


IN LK 1
S. L. LINCO
304-34
PROJ. NO. DAKS574018

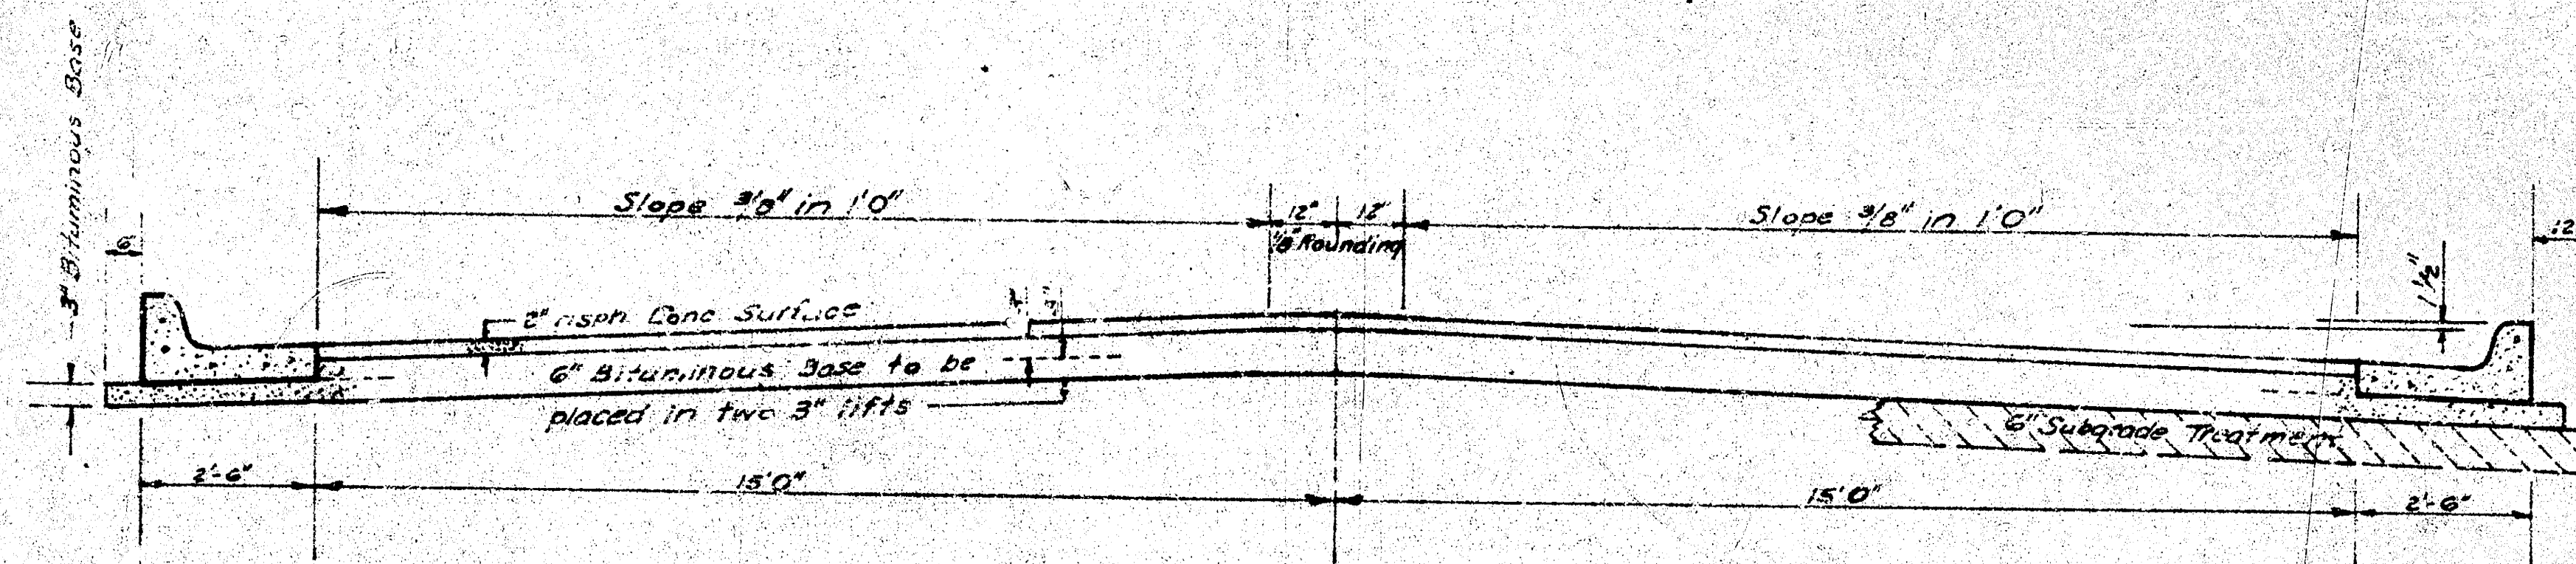


TYPICAL SECTION

35' ASPHALTIC CONCRETE PAVEMENT WITH BITUMINOUS BASE


A TACK COAT SHALL BE PLACED AT AN AVERAGE RATE 0.05 GALLONS PER SQUARE FOOT OF SURFACE. THE TACK COAT WILL NOT BE PAID FOR BY THE CITY AND SHALL BE THE RESPONSIBILITY OF THE ENGINEER. BITUMINOUS BASE AND ASPHALTIC CONCRETE WEARING SURFACE SHALL BE PLACED WITH A LAYDOWN MACHINE HAVING AUTOMATIC ELECTRONIC CONTROLS FOR CROWN AND GRADE. CONSTRUCTION JOINTS IN EACH LIFT SHALL BE STAGGERED A MINIMUM DISTANCE OF 1' WITH JOINTS IN PRECEDING LIFTS AND PLACED SUCH THAT A JOINT WILL BE CONSTRUCTED ON THE CENTERLINE IN THE TOP LIFT.

The A.C. Pavement between the comb curb & gutter shall be paid as 35' Asphaltic Concrete Pavement (6" Bituminous Base). The Bituminous Base under the comb curb & gutter shall be paid as 35' Bituminous Base.


COMBINED CURB & GUTTER

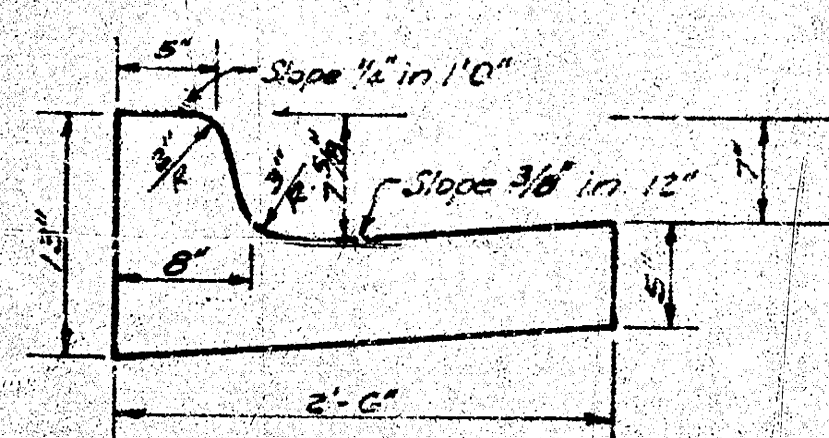

ROLL TYPE CURB & GUTTER

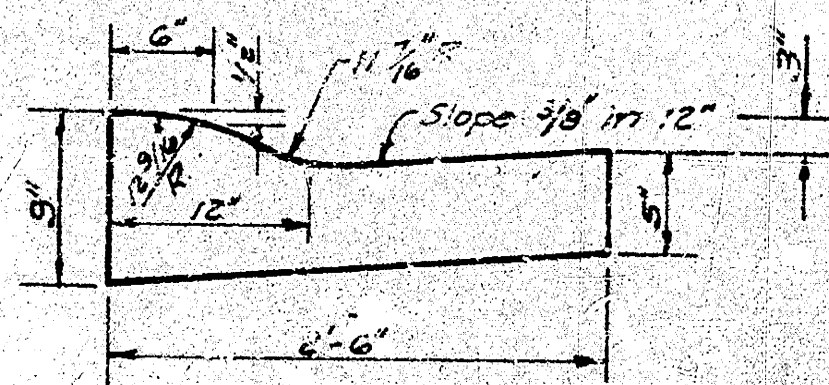

DETAIL OF TRANSVERSE CONSTRUCTION JOINT

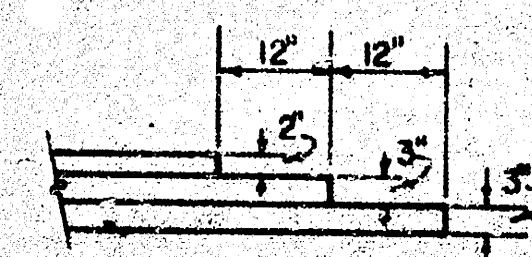






CITY OF WICHITA KANSAS

DEPARTMENT of PUBLIC WORKS - Engineering Division


R. W. LINN CITY ENGINEER
DATE _____ Proj. No. _____

1/4

THIS TYPE INLET TO BE USED
WHEN PAVEMENT IS ASPHALT
PAVEMENT WITH ASPHALT
BASE COURSE AND/OR WHEN
PAVEMENTS HAVE ROLL CURB

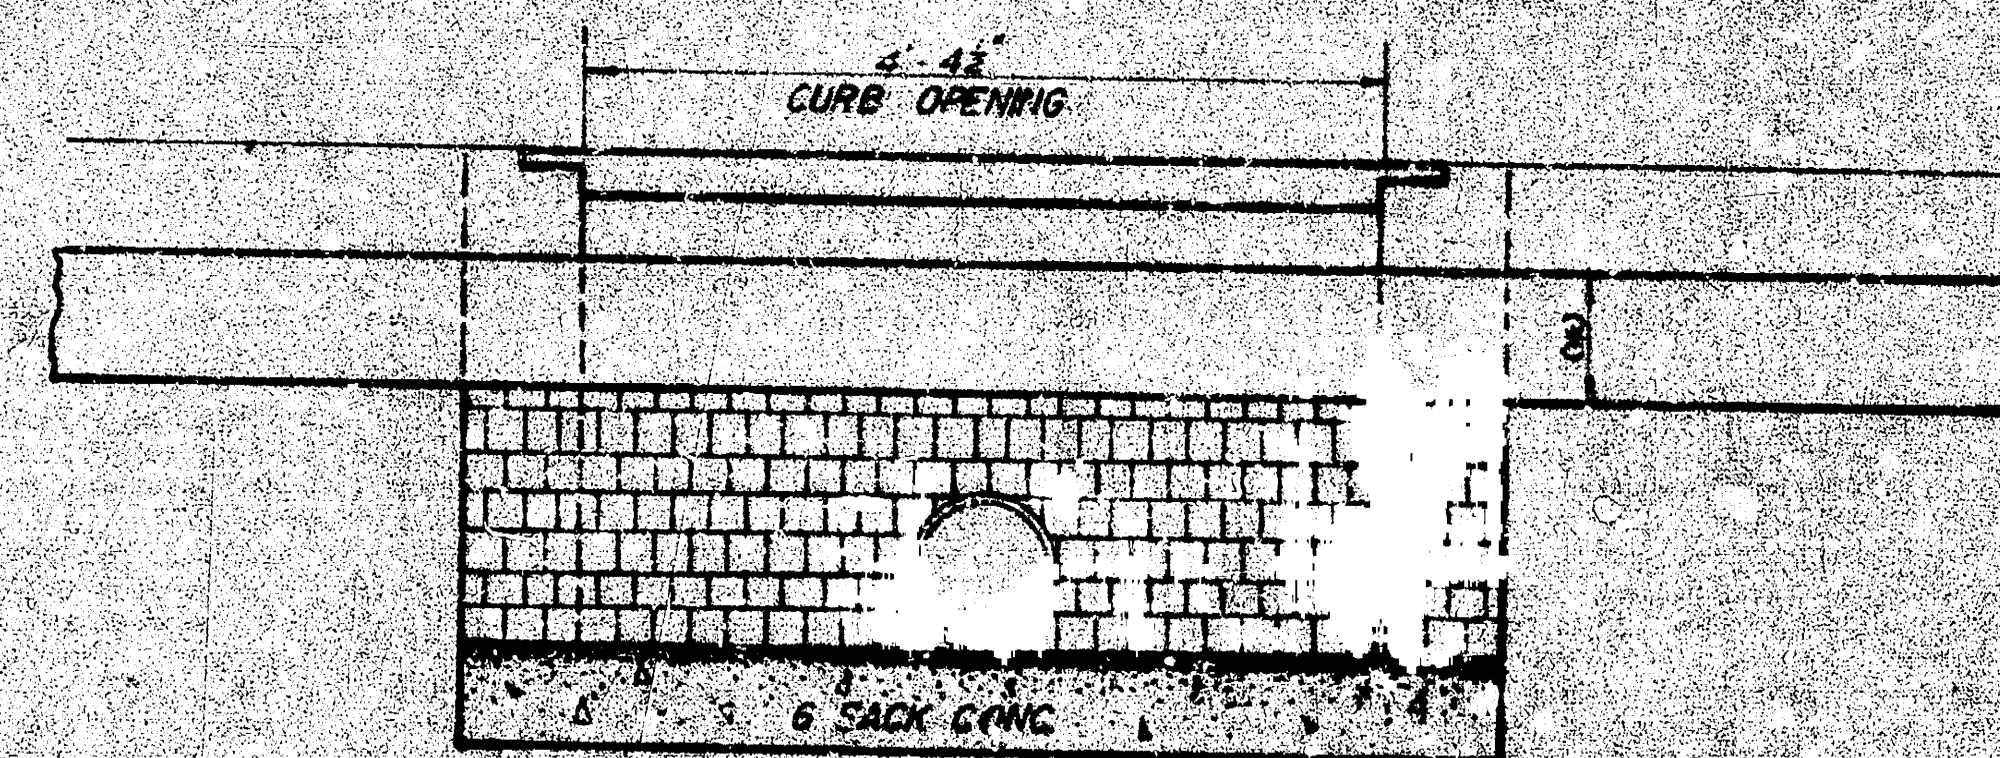


ELEVATION

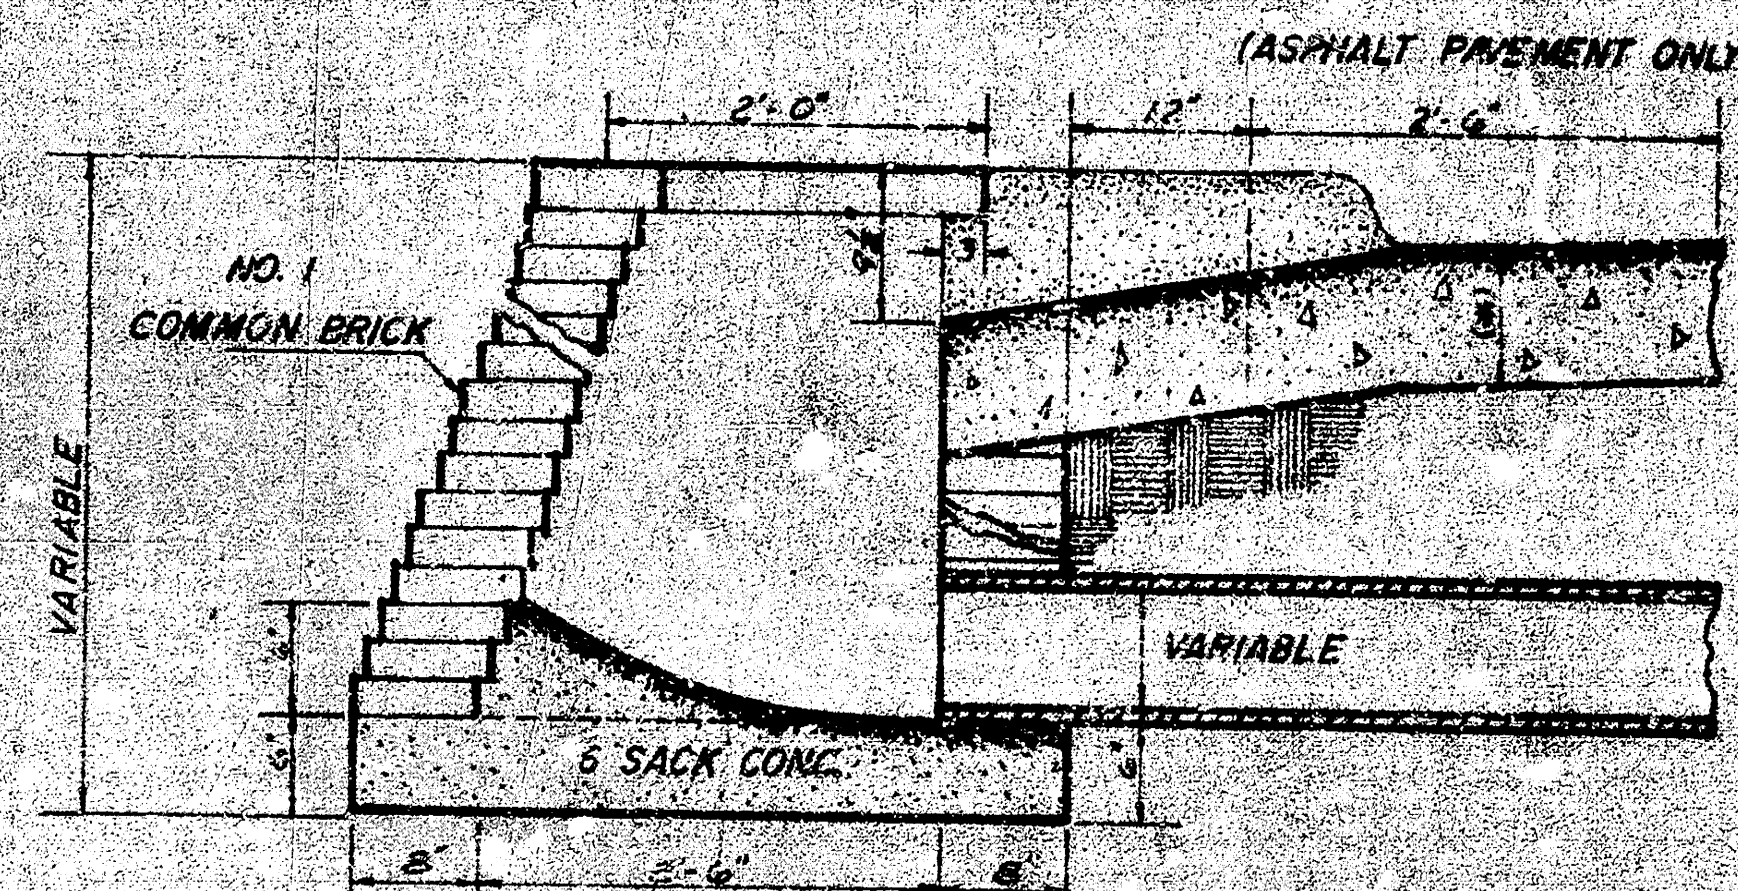

SECTION THRU INLET
2'x5' INLET DETAIL
SCALE 1/4"=1'-0"

SHALL BE FOR THE LATEST
REVISION OF THE AMERICAN
SOCIETY FOR TESTING AND
MATERIALS DESIGNATION C32
FOR MANHOLE BRICK GRADE MS.


(R) CURB & GUTTER OR PAVEMENT THICKNESS

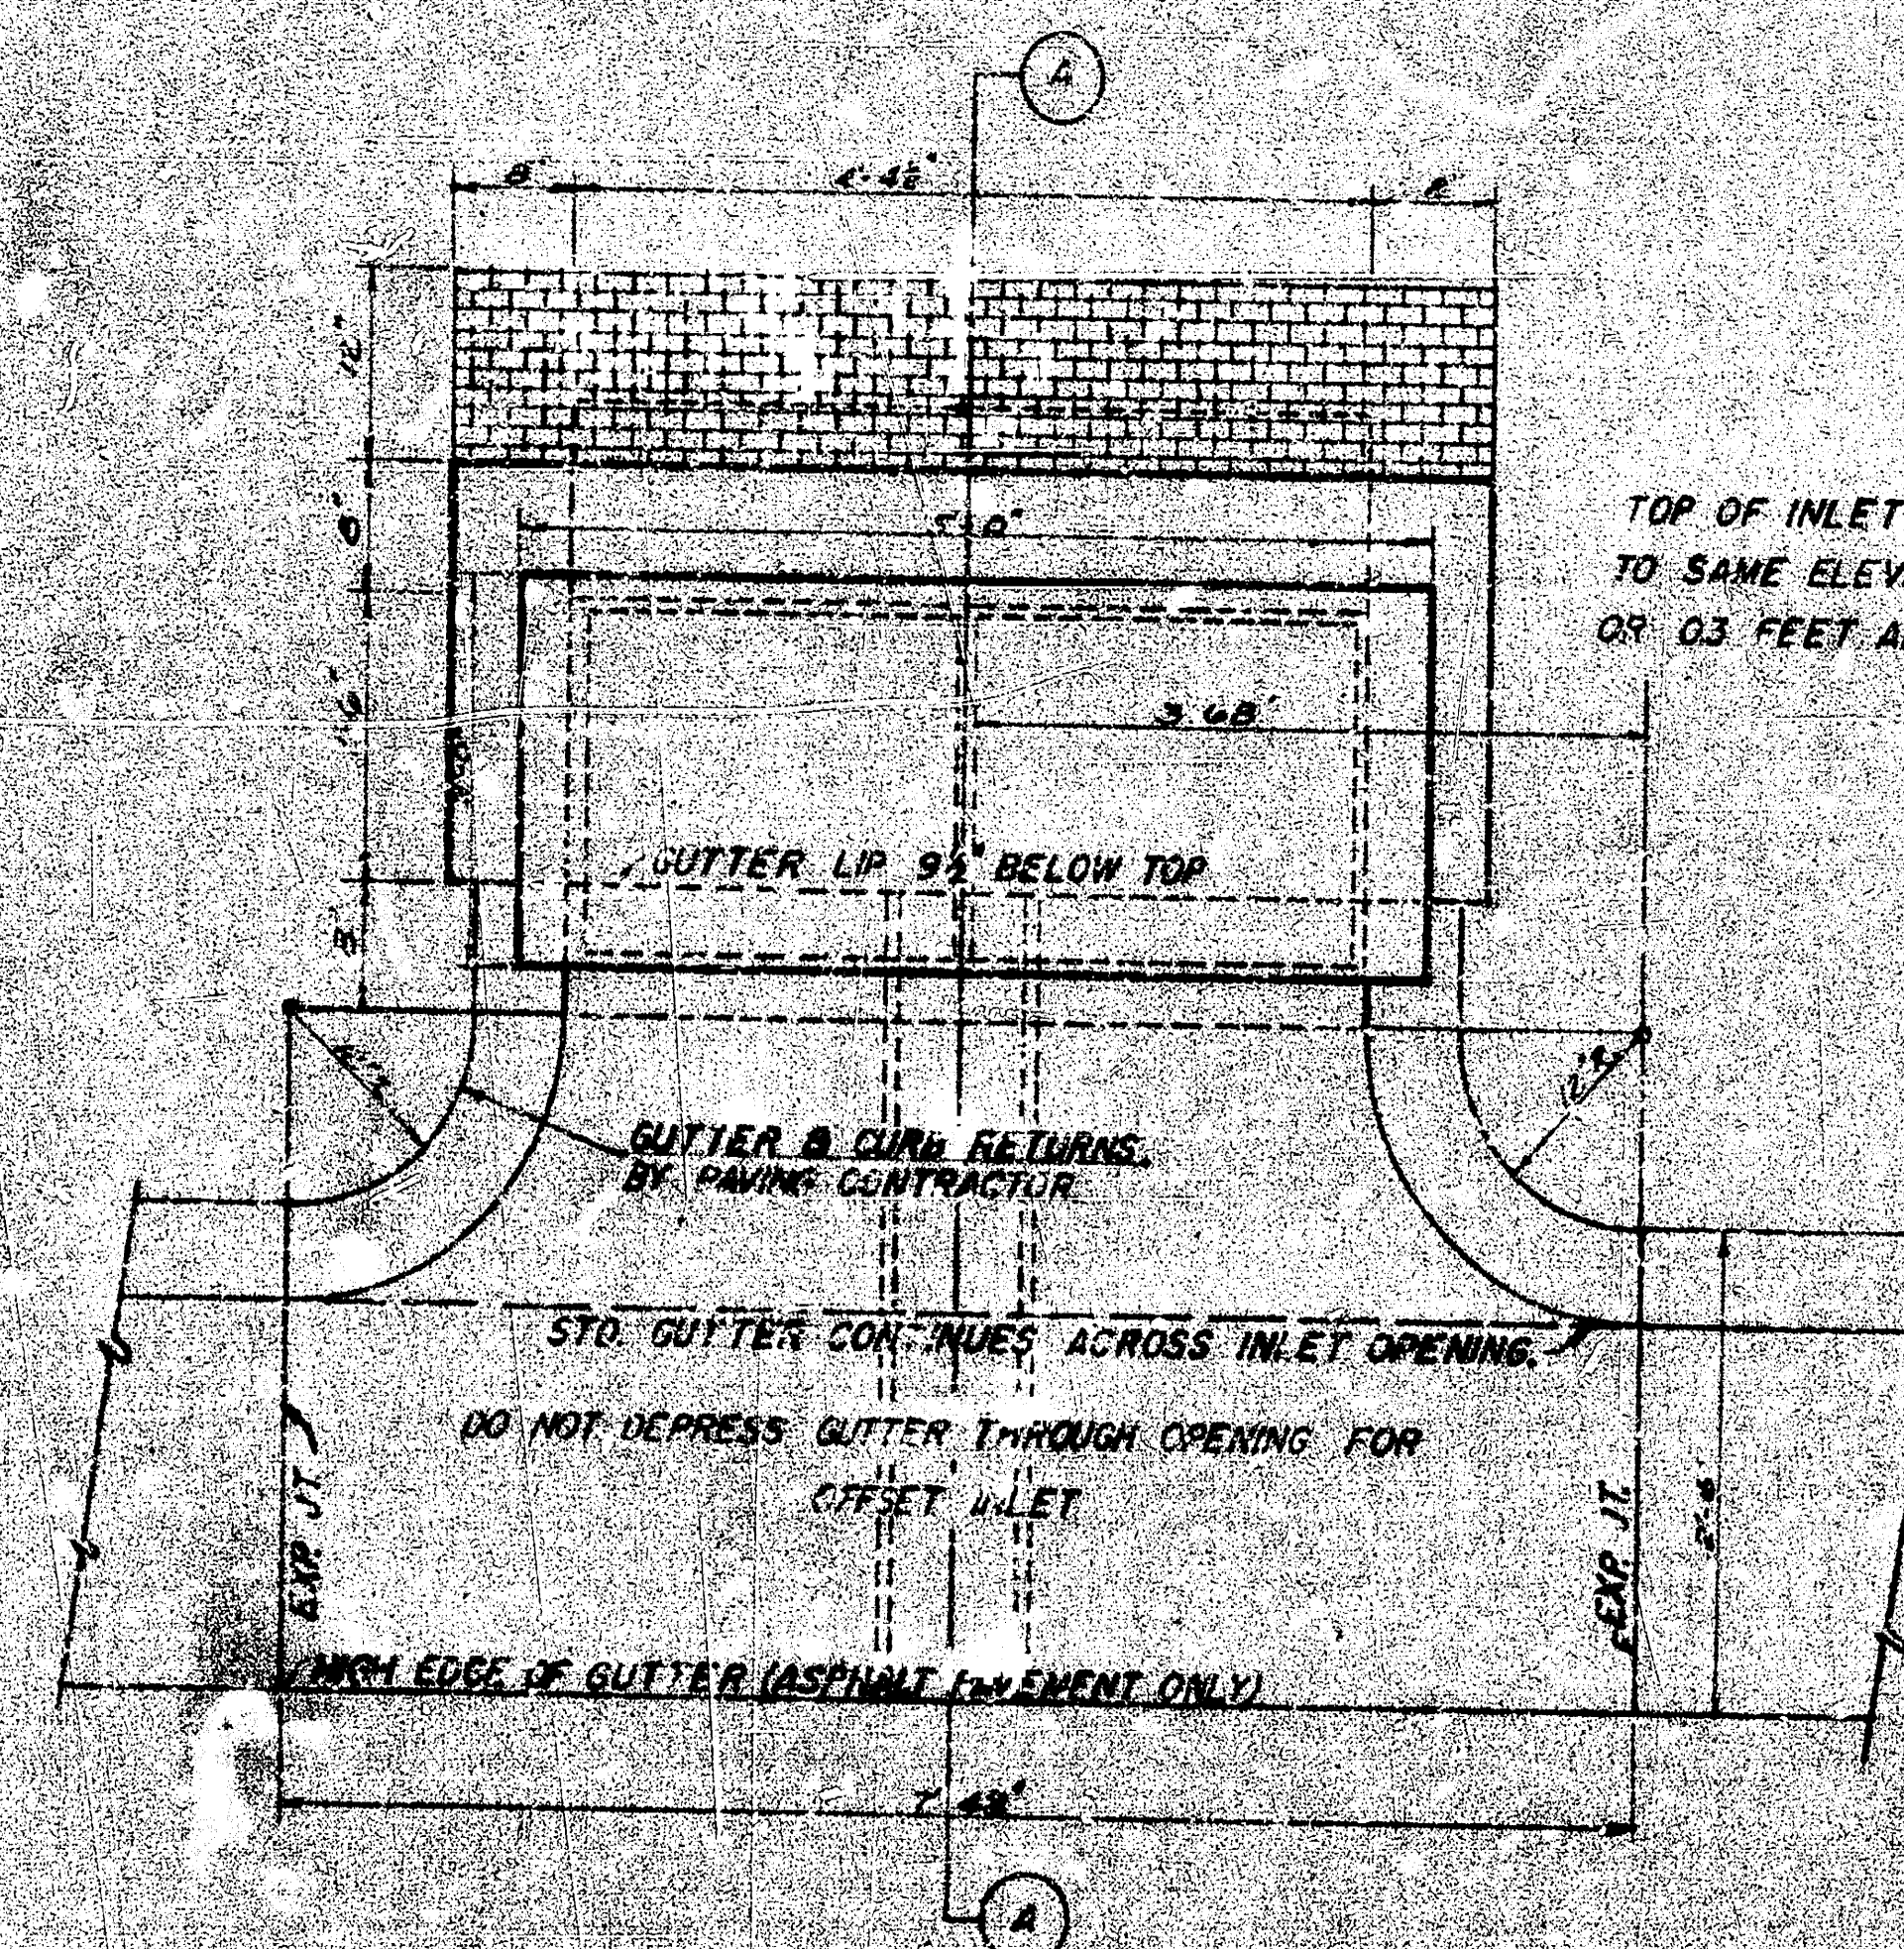

PLAN

TOP OF INLET TO BE CONSTRUCTED
TO SAME ELEVATION AS STANDARD CURB
OR 0.3 FEET ABOVE ROLL CURB

NOTE: STRUCTURAL STEEL FOR
INLET COVER SHALL CONFORM
WITH THE LATEST REVISION OF
THE AMERICAN SOCIETY FOR
TESTING AND MATERIALS
DESIGNATION A36.

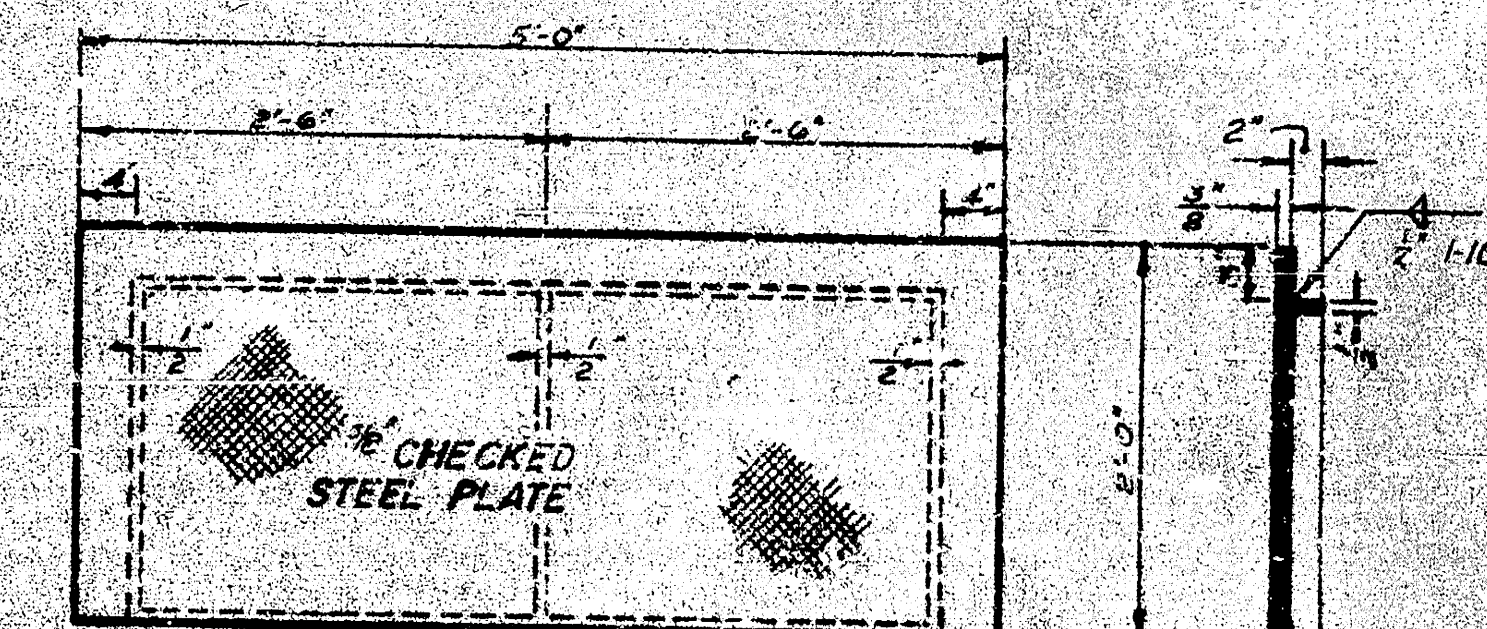

PLAN

SECTION

ELEVATION

CITY OF WICHITA
STEEL INLET COVER
WEIGHT=206 LBS.
SHOP PAINT-BLACK ASPH.
SCALE 1/4"=1'-0"

DETAIL
STANDARD 2'x5' INLET
(SET BACK LOCATION)

CITY OF WICHITA, KANSAS
R. W. LINN CITY ENGINEER

JUNE 1974

(2/4)

EARTHWORK

Excavation		Compacted Fill	
City	0	City	0
+10%	0	+10%	0
Property	925 yd ³	Property	65 yd ³
+10%	1020 yd ³	+10%	75 yd ³




BM 17471 RR Spk. on side cor. post approx. 50' E of 1/4 cor, Lincoln & Webb Rd.

NOTE TO FIELD ENGINEER AND CONTRACTOR:
LINE SLUDGE, WHICH IS A BY-PRODUCT OF ACETYLENE GAS PRODUCTION, MAY BE USED AS A STABILIZING AGENT IN PLACE OF HYDRATED LINE OR QUICK LINE WITH THE APPROVAL OF THE ENGINEER. COMPLETED CONSTRUCTION MUST BE EQUAL TO THAT WHICH COULD BE ACCOMPLISHED IF HYDRATED LINE OR QUICK LINE HAD BEEN USED.

NOTE: CONTRACTOR TO CLEAR RIGHT OF WAY, GRADE PARKED, AND CONSTRUCT COMPACTED FILL IN SIDEWALK AREAS WHERE NECESSARY. SIDEWALK TO BE CONSTRUCTED BY OTHERS.

NOTE: FIELD ENGINEER IS TO DETERMINE THE TYPE OF SURGRADE TREATMENT WHICH IS TO BE USED. SURGRADE TREATMENT MAY CONSIST OF TYPICAL SURGRADE, CEMENT TREATED SURGRADE, OR COMPACTION OF EXISTING SURGRADE MATERIAL AS SPECIFIED IN STANDARD SPECIFICATIONS, OR ANY COMBINATION OF THESE.

Survey Rags
Elev. 168.10
Checked

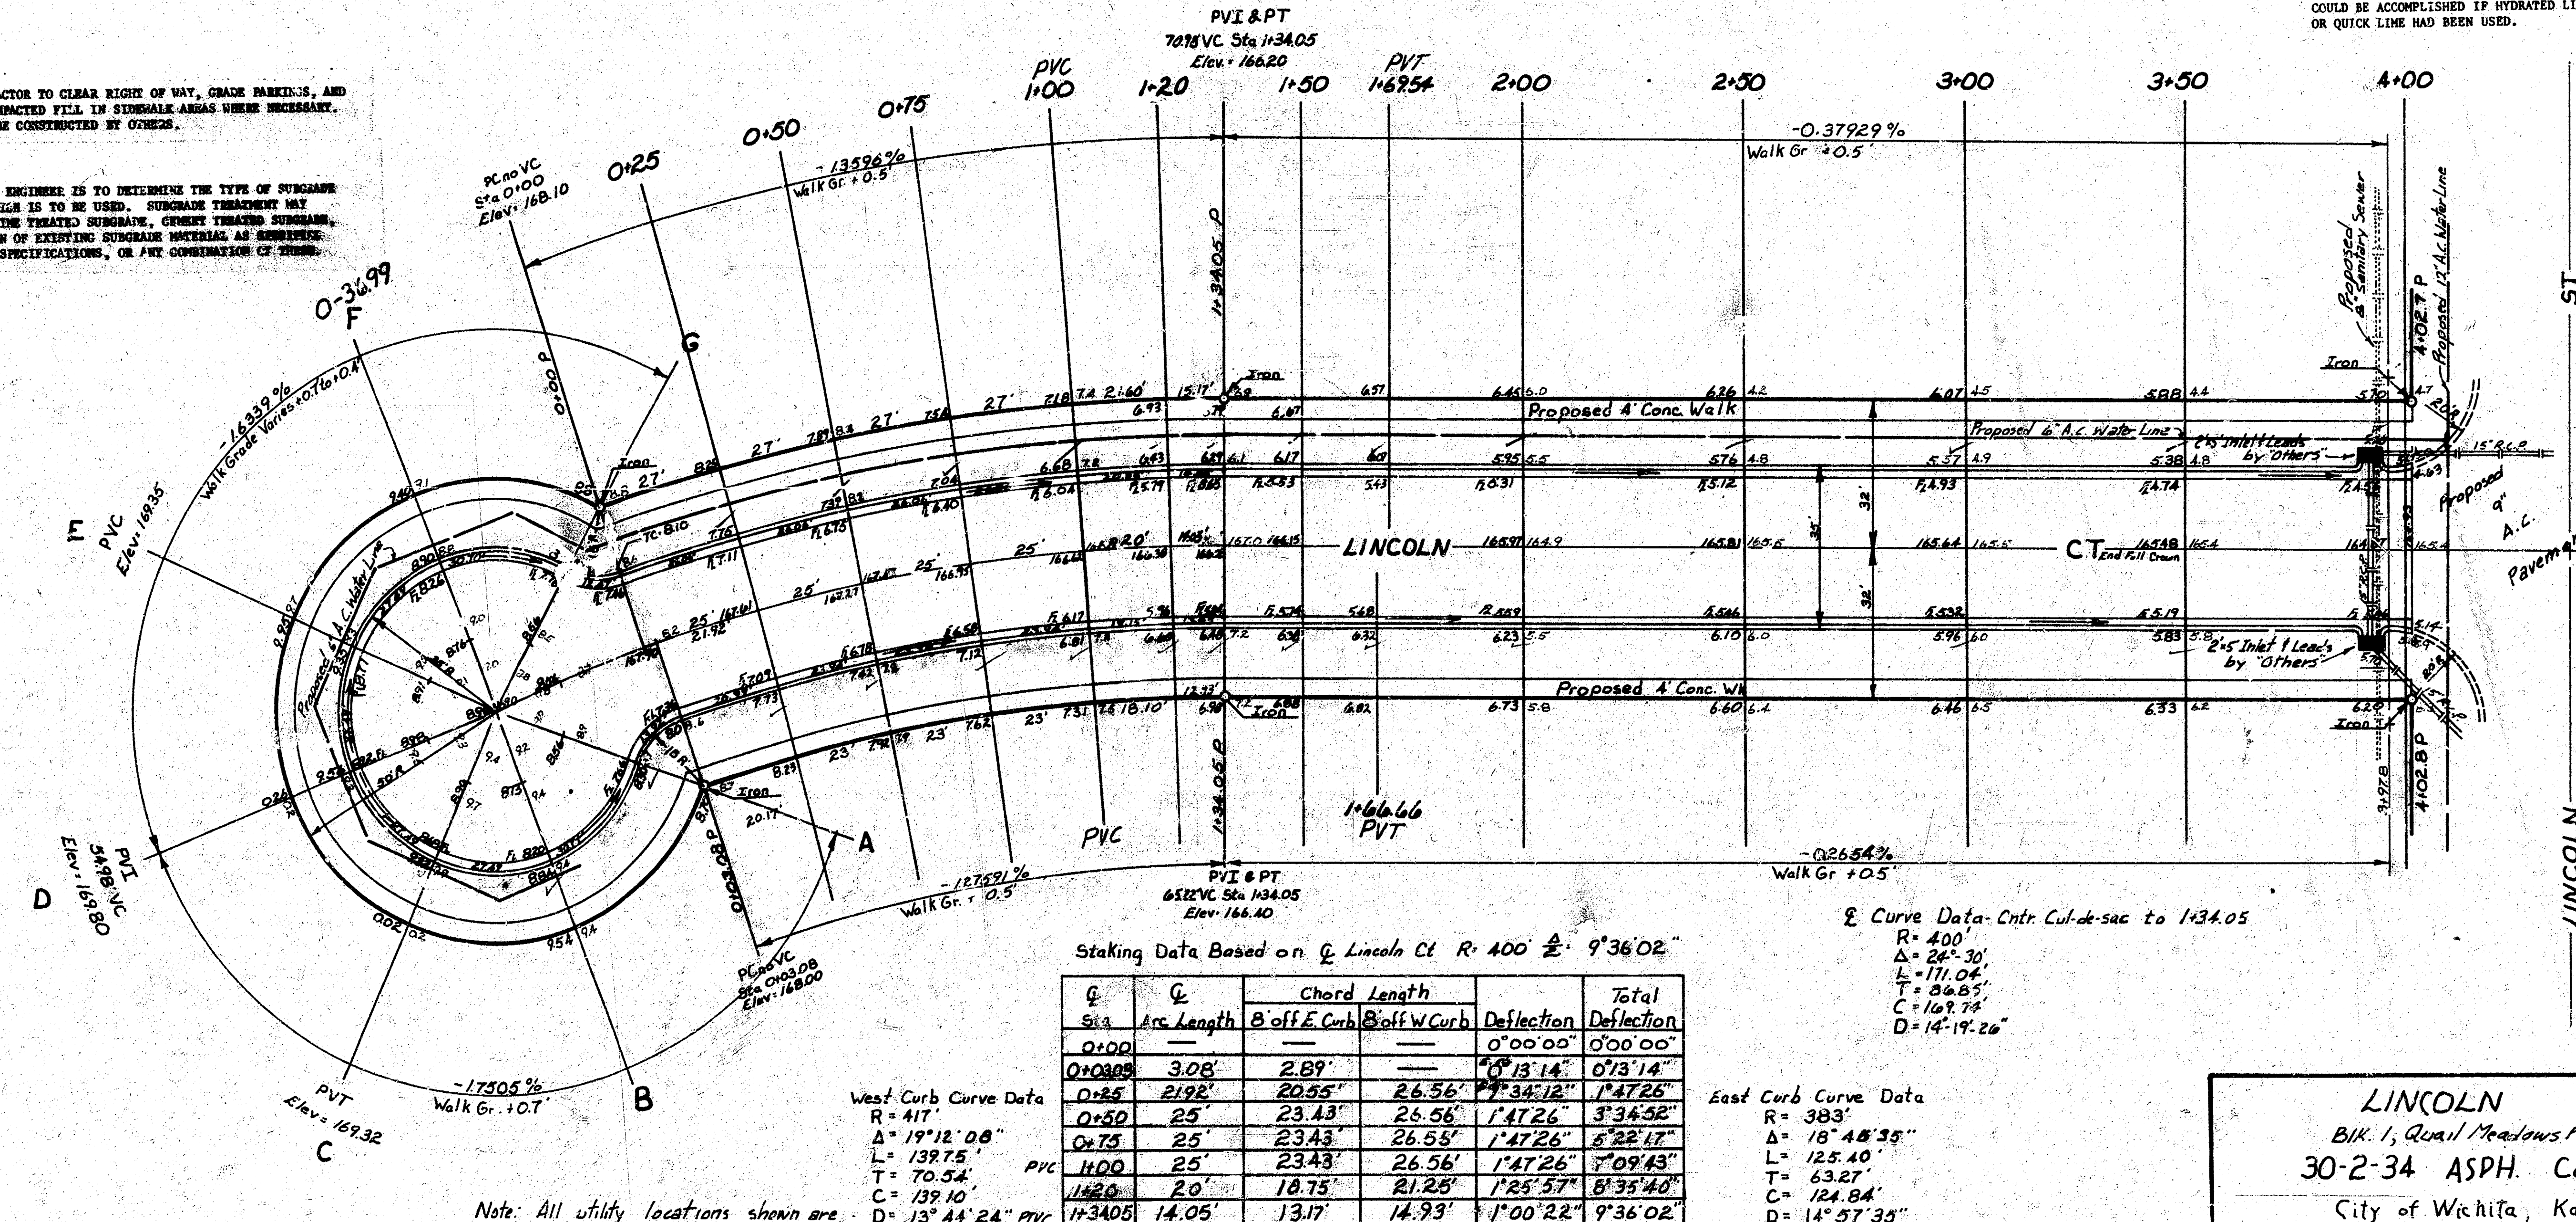

Staking Data Based on $\frac{1}{4}$ Lincoln Cl. R. 400 $\frac{1}{2}$ 9'36'02"

Sta	Chord Length	Chord Length	Deflection	Total
0+00	0.00	0.00	0'00'00"	0'00'00"
0+05	3.08	2.89	0'13'14"	0'13'14"

West Curb Curve Data
R = 417'
 $\Delta = 19^\circ 12' 08''$
L = 138.75'
T = 70.54'
C = 139.10'
D = 13' 44' 24" PVI

East Curb Curve Data
R = 383'
 $\Delta = 18^\circ 48' 35''$
L = 125.10'
T = 63.21'
C = 124.84'
D = 14' 57' 35"

Note: All utility locations shown are approximate. Contractor to determine exact location in field.

LINCOLN ST
Blk. 1, Quail Meadows First Addition
30-2-34 ASPH. Conc.
City of Wichita, Kansas
RW Linn, City Engineer
Project No. DAKS 5740/B
Date:

374