


B.M. 104.10 "I" on W edge. Pmt. Geo. Wash. Blvd. - N.L. River.
 B.M. 104.20 Iron in triangle & Estelle - N.L. Lincoln

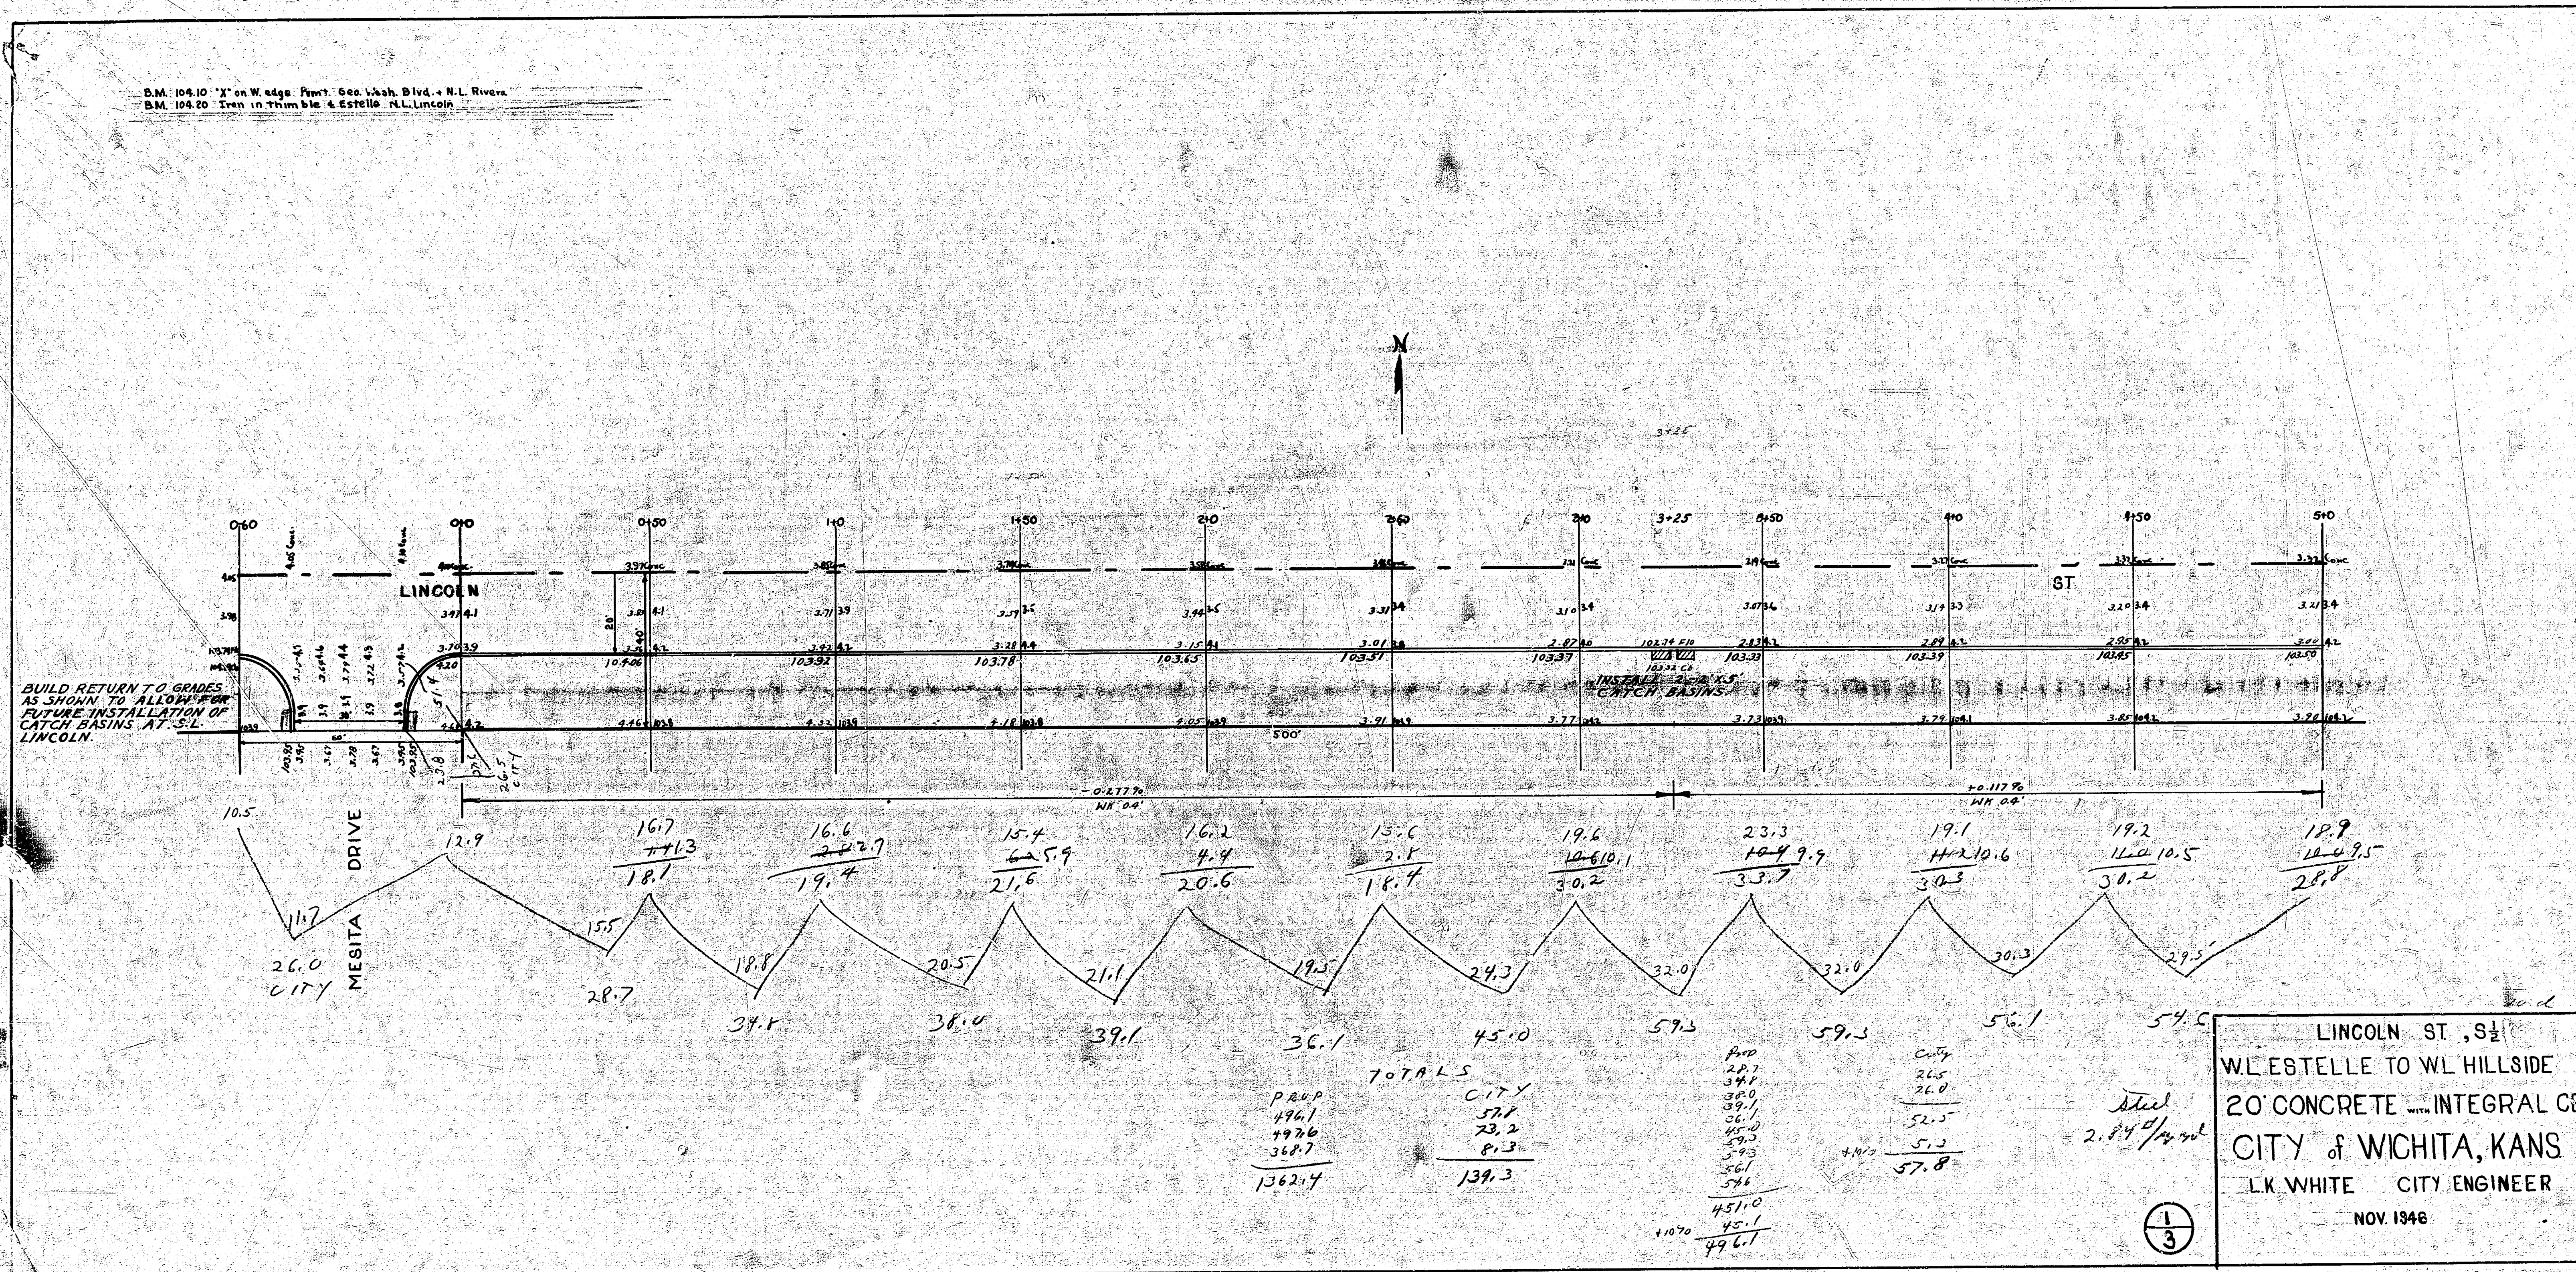

LINCOLN ST, S¹/₂
 WL ESTELLE TO WL HILLSIDE
 20' CONCRETE WITH INTEGRAL CB
 CITY OF WICHITA, KANS
 L.K. WHITE CITY ENGINEER
 NOV. 1946

