



LINCOLN STREET
E.L. CHRISTINE TO E.L. WAVERLY

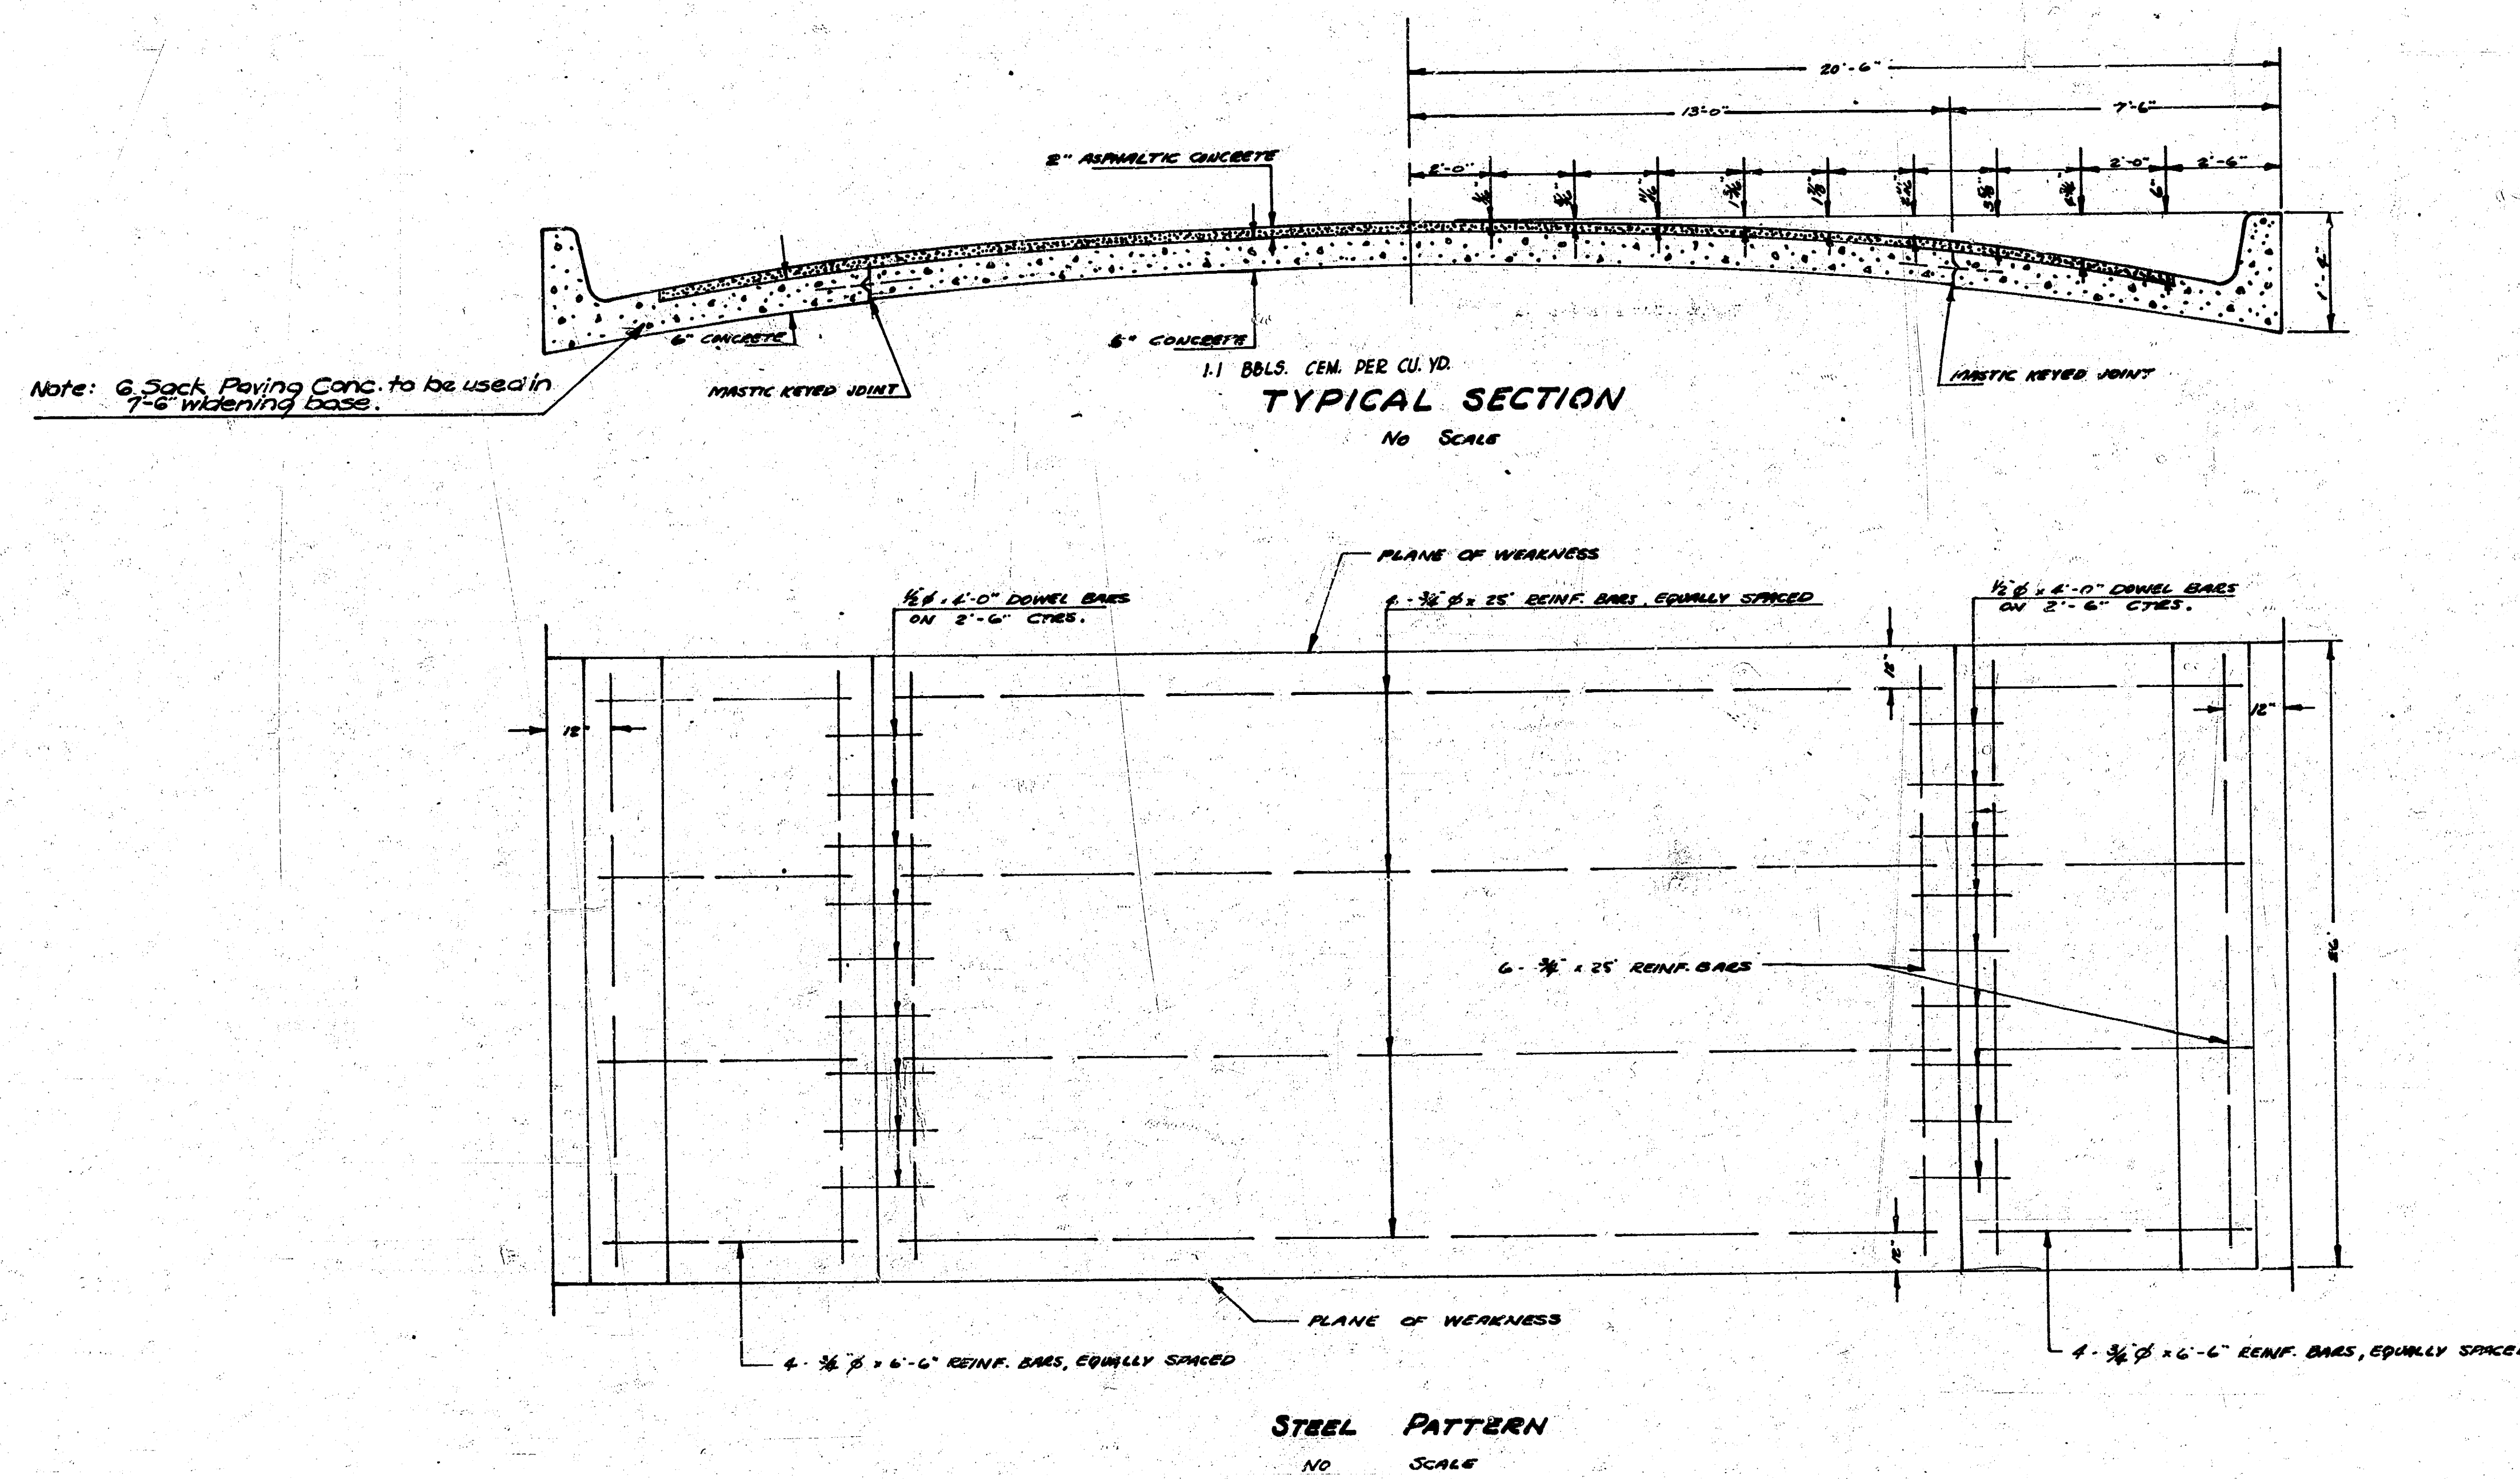

McG 7

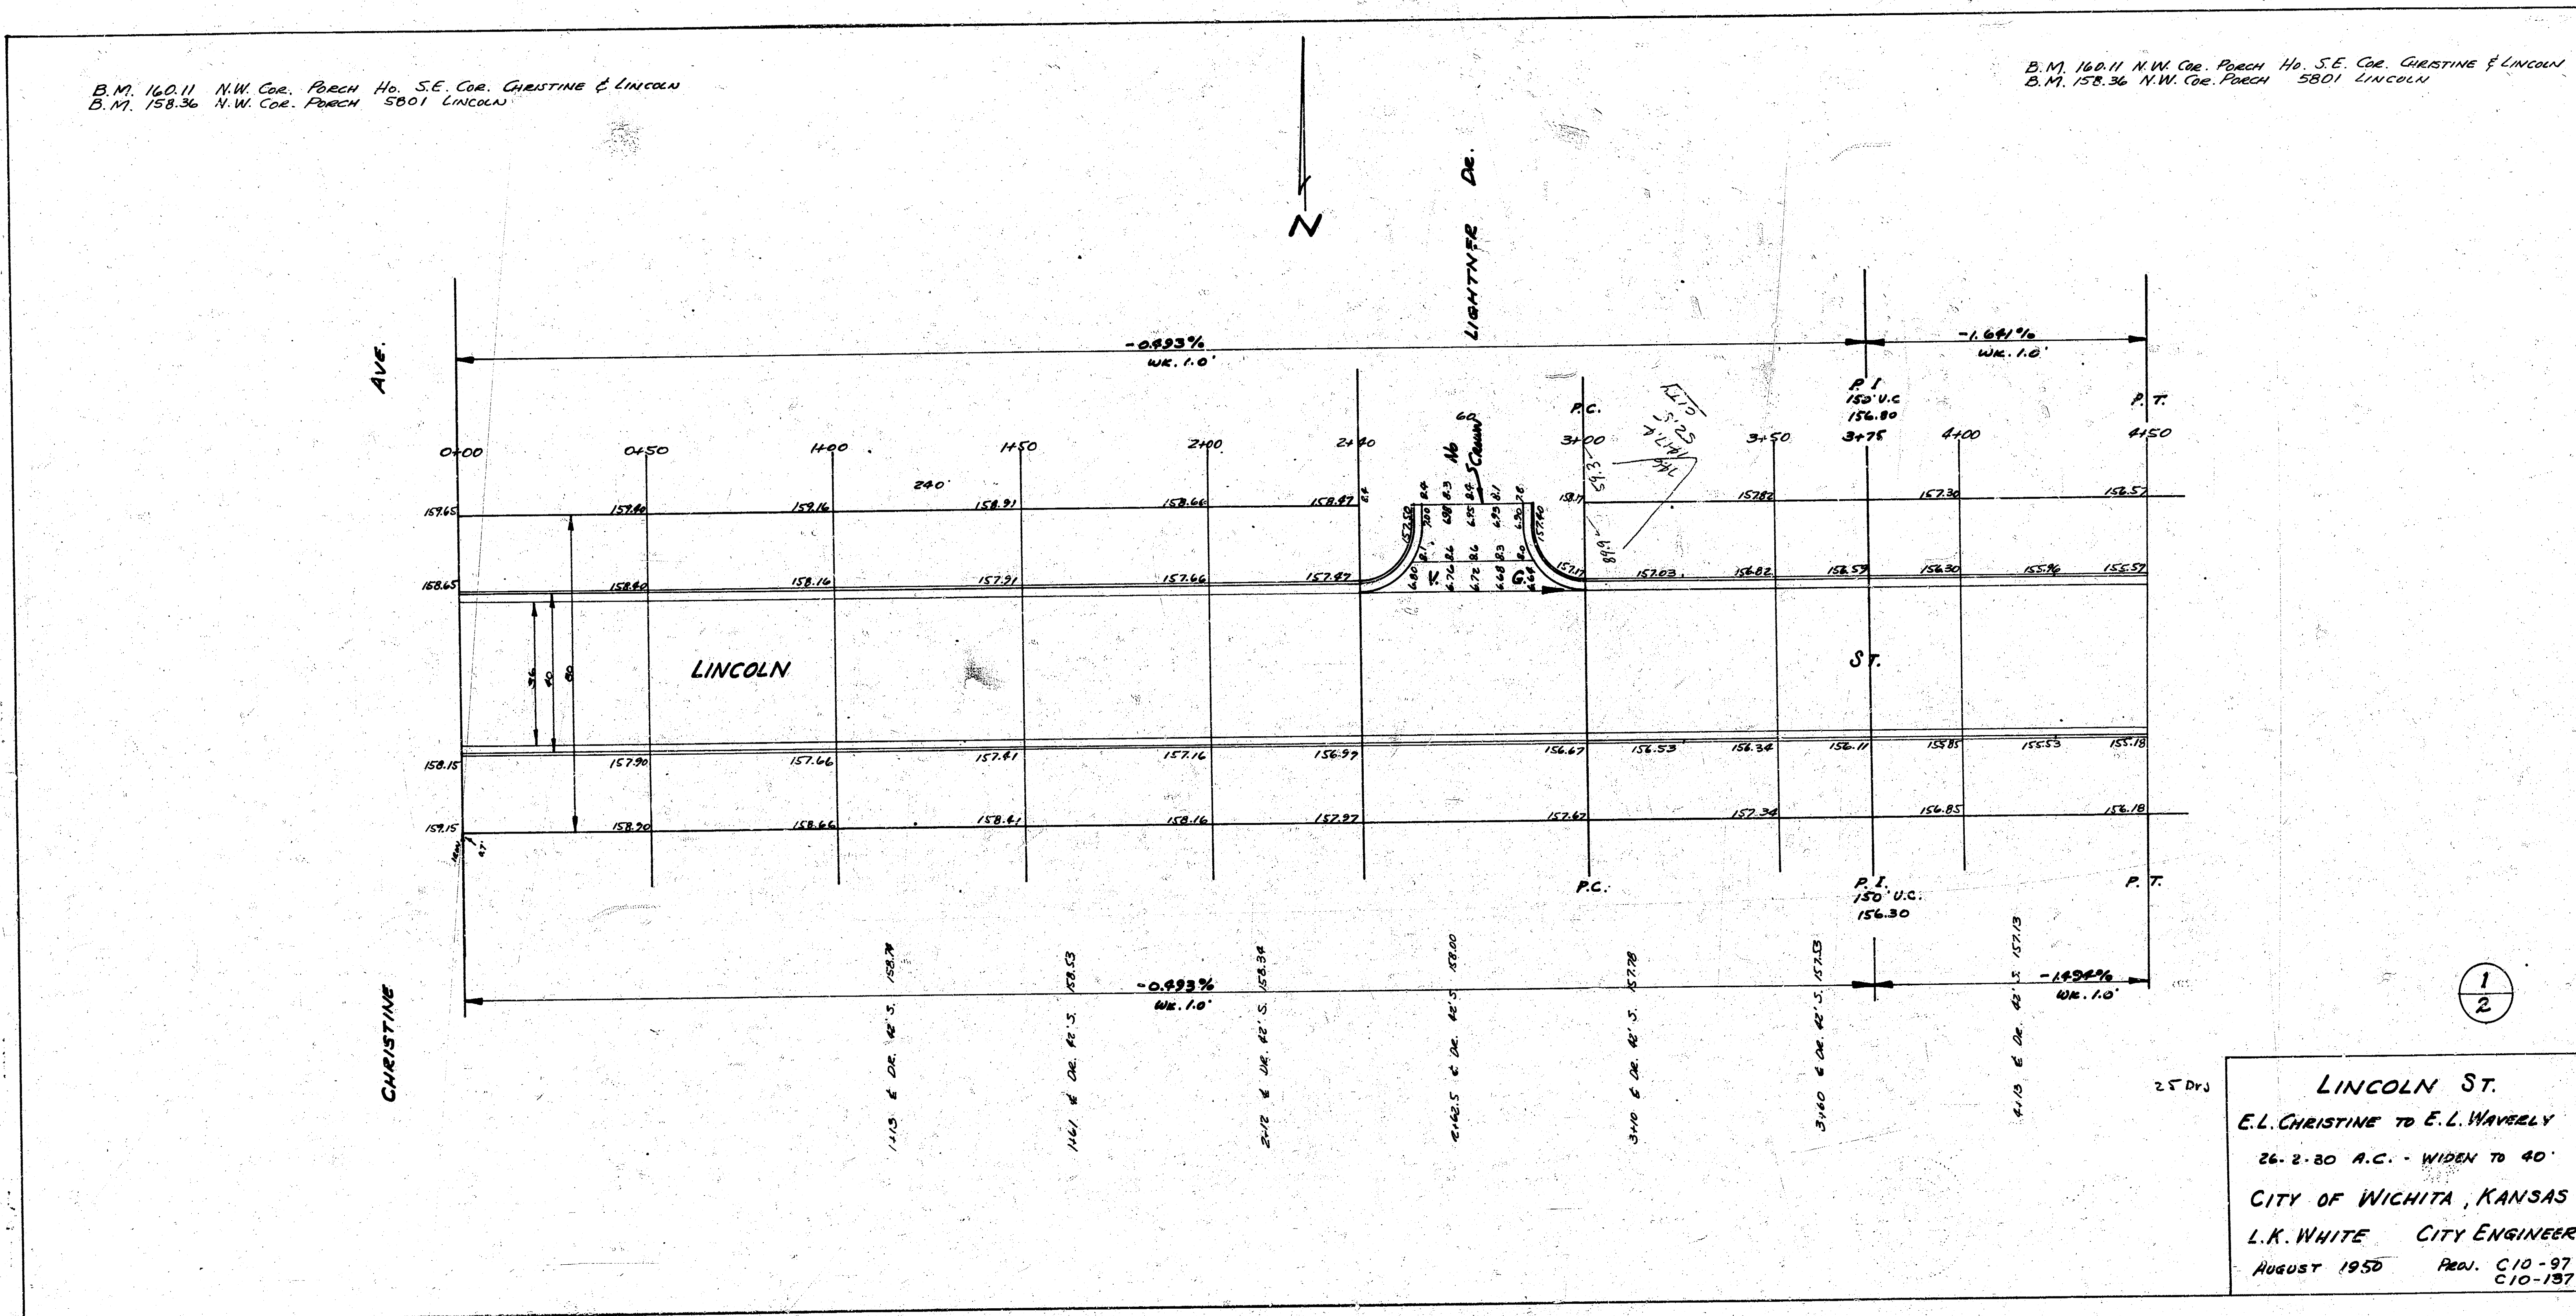

B.M. 158.36 N.W. Cor. PARCH 5801 LINCOLN
B.M. 153.88 "M" in MUELLER FIRE PLUG S.W. Cor. LINCOLN & WAVERLY

B.M. 158.36 N.W. Cor. PARCH 5801 LINCOLN
B.M. 153.88 "M" in MUELLER FIRE PLUG S.W. Cor. LINCOLN & WAVERLY

