MADISON

N.L. INDUSTRIAL TO S.L. NORTHERN

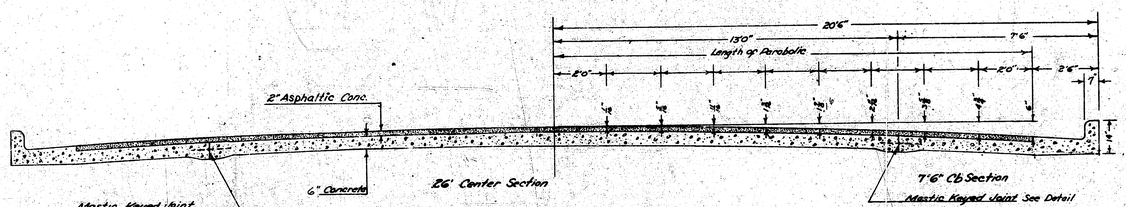

TYPICAL SECTION

Scale 1" = 1'

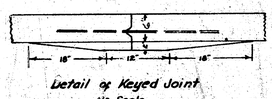

Detail of Keyed Joint
No Scale

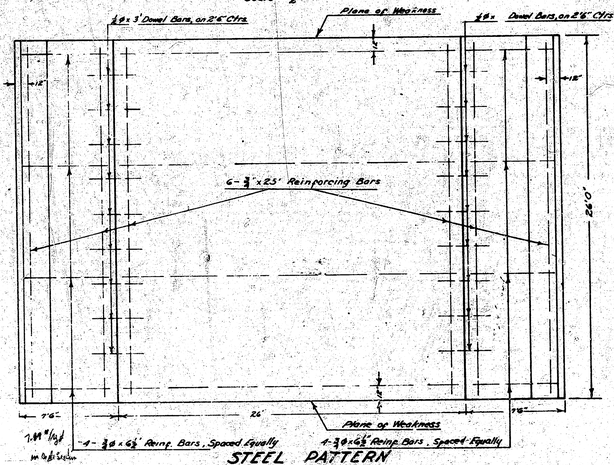

STEEL PATTERN

Scale ¼" = 1'

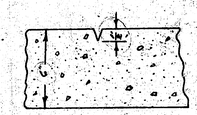

Detail Plane of Weakness
Plane of Weakness to be cut with Double-Edge Groover to depth as shown in a Straight Line from Curb to Curb 26' Ctr. to Ctr.

B.M. 95.07 60" Spike W.S. AT&SF R.R. R/W Fence Post on E. Wassall N.
B.M. 93.81 "T" on MH on Pavement W.S. Madison 5'S of N.Cb Wassall
B.M. 93.95 "R" in Ritchie N.Cb Northern W.L. Madison
B.M. 92.35 "T" on MH. 25'E of W.L. Madison N'S. No. Industrial

1"=20'

City 358.0 avg ft

Prop. 1824.1 + 1078.1 = 2902.2 avg ft

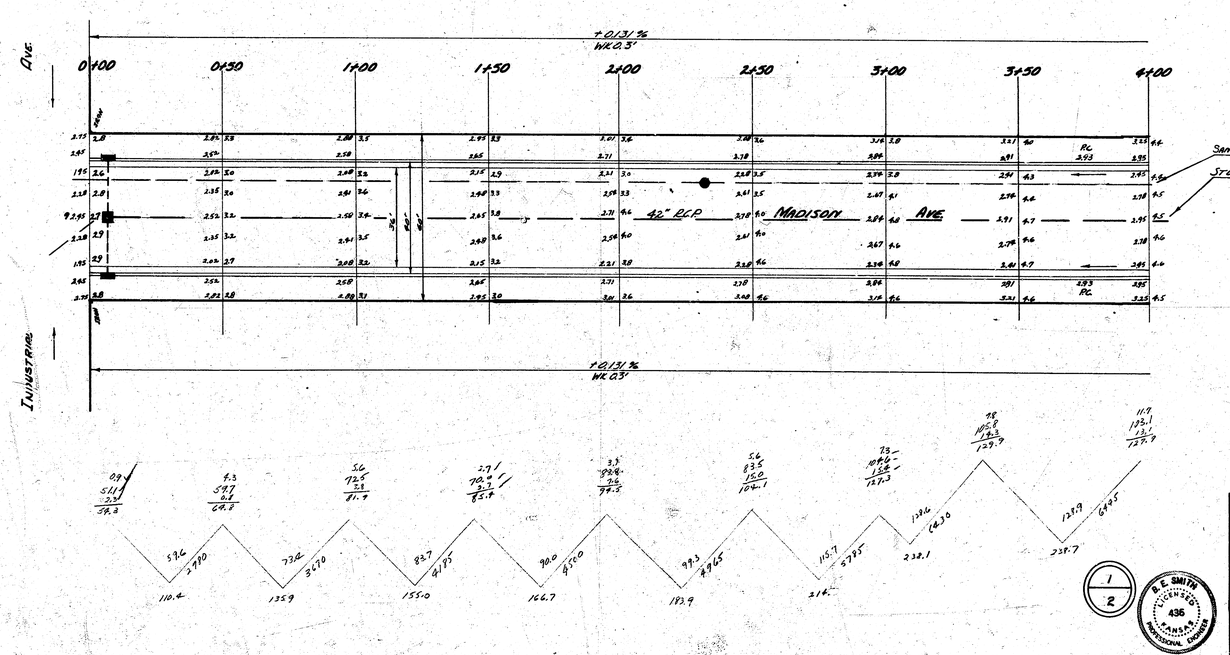

MADISON AVE.
N.L. INDUSTRIAL TO SL. NORTHERN
36-2-40 AC.
CITY OF WICHITA, KANSAS
B.E. SMITH — CITY ENGINEER
JAN. 7, 1953 — PROJ. No. 112-124

1/2

B. E. SMITH LICENSED 436 KANSAS PROFESSIONAL ENGINEER

Survey CAW Plan A/2b Loc. 28 Checked BK

Survey CHK
Plan CHK
Rec'd
Checked

Bk

Madison Square

CITY

68.0 134.9 55.1

137.6 36.7 38.1 40.2 34.8

129.4 34.5 6.9 7.8 40.9 45.2 61.6 78.1 14.0 34.0

EL 93.00
100' V.C.
-0.82 %
WK 0.3'

4+00 4+20 4+50 5+00 5+50 5+72.4 6+50 7+00 7+61

NORTHERN ST.

MADISON AVE.

EL 93.00
100' V.C.
-0.262 %
WK 0.3'

SPRUCE ST.

11.7 10.1 12.1 12.7 13.8 60.0 23.1.1

10.6 11.5 12.1.6 15.3 62.55 232.0

10.2 10.7 11.3 12.9 11.0 69.00 214.8

L7.3 8.5 5.2

MADISON AVE.

2/2

10