S-14

B.M.-117.40 S.E. COR. CONC. PORCH HOS. # 2059 N. MADISON.

N

~ EXCAVATION ~

CITY	DROP.
30.2	24.8
35.6	19.3
65.8	48.9
+10%	49.1
72.4 cu. yds.	47.2
	19.5
	41.8
	21.0
	50.9
	48.9
	20.2
	645.7
	+10% 64.6
	490.3 cu yds.

N. BUILDER'S 2ND

STADIUM

MADISON

21ST

+459 8" Conc. Dr. 34' Lt.

+578 8" Conc. Dr. 34' Lt.

+1436 8" Conc. Dr. 34' Lt.

+1941 8" Conc. Dr. 34' Lt.

+2139 A Pole 15' Lt.

+2145 8" Conc. Dr. 34' Rt.

+44 Brg. Fence E-W 4' Lt.

+66 Brg. Fence N-S 4' Rt.

+67 Poplar Tree 18" Dia. 3' Lt.

Poplar Tree 3' Rt.

End Fence N-S 3' Rt. Fence Goes W.

Elm Tree 18" Lt.

+80 S.S. Conc. Dr. 3' Lt.

+1235 N.S. Conc. Dr. 3' Rt.

+0.14 2 % WK. 0.6'

+0.10 % WK. 10'

+0.10 % WK. 1.0'

+0.10 % WK. 10'

+0.10 % WK. 10'

0+00 0450 0478 1436 2400 2457 3417 3446 4402 4450 5400 5450 6400 6+23

Note: Stationing on ℄ Madison N.

L. K. WHITE LICENSED 55 KANSAS PROFESSIONAL ENGINEER

MADISON, W½

SL. 21ST TO NL. BUILDER'S 2ND

13 - 2 - 15 A.C.

CITY OF WICHITA KANSAS

L. K. WHITE CITY ENGINEER

APRIL 1952 PROJ. NO. C11-289

B.M. 1305.2 'G' in Globe on W. S.S. Drive at #2002 N Grove
B.M. 1266.18 Iron N.E. Cor. Sandybrook & Madison

N

N.L. Builder's 2nd Addn.

Madison Ave.

Stadium Drive

20 TH. St

21 St

Prop.	City
15.1	21.8
78.4	69.1
51.8	28.7
71.5	72.2
74.4	172.0
76.9	+10%
35.7	211.2 cu. yds.
21.4	
66.5	
63.3	
63.5	
77.8	
696.3	
+10%	
765.7 cu. yds.	

72.29'

2.10'

220'

+0.10%
Wt. 1.0'

Make connection to 21st St. Black top with Black Base.

Madison ~ E. ½
N.L. Bldrs 2nd Addn ~ S.L. 21 St.
A.C. 13'-2'-15'

City of Wichita, Kansas
L.K. White ~ City Engineer
March 1949 Proj. #C-19-37

B.M. 130.52 "G" in Globe on wk. S.S. Drive at # 2003 N. Grove

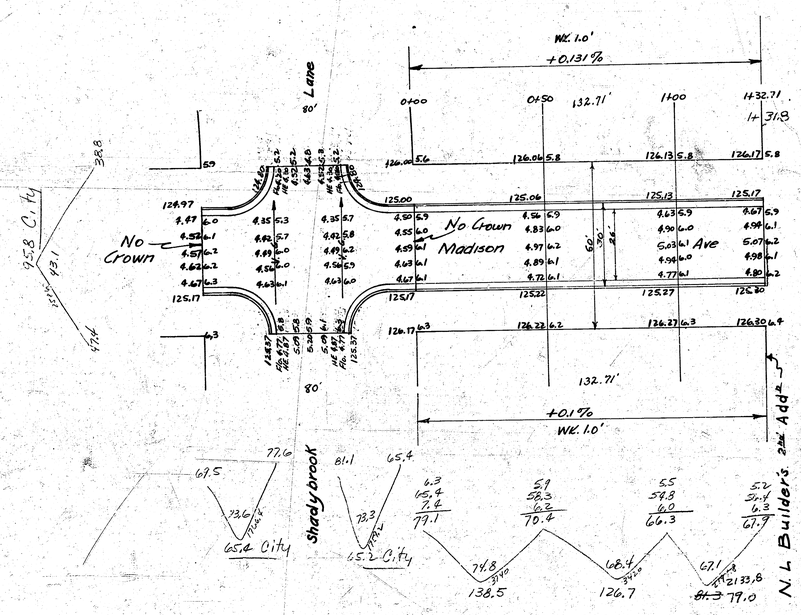

Prep.
138.5
126.7
81.3
346.5
+10%
381.2 Cu. Yds.

City
95.8
65.4
65.2
226.4
+10%
249.0 Cu. Yds.

Madison Ave.
S.L. Shady brook Lane ~ N.L. Builder's 2nd Add'n
26'-2'-30' A.C.
City of Wichita, Kansas
L.K. White City Engineer
September 1948 Project C18-138

4143 (4)