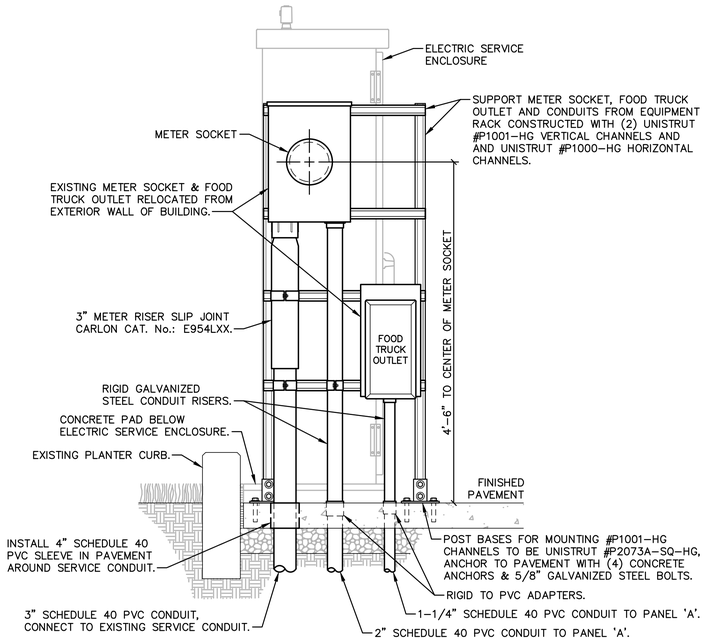

WEST ELEVATION

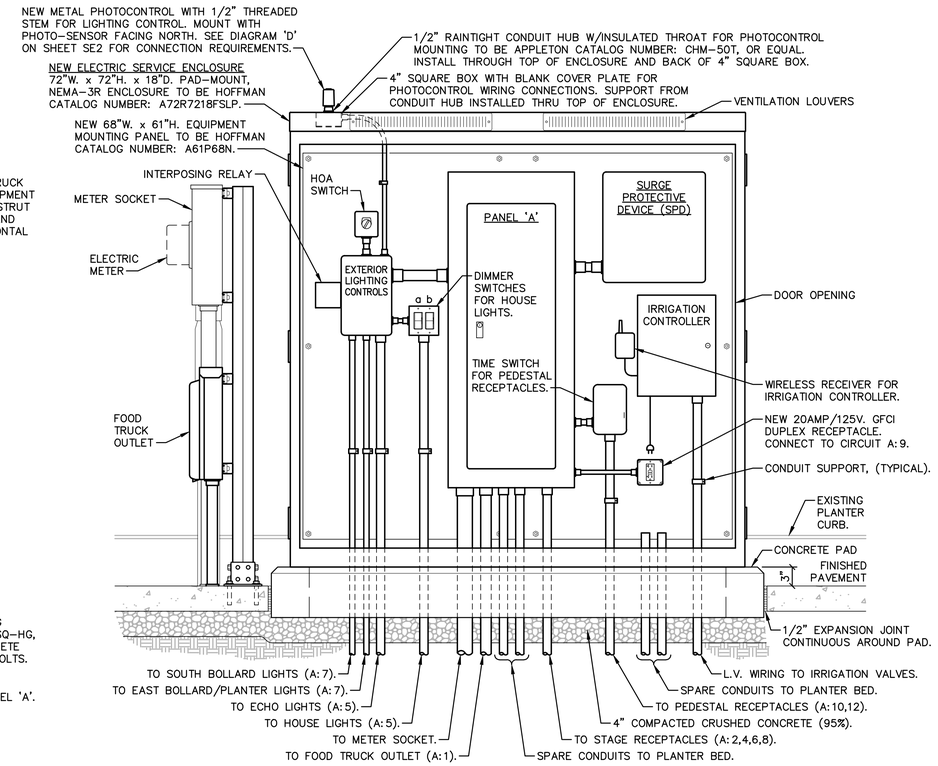

SOUTH ELEVATION

NOTES:

1. ALL EQUIPMENT SHOWN IN ELECTRIC SERVICE ENCLOSURE IS EXISTING, (EXCEPT AS NOTED), AND SHALL BE RELOCATED TO ENCLOSURE FROM EXISTING ELECTRICAL ROOM.
2. ELECTRIC SERVICE ENCLOSURE INCLUDES TWO 36" WIDE BY FULL HEIGHT, OVERLAPPING DOORS WITH NO CENTER POST, (DOORS NOT SHOWN ON SOUTH ELEVATION).
3. SERVICE ENCLOSURE DOOR HANDLE INCLUDES PADLOCK HASP. PADLOCK TO BE PROVIDED BY THE CITY OF WICHITA.
4. ALL WIRING WITHIN SERVICE ENCLOSURE TO BE INSTALLED IN CONDUIT, NO OPEN WIRING PERMITTED.
5. BOND ELECTRIC SERVICE ENCLOSURE AND EACH OF ITS DOORS TO PANEL 'A' EQUIPMENT GROUND BUS WITH No.6 AWG COPPER EQUIPMENT GROUND CONDUCTOR.
6. FURNISH ALL HARDWARE AS REQUIRED TO ASSEMBLE UNISTRUT CHANNELS AND POST BASES. CHANNELS, POST BASES AND HARDWARE TO HAVE HOT DIPPED, GALVANIZED FINISH.

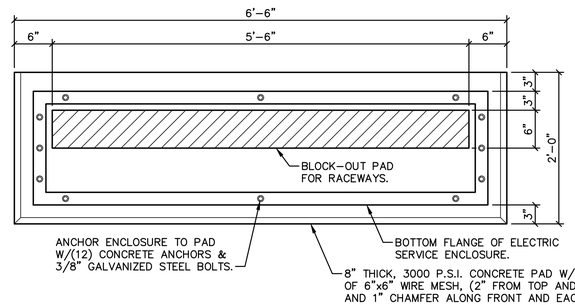

PAD PLAN

A ELECTRIC SERVICE ENCLOSURE
N.T.S.

PRINTS ISSUED

DATE	PURPOSE	NO.
5/18/26	FOR BID	

CHESTER I. LEWIS REFLECTION SQUARE PARK
UTILITY MODIFICATIONS
205 E. DOUGLAS AVE.
WICHITA, KS
COW PROJECT No.: 482-11099

LK ARCHITECTURE
100 N. BROADWAY, SUITE 800, WICHITA, KS 67202
T 316.268.0230 F 316.268.0205

JASON LEWIS EVANS
#29455
05/18/2026
KANSAS
PROFESSIONAL ENGINEER

CONTACT: NICK STAIB, PLA, ASLA
DRAWN: ST
CHECKED: .
PROJECT NUMBER: 25201.05
SHEET TITLE: ELECTRIC SERVICE ENCLOSURE
SHEET NUMBER: SE3 OF: SE4