




MAPLE STREET
EL. SHERIDAN EL. MERIDIAN
1948

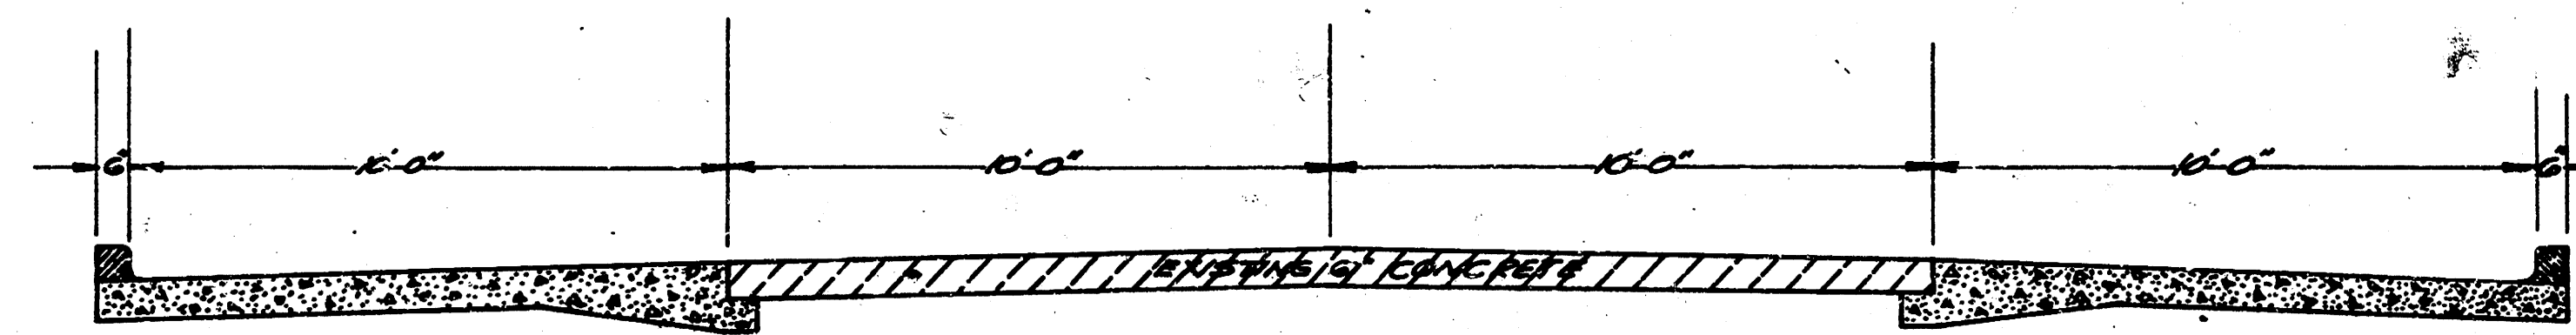



PROPOSED CROSS SECTION
STA. 0+0 — STA. 25+93.24
SCALE 3/8" = 1'-0"

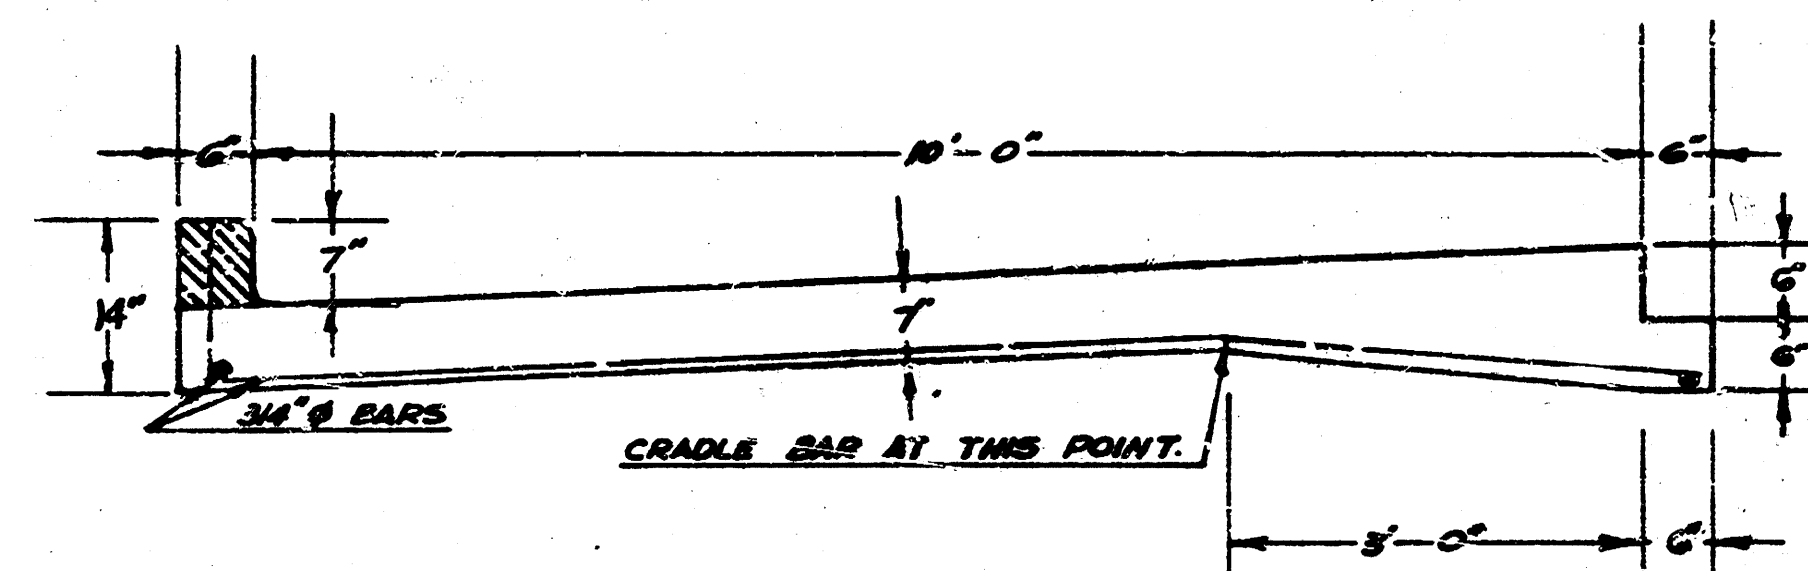


TYPE A
WIDENING DETAIL
SCALE 3/4" = 1'-0"

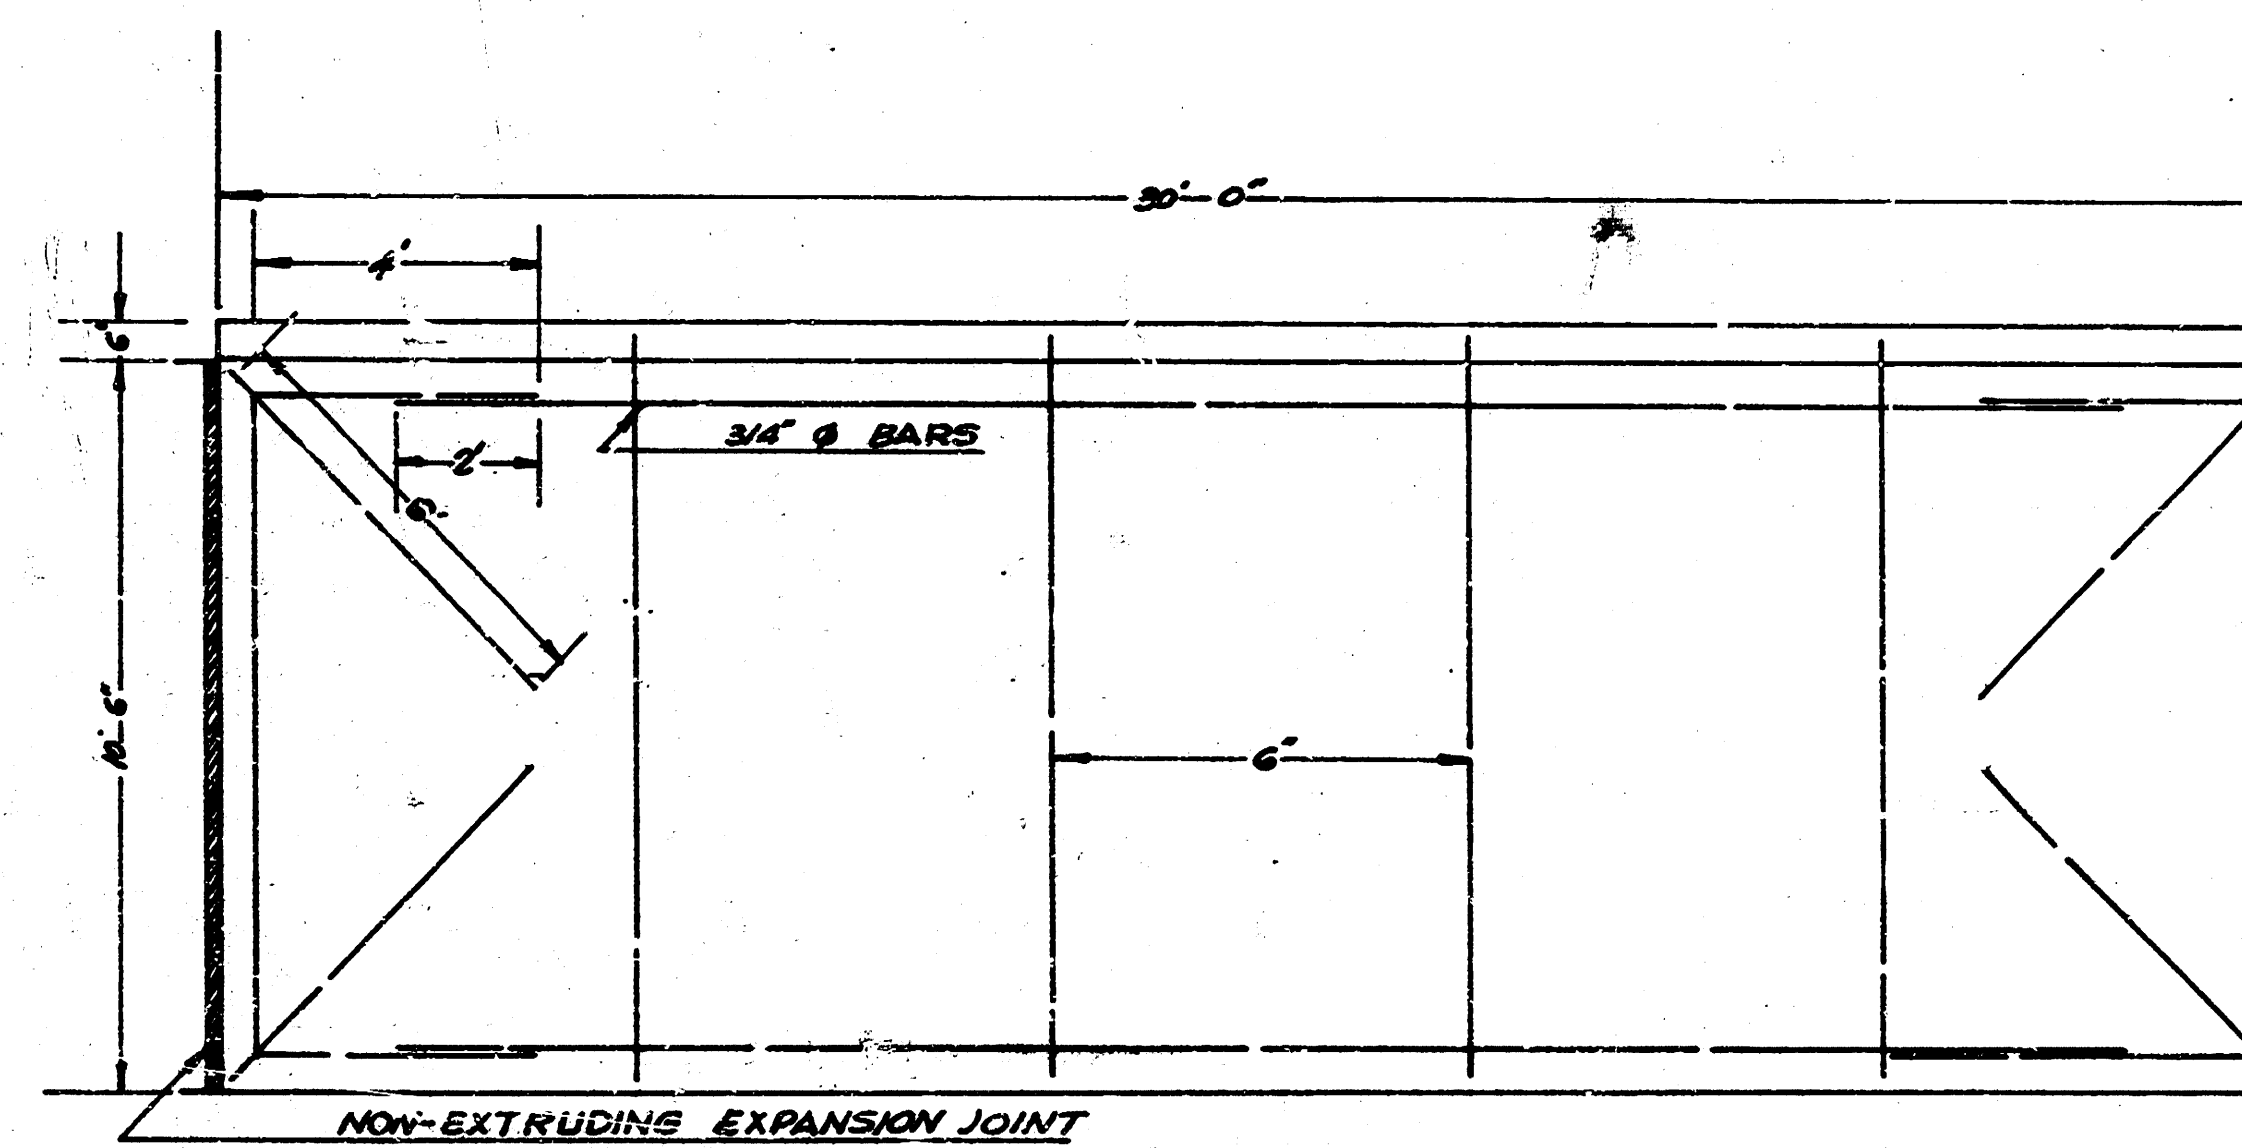

REINFORCING STEEL DETAIL
SCALE = 3/8" = 1'-0"

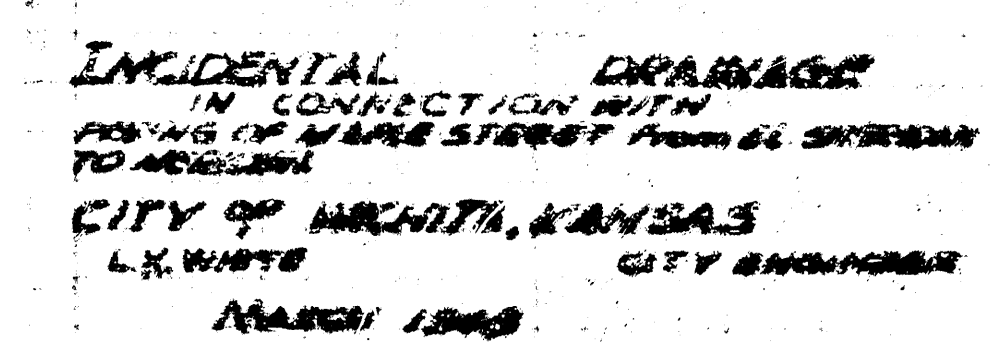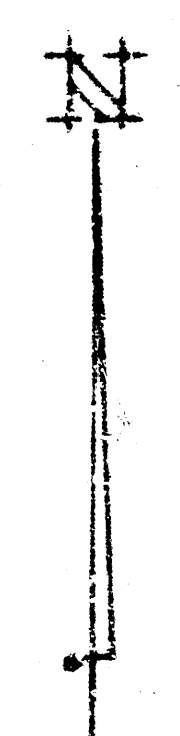

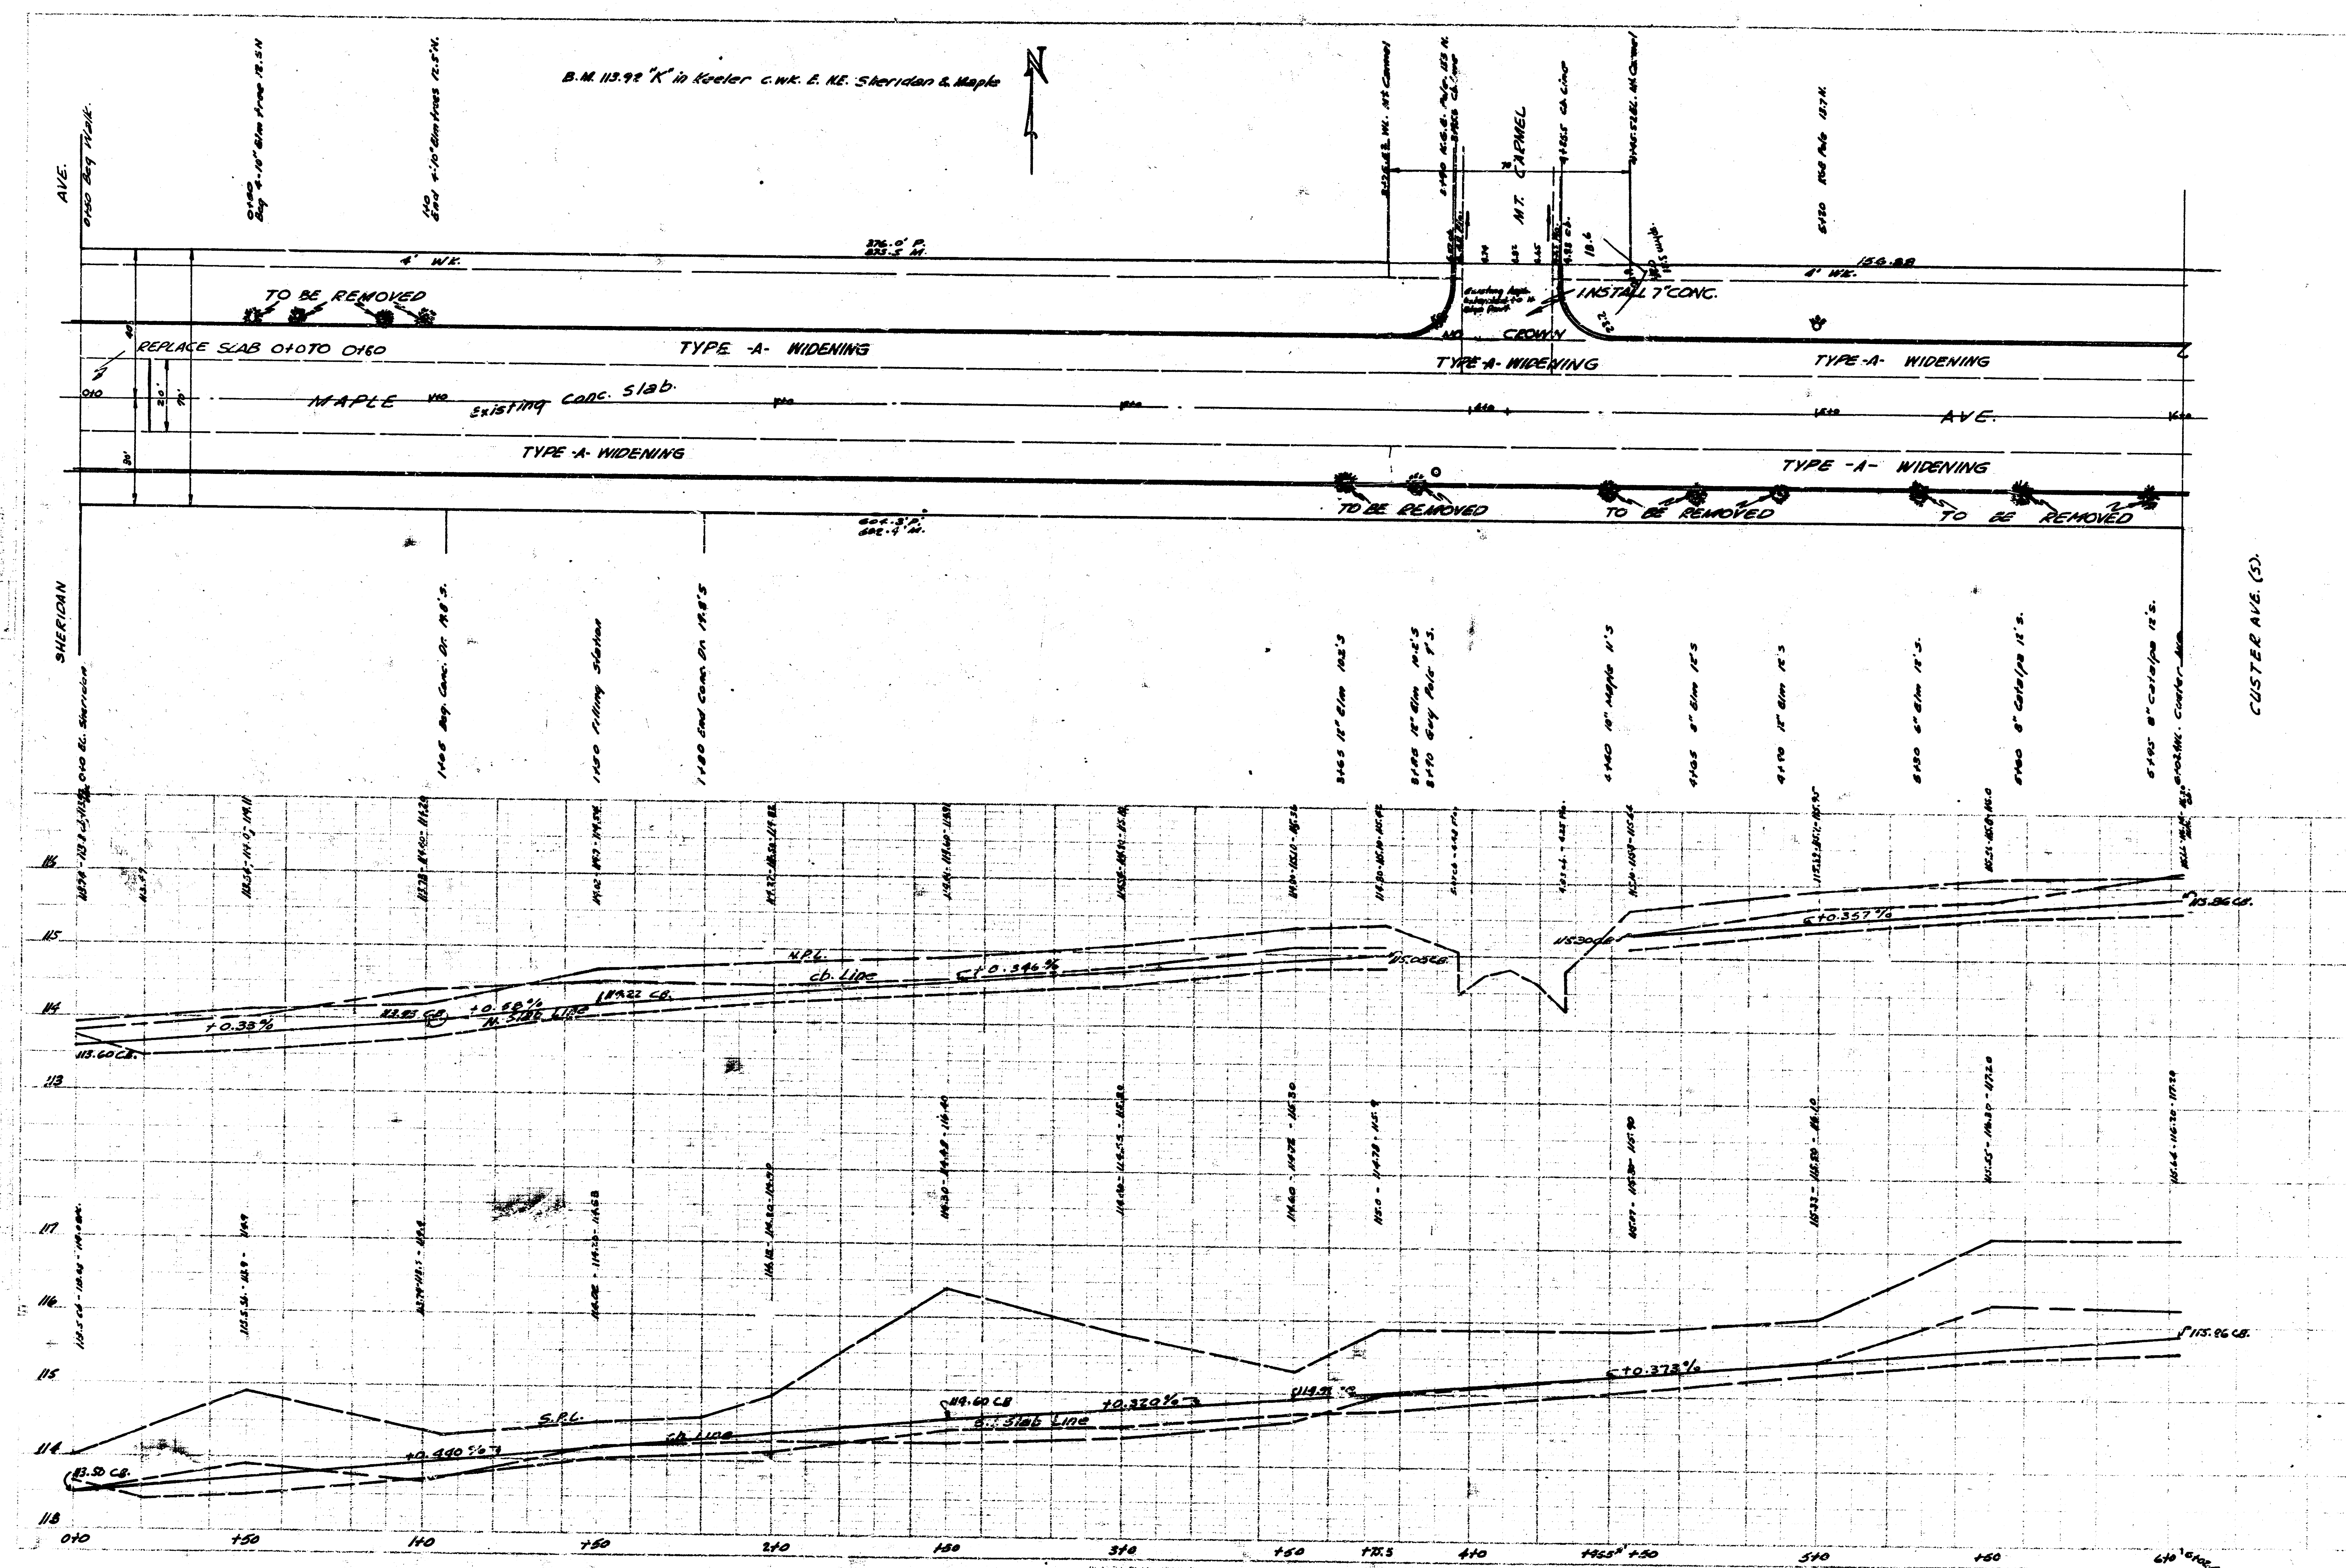

Z

MAPLE &

ST.

CUT DOWN EXIST-
ING ROADWAY
TO MEET NEW GRADE

LEAVE OUT 10' OF
CLIMB TO ALLOW V.G.
TO DRAIN INTO EXISTING
DITCH.

[illegible]

PLATE
REVEREND
NOTE BOOK
LIT OF MAY 1907

[illegible]

U.S. AIR FORCE - WRIGHT PATTENSON AIR FORCE BASE
WRIGHT PATTENSON AIR FORCE BASE, OHIO

