




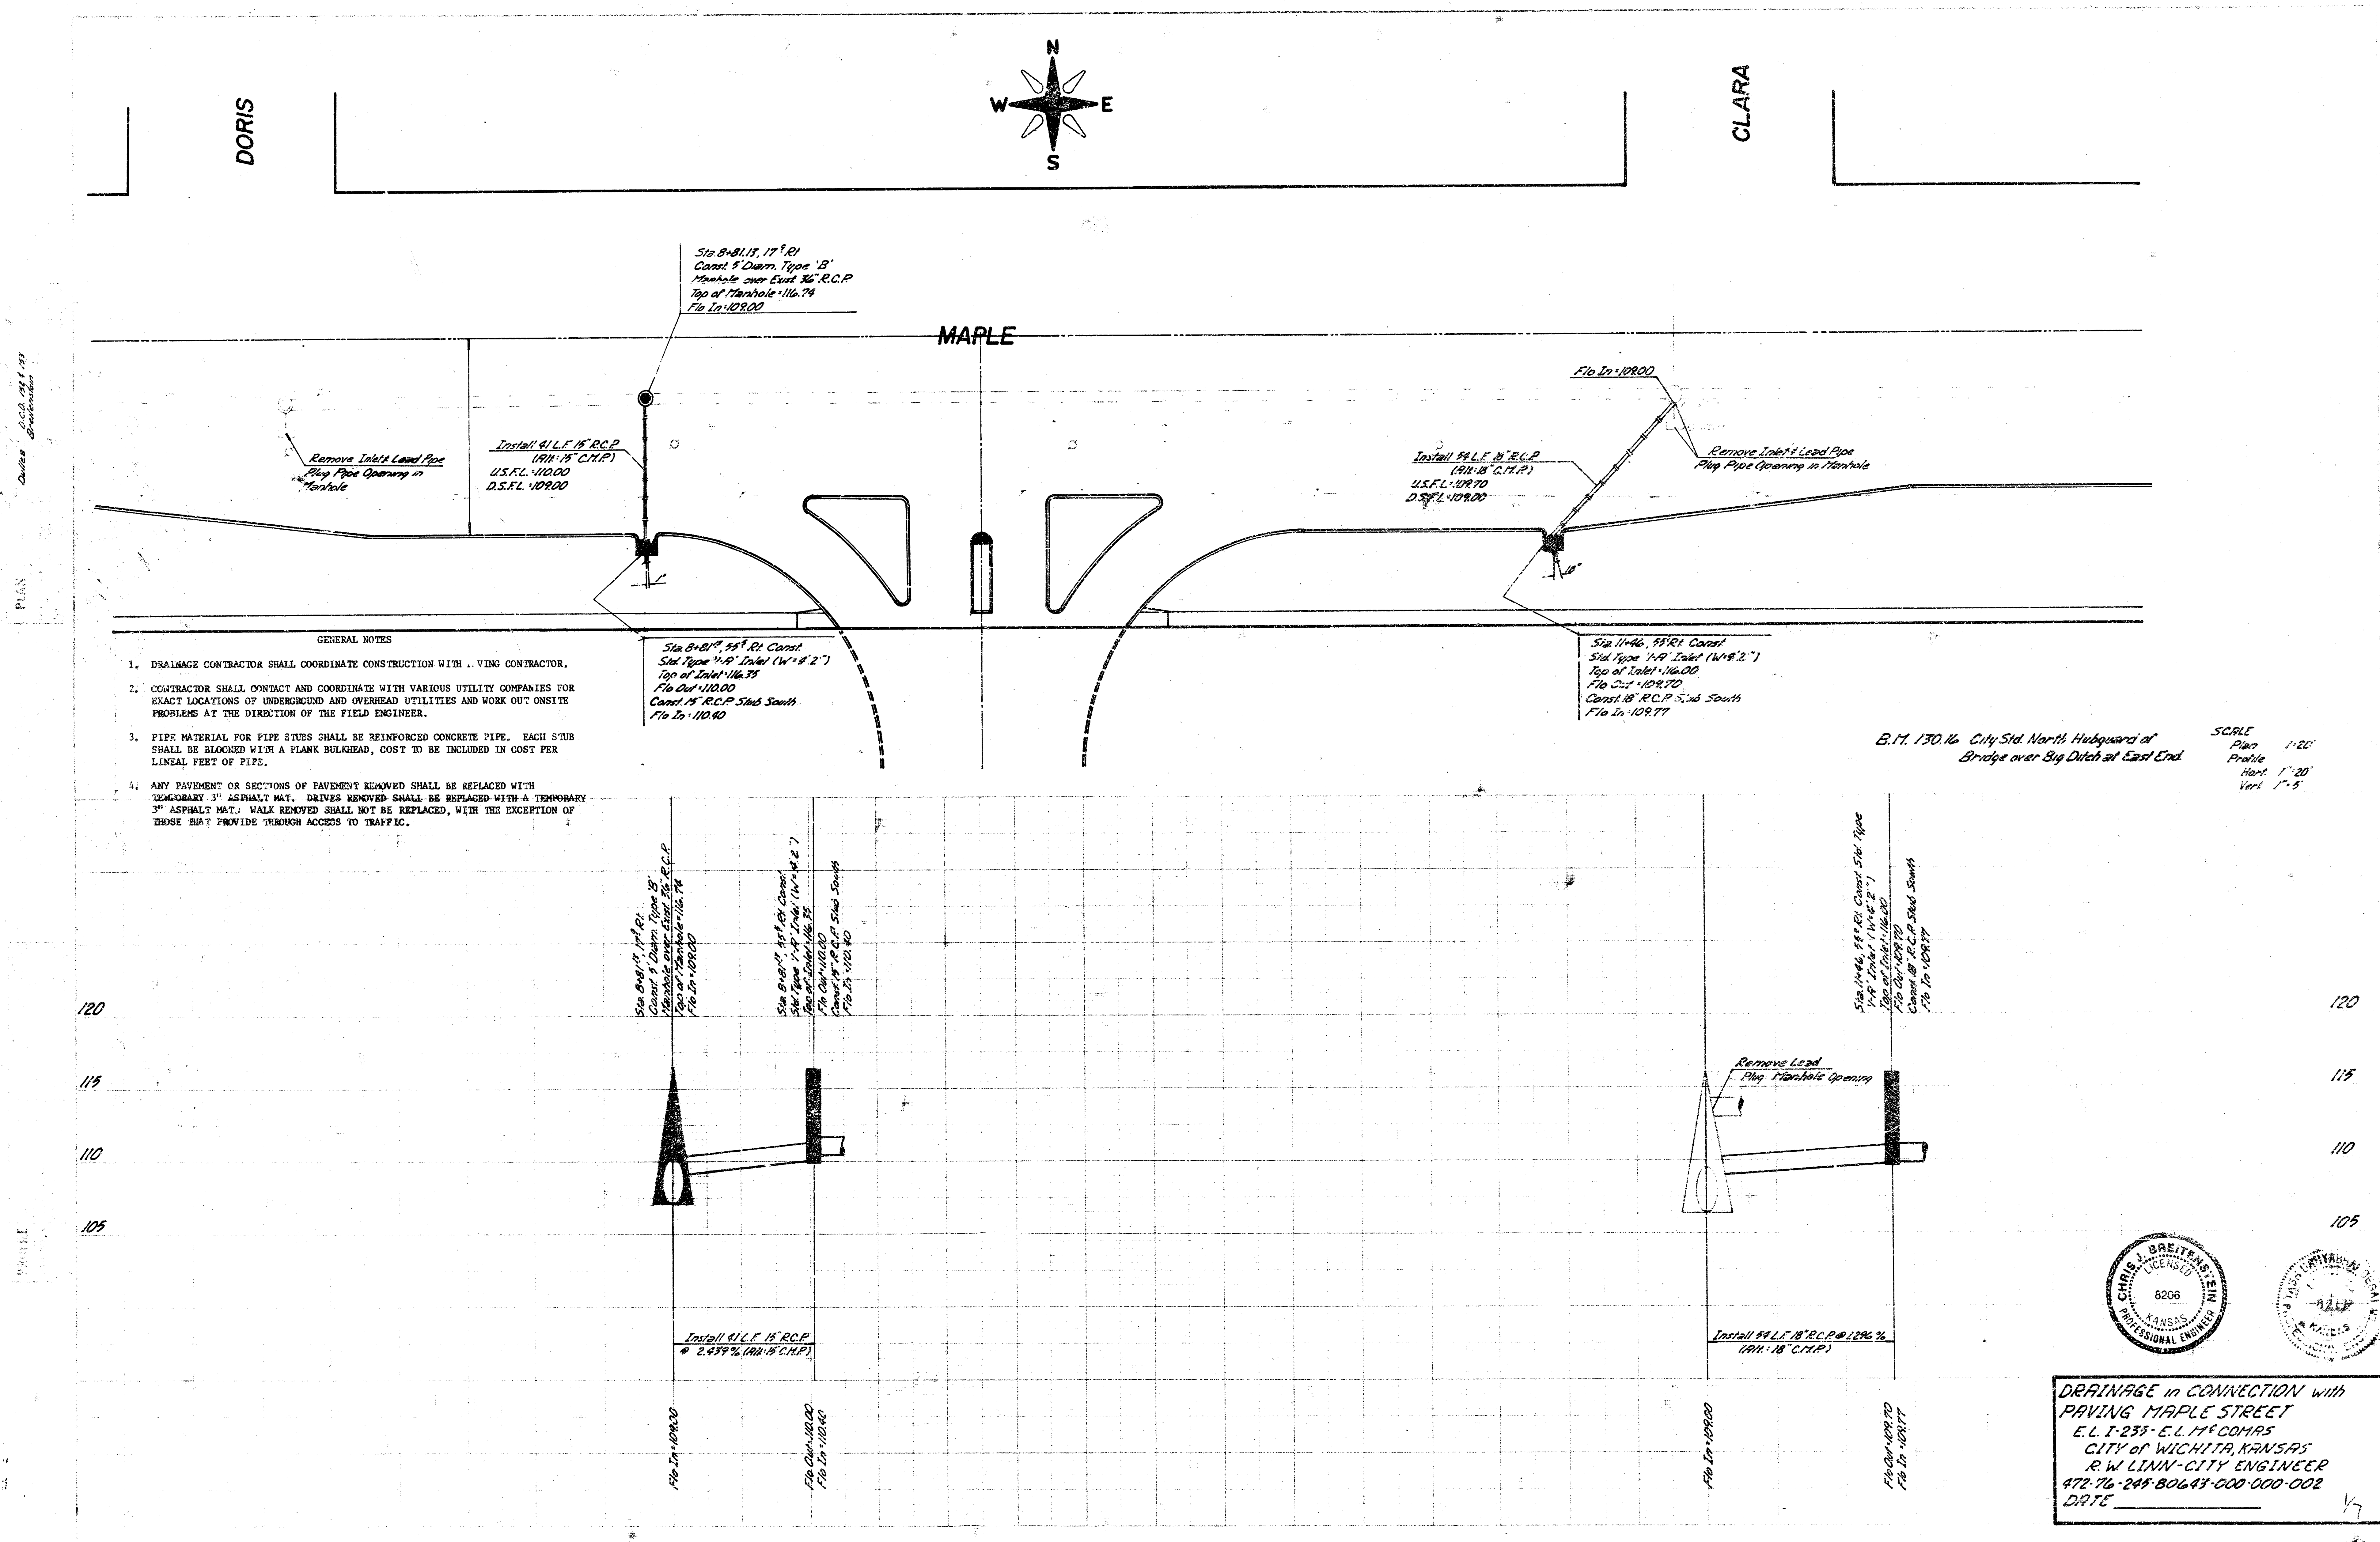


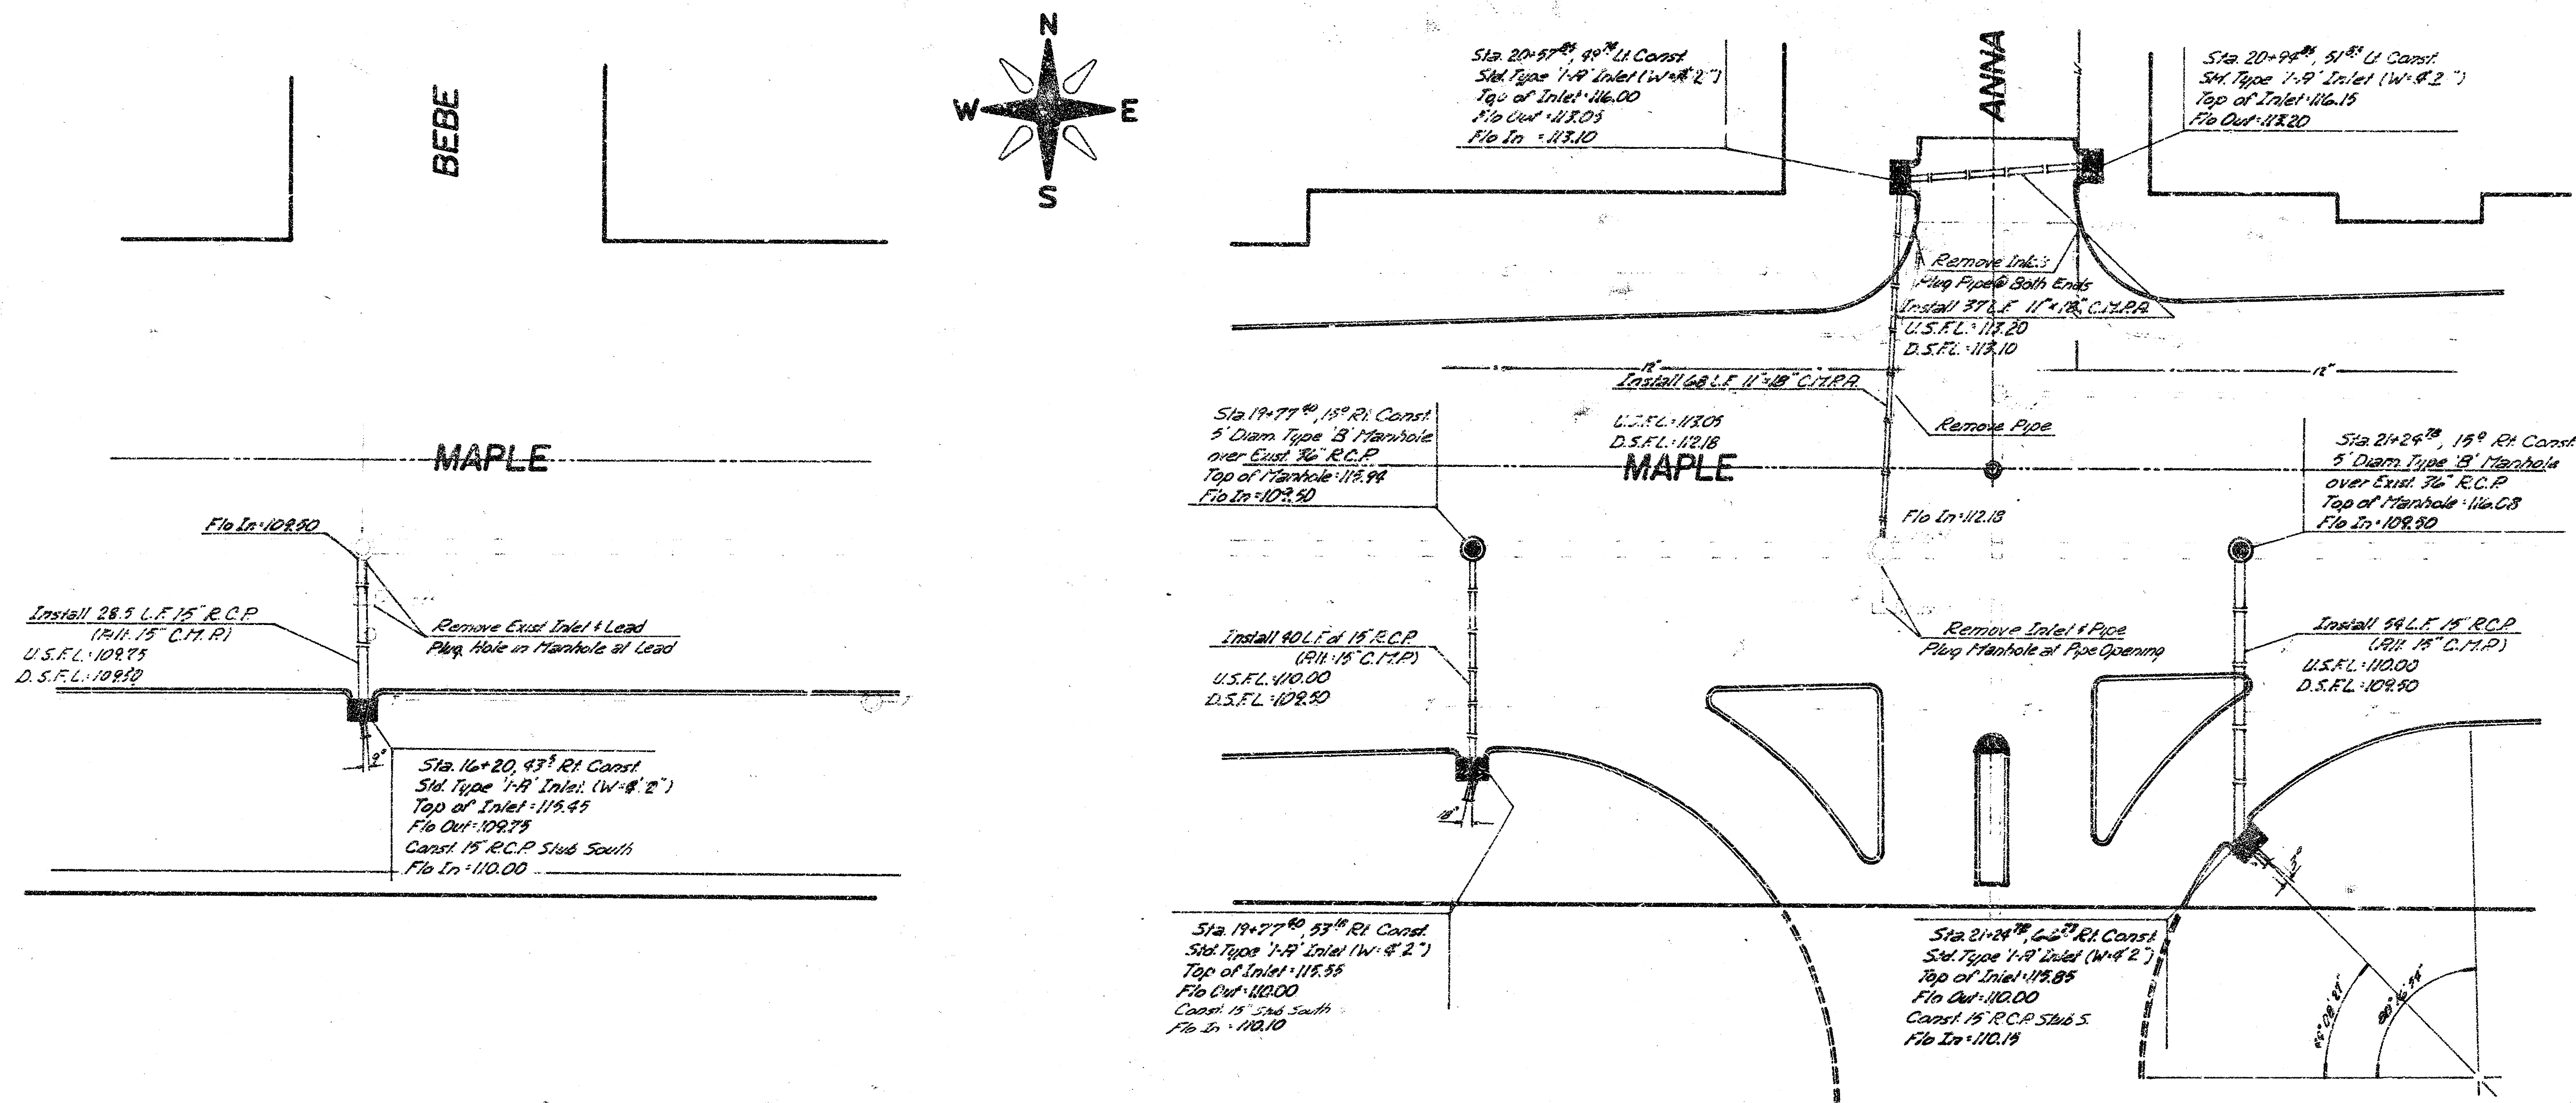


B.M. 130.16 City Sid East End of North Highway of Bridge over Big Creek.


SCALE
Plan 1"=20'
Profile 1"=20'
Vert. 1"=5'

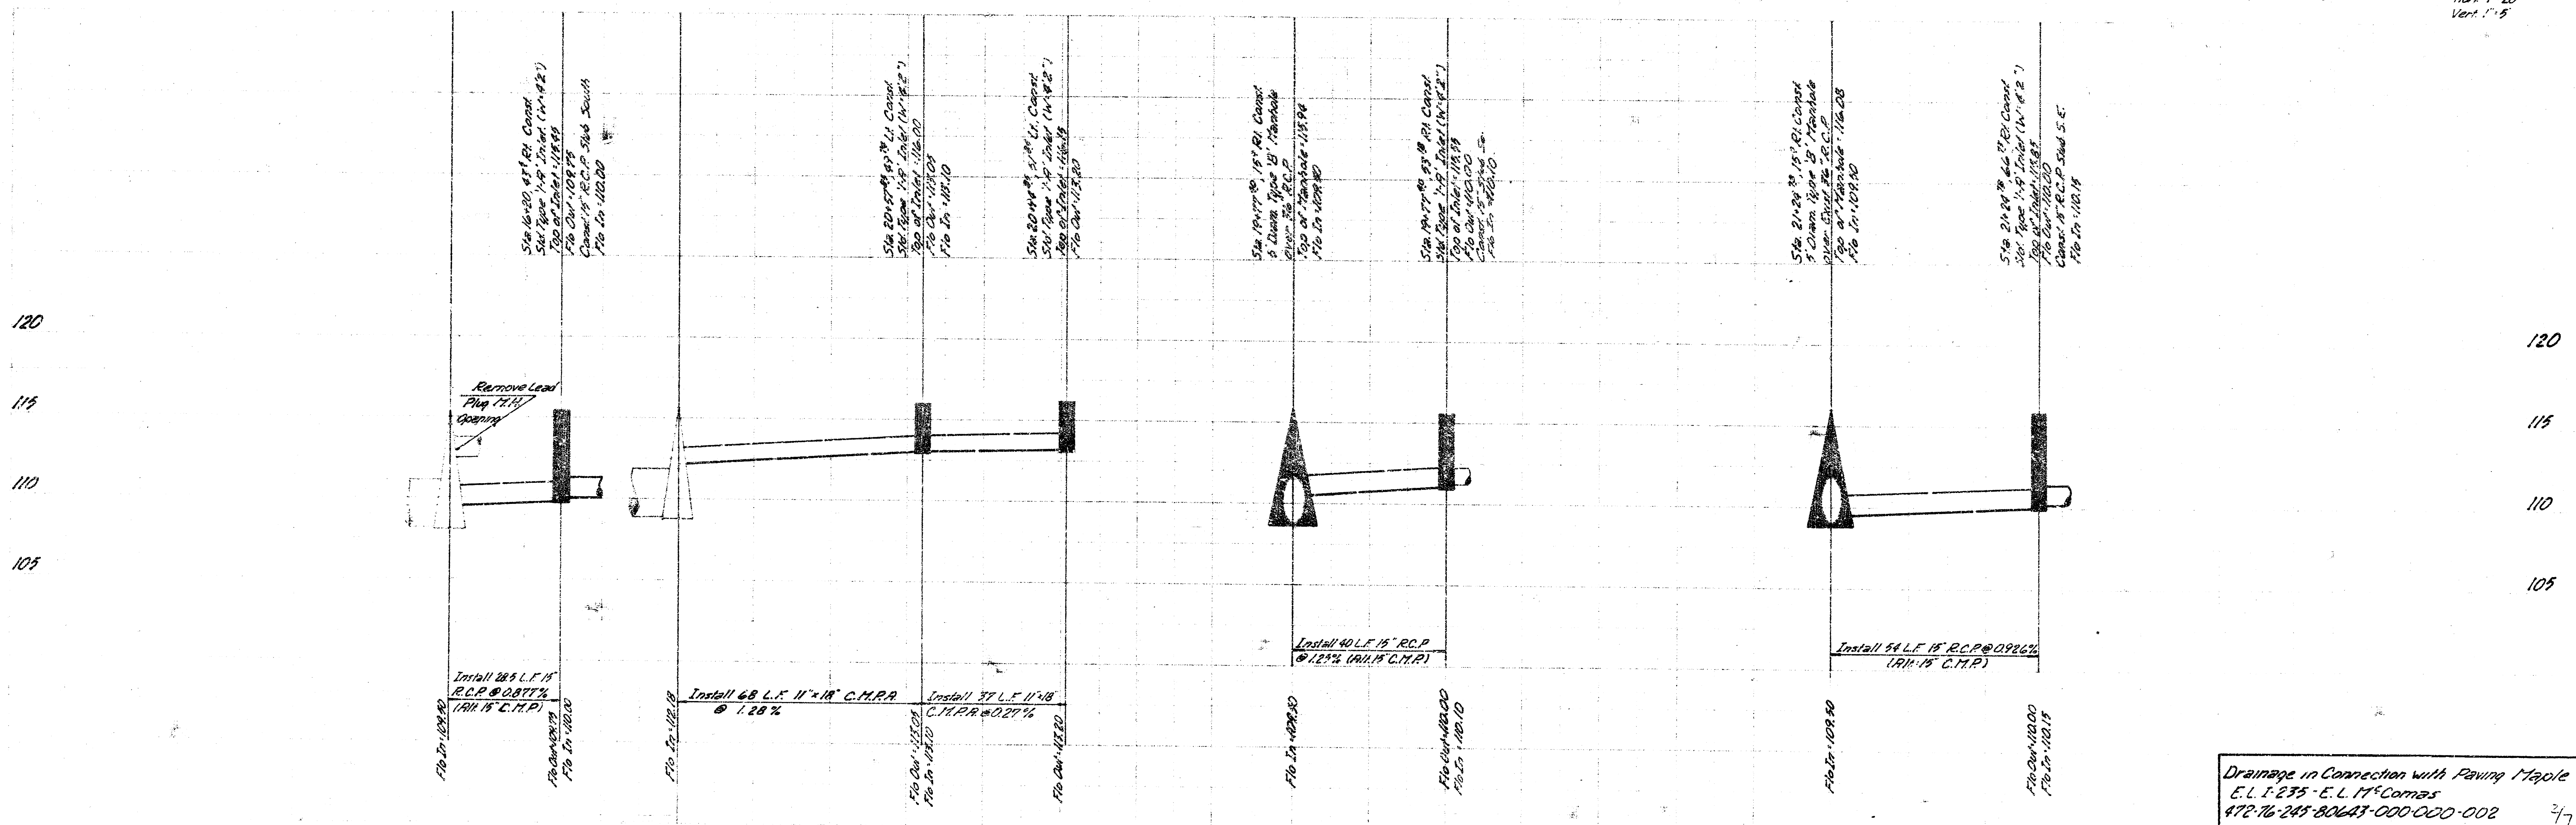

Drainage in Connection with Paving Maple
E.L. 1.235 - E.L. 11° Corners
472-76-245-80643-000-000-002 77

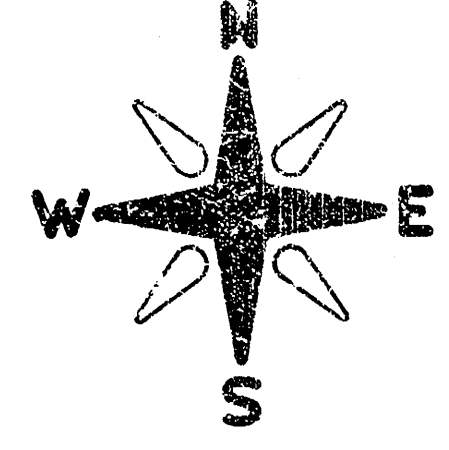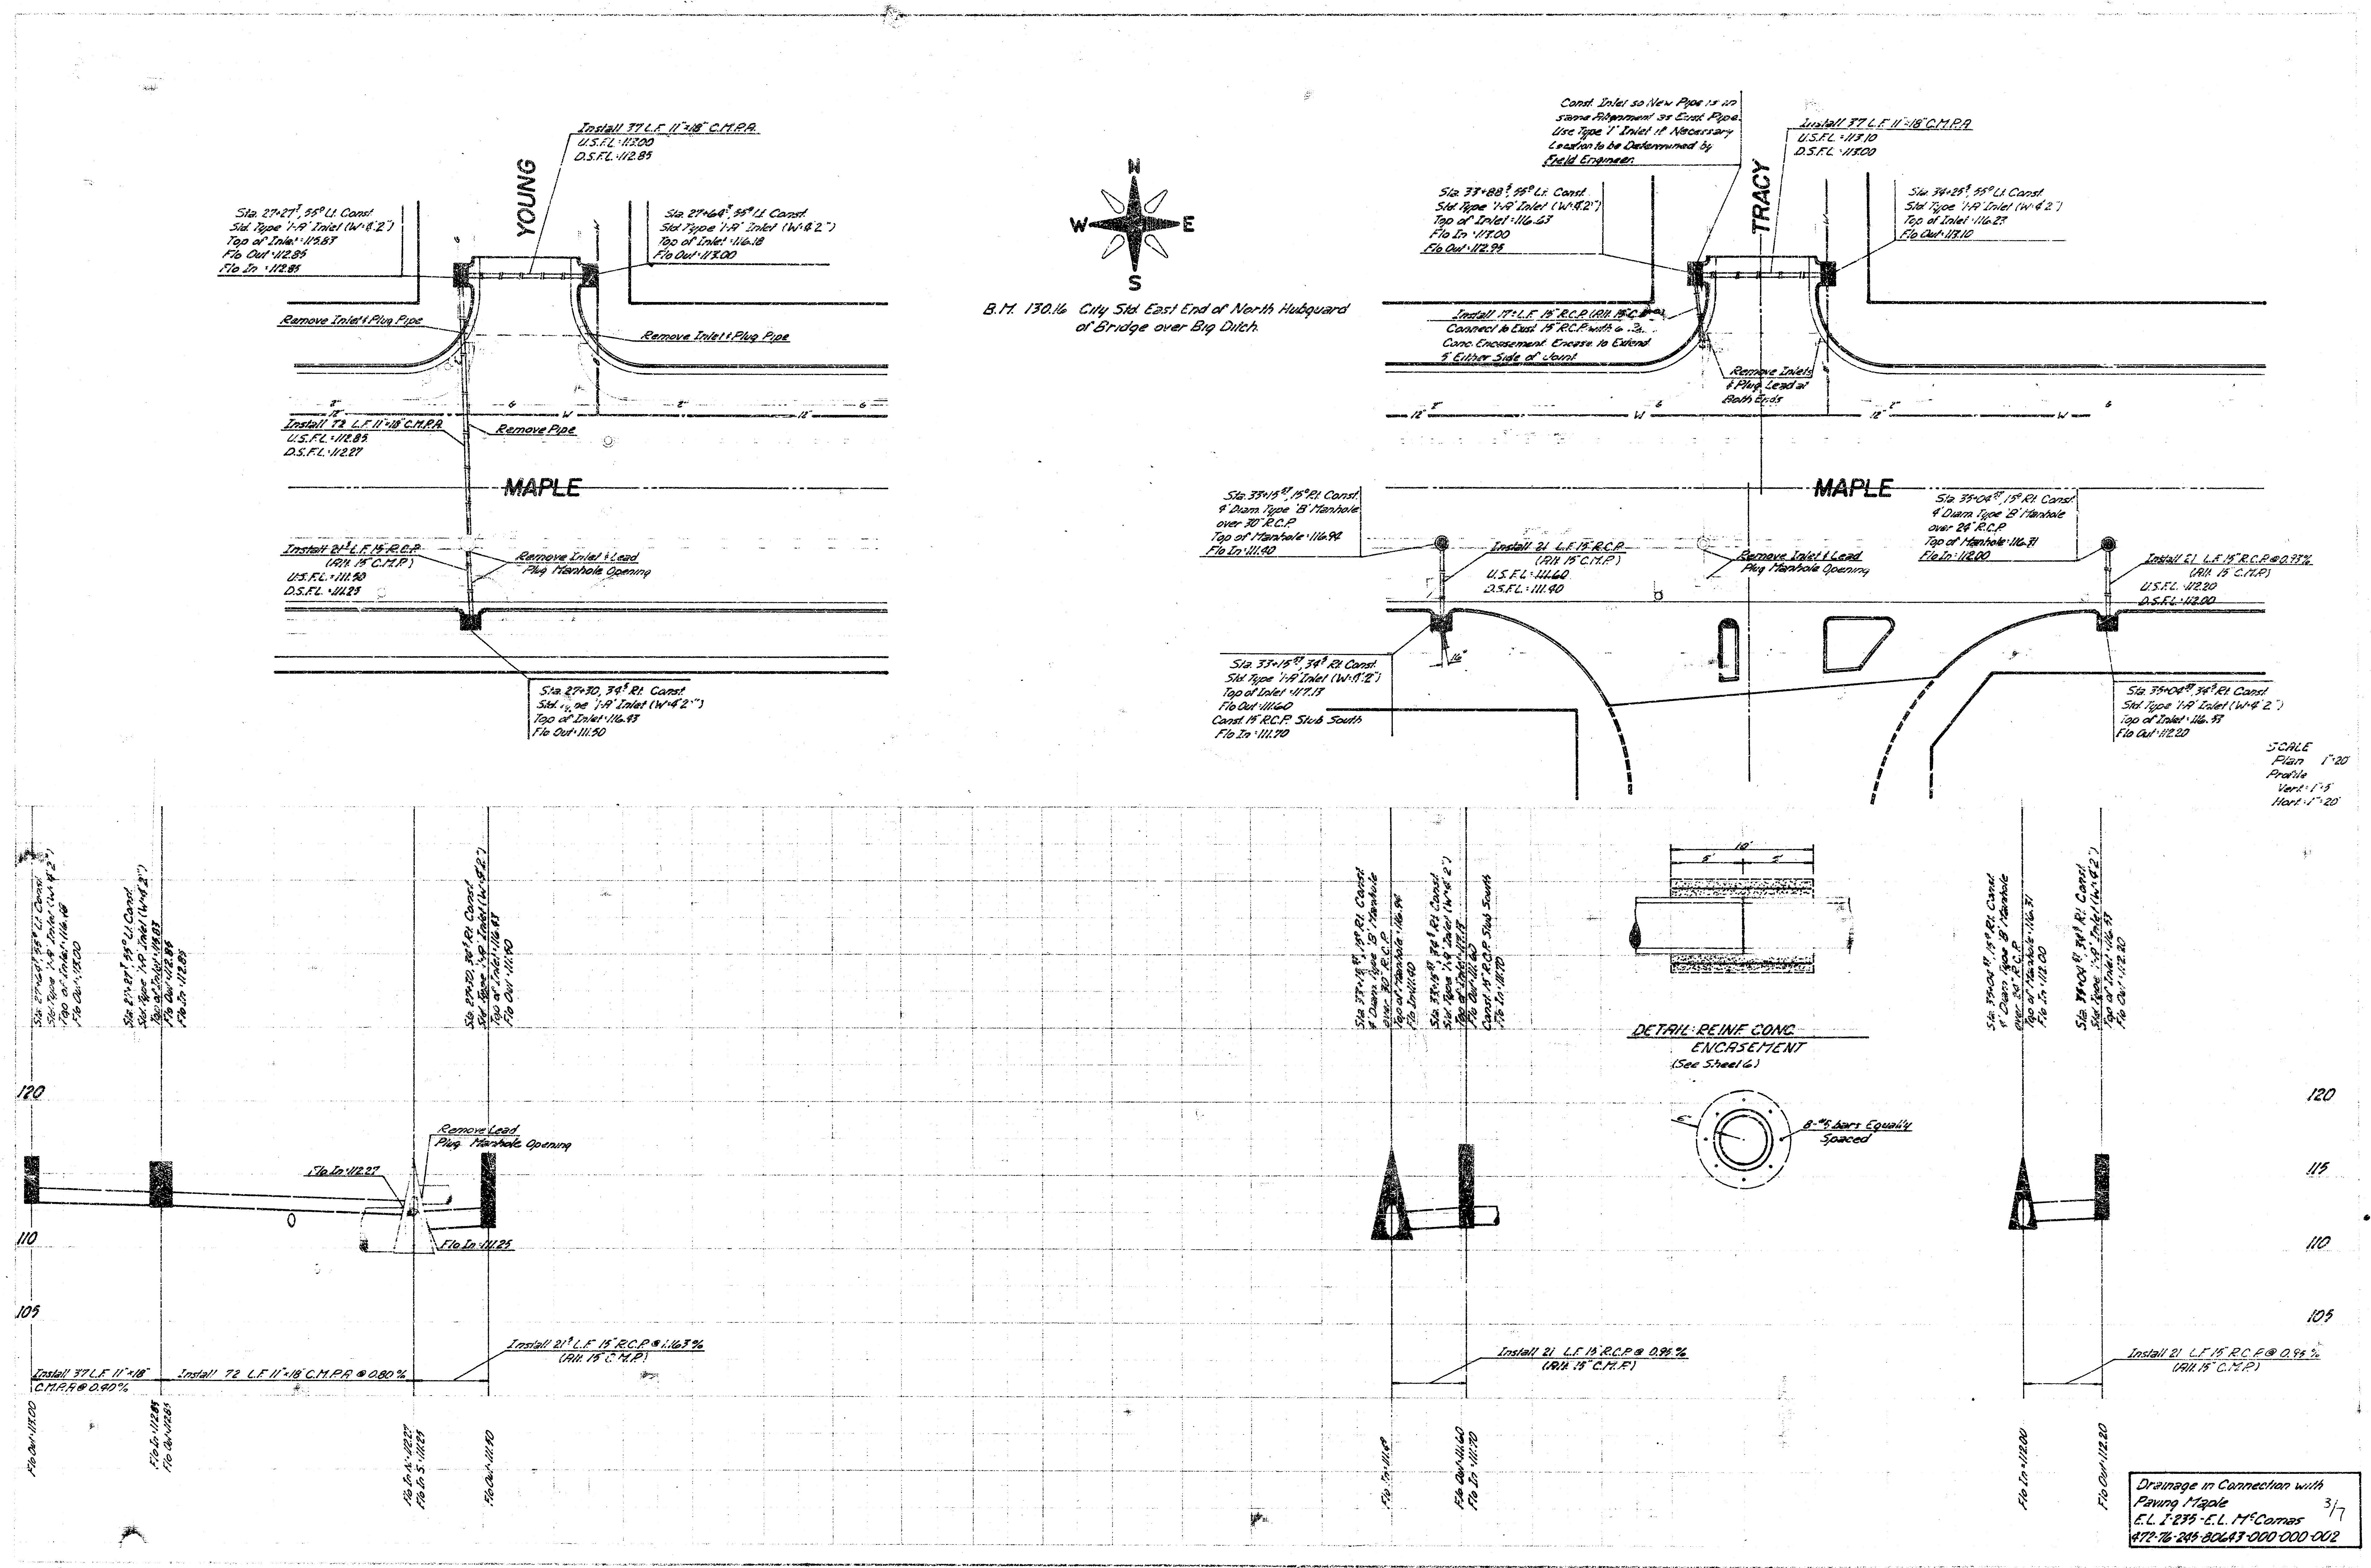

B.M. 130.16 City Sid. East End of North Hubguard of Bridge over Big Ditch.

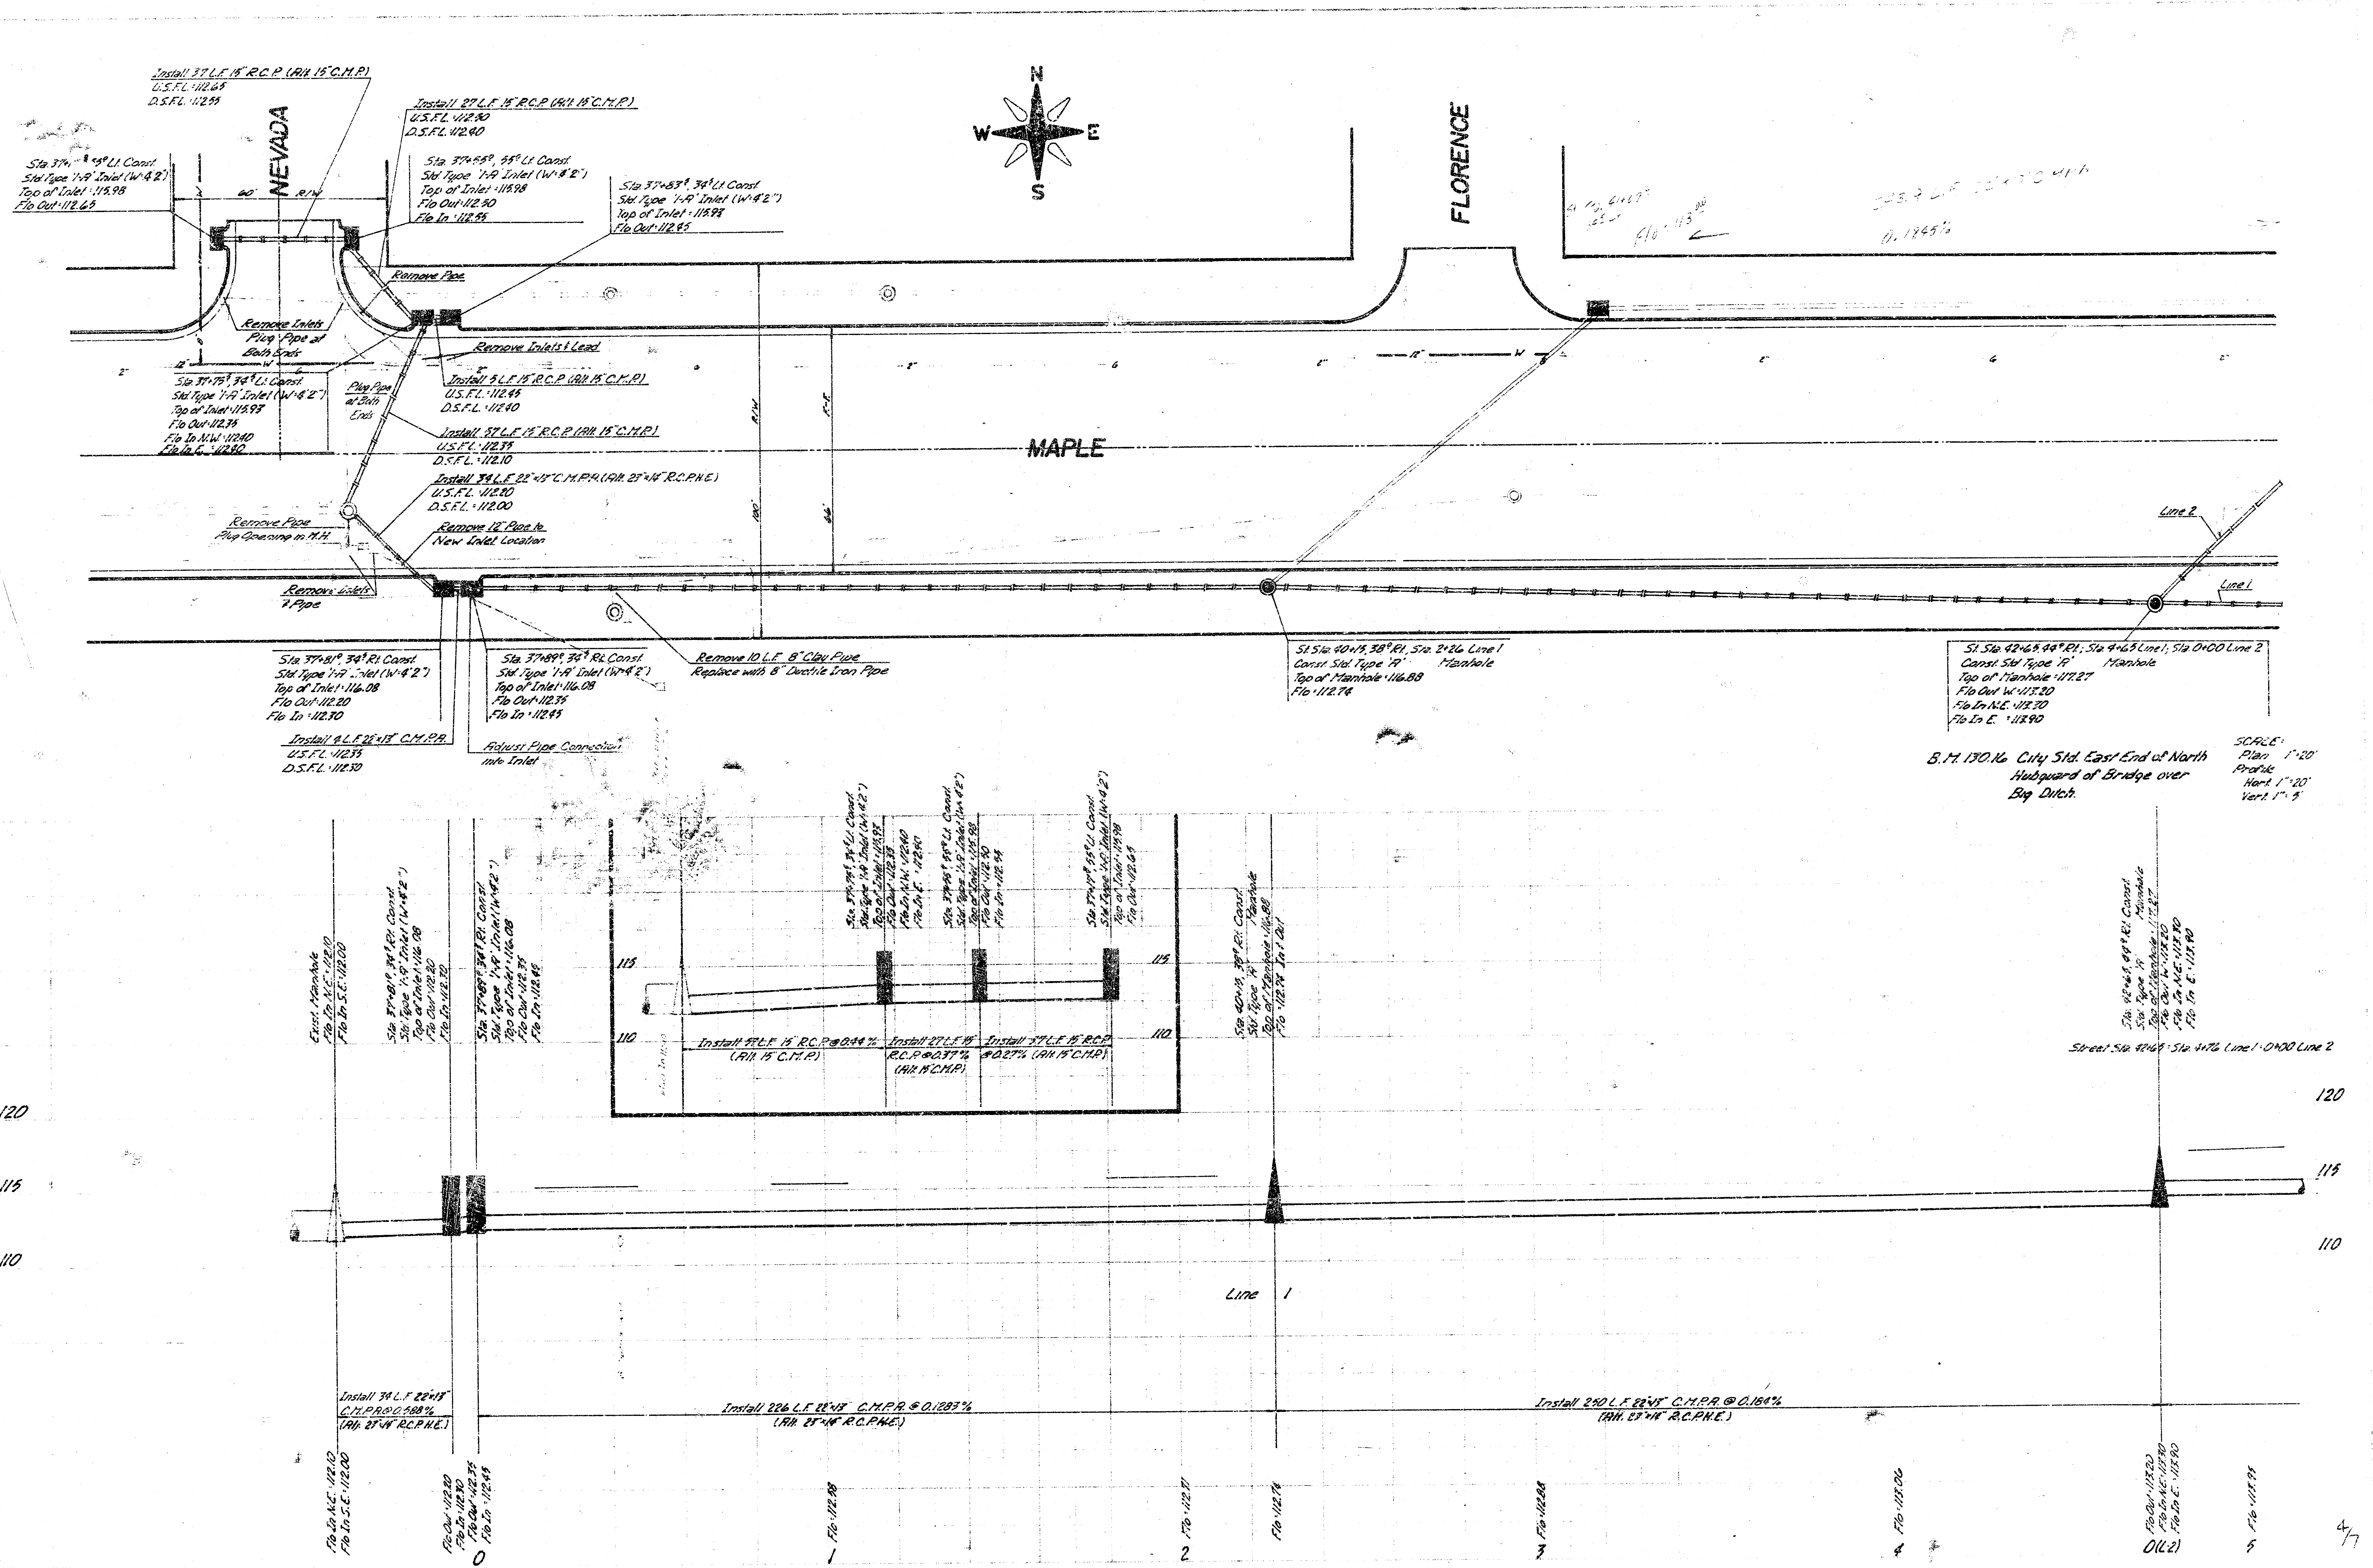

S.H. 130.16 City St. East End of North
Hubbard of Bridge over
Big Ditch.

SCALE:
Plan 1"=20'
Profile 1"=10'

