B.M. 1286 80# SPIKE N.S. K.G.E. POLE S.L. DETWILER'S (150' E. OF E.L. KANSAS)
B.M. 1278.2 S.E. COR. CONC. PORCH HOUSE N.W. COR. McFARLAND & KANSAS
NOTE:
CHAINED E. ON N.P.L.

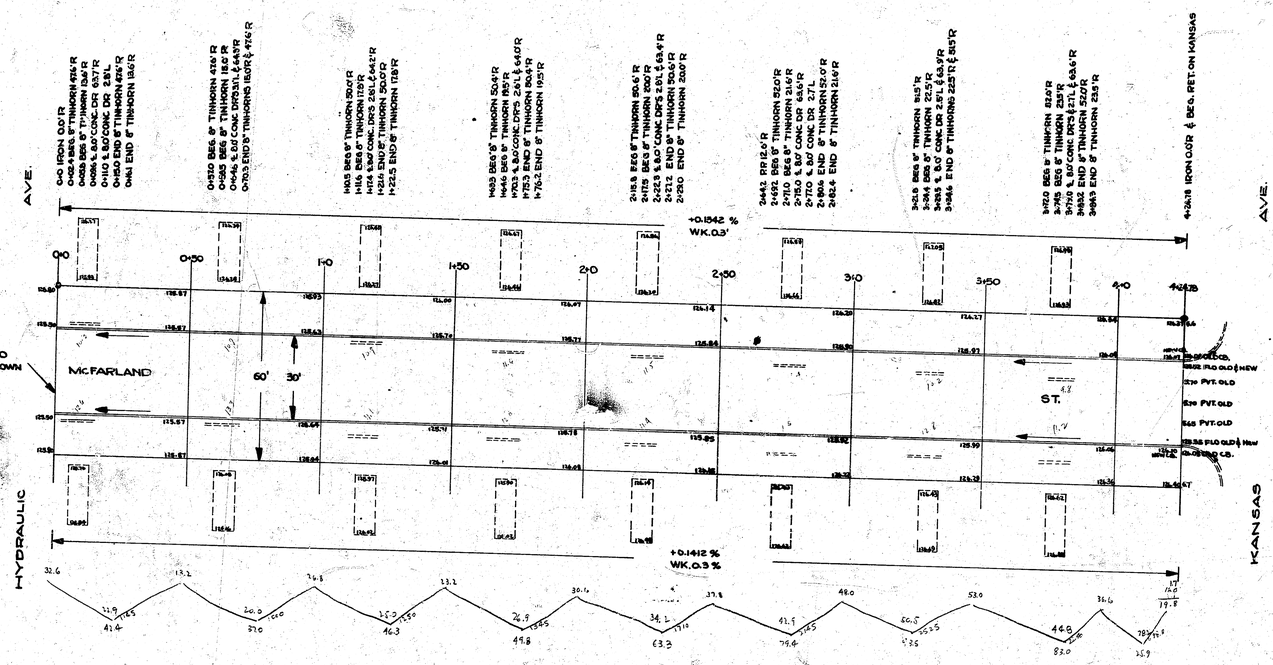

Survey Vol. 4 Bk. W-7
Plan 13
Field Bk.
Checked D.L.

NOTE TO CONTRACTOR & FIELD ENGINEER:
PLACE ENTRANCE PIPE ON OWNERS PROPERTY.
THE STREET DEPT. WILL REMOVE THIS PIPE
AT THE REQUEST OF THE PROPERTY OWNER.

R.E. SMITH 435 REGISTERED PROFESSIONAL ENGINEER

SCALE 1" = 20'

1/2

McFARLAND ST.
E.L. HYDRAULIC TO W.L. KANSAS

30' CONC & CB

CITY OF WICHITA, KANSAS
B.E. SMITH — CITY ENGINEER
MAY 1953 — PROJ. NO. C-13-56