




$$\begin{array}{r} 2863 \\ + 126.6 \\ \hline 2989.6 \end{array}$$

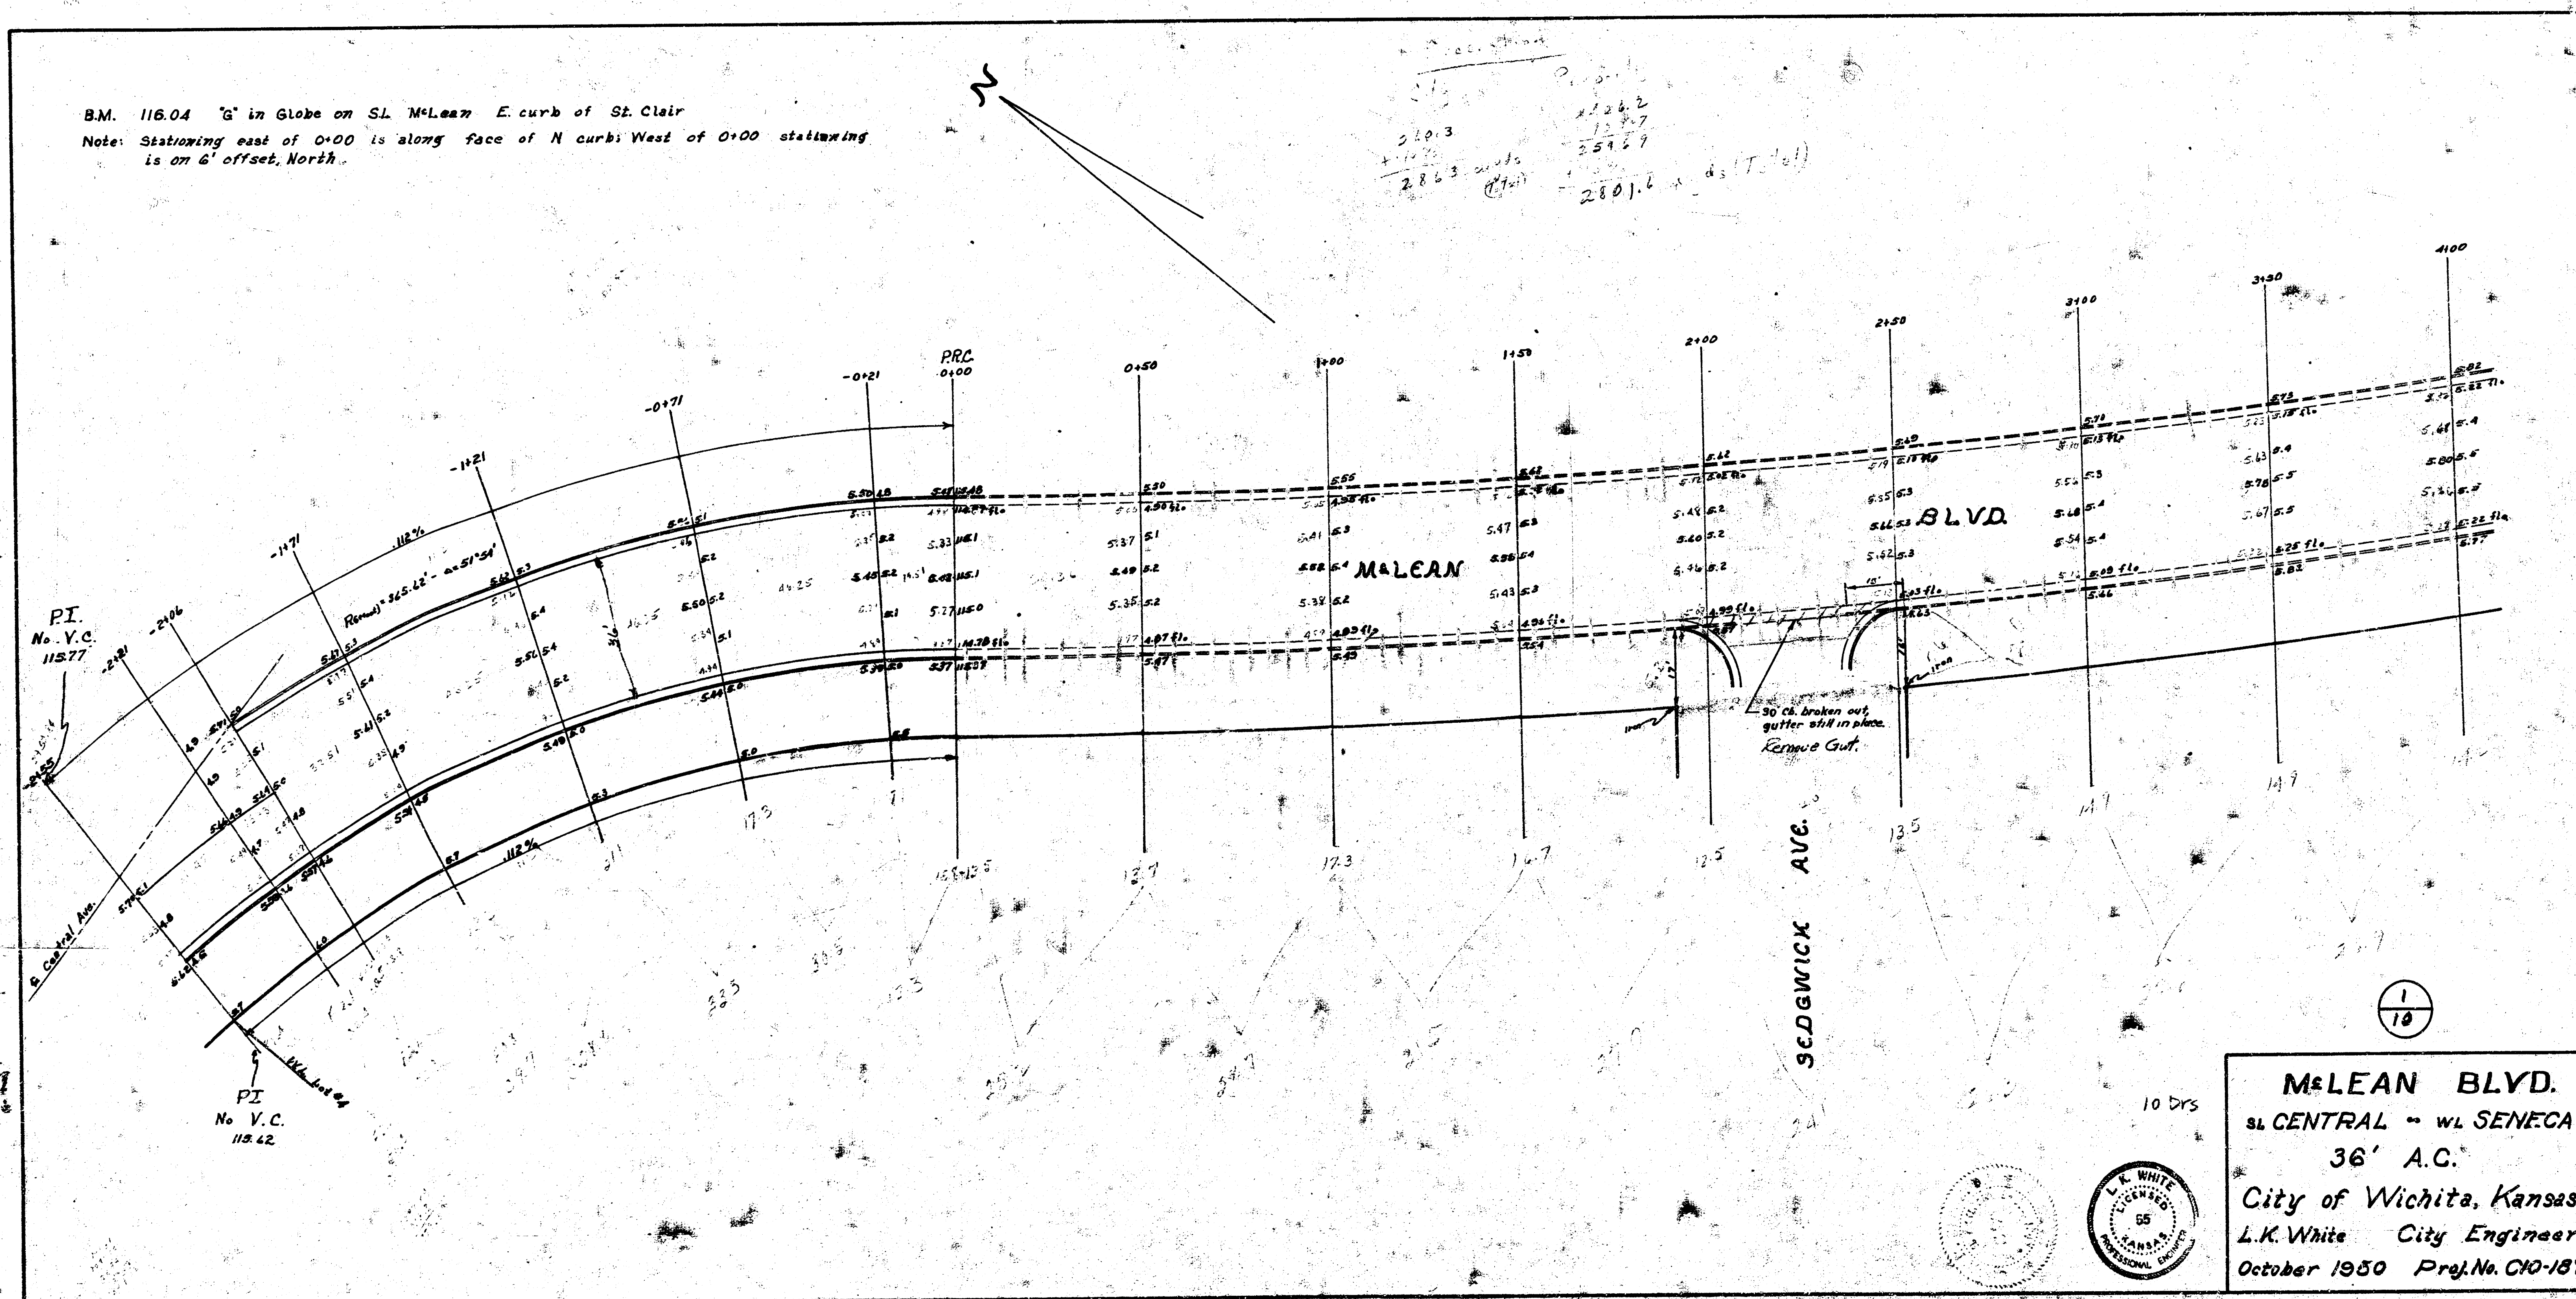


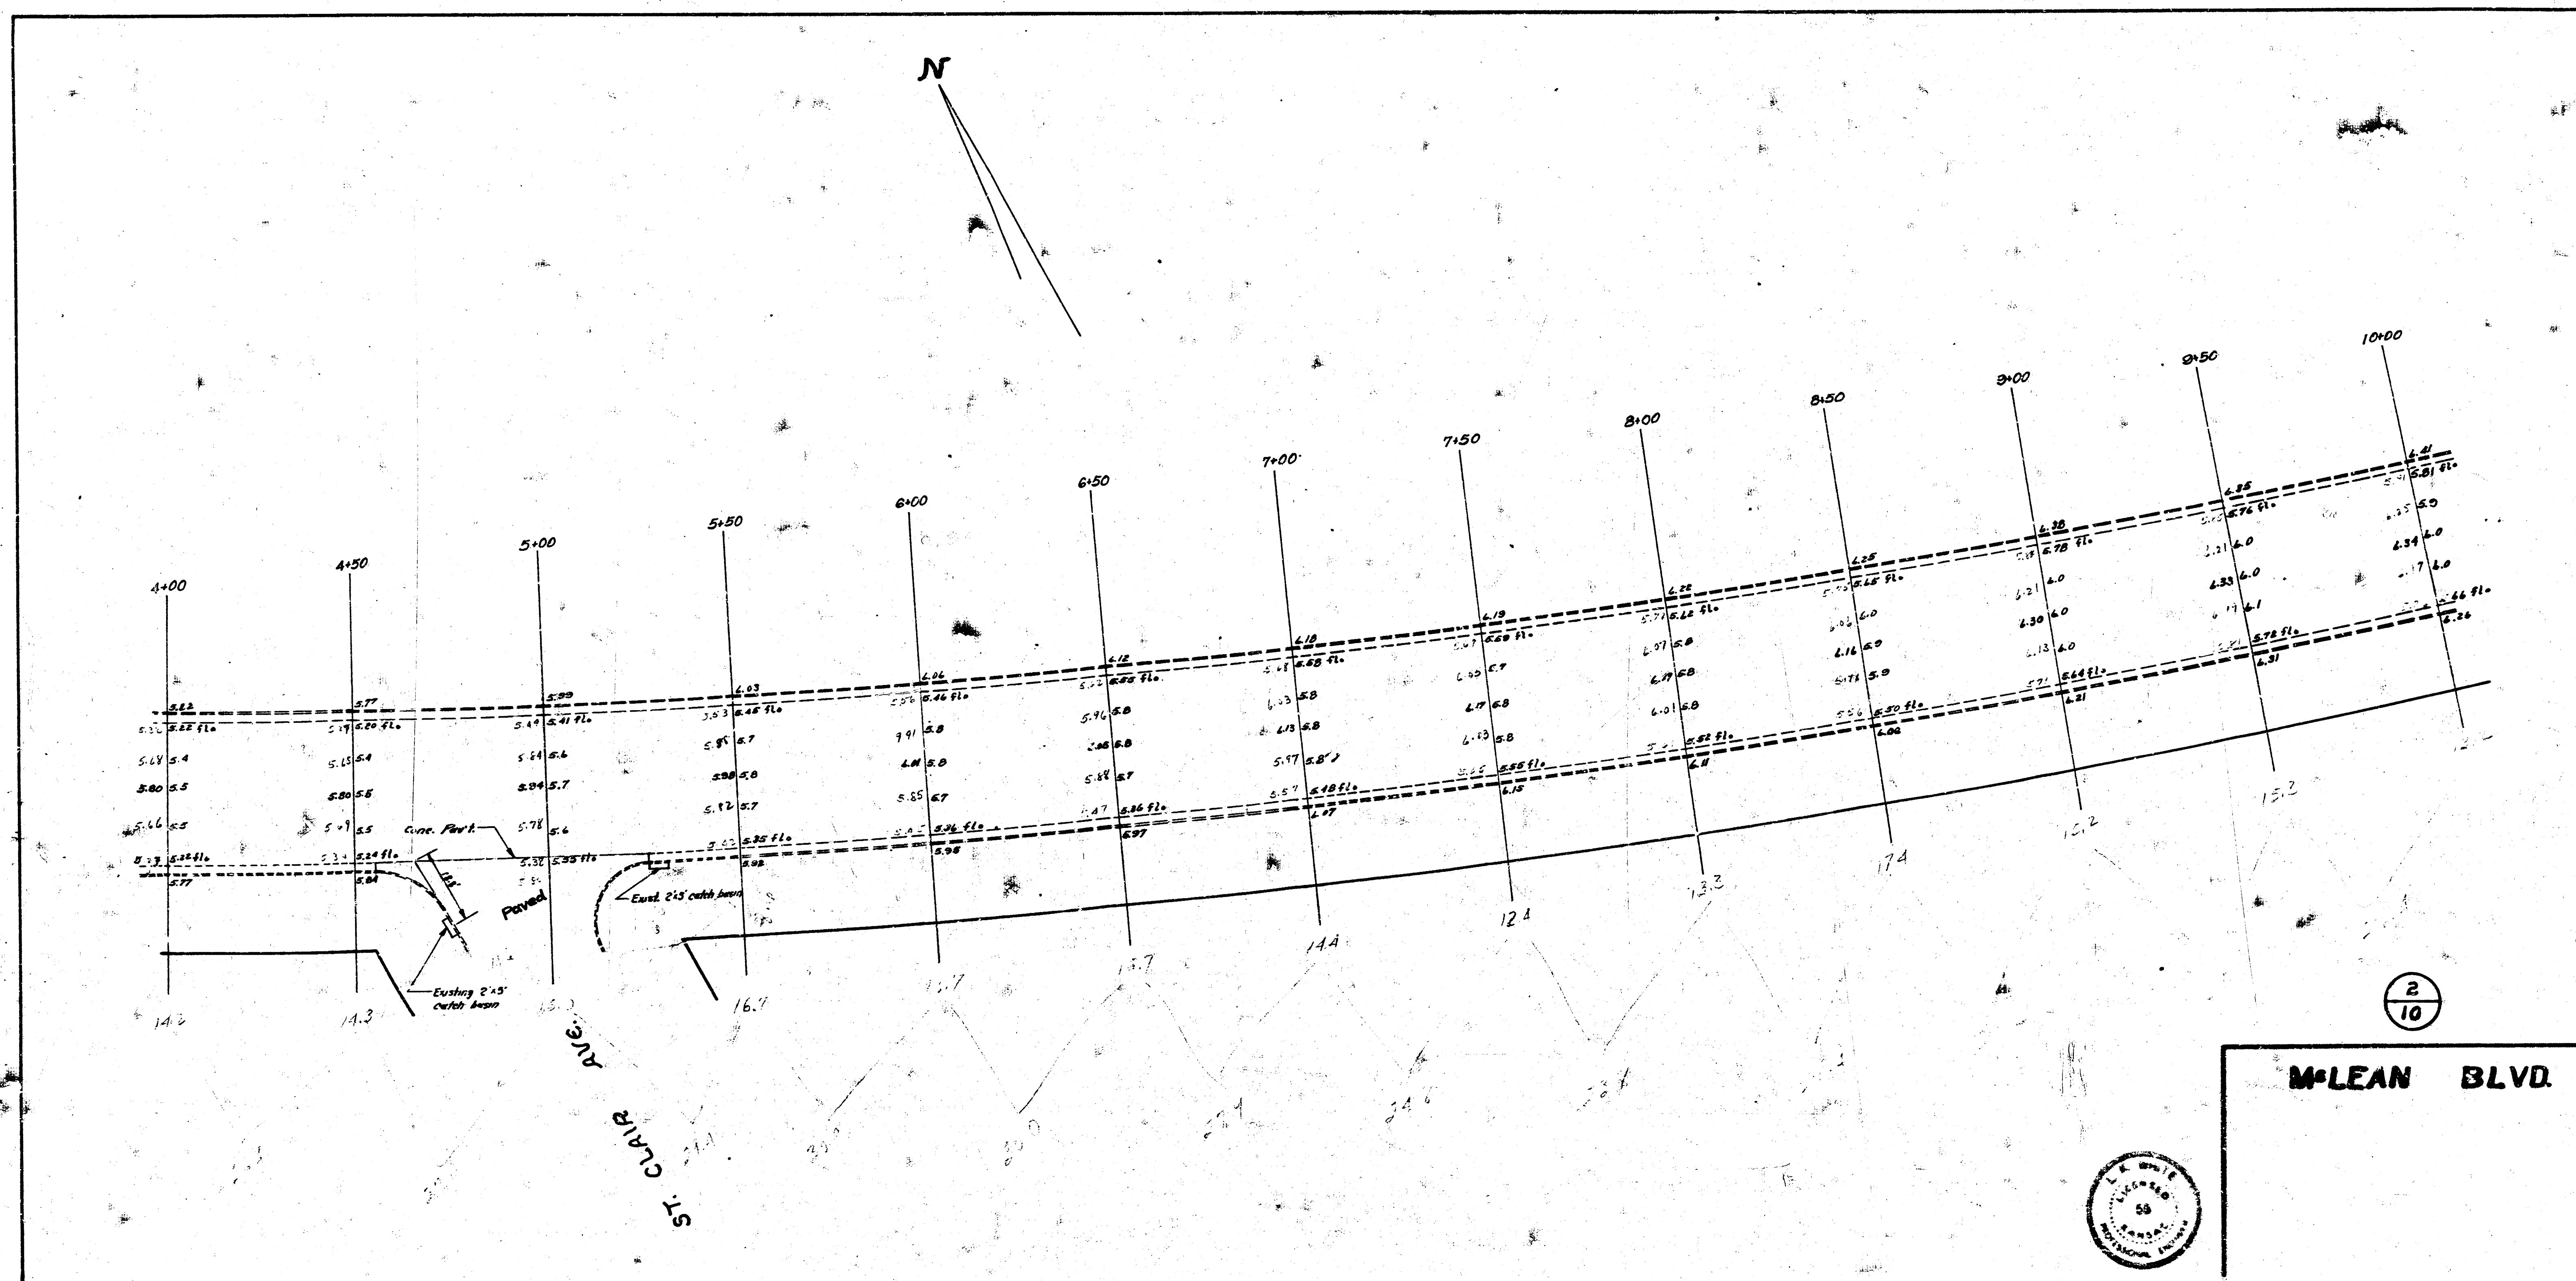



Ties to man. at Athenian f McLean:-
 63.40' N. to "X" top N. ch. McLean on E.
 10.66' W. to "B" in Globe N end W. ch. Athenian.
 37.89' E. to "C" in Globe N end E. ch. Athenian.
 19.5' to blk. W. C.
 2.25' S. to edge slab.

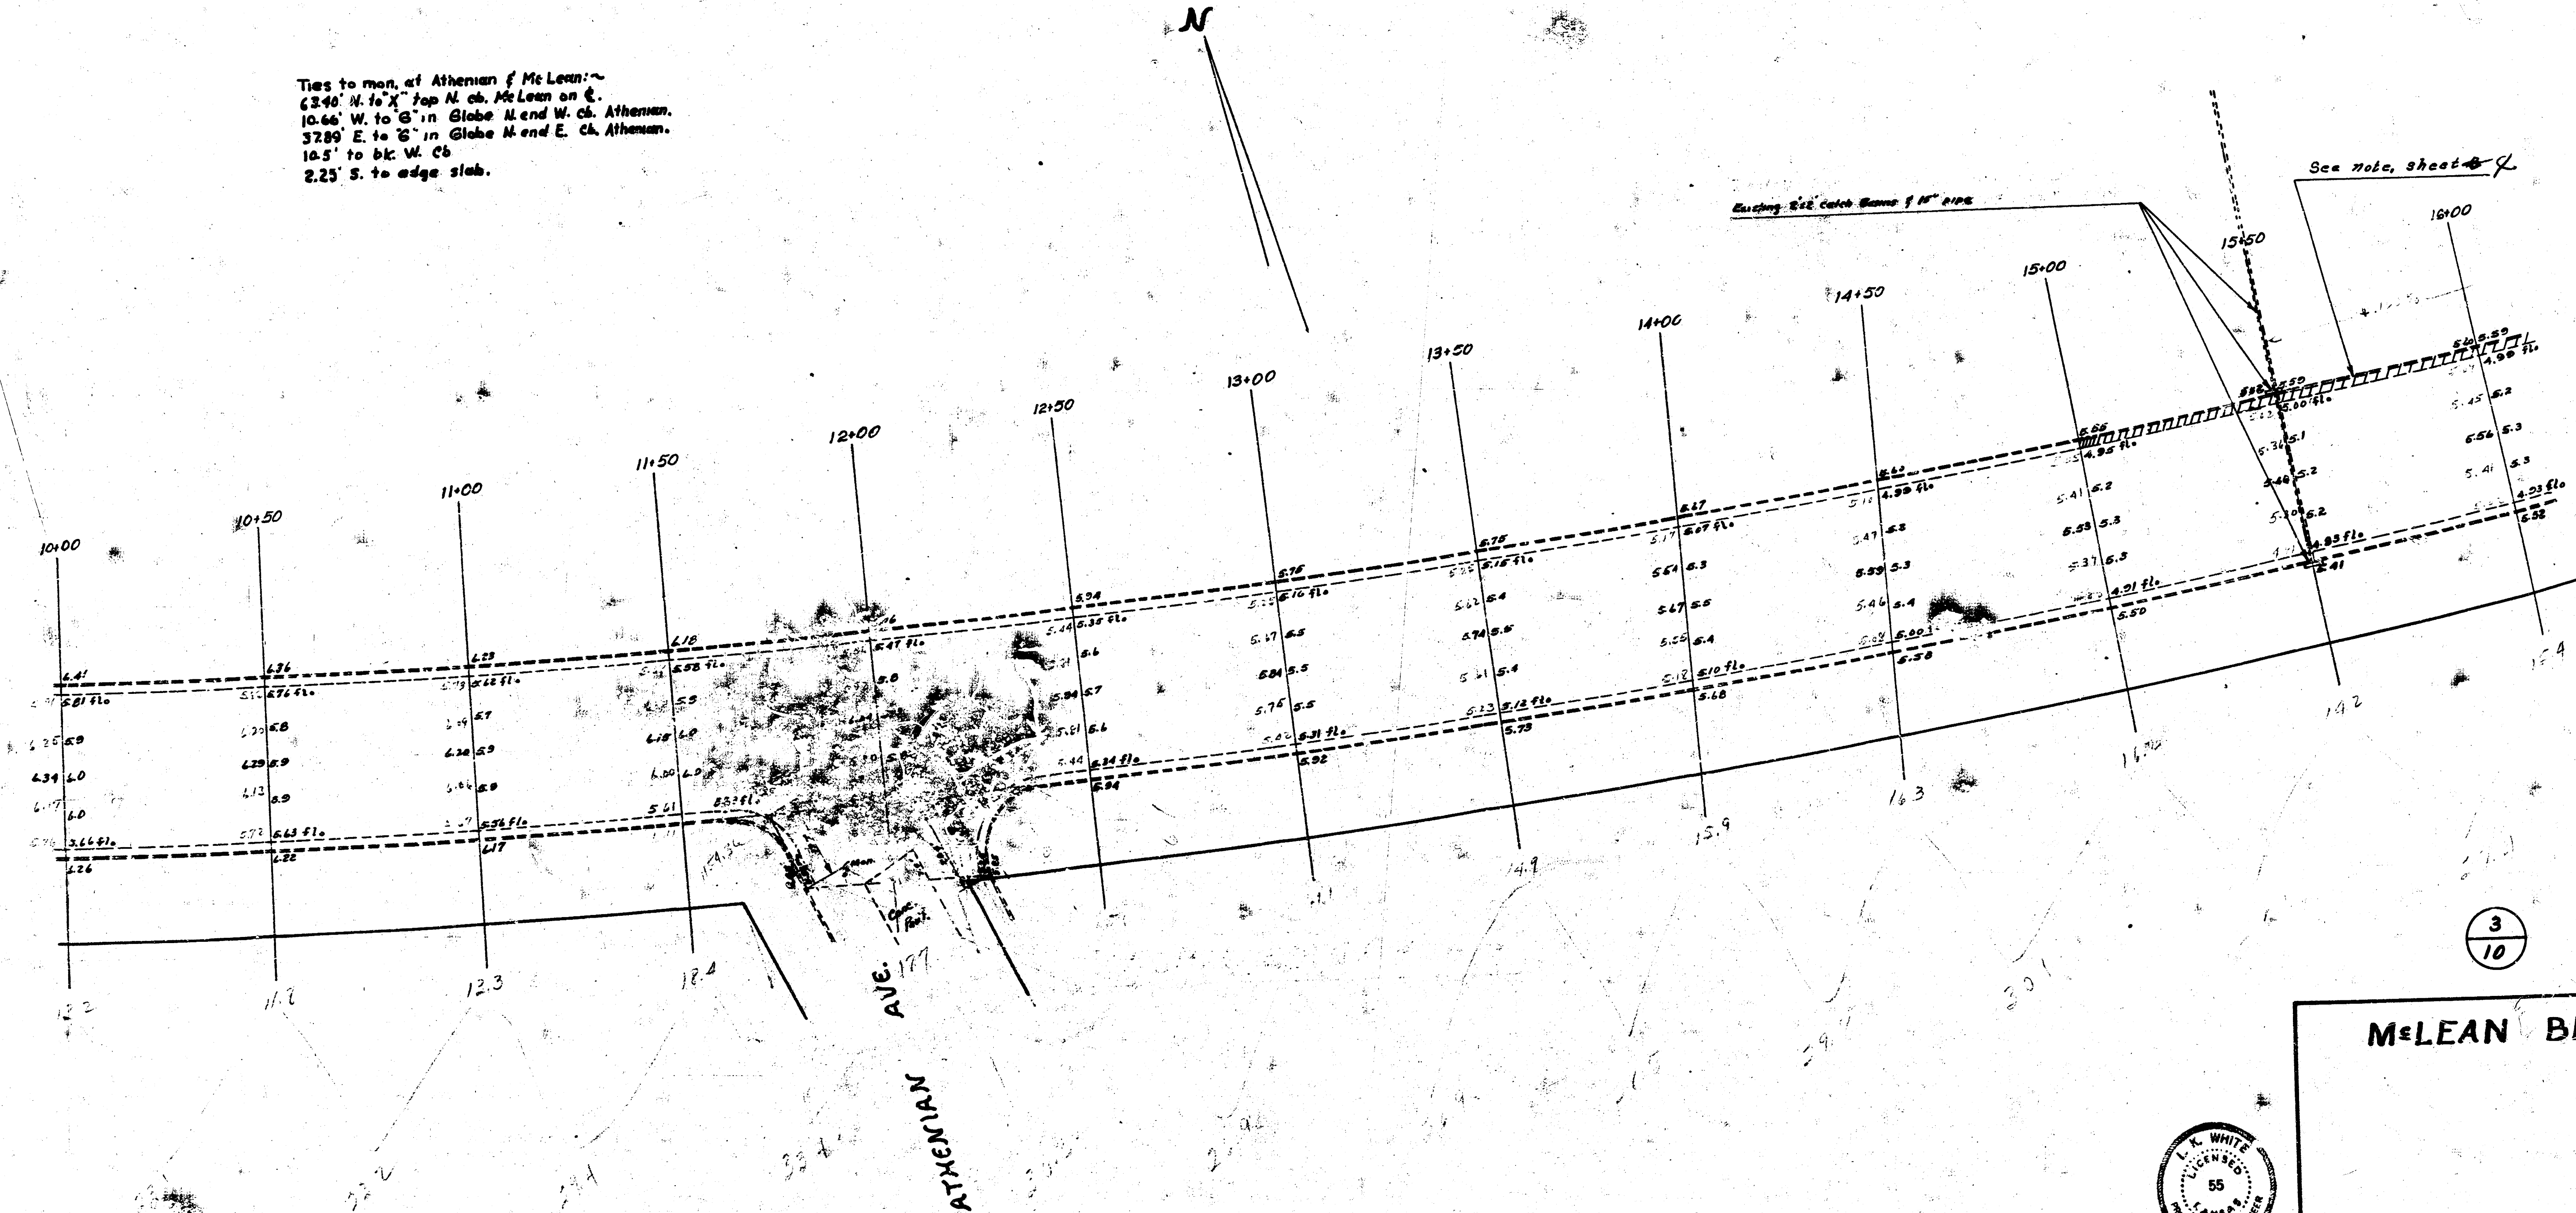

McLEAN BLVD.

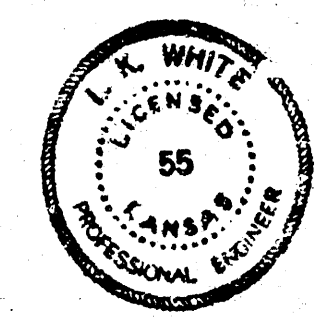



Note: Remove & replace approximately 300' curb & gutter to provide for proper drainage.
This work to be checked & exact amount determined by field engineer.

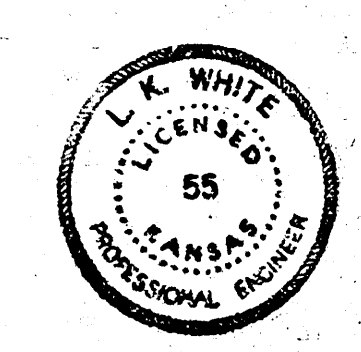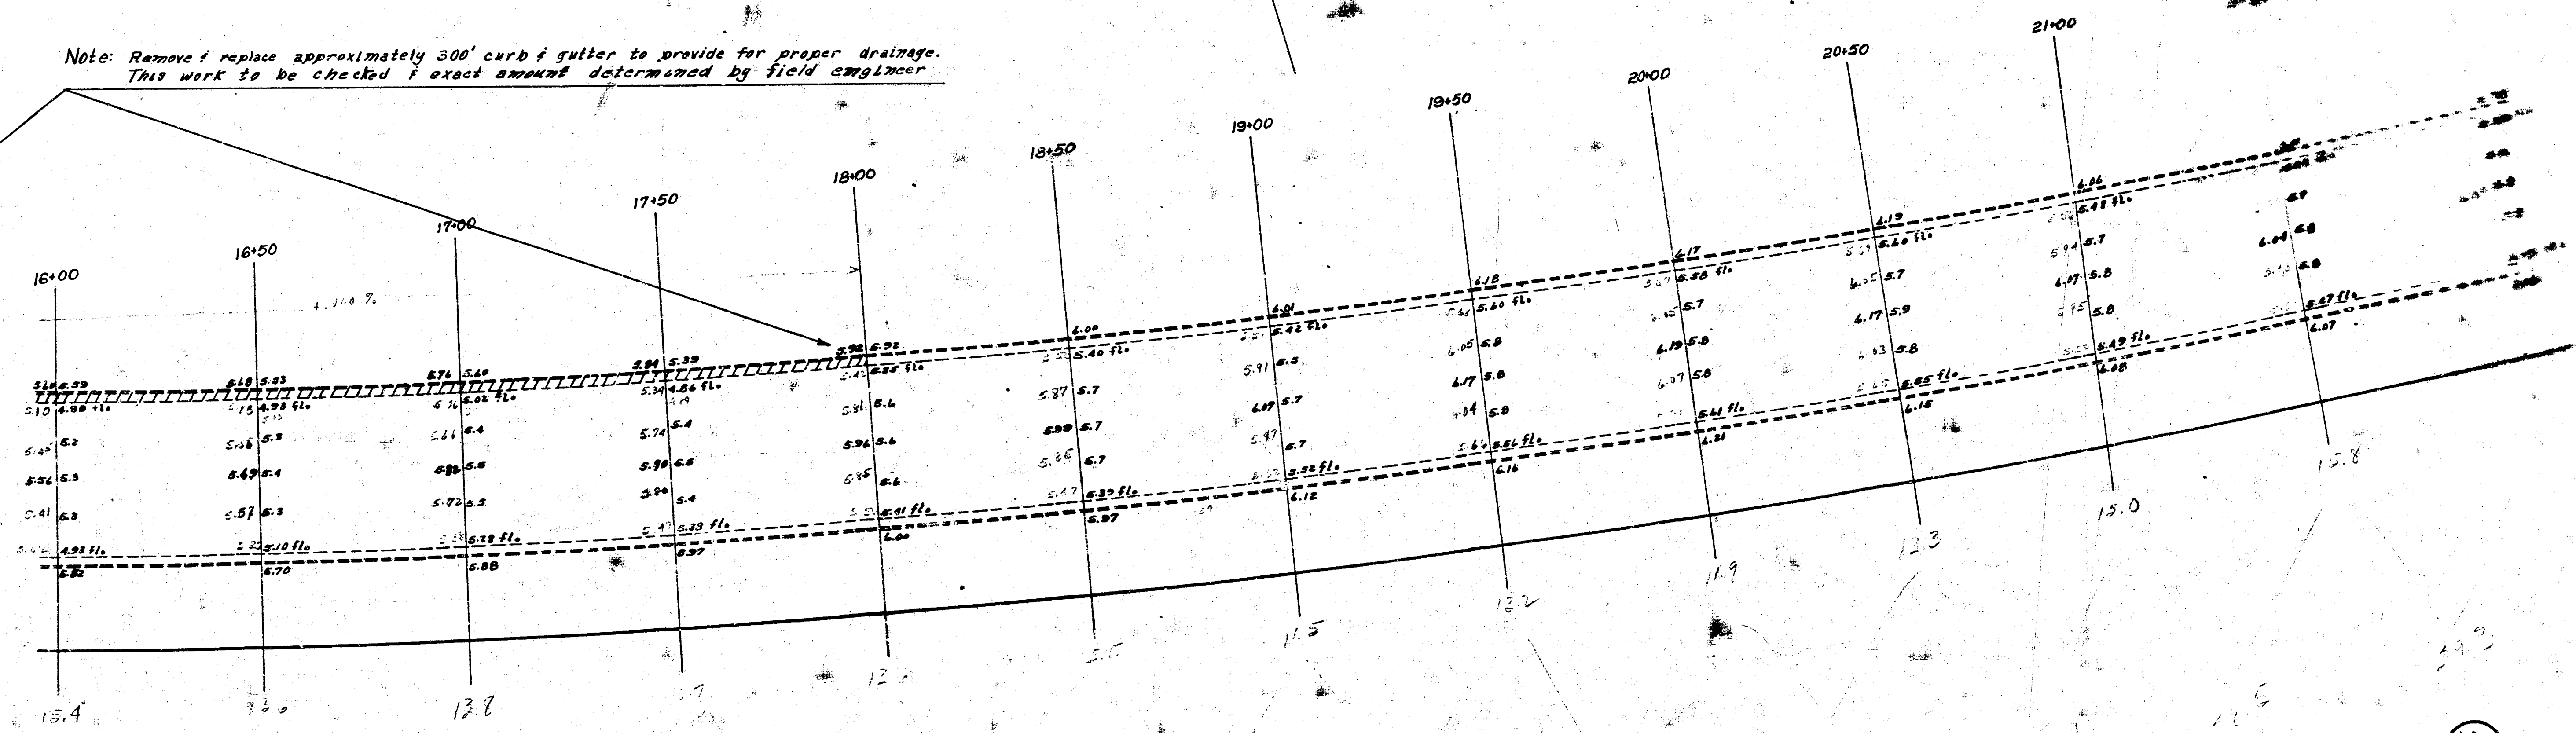


McLEAN BLVD.

4/10

Note: Remove & replace approximately 800' (sta 22+50 to 30+50) curb & gutter. Field engineer to check preliminary elevations prior to setting final grade.

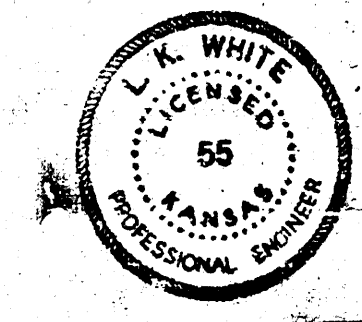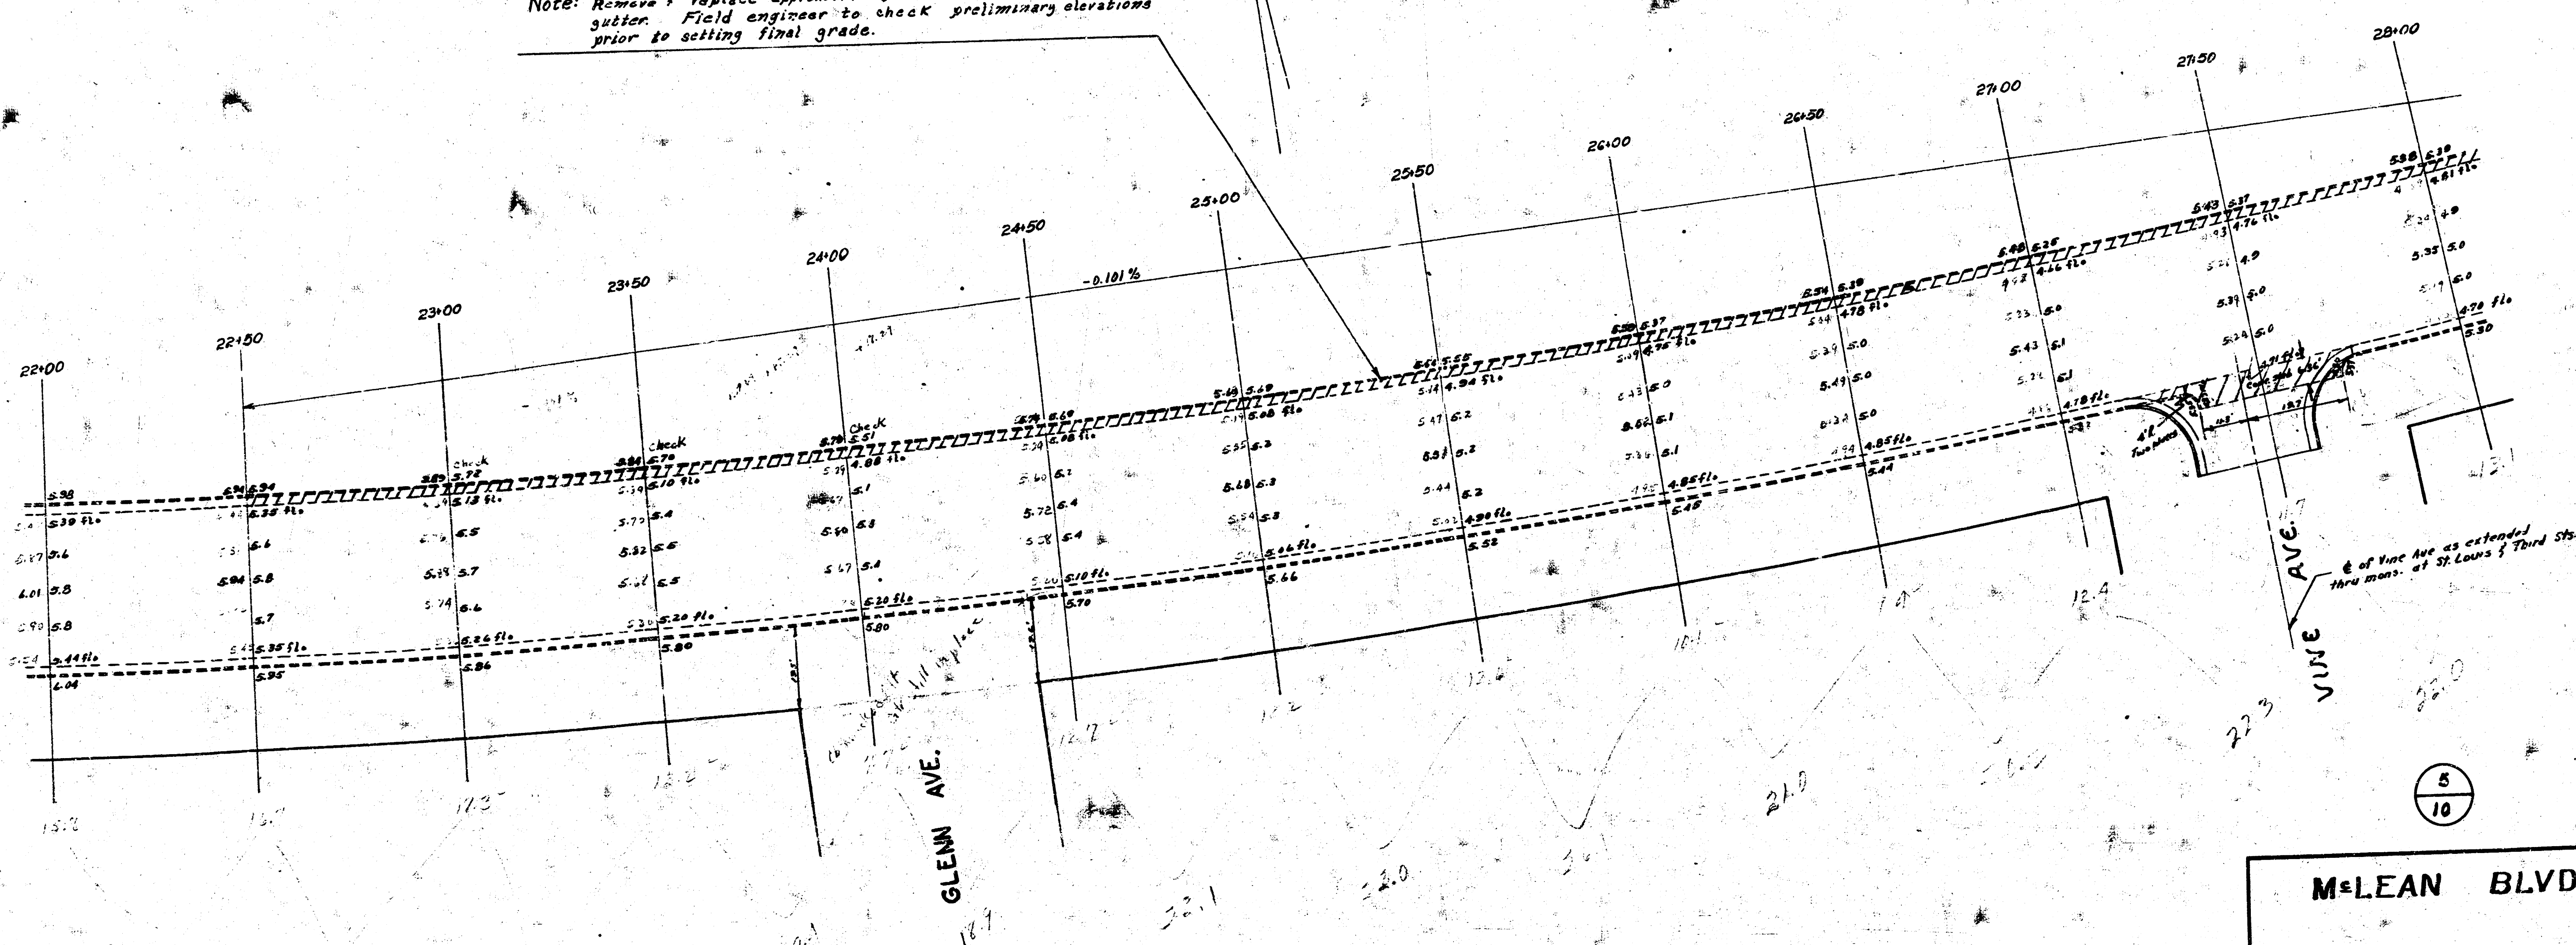

M^{LE}AN BLVD

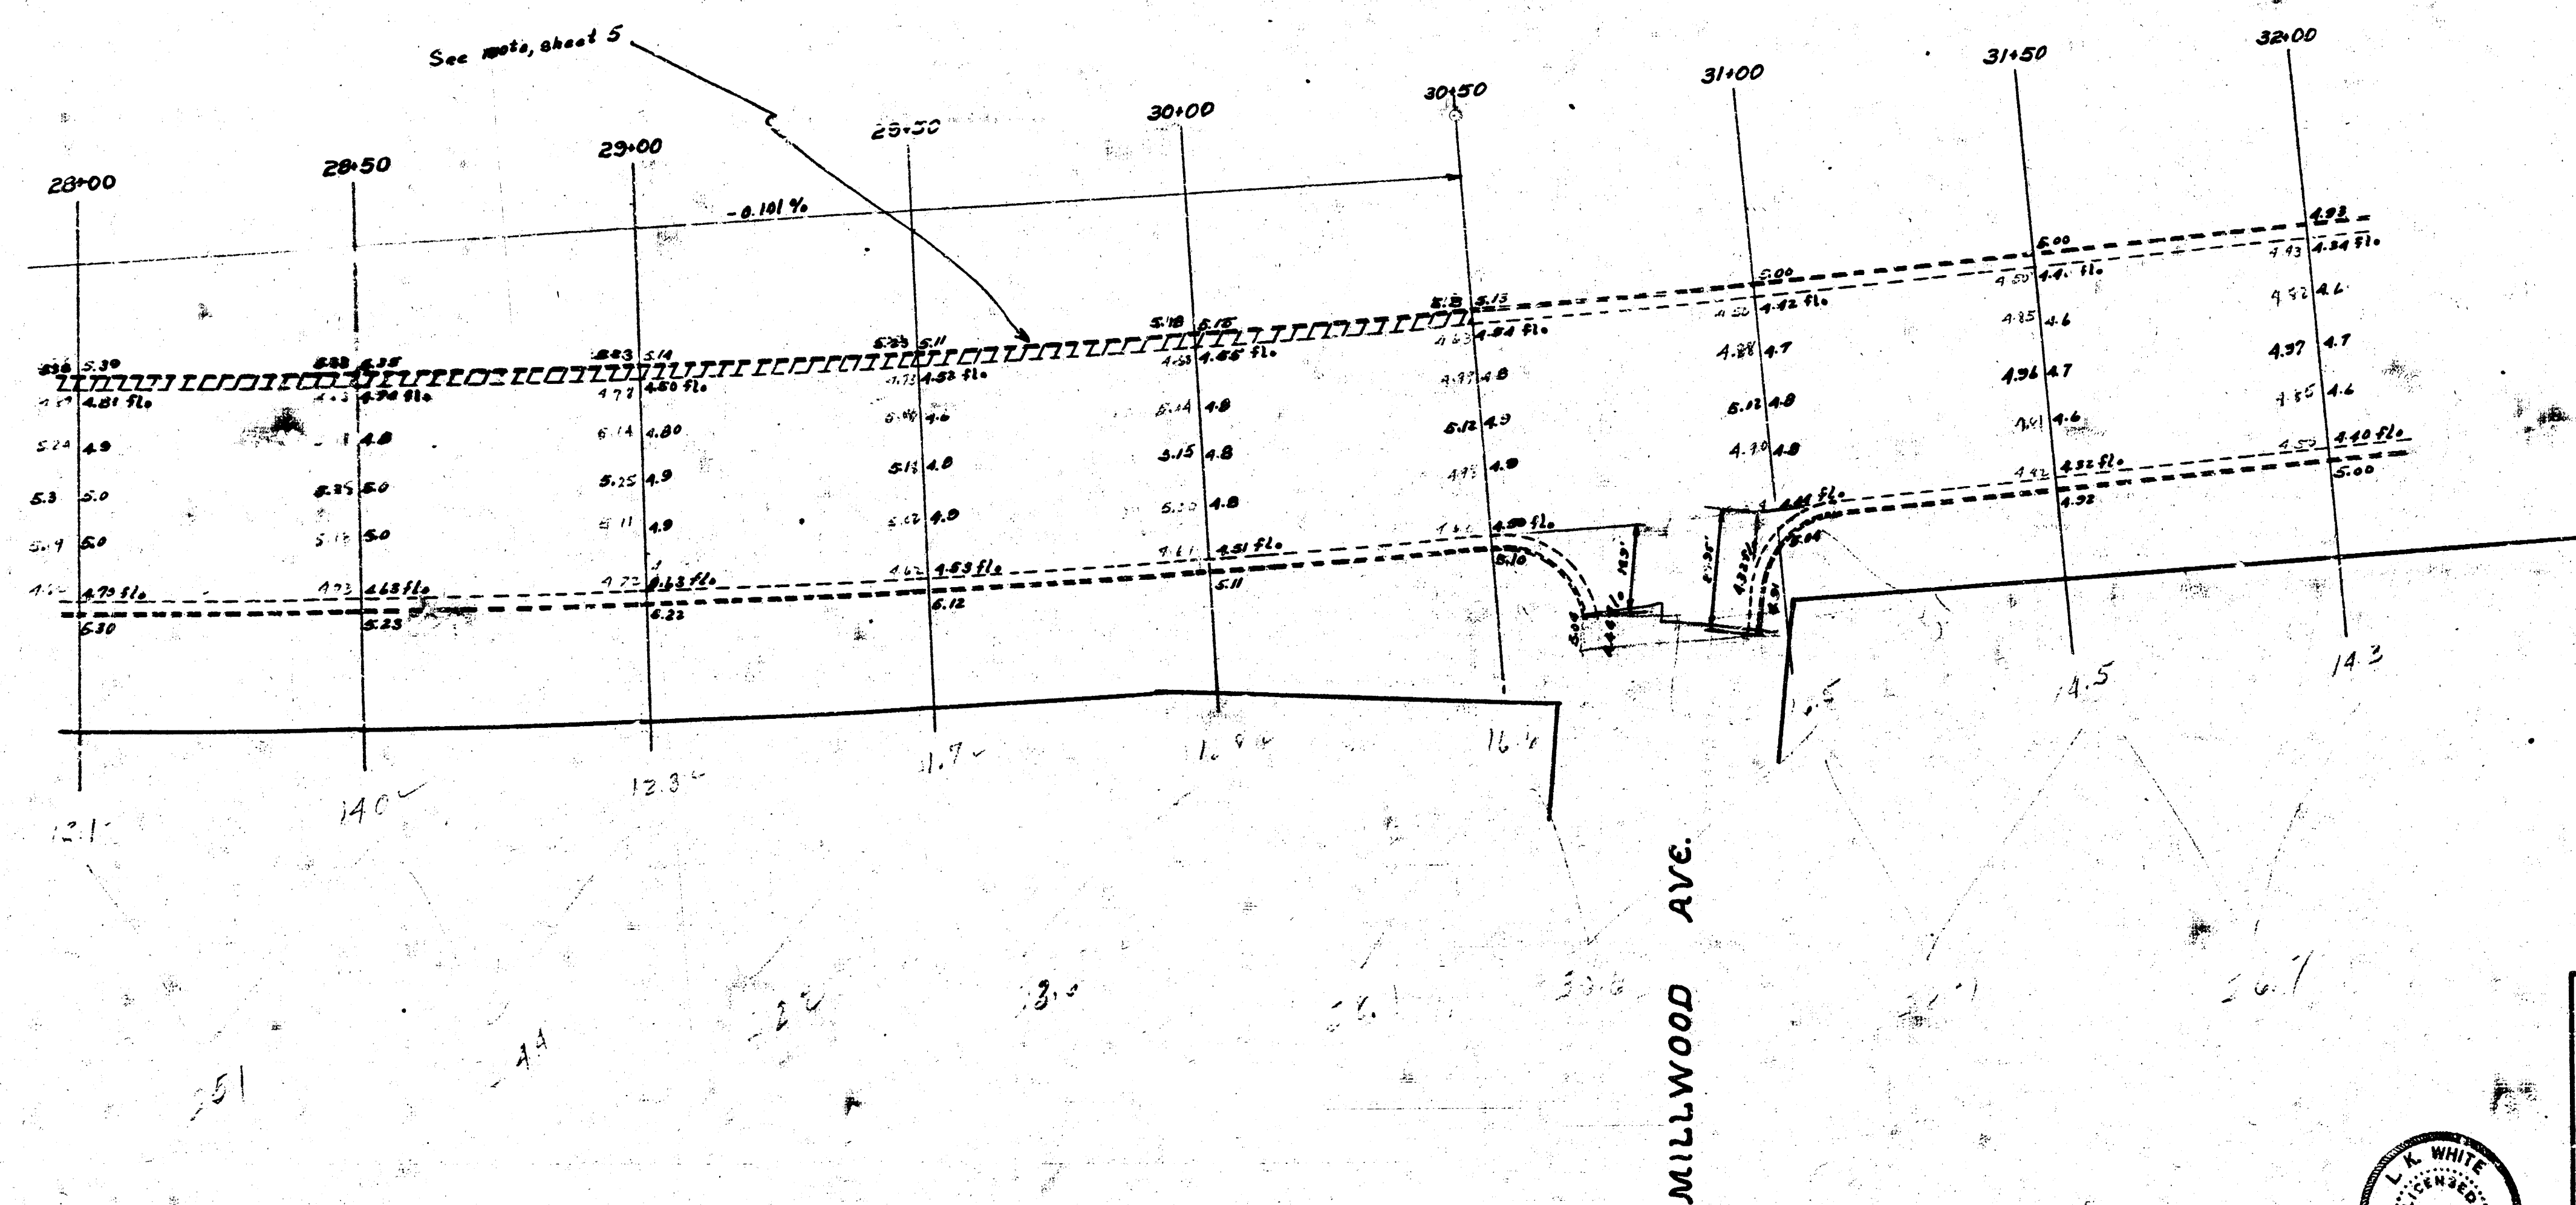

McLEAN BLYD.

