



H-3

B.M. 116.04 "g" in Globe on S.L. McLean E. curb of St. Clair
 Note: Stationing east of 0+00 is along face of N curb; West of 0+00 stationing
 is on 6' offset, North.

280.3
 286.3
 280.2
 280.2 x 0.5 (T. 1.2)

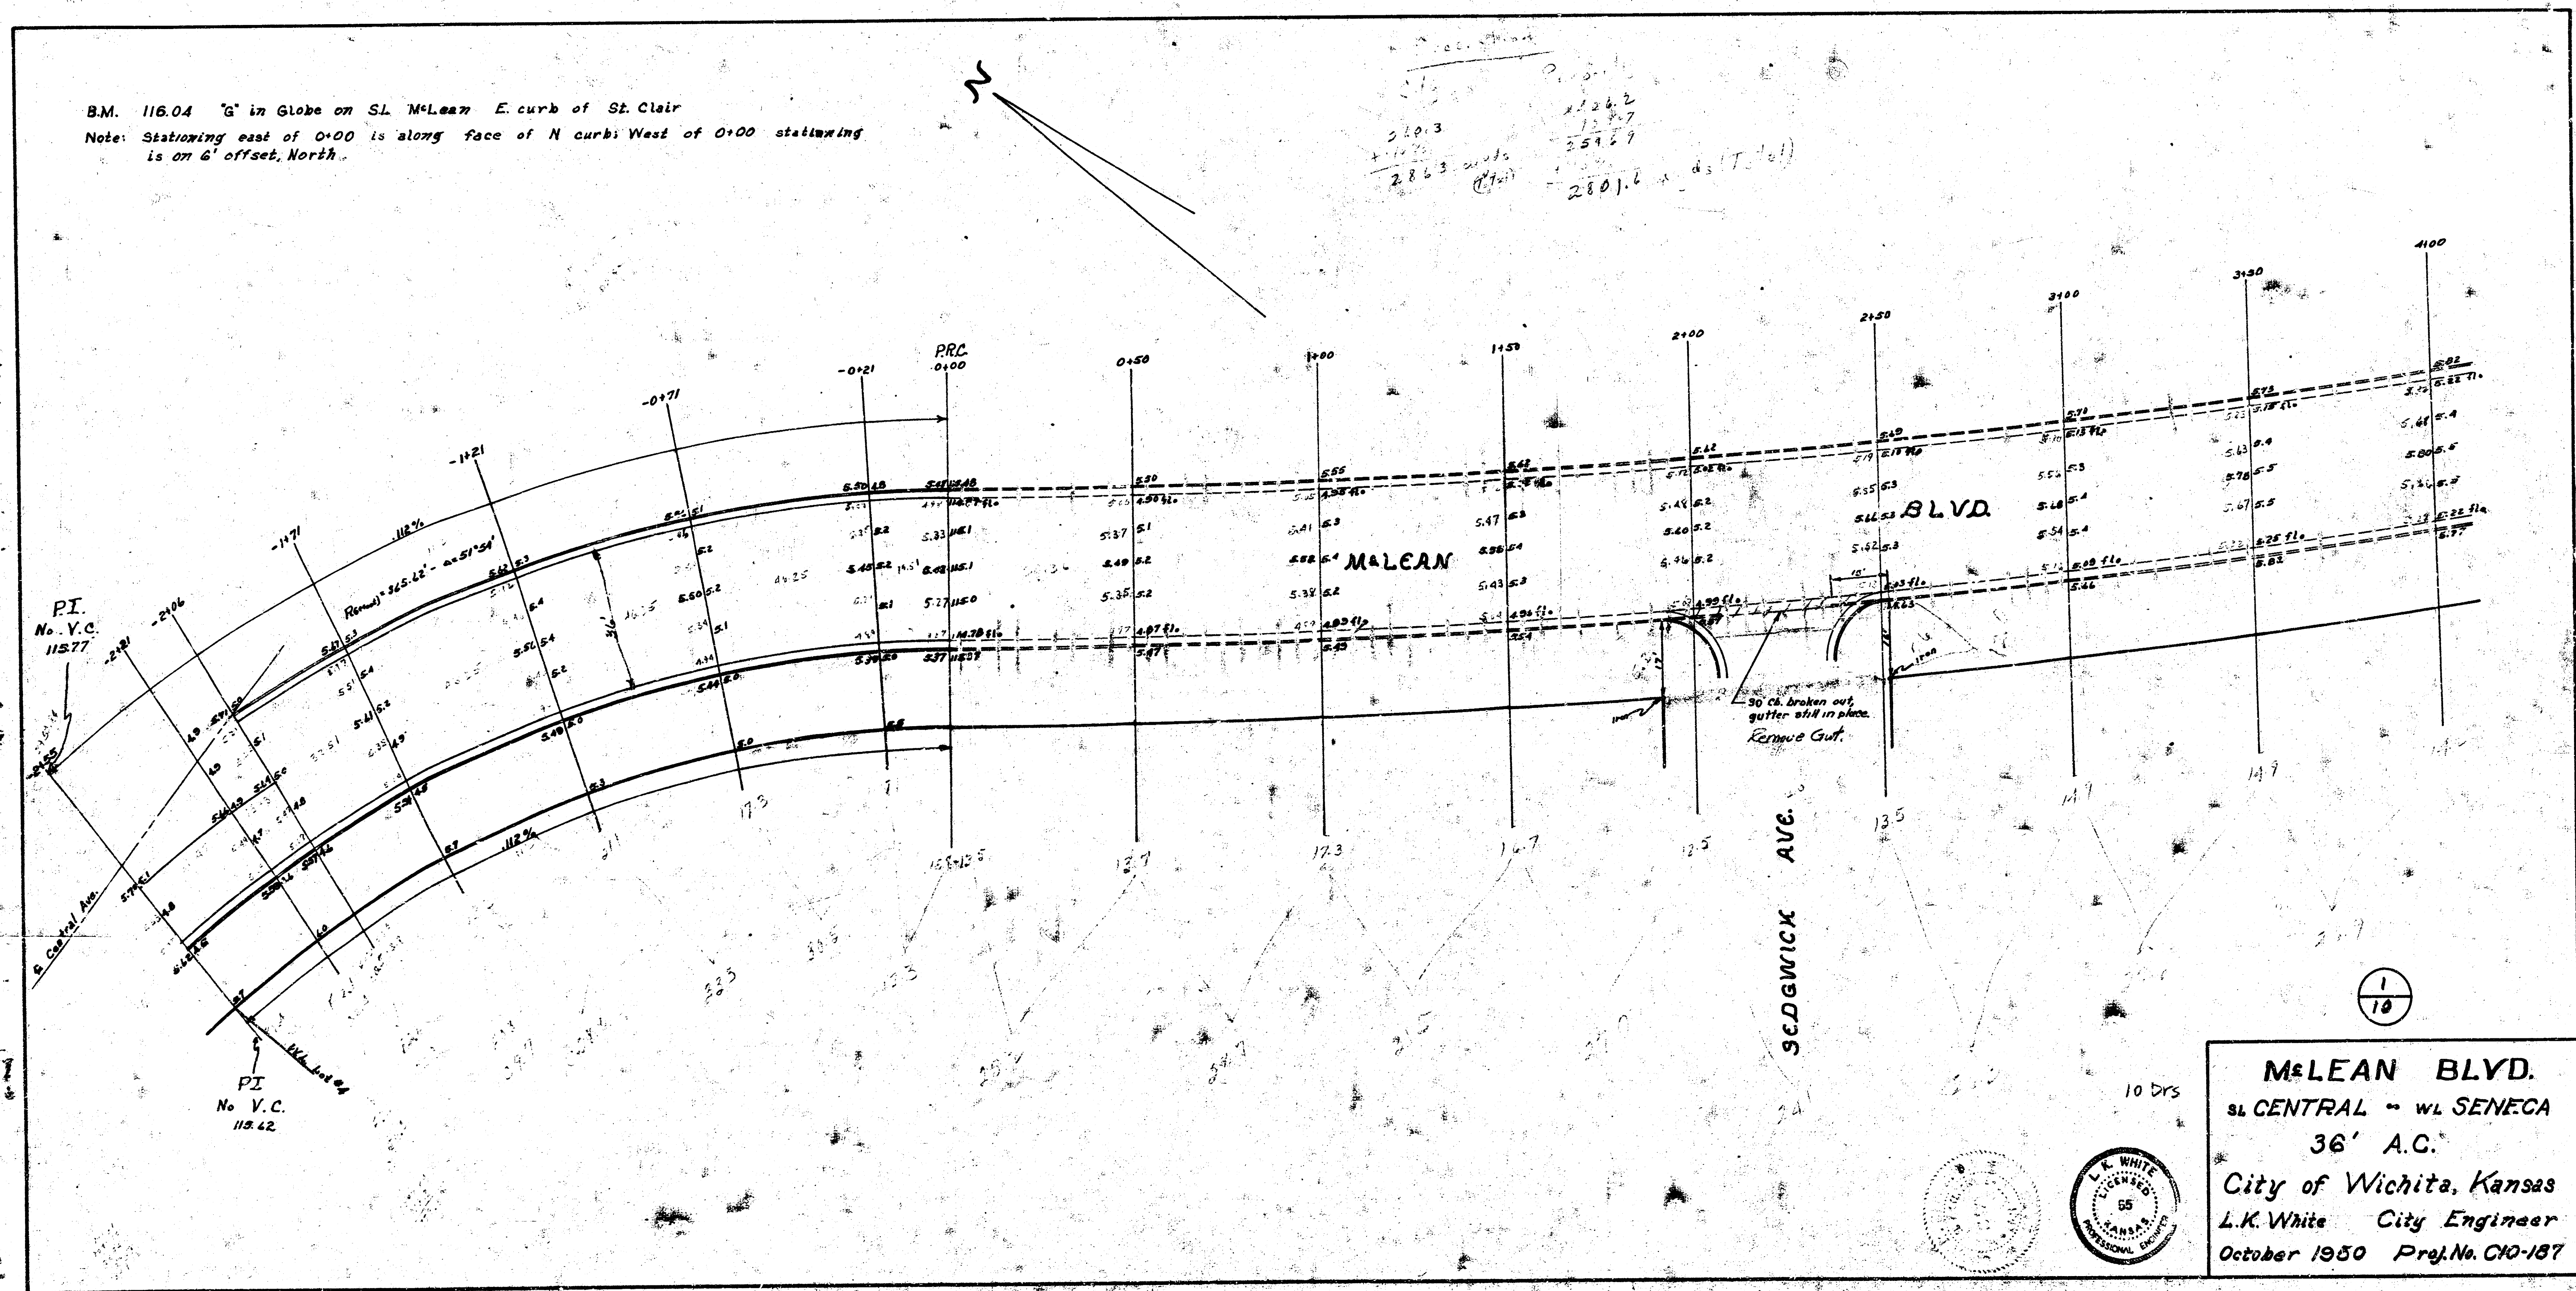

McLEAN BLVD.
 SL. CENTRAL ~ WL. SENECA
 36' A.C.
 City of Wichita, Kansas
 L.K. White City Engineer
 October 1950 Proj. No. C10-187

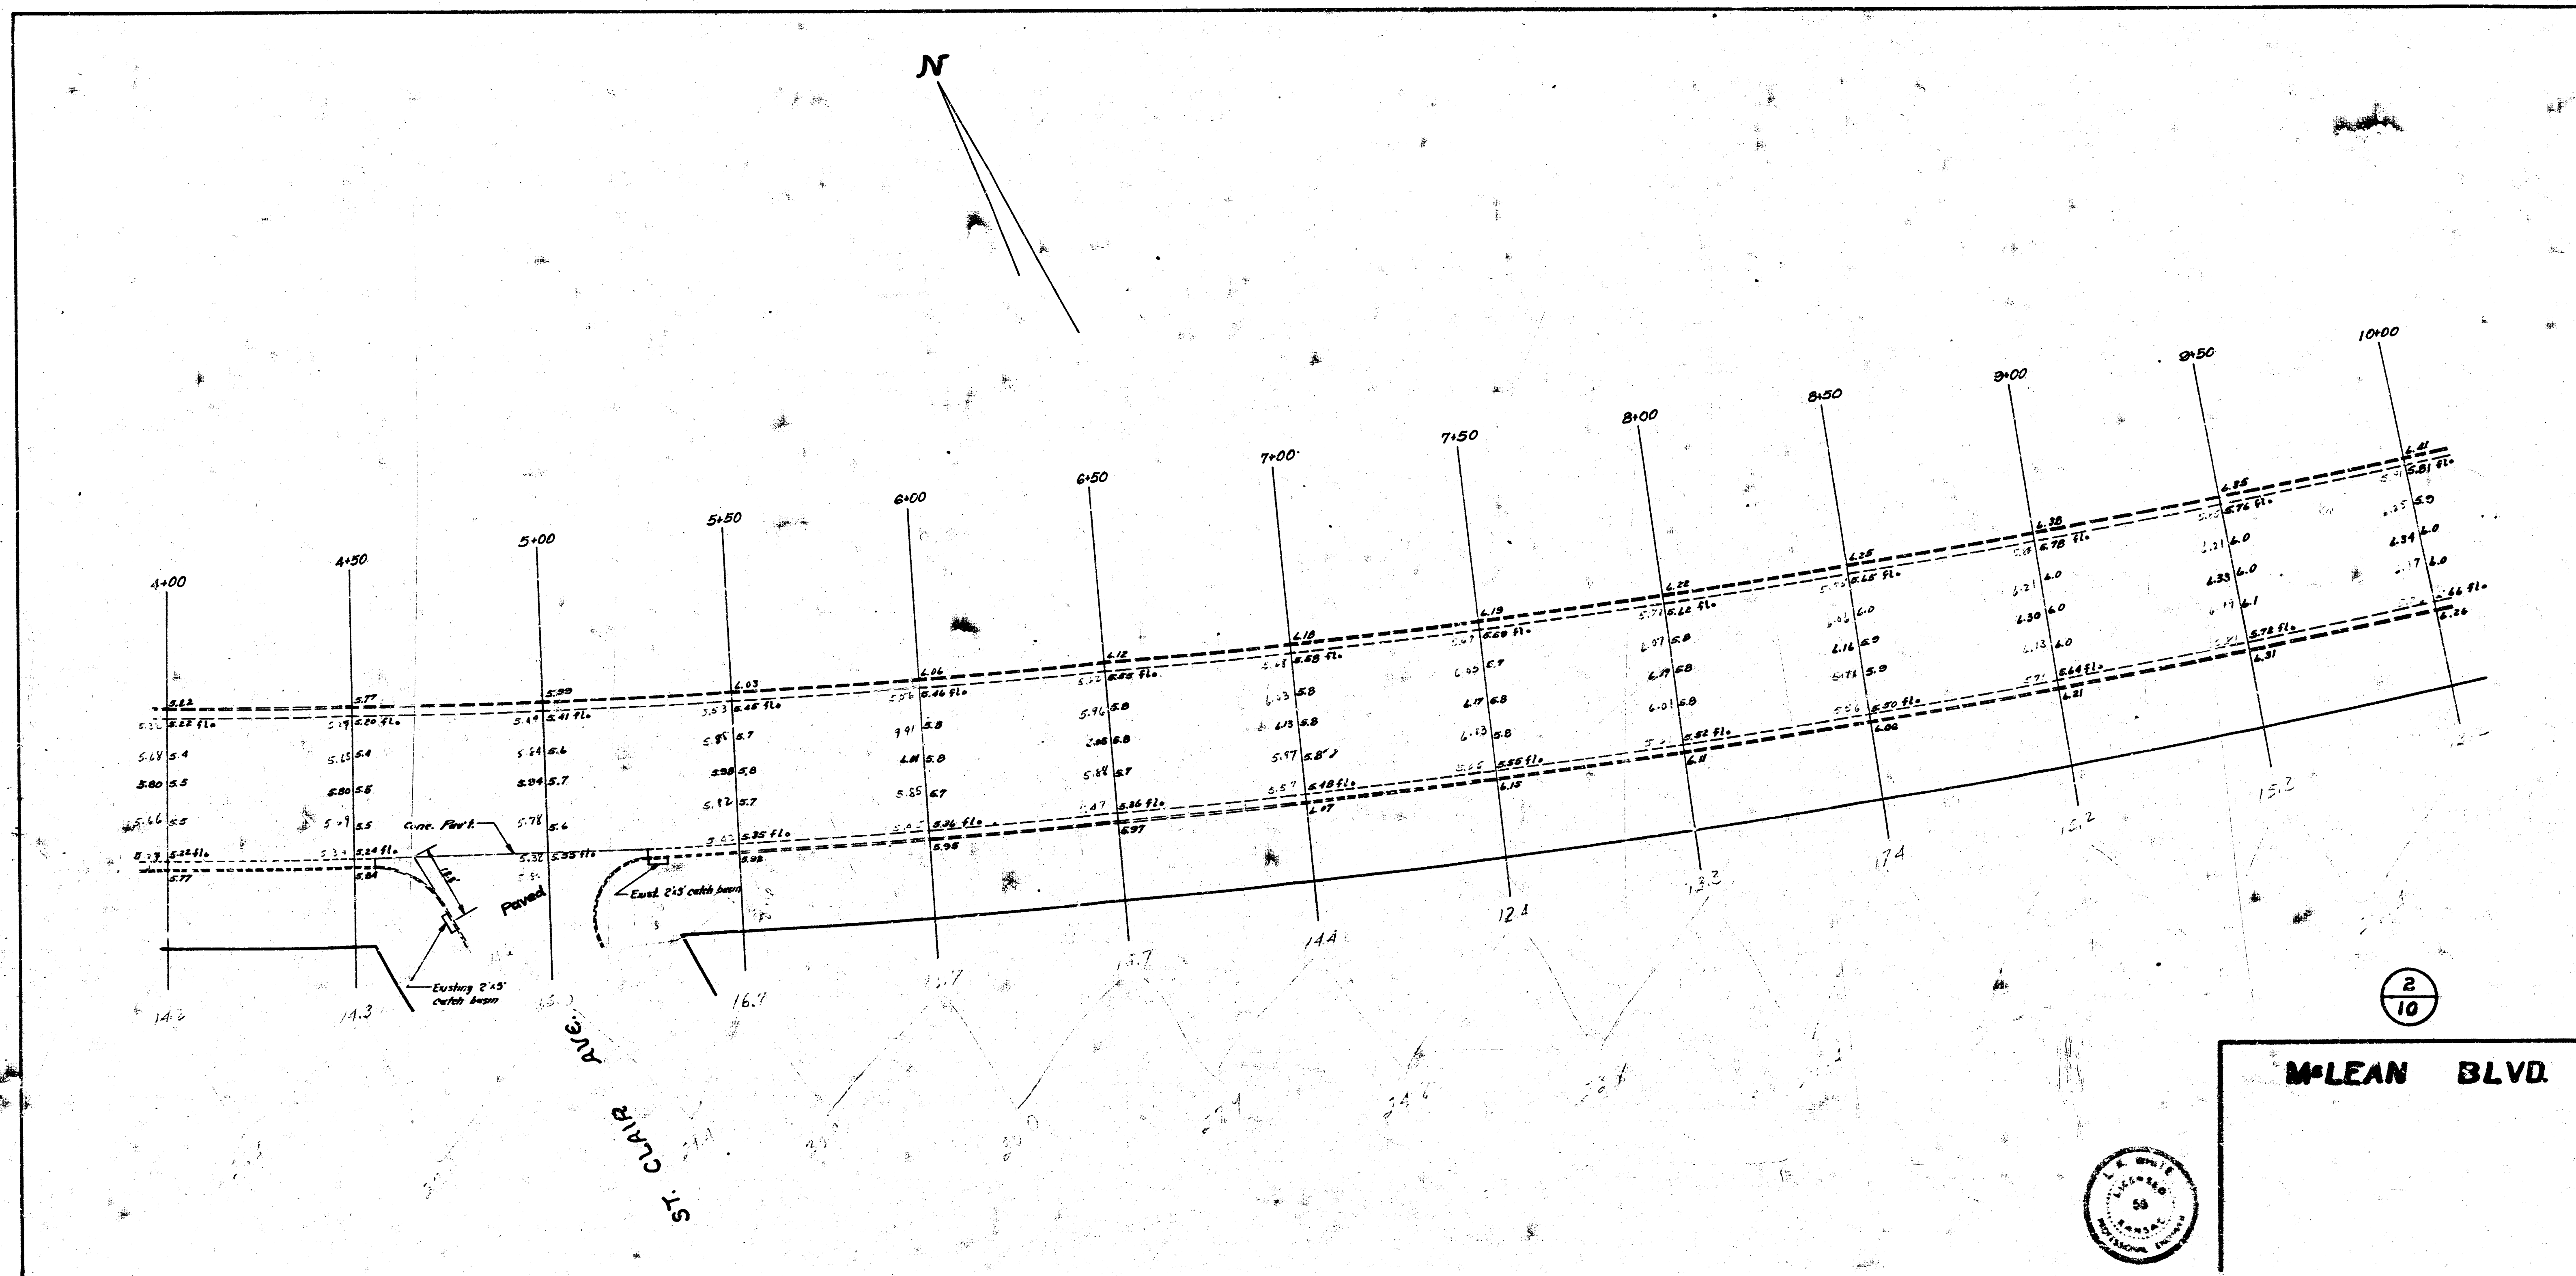

Ties to man. at Athenian f McLean:
 63.46' N. to "X" Top N. ch. McLean on E.
 10.66' W. to "S" in Globe M. and W. ch. Athenian.
 37.89' E. to "S" in Globe M. and E. ch. Athenian.
 10.5' to blk. W. Ch
 2.25' S. to edge slab.

See note, sheet 4

AVENUE 177


McLEAN BLVD.

10+00 10+50 11+00 11+50 12+00 12+50 13+00 13+50 14+00 14+50 15+00 15+50 16+00 16+50 17+00 17+50 18+00




See note, sheet 4

MCLEAN BLVD.

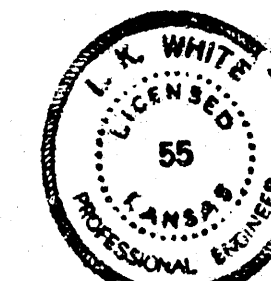



Note: Remove & replace approximately 300' curb & gutter to provide for proper drainage.
This work to be checked & exact amount determined by field engineer.

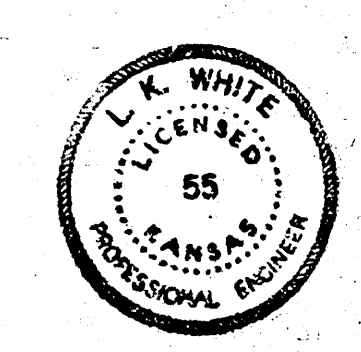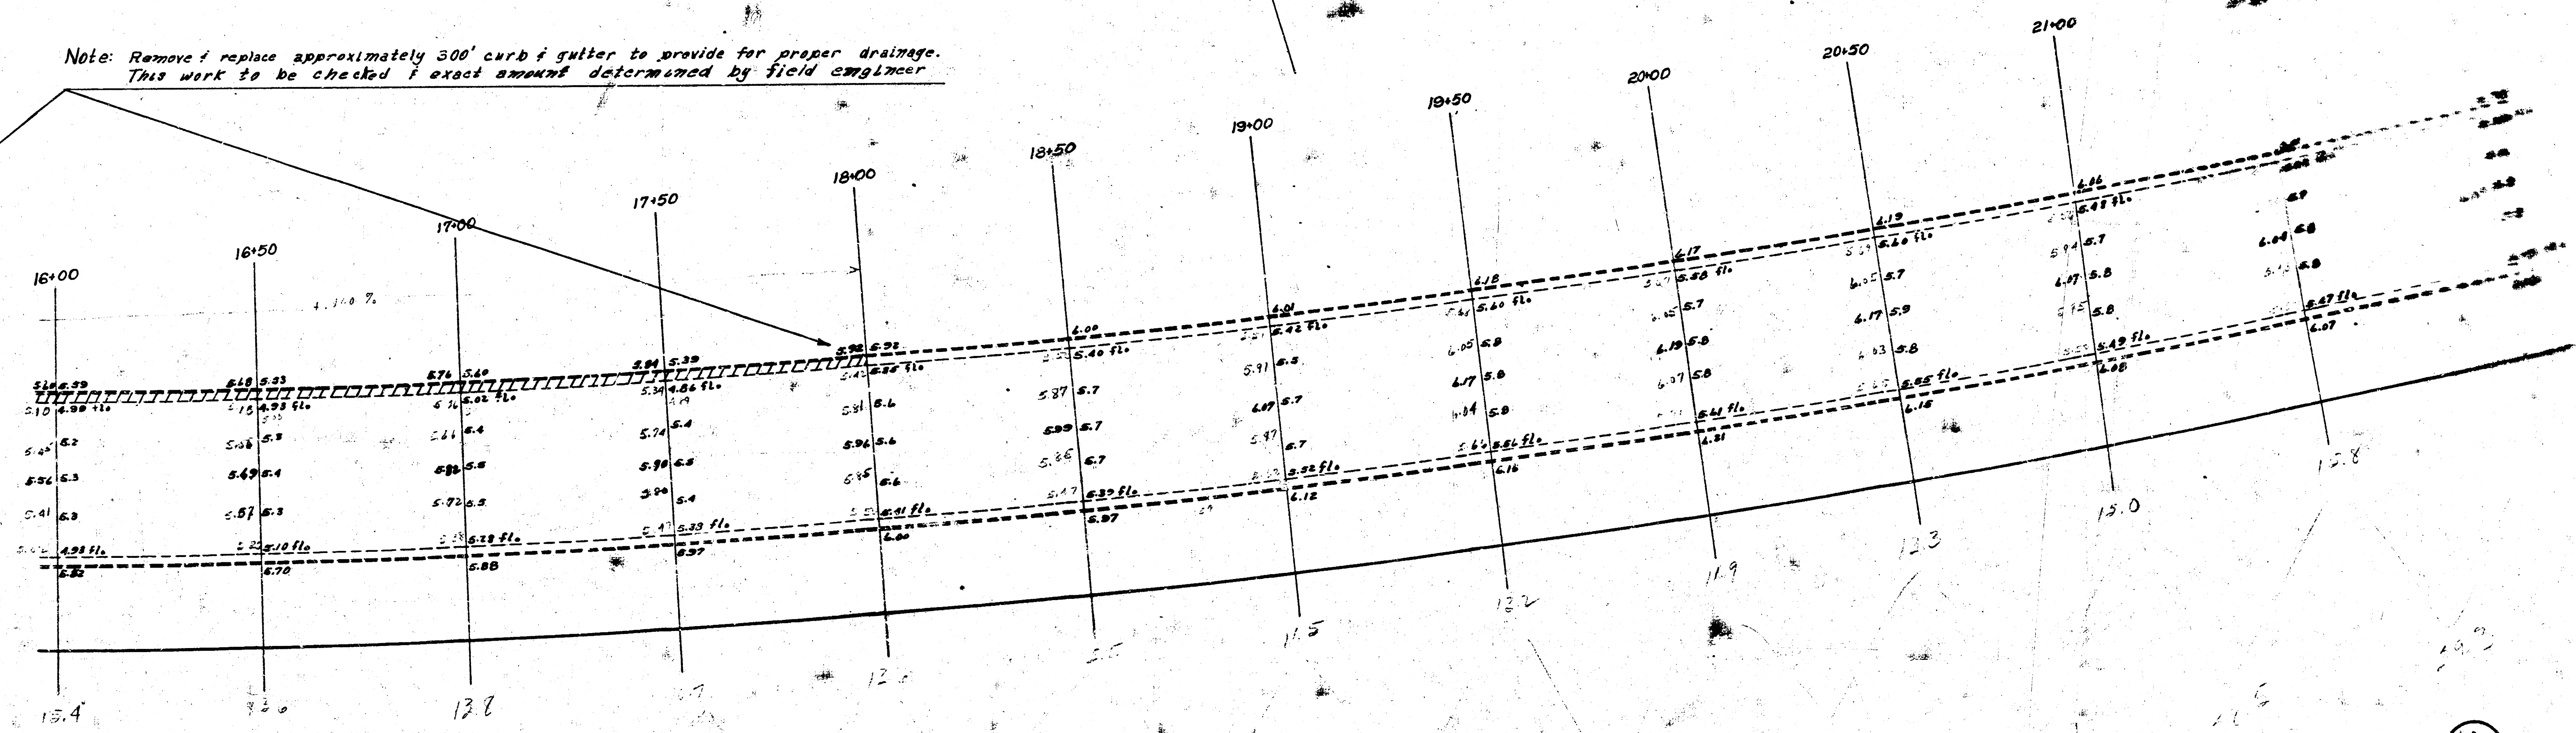


McLEAN BLVD.

4/10

Note: Remove & replace approximately 800' (sta 22+50 to 30+50) curb & gutter. Field engineer to check preliminary elevations prior to setting final grade.

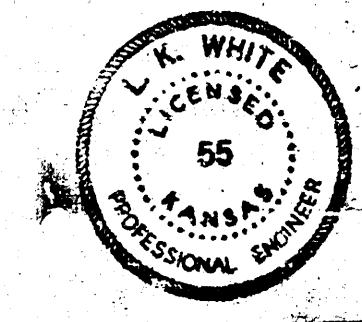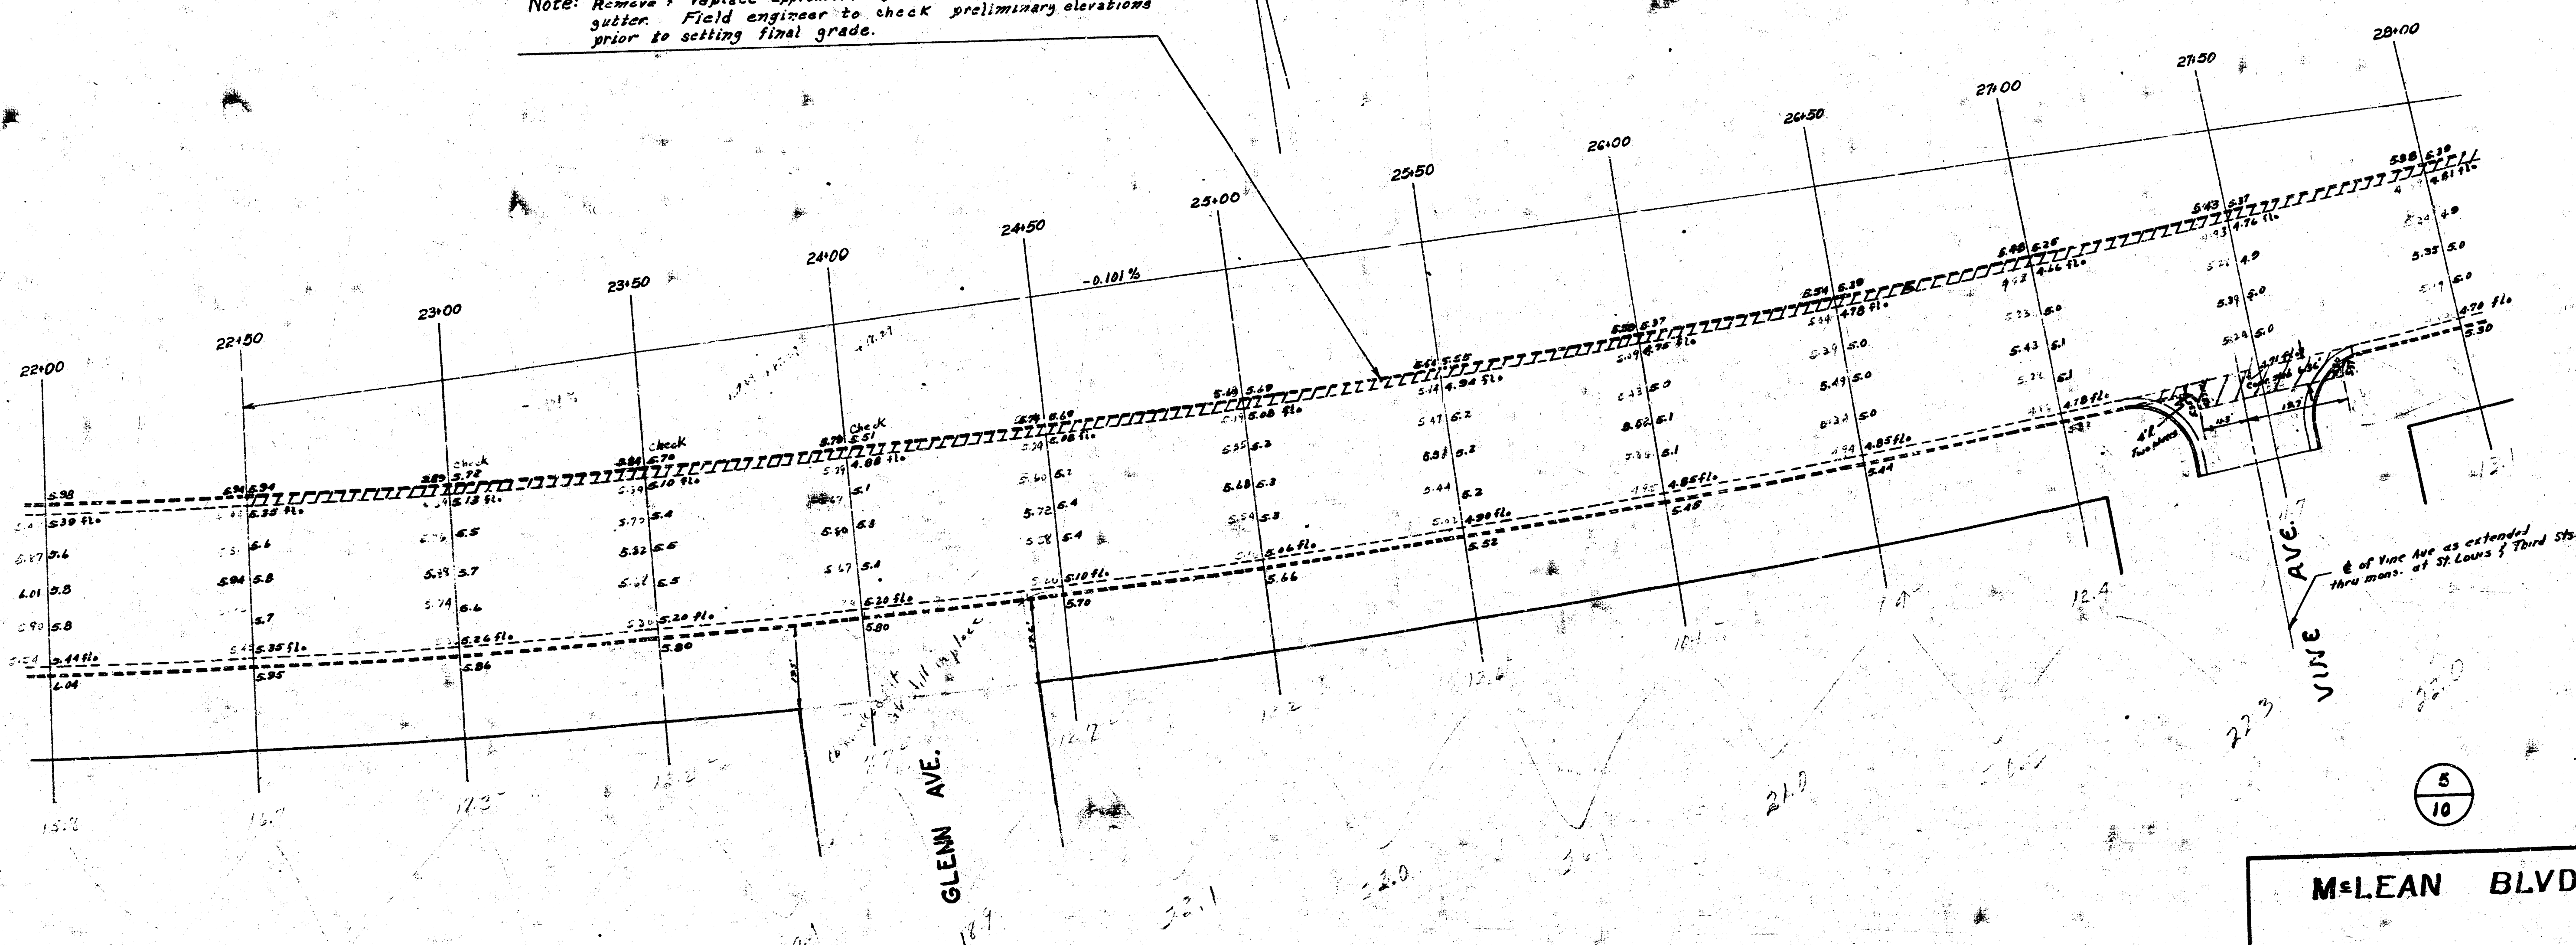

M-LEAN BLVD

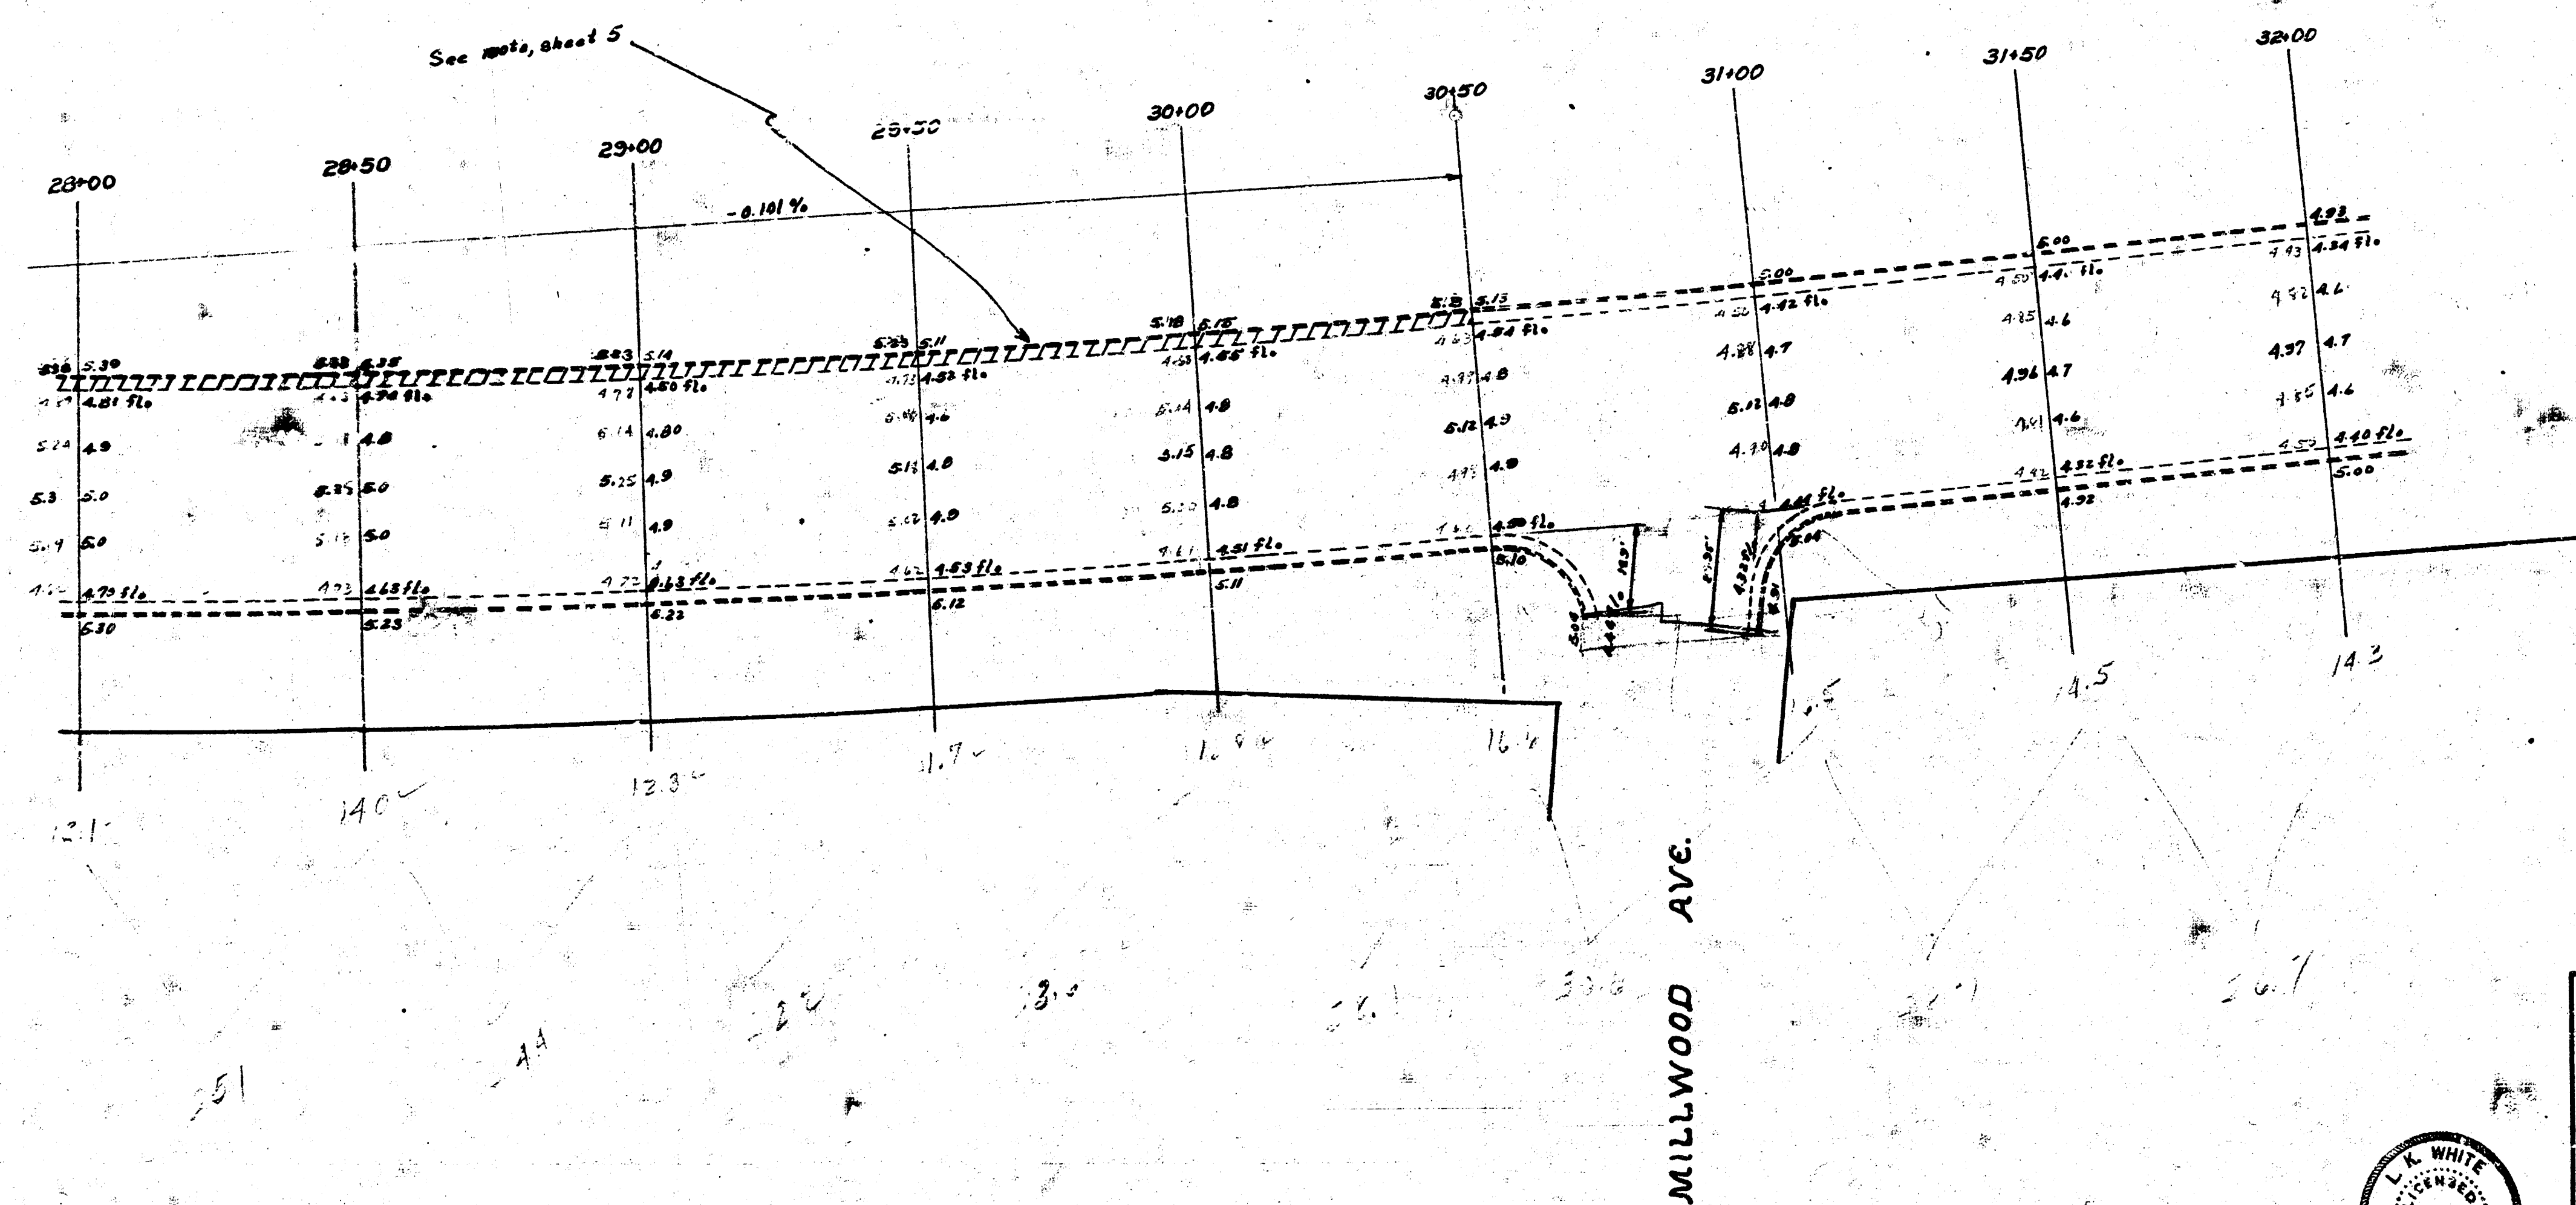

McLEAN BLYD.

