B.M. 101.94 Standard S.E. Cor Glenn & Pawnee
Stationing On West Prop Line
Base Line Is ℄ Millwood

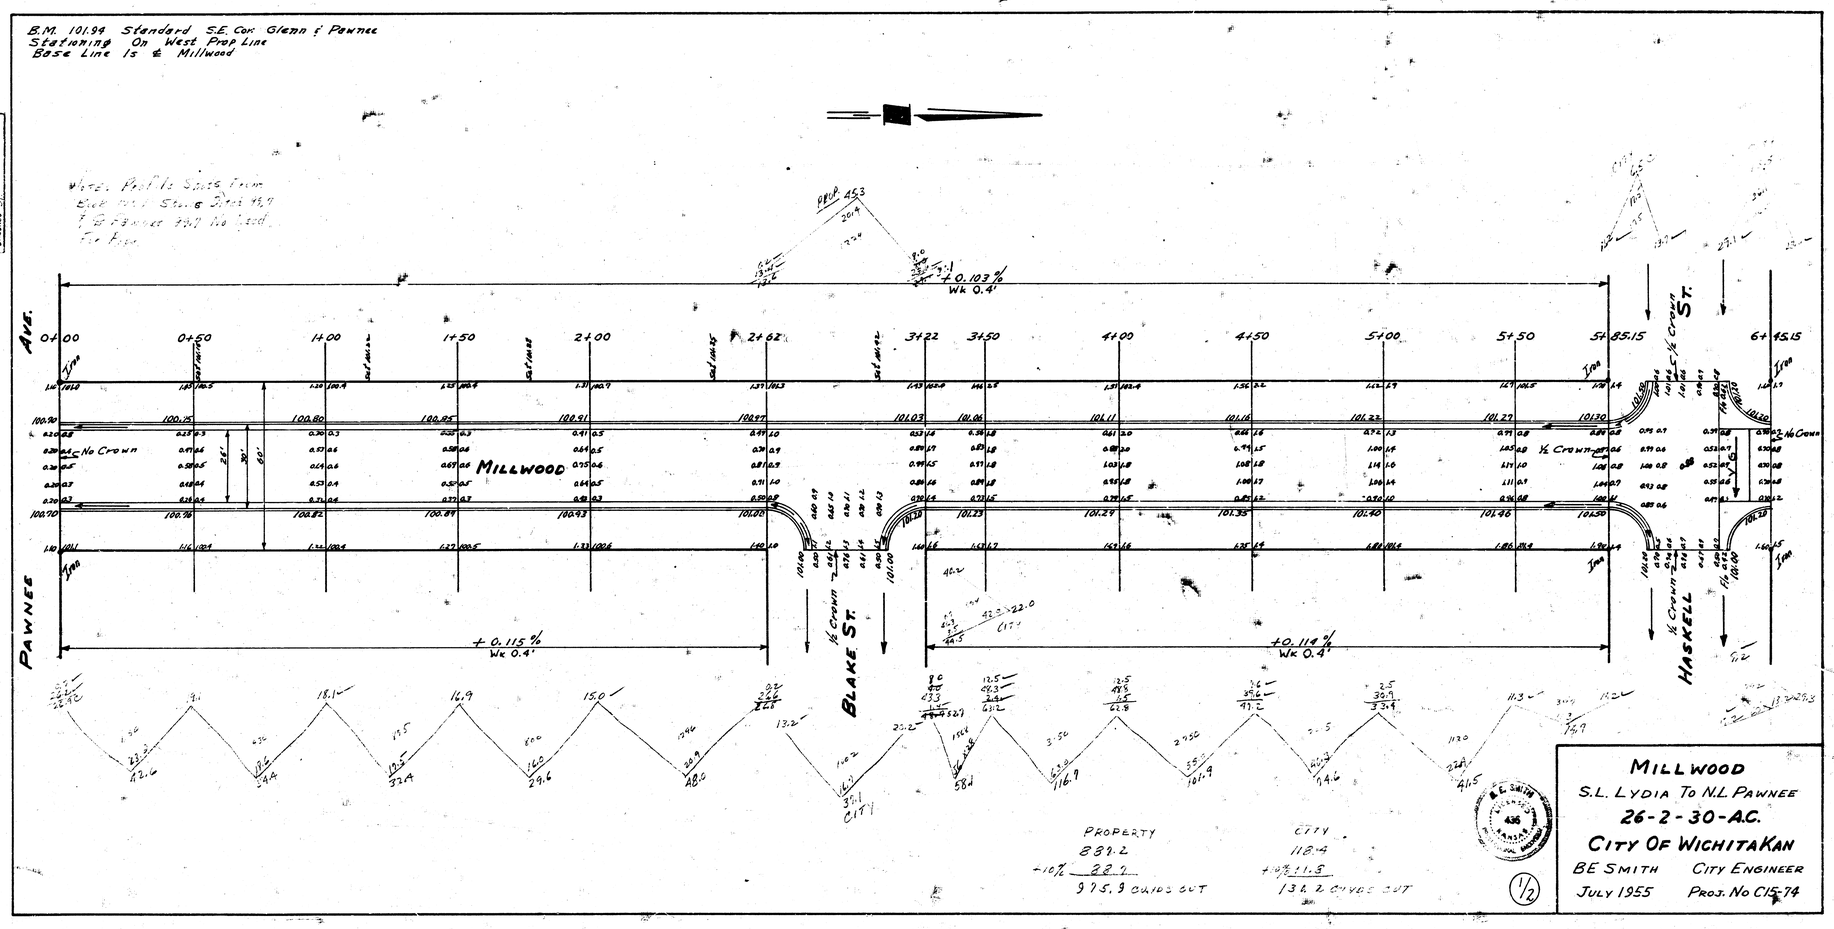

MILLWOOD
S.L. LYDIA TO N.L. PAWNEE
26-2-30-A.C.
CITY OF WICHITA KAN
BE SMITH CITY ENGINEER
JULY 1955 PROJ. NO C15-74

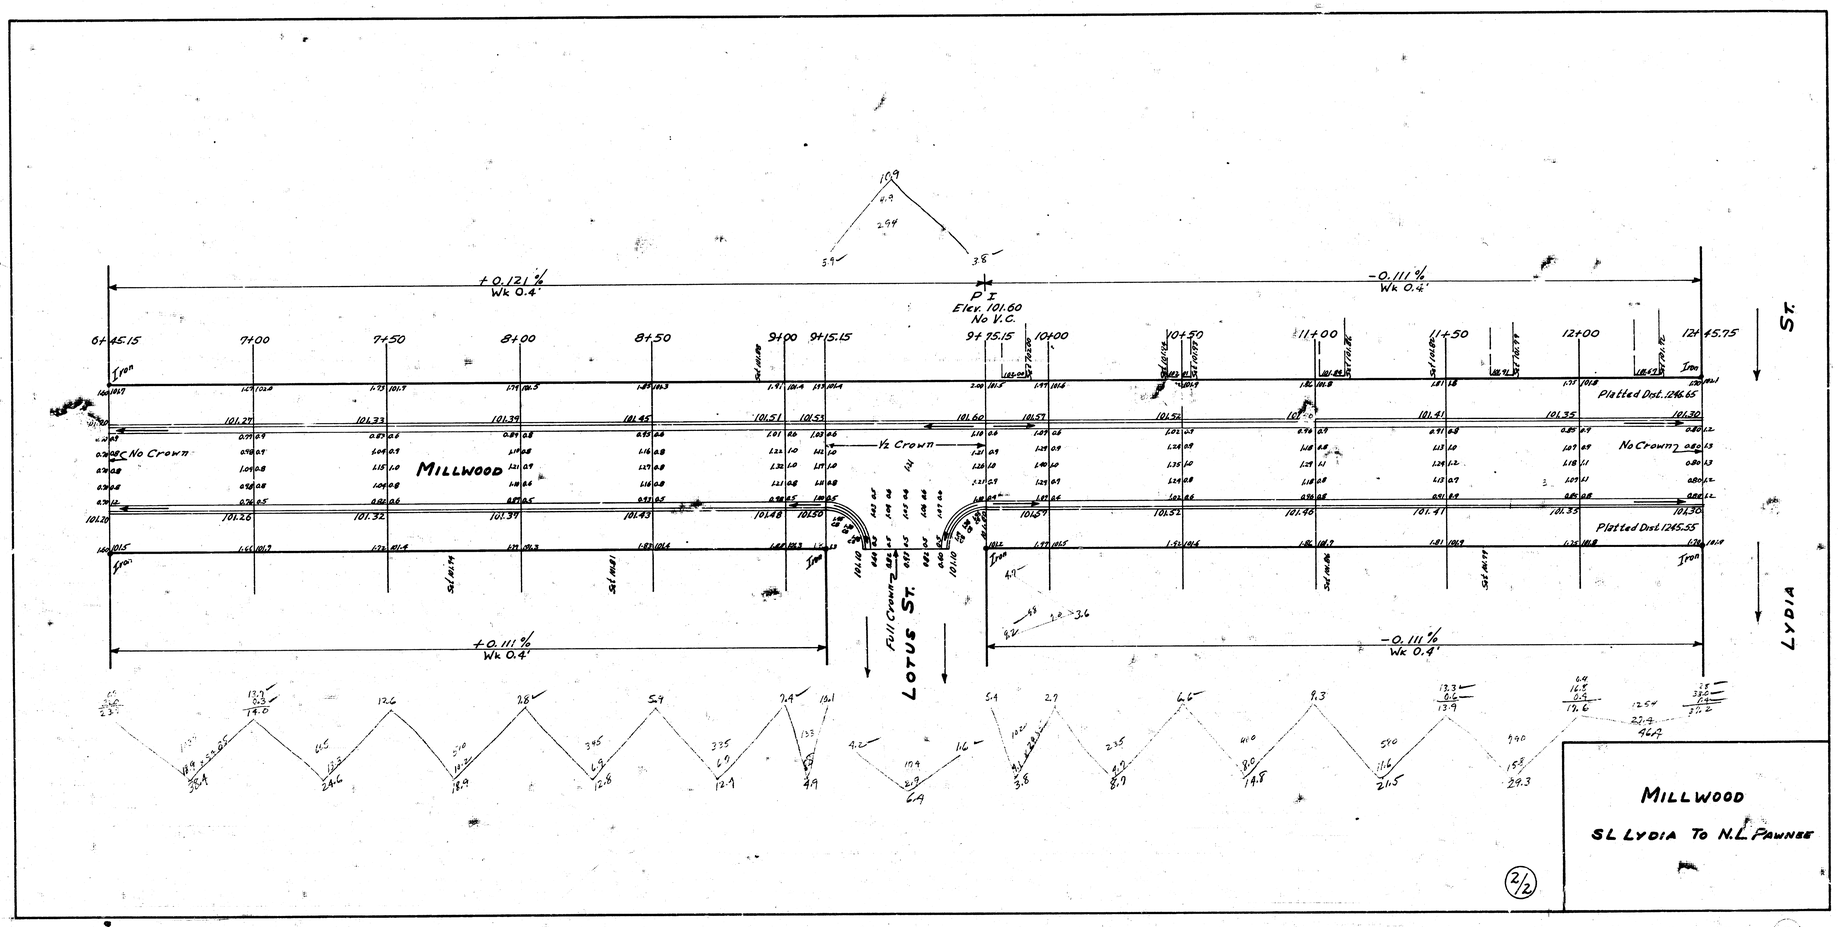

MILLWOOD

SL LYDIA TO N.L PAWNEE

2/2

8 S 15 T