



BEK 7

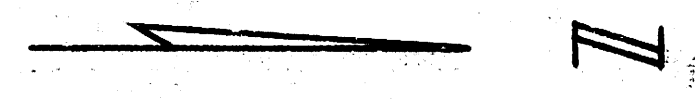


B.M. 153.40 ~ Std. N.E. corner Lincoln f Woodlawn.
B.M. 173.61 ~ N.W. corner porch N. side English Motor Lodge.

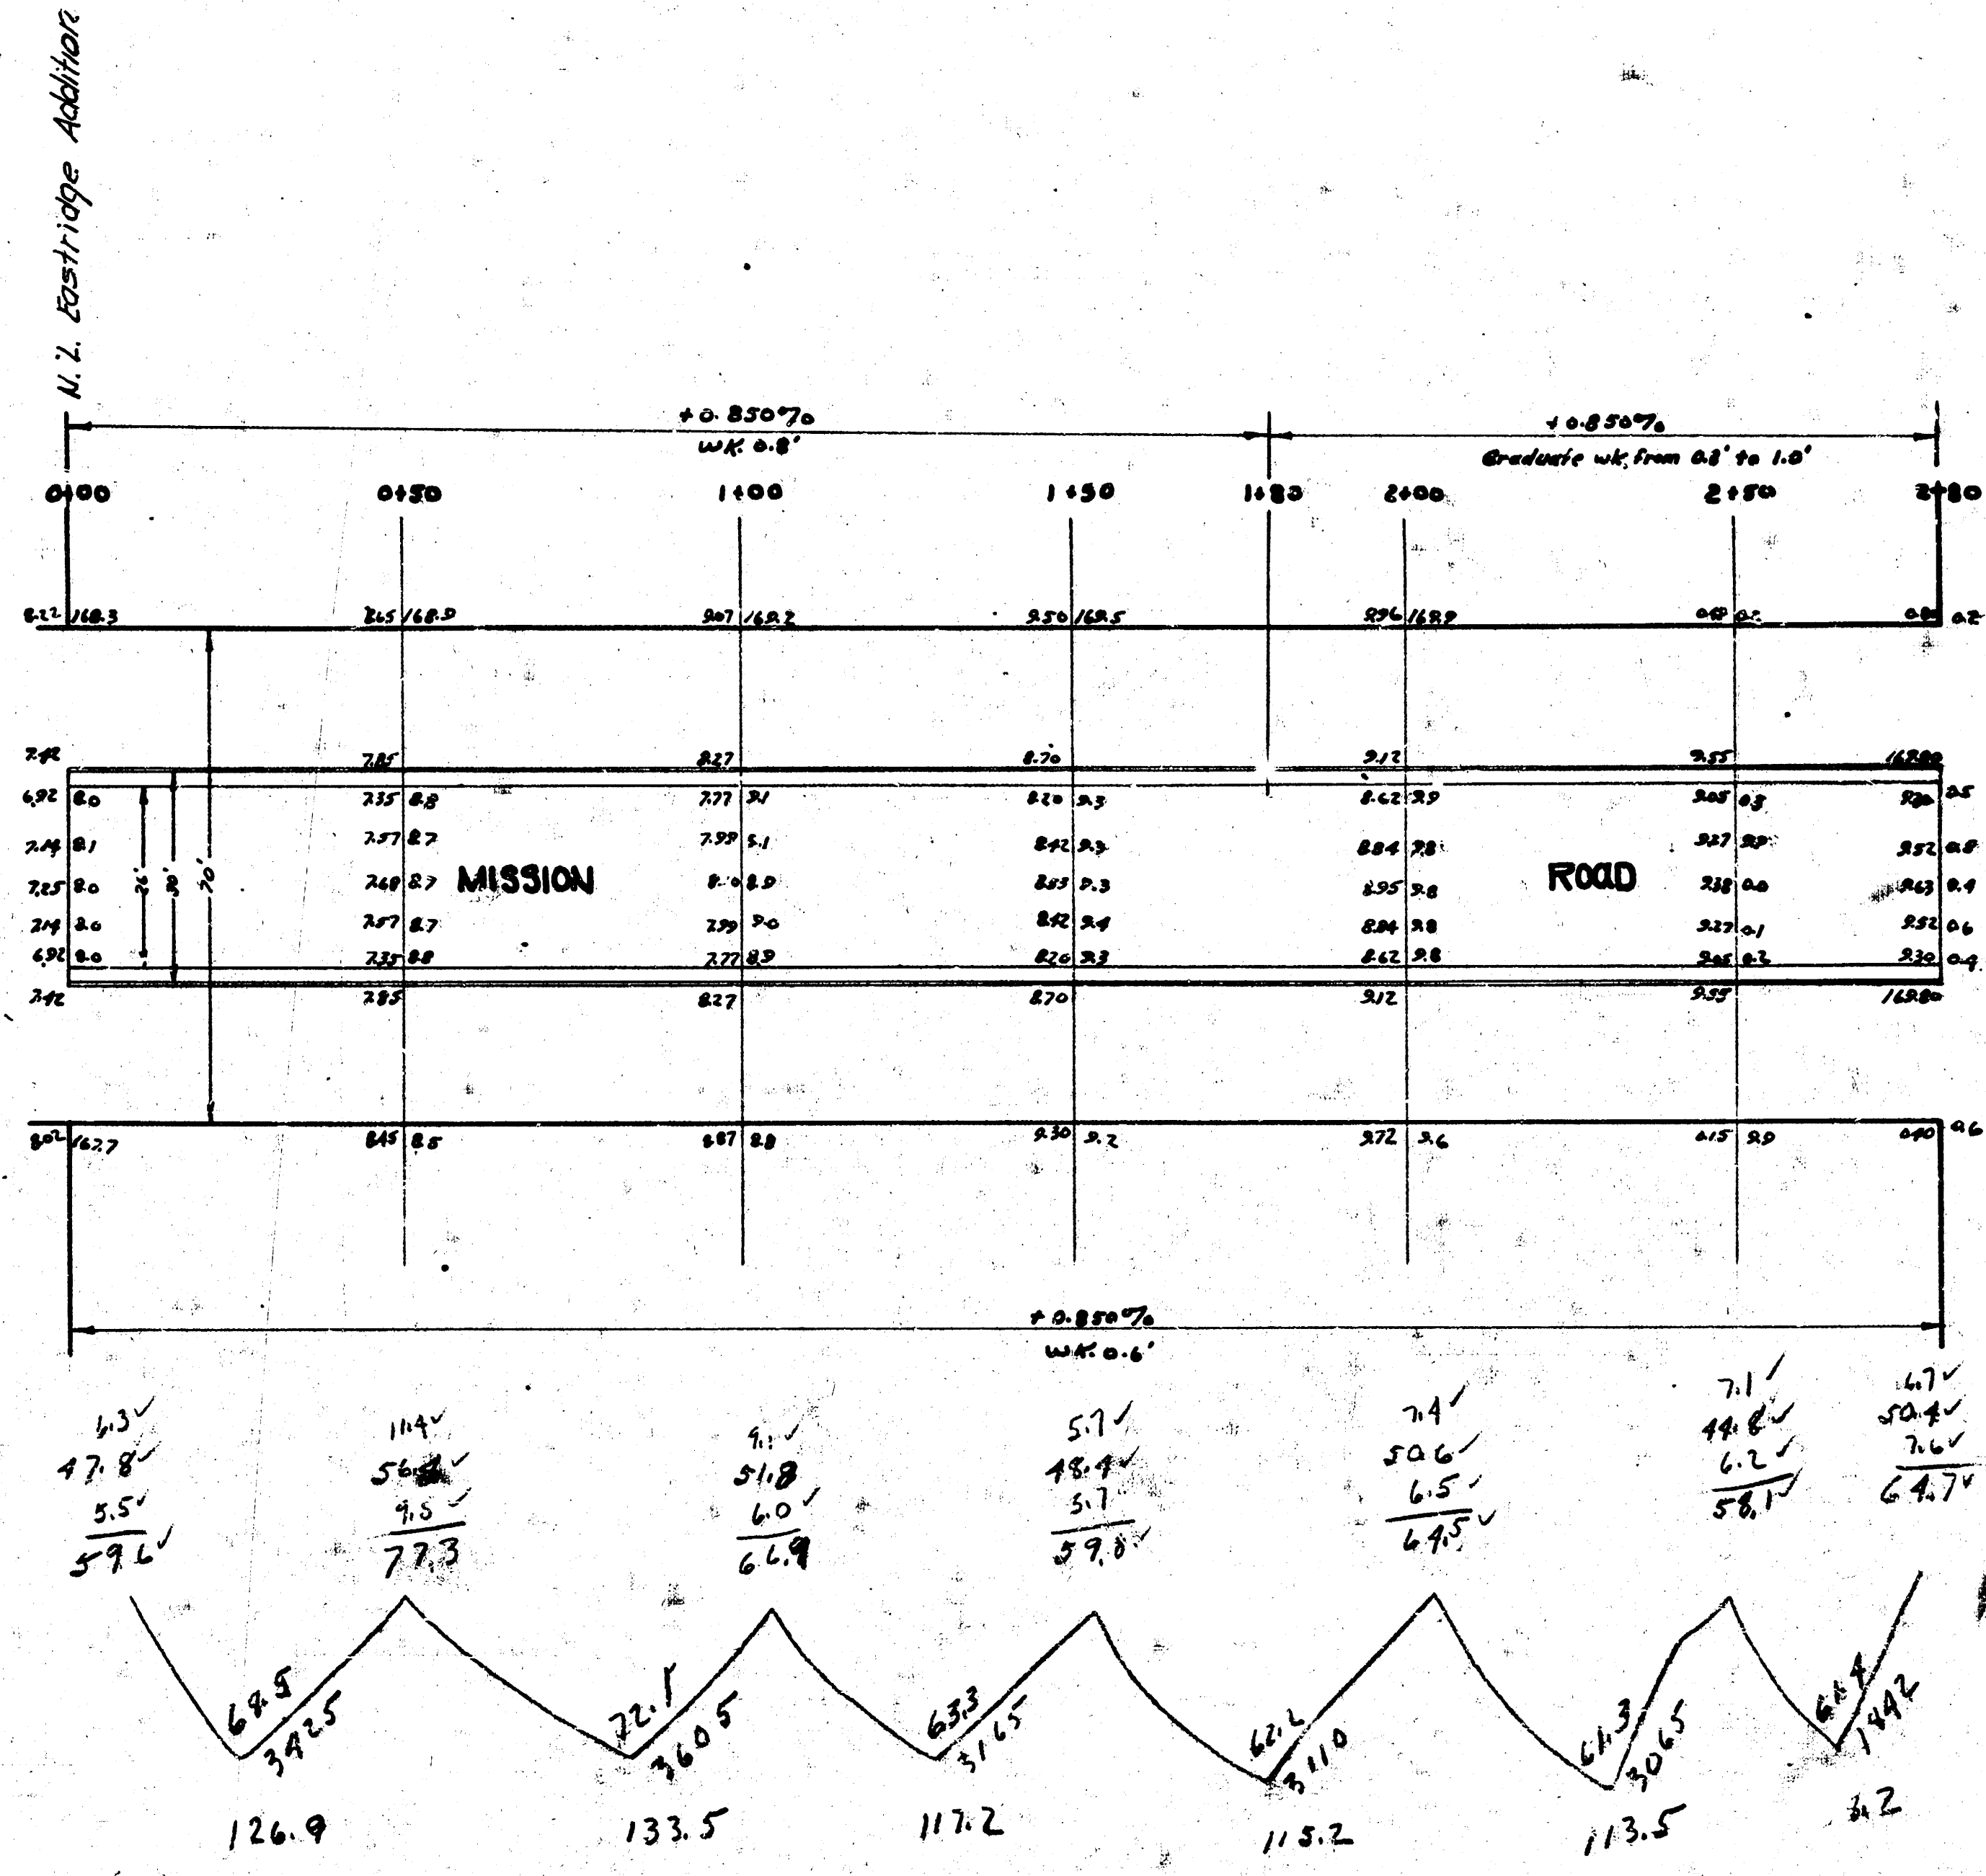

Property
126.9
133.5
117.2
115.2
113.5
113.5
68.2
674.5
+1070
742.0 w yds.

ST.
KELLOGG

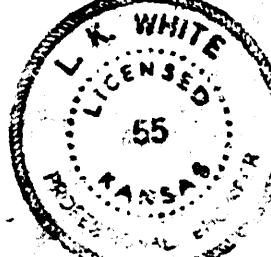

12 Dimes

MISSION ROAD
S.L. KELLOGG to N.L. EASTRIDGE ADDN.
25'-2-30' A.C.
CITY OF WICHITA, KANS.
L.K. WHITE CITY ENGINEER
NOV. 1950, PROJ. NO. CO-154