Oliver Street — S.L. Douglass to U.L. Waterman

S. Douglass Ave

B.M. Elev. 160.91
Top of Nail SW Cor Oliver

Oliver

Douglass

Oakland

English

Retaining wall W side Oliver Oakland to English 3' above curb

Continues

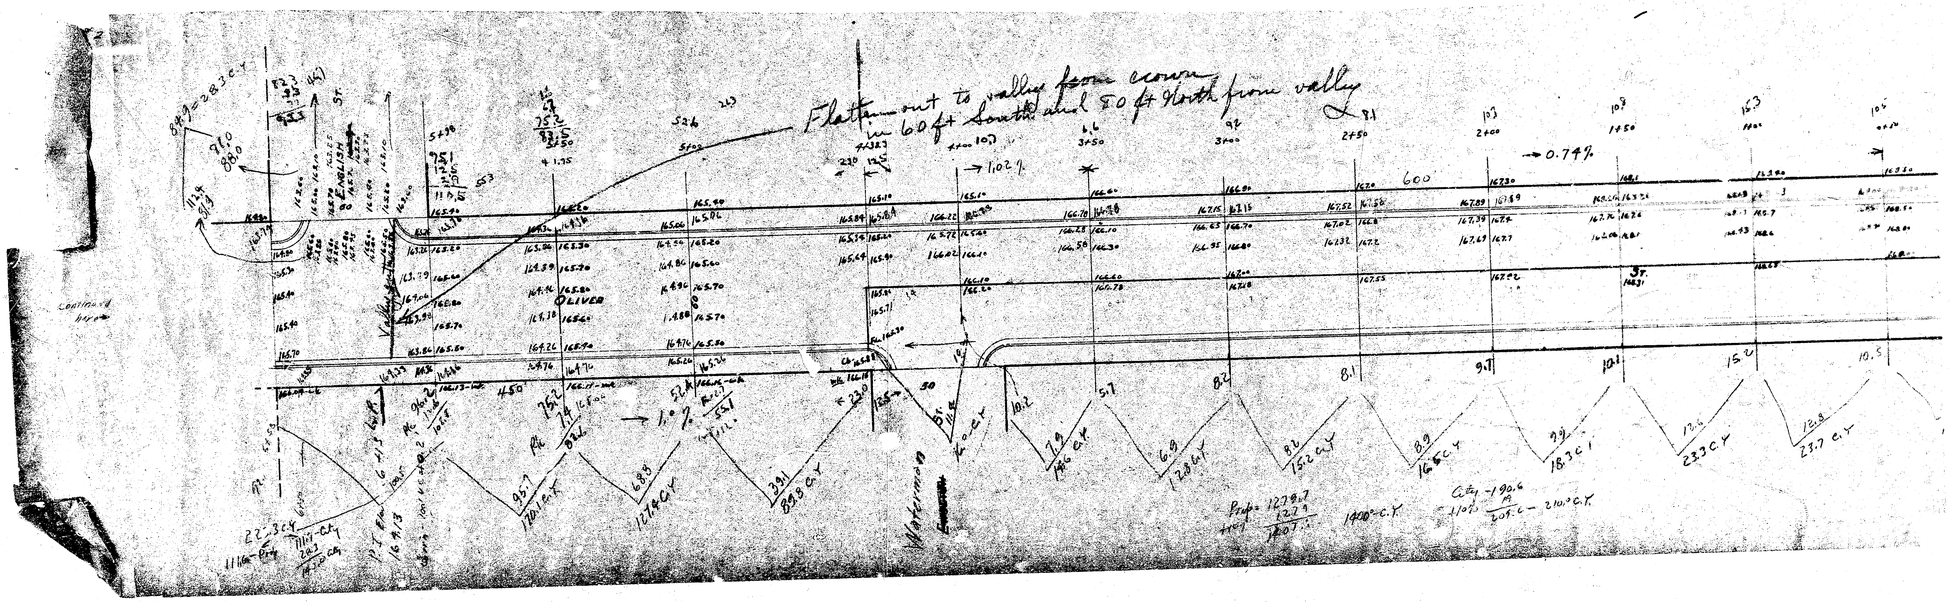
Flatten out to valley from crown in 60 ft South and 50 ft North from valley
E. ENGLISH
OLIVER
Continued
Waterman
→ 1.02 %
→ 0.74%
600
Prop = 1279.7 + 120.7 = 1400 C.Y.
City = 190.6 / 0.9 = 210 C.Y.