

CEDAR LAKES VILLAGE 4th ADDN.

MT. VERNON


E.L. lot 36, Blk. 3, Cedar Lakes Village 4th Addn. to the W.L. Capri Cir.
MT. VERNON COURT (lots 37-51, Blk. 3, Cedar Lakes Village 4th Addn.)
 N.L. Mt. Vernon to & Incl. Cul-de-Sac

MT. VERNON COURT (lots 52-64, Blk. 3, Cedar Lakes Village 4th Addn.)
 N.L. Mt. Vernon to & Incl. Cul-de-Sac


MT. VERNON COURT (lots 65-75, Blk. 3, Cedar Lakes Village 4th Addn.)
 N.L. Mt. Vernon to & Incl. Cul-de-Sac

CAPRI CIRCLE

S.L. Cedar Lakes Village 4th Addn. to & Incl. Cul-de-Sac

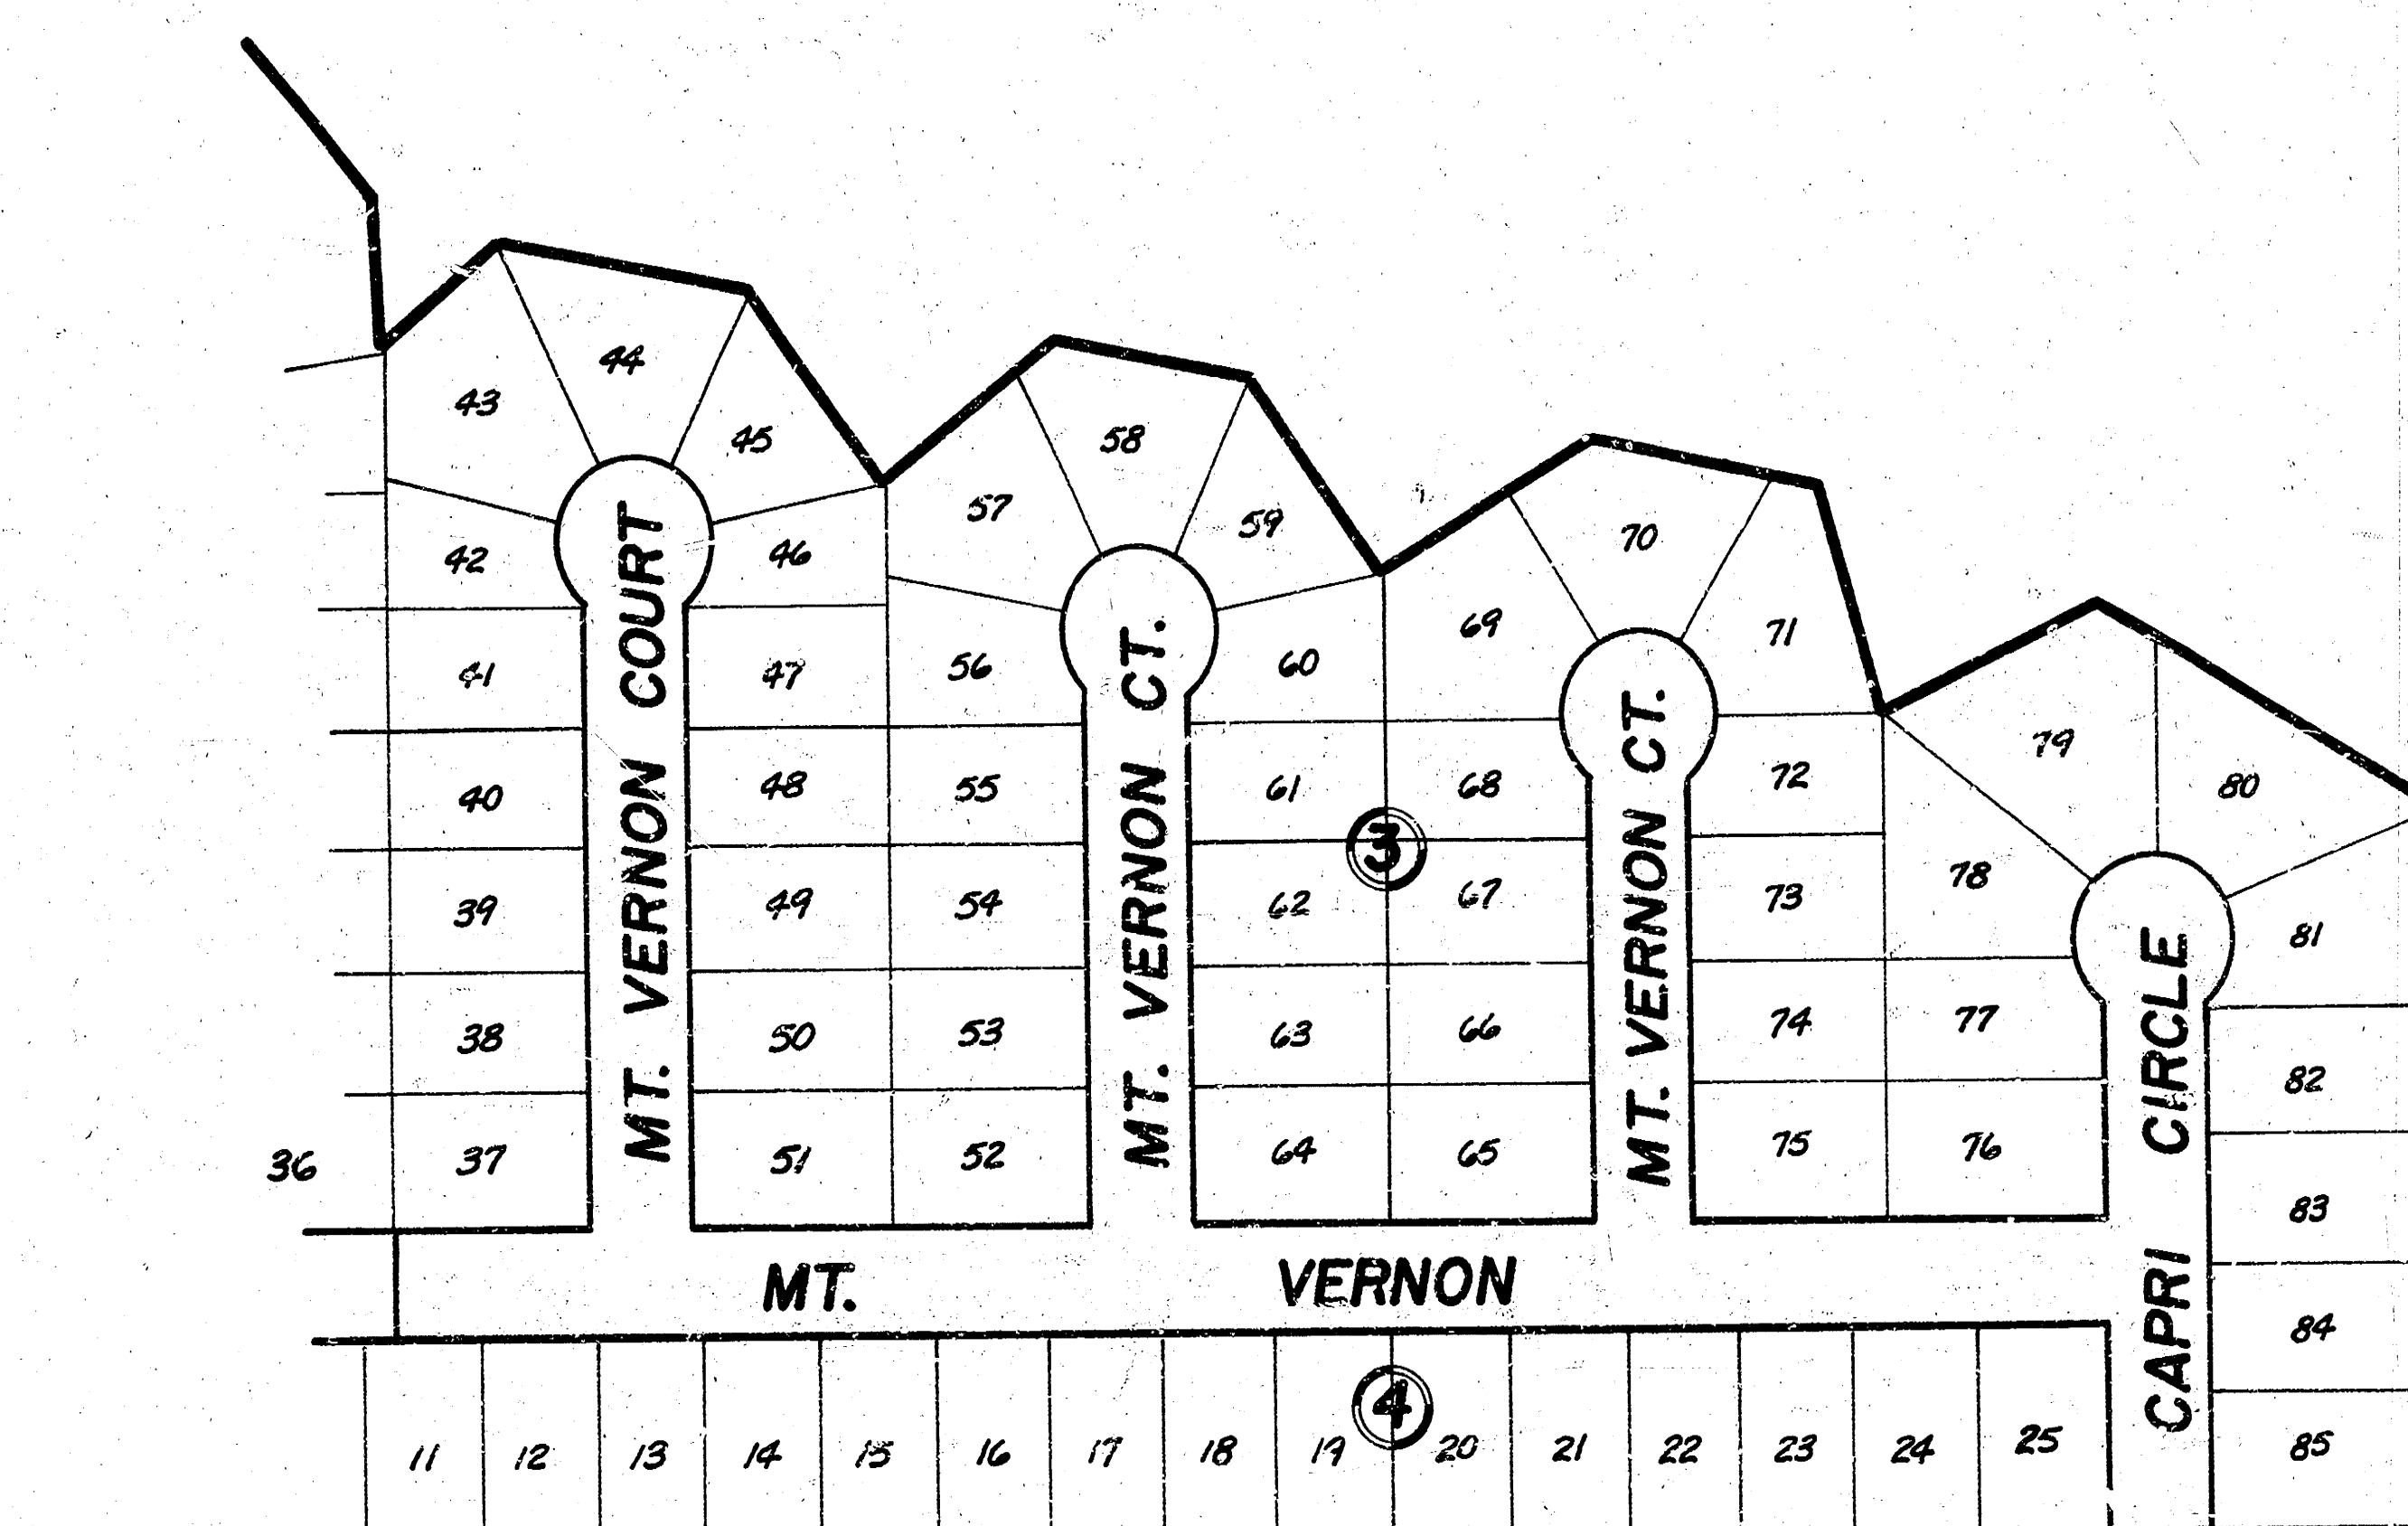

CITY of WICHITA, KANSAS
 R.W. Linn ——— City Engineer
 Proj. No. DAKS 574132

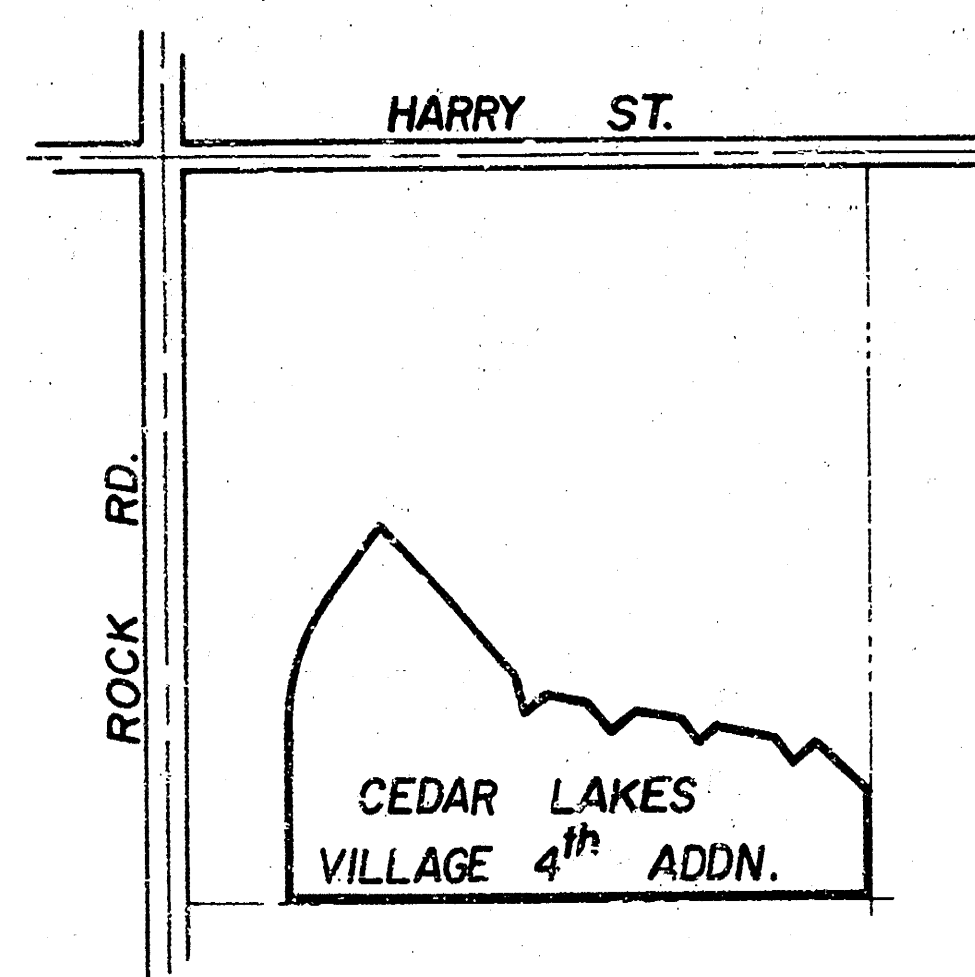

Streets in
Cedar Lakes Village 4th Addition

MT. VERNON

E.L. lot 36, Blk. 3, Cedar Lakes Village 4th Addn. to the W.L. Capri Cir.


MT. VERNON COURT (lots 37-51, Blk. 3, Cedar Lakes Village 4th Addn.)
N.L. Mt. Vernon to & Incl. Cul-de-Sac

MT. VERNON COURT (lots 52-64, Blk. 3, Cedar Lakes Village 4th Addn.)
N.L. Mt. Vernon to & Incl. Cul-de-Sac

MT. VERNON COURT (lots 65-75, Blk. 3, Cedar Lakes Village 4th Addn.)
N.L. Mt. Vernon to & Incl. Cul-de-Sac

CAPRI CIRCLE

S.L. Cedar Lakes Village 4th Addn. to & Incl. Cul-de-Sac

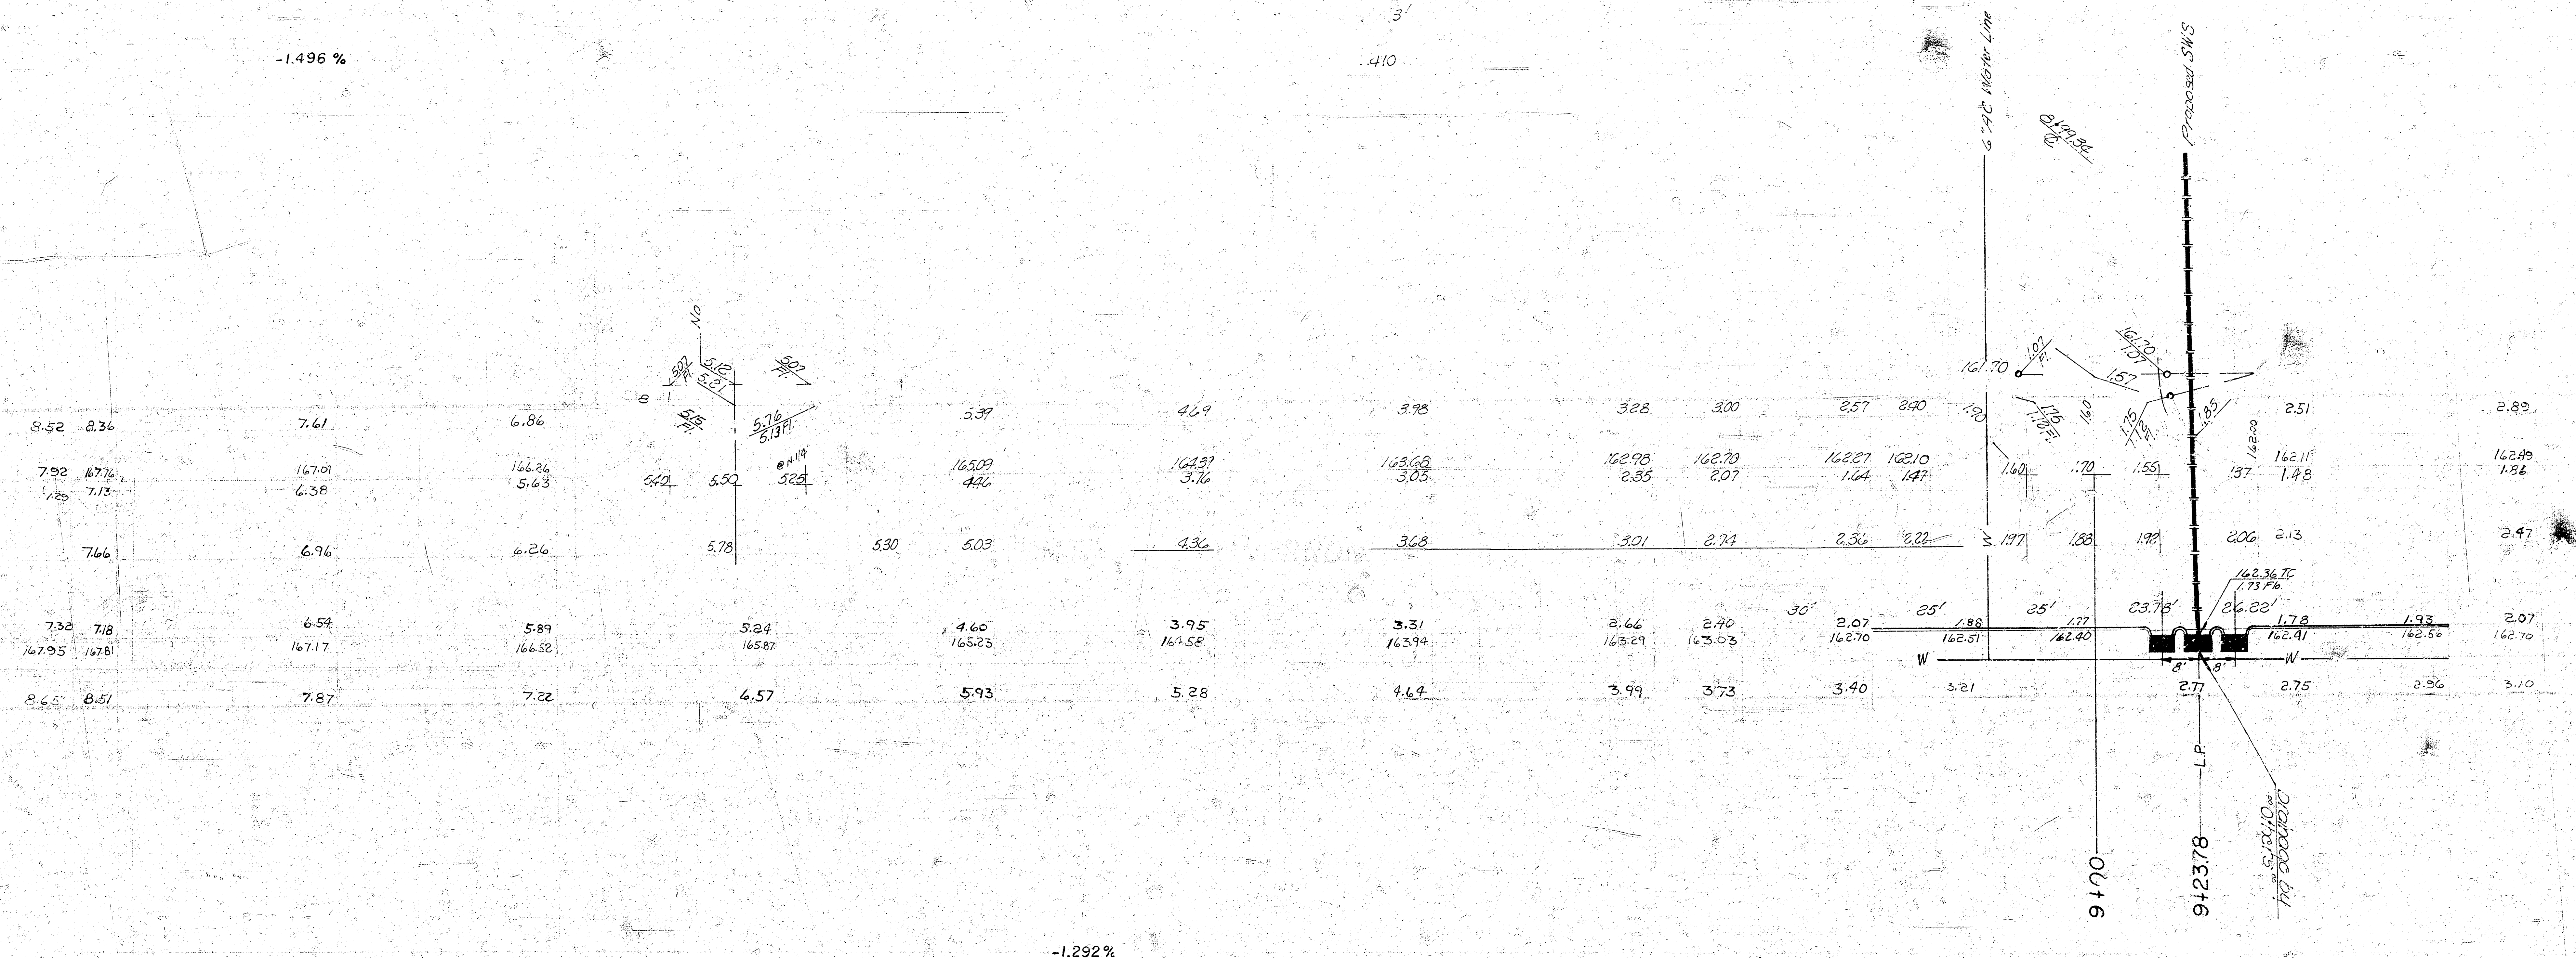

Note: Paving Contractor and Sewer Contractor are to Coordinate Construction throughout this Project.

Note: No more than 63 Drives may be constructed on this project.

- 0.857%

