


B.M. 159.16 RR Spike in north face of power pole at White Oak Drive and 6' South of south line of Cedar Lakes Village 4th Addition.

Scale : 1" = 20'

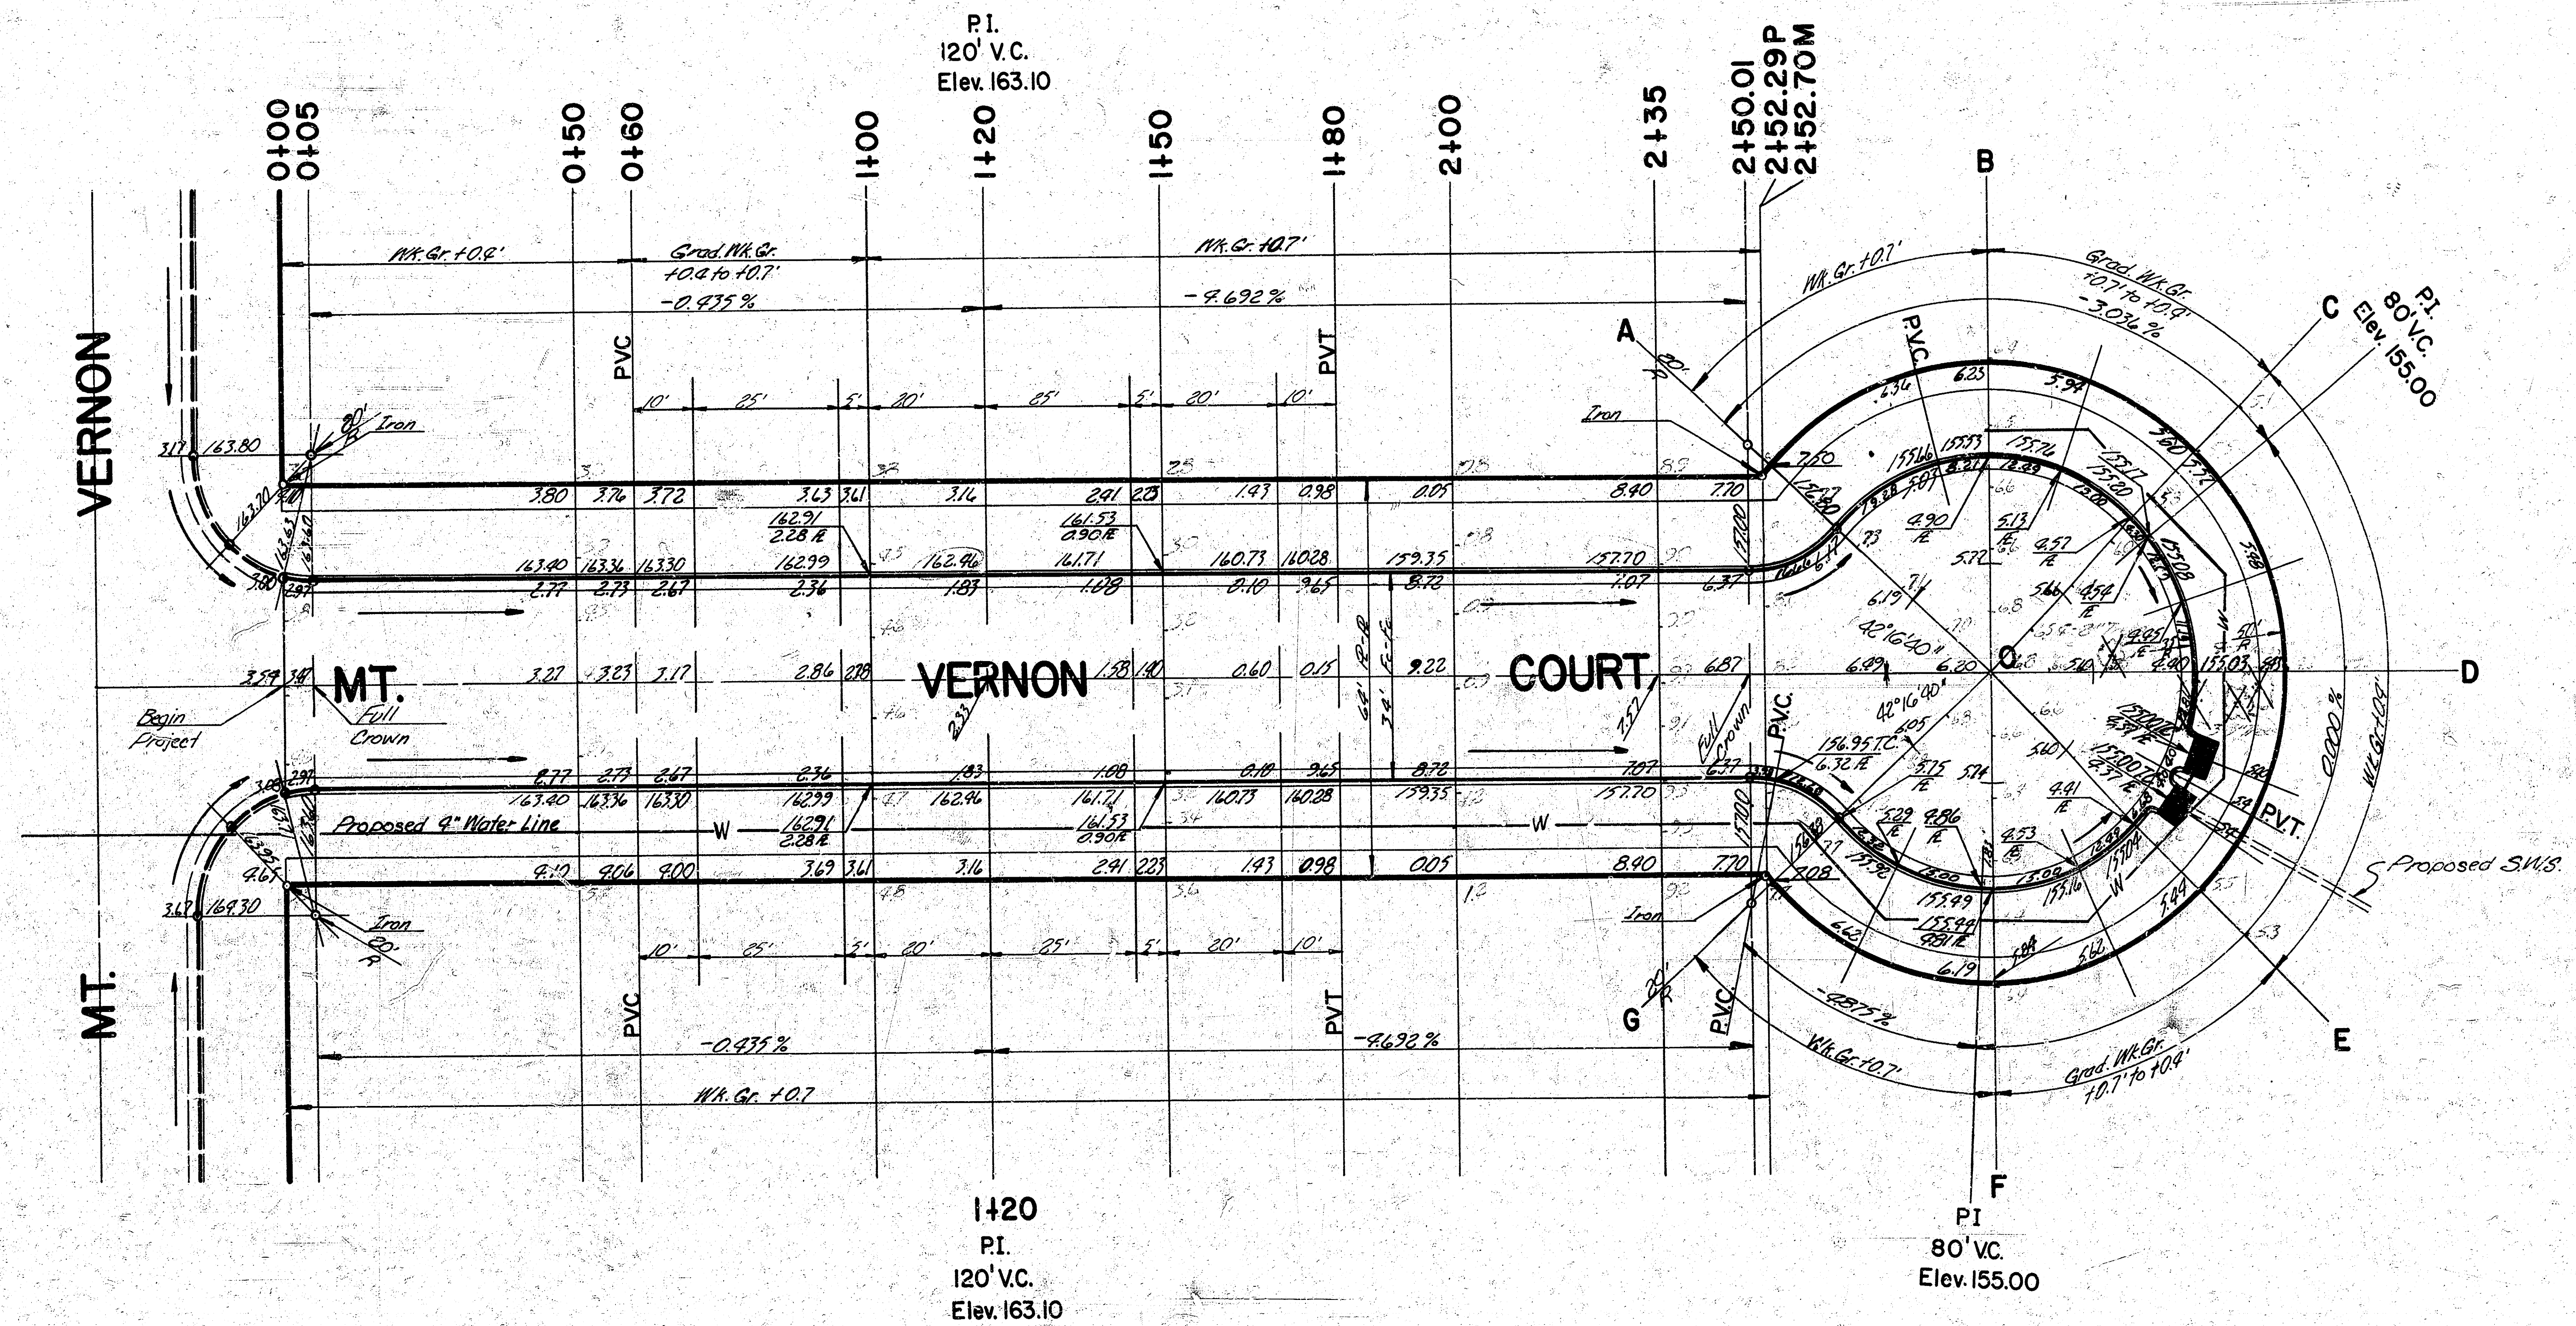

Trees to be removed are marked thus:  except that any tree which in the opinion of the Field engineer can be saved shall be spared.

MT. VERNON COURT
N. L. MT. Vernon to and including Cul-de-Sac
(For lots 65-75, Block 3, Cedar Lakes Village 4th Addition)
DAKS 574132

