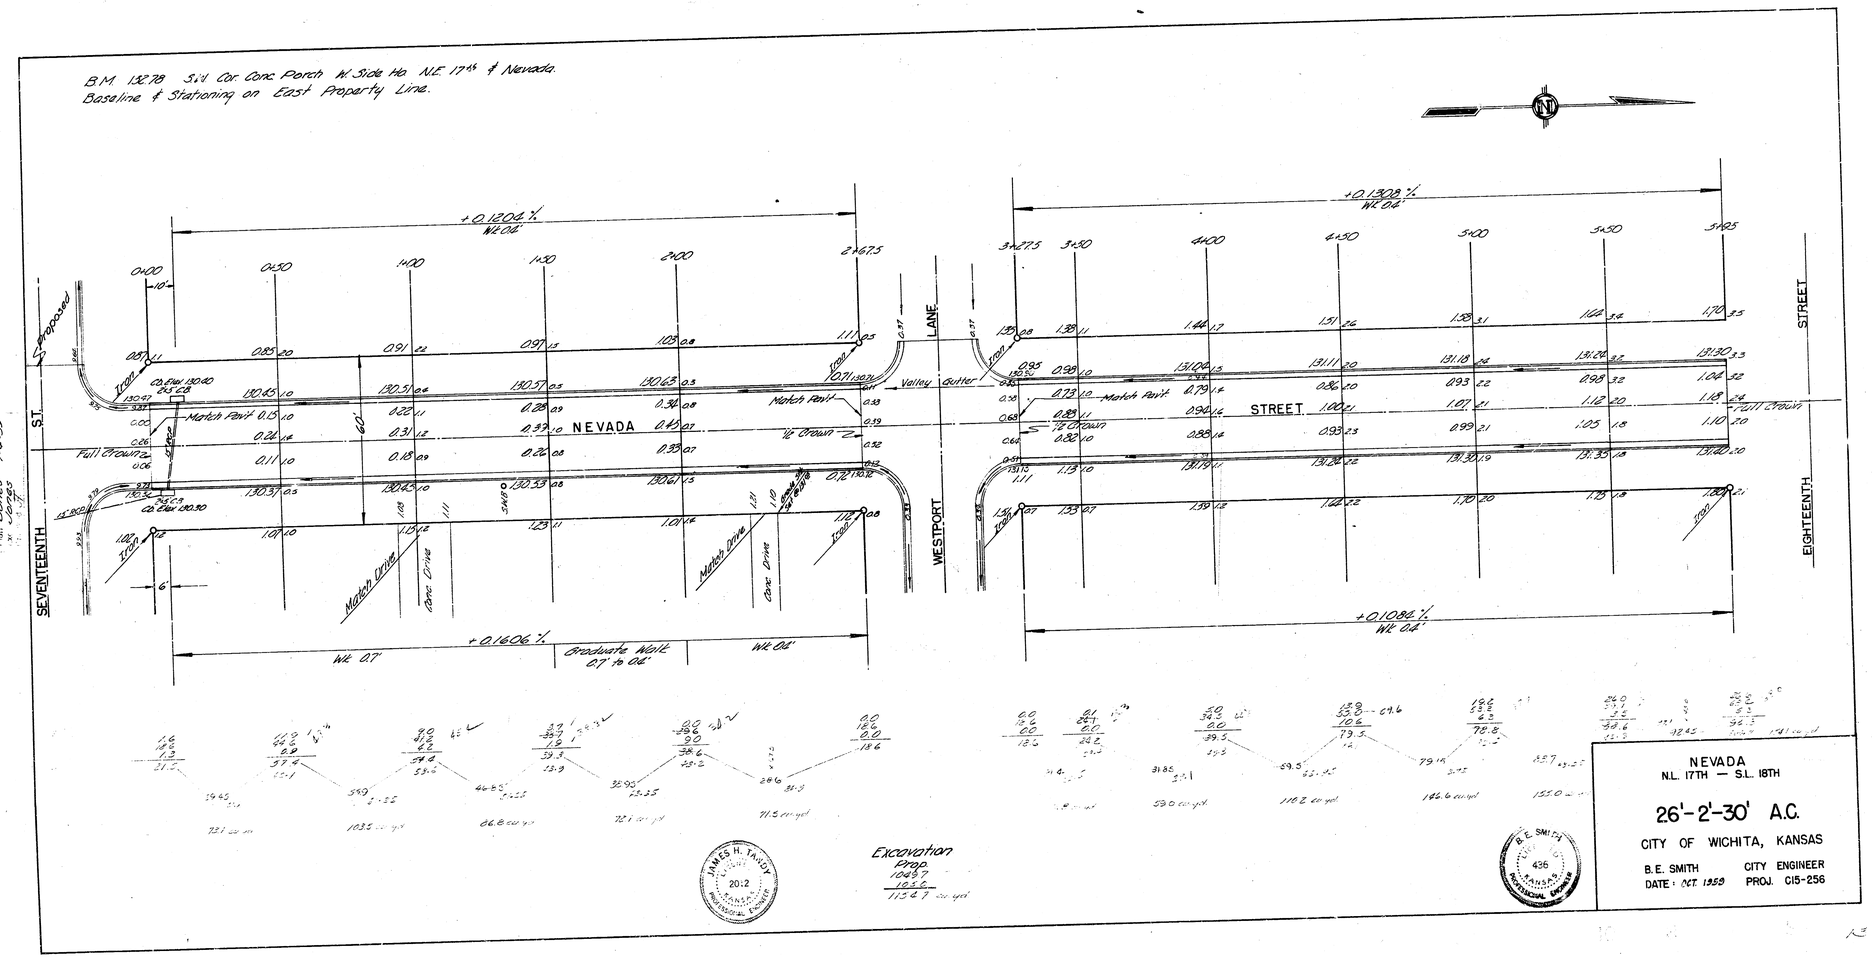B.M. 1327.8 S.W. Cor. Conc. Porch W. Side Ho. N.E. 17th & Nevada.
Baseline & Stationing on East Property Line.