

B.M. 19673 S.E. Corner of Monument
S.W. Corner Farmstead St. & Squire Lane


Note: Contractor to grade parkings, clear
right-of-way and compact fill for proposed
sidewalk. Sidewalk to be constructed by others.

Property
Exc. 194.6 Cu. Yds.
+10% 195 Cu. Yds.
217.1 Cu. Yds.
Comp. Fill 64 Cu. Yds.
6 Cu. Yds.
70 Cu. Yds.

City
Exc. 25 CY
3 CY
28 CY

Stationing along left
property line.


Survey
Plan
Exc. Schedule
Checked H.O.

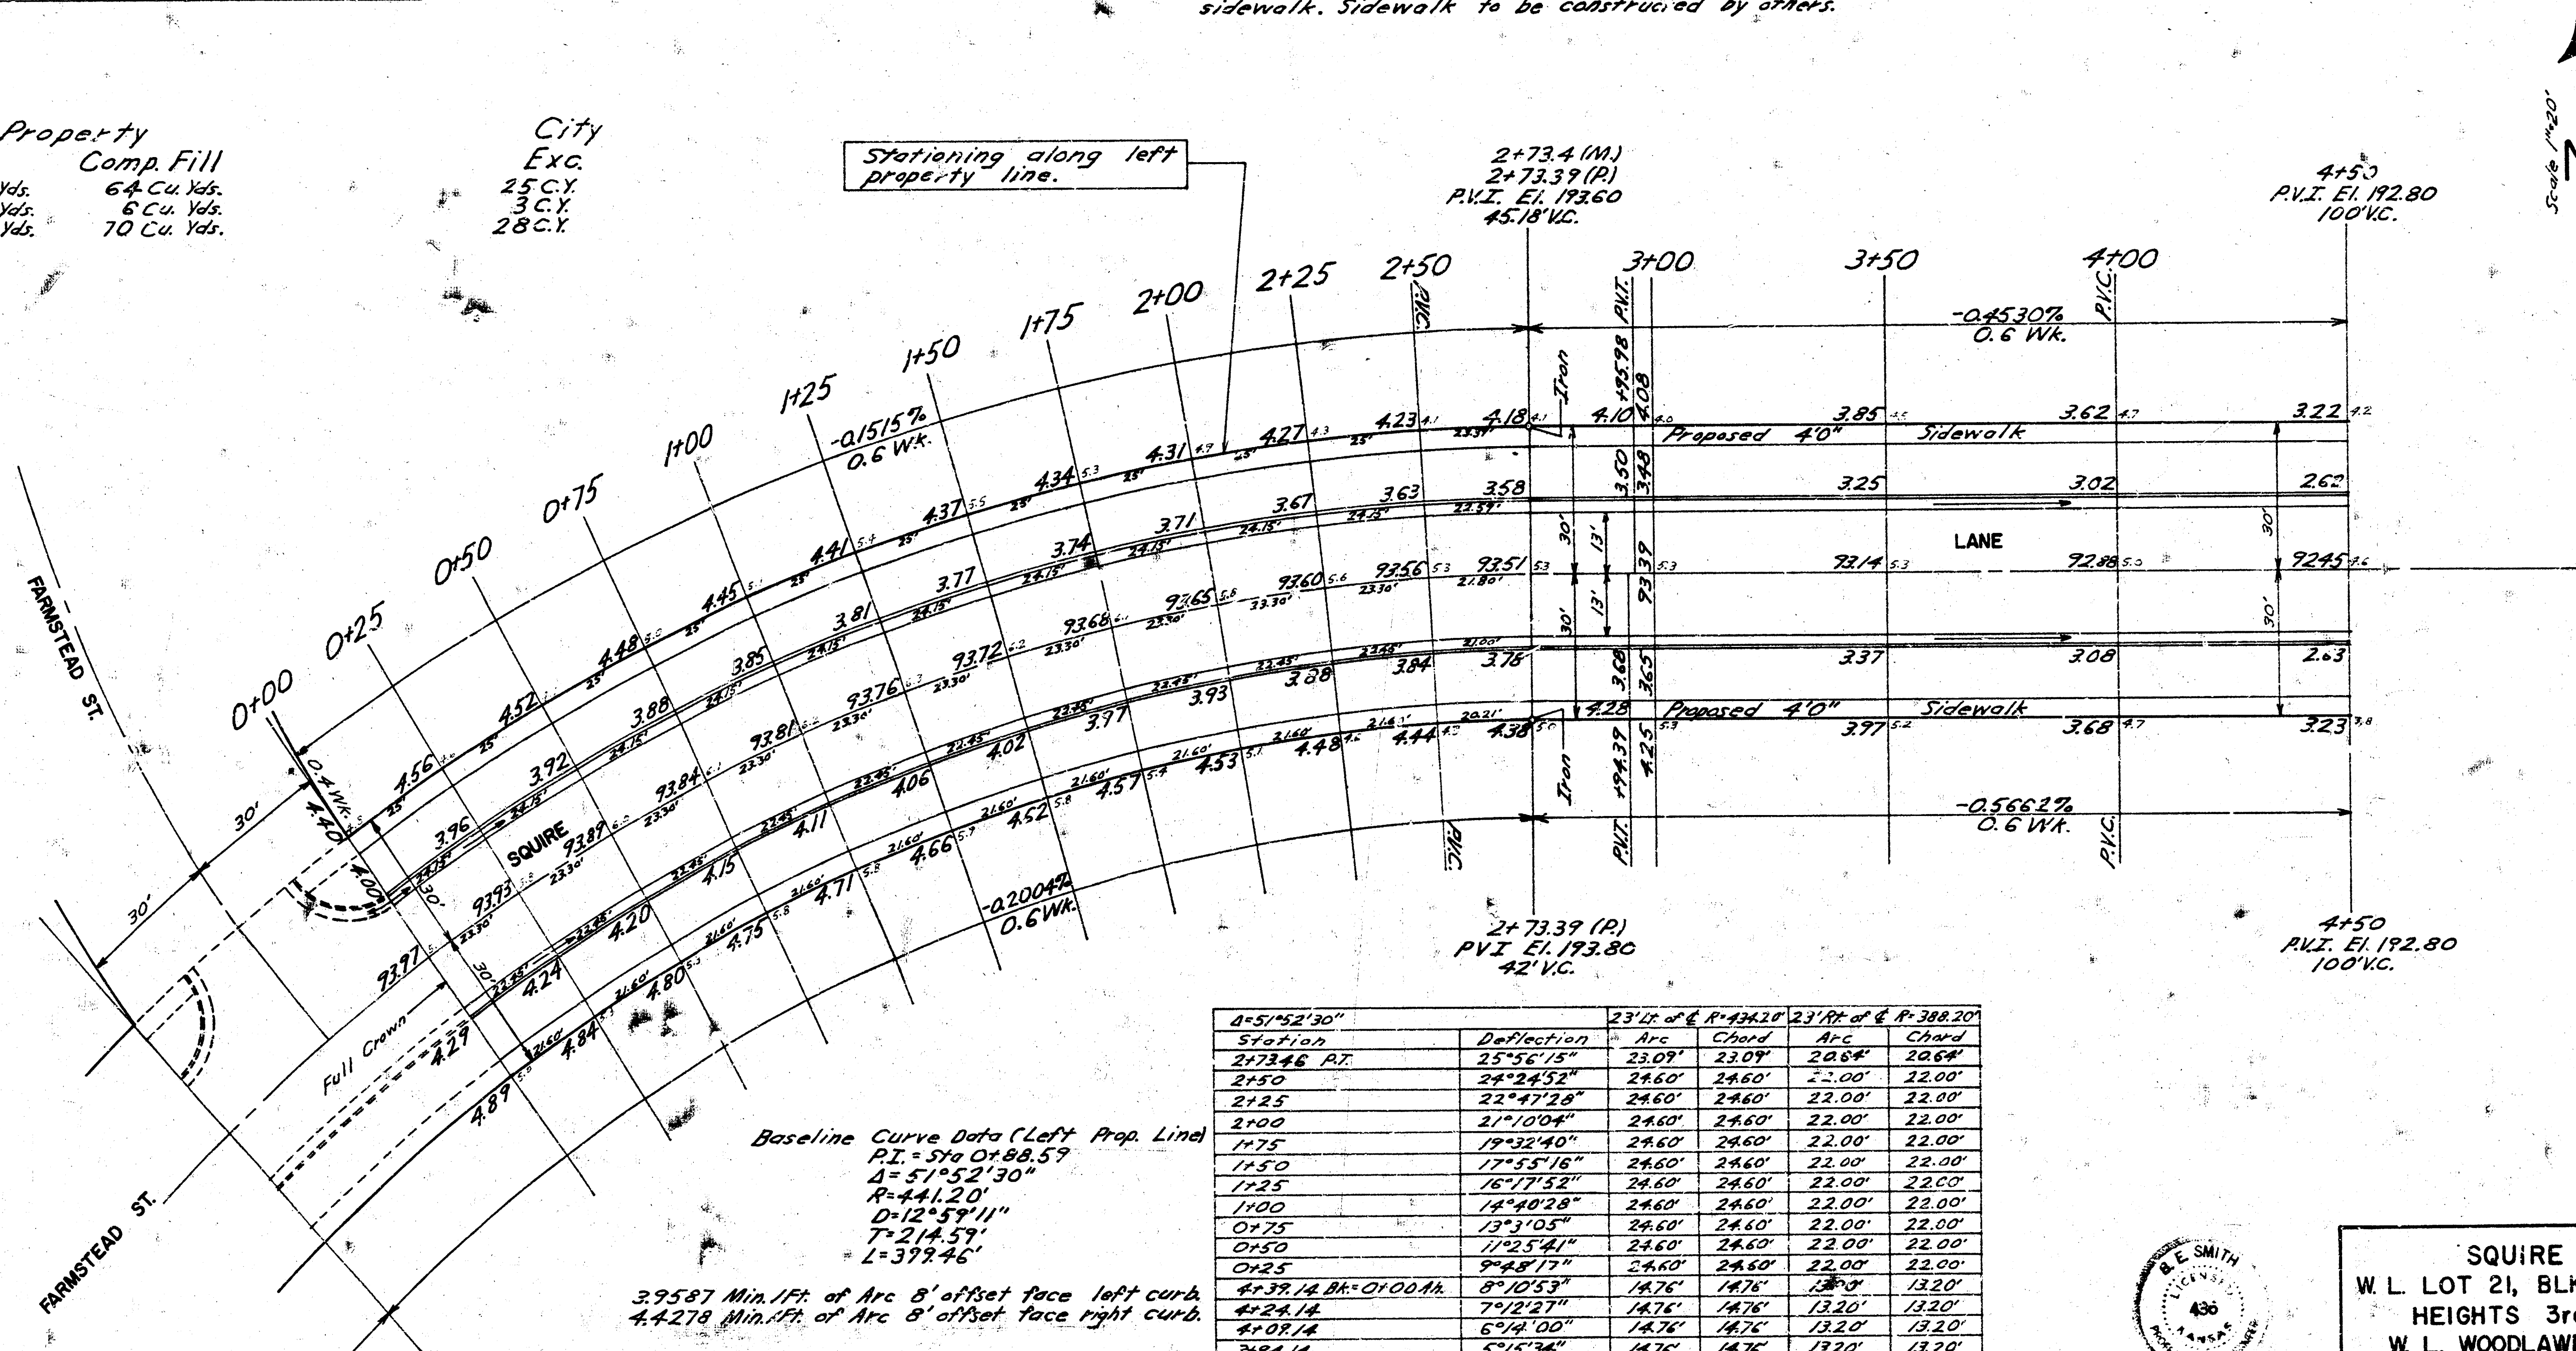

Baseline Curve Data (Left Prop. Line)
P.I. = Sta 0+88.59
Δ = 51°52'30"
R = 441.20'
D = 12°59'11"
T = 214.57'
L = 399.46'

39587 Min. I/P of Arc 8' offset face left curb
44278 Min. I/P of Arc 8' offset face right curb

Station	Deflection	Arc	Chord	Arc	Chord
2+73.46 P.V.	25°56'15"	23.09'	23.09'	20.88'	20.64'
2+50	24°24'32"	24.60'	24.60'	22.00'	22.00'
2+25	22°47'20"	24.60'	24.60'	22.00'	22.00'
2+00	21°00'44"	24.60'	24.60'	22.00'	22.00'
1+75	19°32'40"	24.60'	24.60'	22.00'	22.00'
1+50	17°55'16"	24.60'	24.60'	22.00'	22.00'
1+25	16°17'52"	24.60'	24.60'	22.00'	22.00'
1+00	14°40'28"	24.60'	24.60'	22.00'	22.00'
0+75	13°3'05"	24.60'	24.60'	22.00'	22.00'
0+50	11°25'41"	24.60'	24.60'	22.00'	22.00'
0+25	9°18'17"	24.60'	24.60'	22.00'	22.00'
0+00	7°10'53"	14.76'	14.76'	13.20'	13.20'
4+24.14	7°10'27"	14.76'	14.76'	13.20'	13.20'
4+07.14	6°14'00"	14.76'	14.76'	13.20'	13.20'
3+48.14	5°15'34"	14.76'	14.76'	13.20'	13.20'
3+78.14	4°17'08"	15.75'	15.75'	14.09'	14.09'
3+43.14	3°14'48"	13.74'	13.74'	12.32'	12.32'
3+12.14	2°10'15"	10.83'	10.83'	9.68'	9.68'
3+38.14	1°37'24"	24.60'	24.60'	22.00'	22.00'
3+13.14 P.C.					


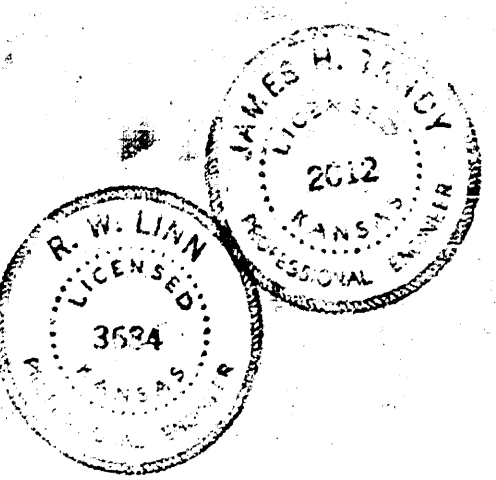


1/4

SQUIRE LANE
W. L. LOT 21, BLK. 3 CRESTVIEW
HEIGHTS 3rd. ADDN. TO
W. L. WOODLAWN BOULEVARD
26-2-30 ASPH. CONC.
B. E. SMITH CITY ENGINEER
CITY OF WICHITA, KANSAS
DATE: JULY 1967
PROJ. NO. C 19-152

B.M. 192.42 N.E. Corner of Monument
N.W. Corner Woodlawn Boulevard and Squire Lane

Note: Contractor to grade parkings, clear right-of-way and compact fill for proposed sidewalk. Sidewalk to be constructed by others.

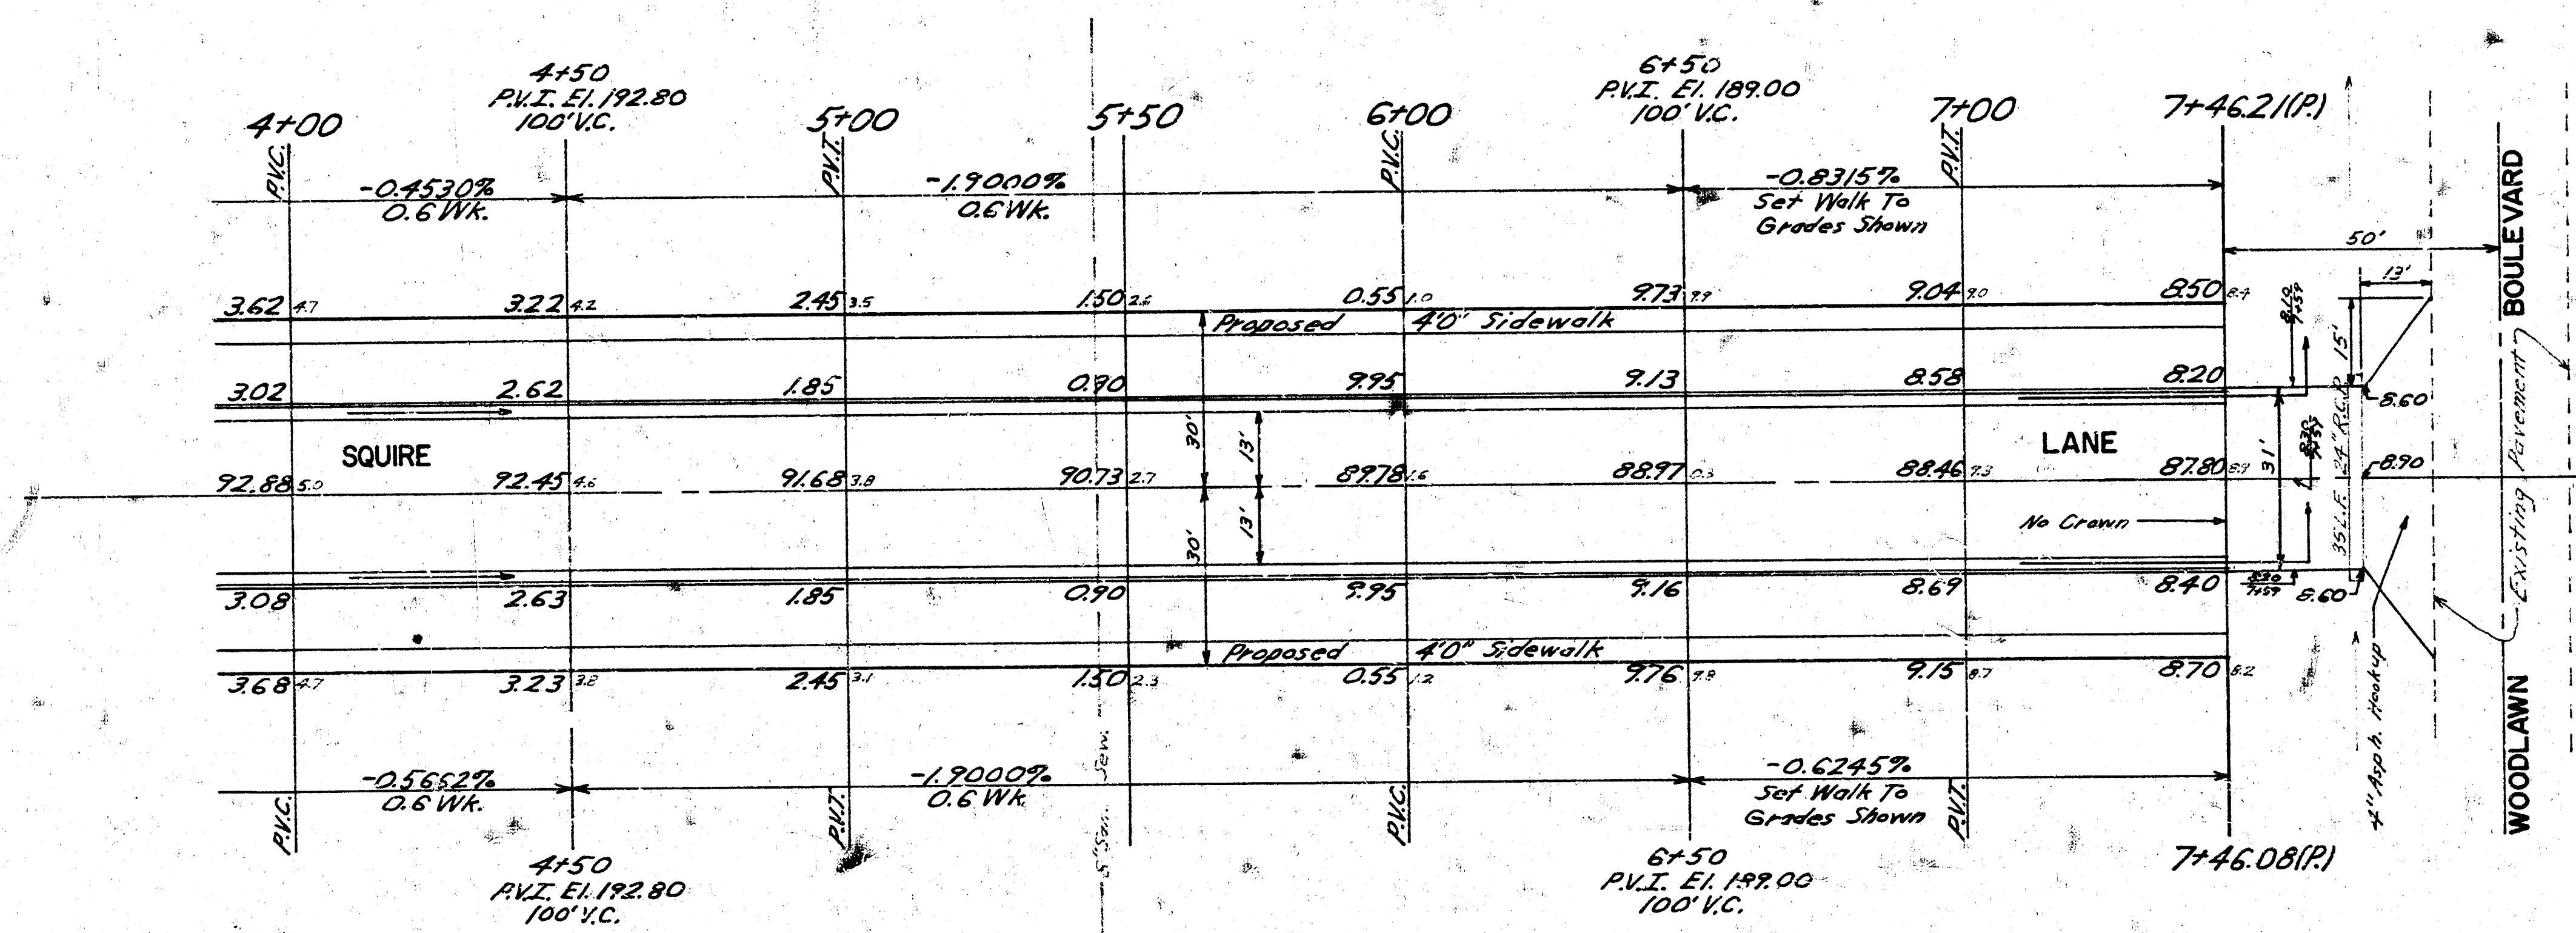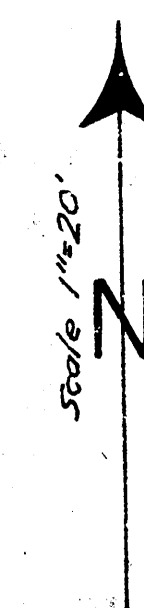

2/4
SQUIRE LANE
W. L. LOT 21, BLK. 3 CRESTVIEW HEIGHTS
3rd. ADDN. TO W. L. WOODLAWN BOULEVARD
PROJ. NO. C 19-152