B.M. 98.26 "B" IN RITCHIE TOP CB. W.S. MINNESOTA & N.L. HODSON

NOTE: STATIONING IS ON ℄.

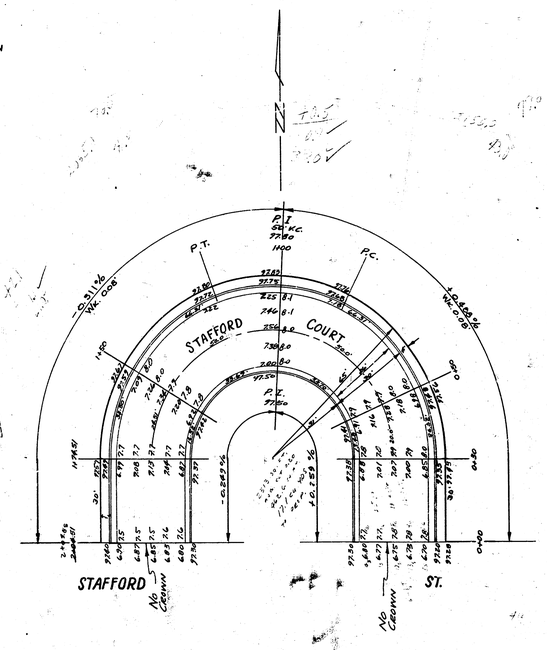

56.
17.1
347.2
+10 %
381.9 CU. YDS.

STAFFORD COURT

26' - 2'- 30' A. C.

CITY OF WICHITA, KANSAS

L.K. WHITE CITY ENGINEER

AUGUST 1949 PROJ. NO. C19-134

4 | 4 (10)