B.M. "P" in PWS. Cast End S.Curb E.Pl. Millwood, 32.0'rn. - Millwood & Stillwell Elev. 1281.63
B.M. "M" in Mueller Fire Plug N.W. Corner Millwood & Walker. Elev. 1278.00
Base Line is on Center Line STILLWELL AVENUE

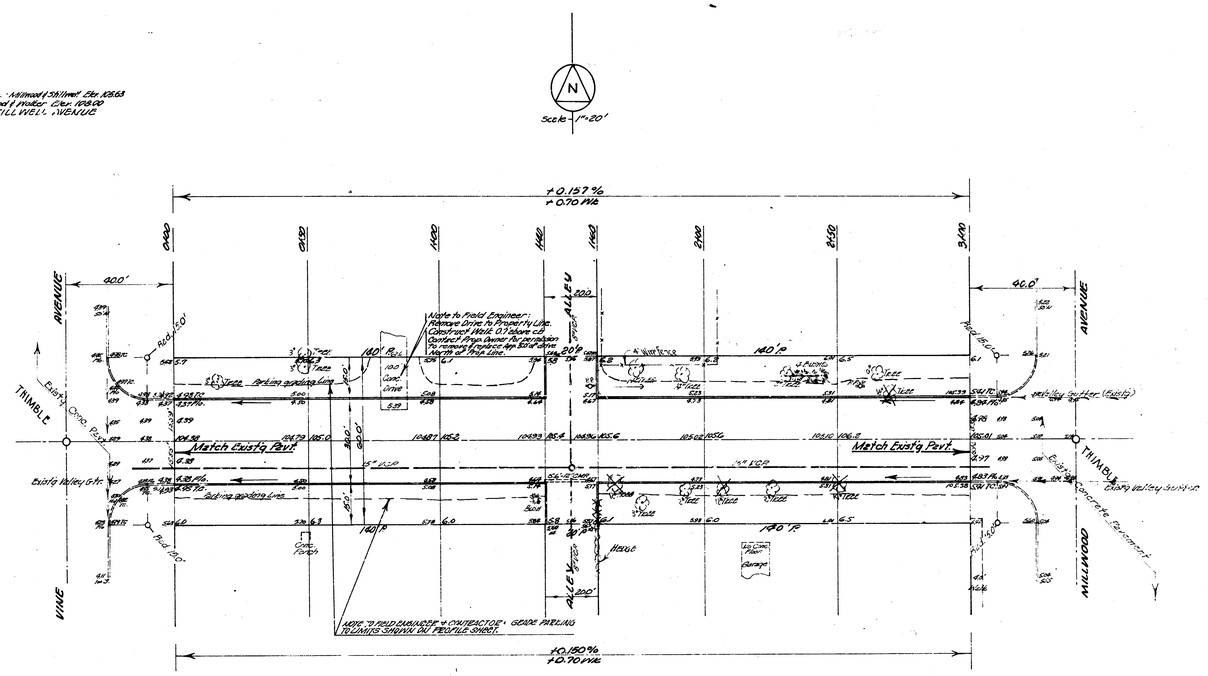

JAMES H. TAYLOR LICENSED 2012 KANSAS PROFESSIONAL ENGINEER

JOHN R. LEHERMAN LICENSED 531 KANSAS PROFESSIONAL ENGINEER

EXCAVATION	
PROPERTY	CITY
378.5	?
+10% + 37.9	+ 4.1
416.4 cu.yd.	25.1 cu.yd.

B.E. SMITH LICENSED 436 KANSAS PROFESSIONAL ENGINEER

Sheet 1/2

STILLWELL AVENUE
EL. VINE to WL. MILLWOOD
30' Conc. & Cb.
CITY OF WICHITA, KANS.
B.E. SMITH City Engineer
Date: JUNE, 1958 Proj. No. C17-127