
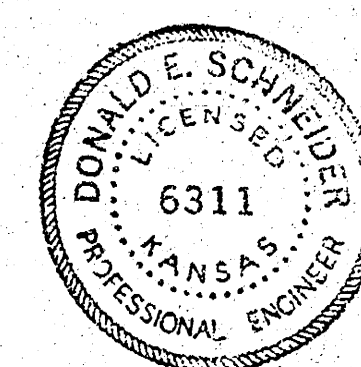


WELLESLEY AVE



N·L· 25TH ST· TO N·L· 26TH ST·

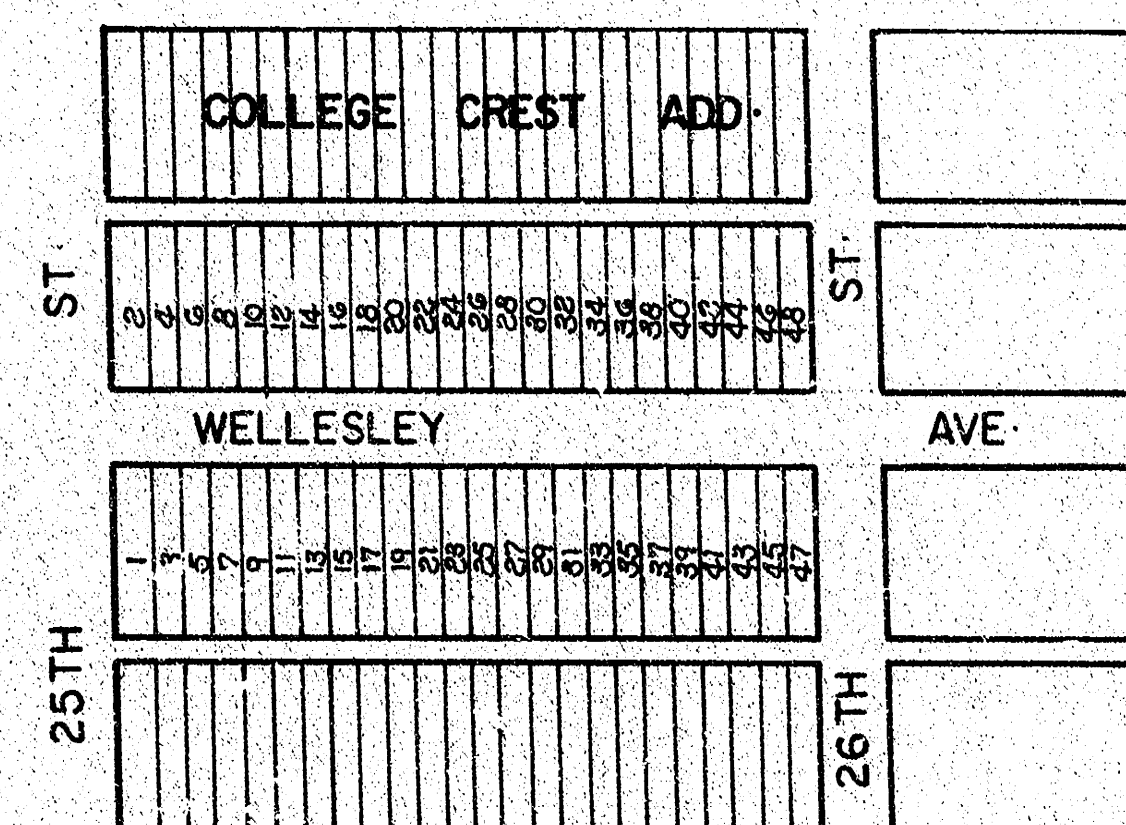

PROJECT DESCRIPTION		
WELLESLEY AVE		
N·L· 25TH ST· TO N·L· 26TH ST·		
PROJECT NUMBER		
472-76-245-81153-000-000-001		
BOOK NO. MGP 5	APPROVED BY	DATE
DRAWN BY	REVISOR	REVISION
CITY OF WICHITA		
DEPARTMENT OF ENGINEERING		
DIRECTOR OF ENG./CITY ENGINEER		SCALE
R. W. BRUGGEMAN		1"= 20'

B.M.=170-30 R.R. Spk. W. Fc. P.P. At N.E. Cor. Wellesely & 26th ST. N.

-
- Scale: 1" = 20'

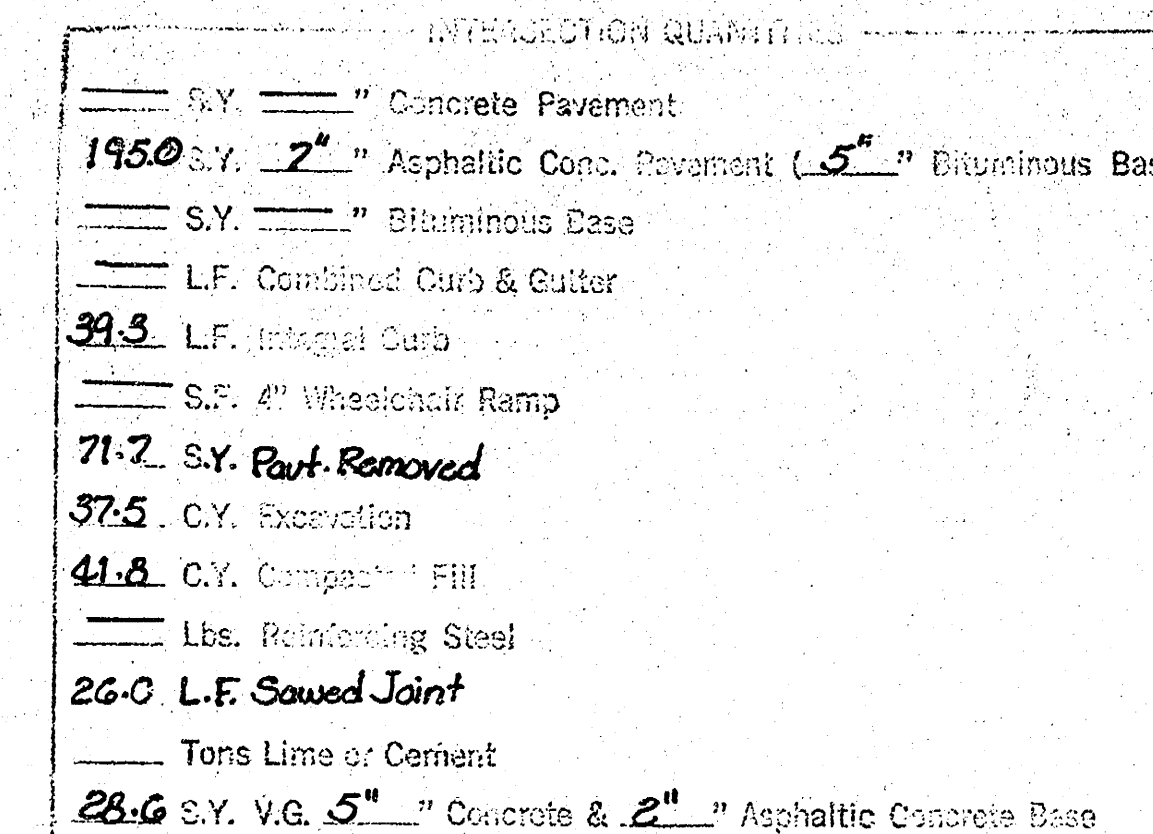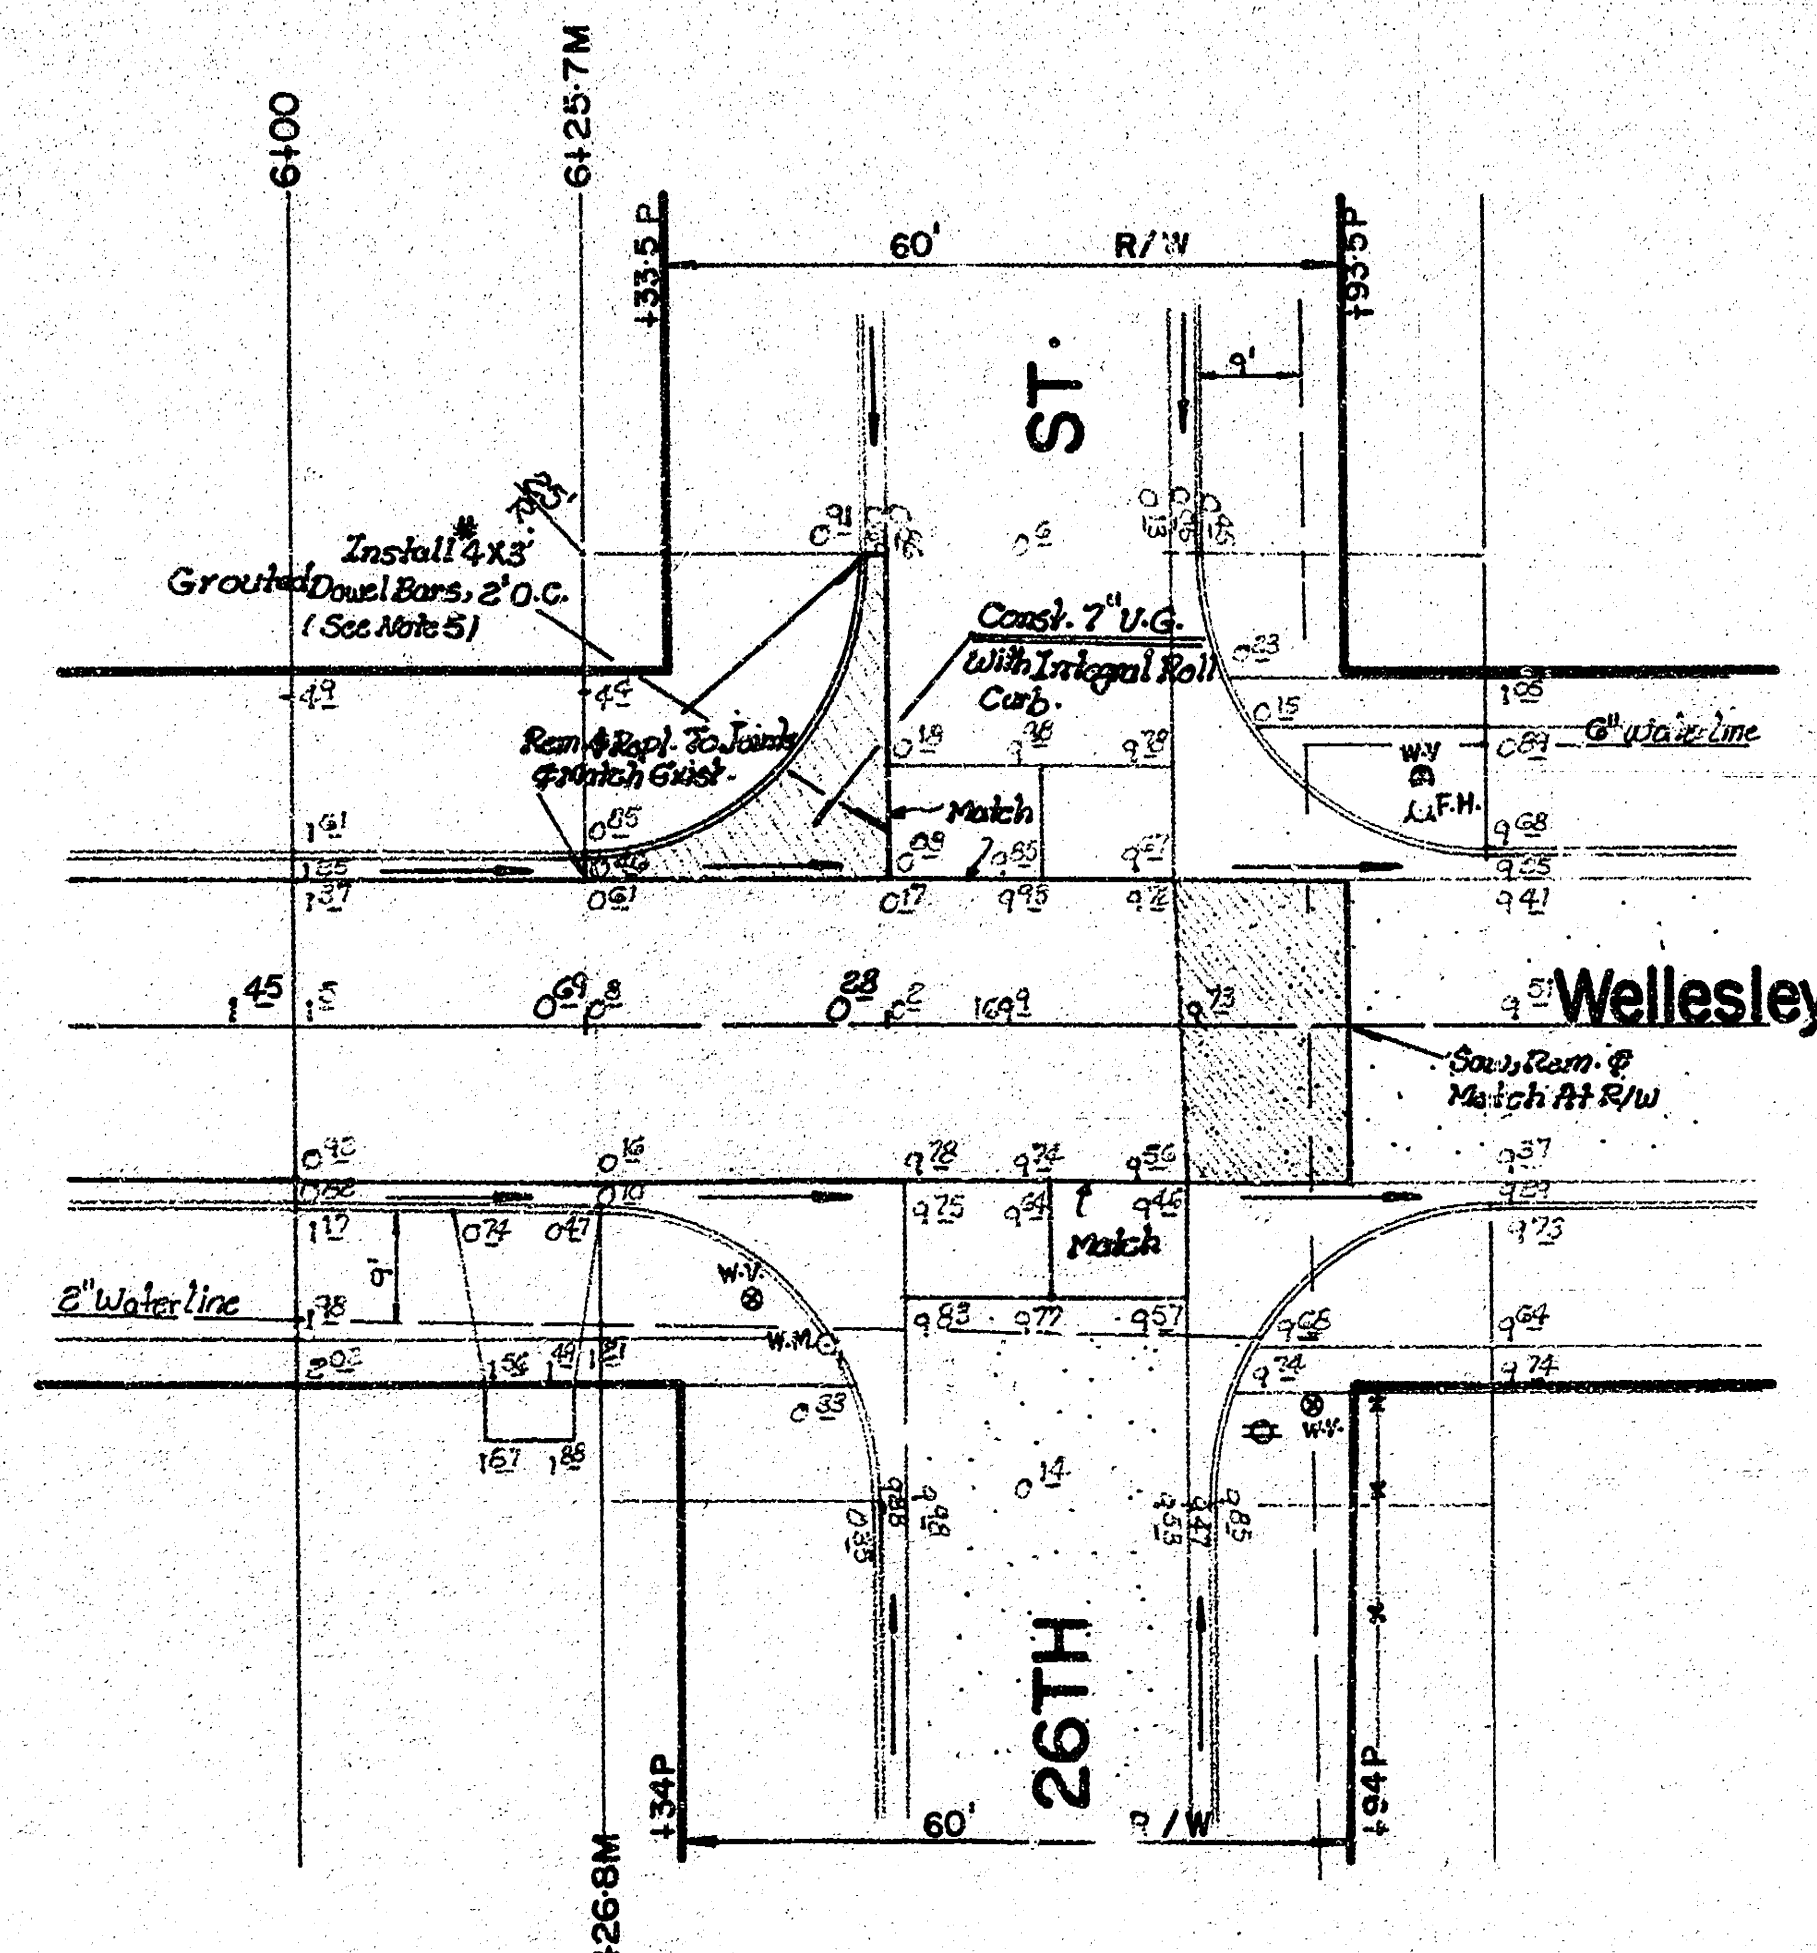

Please check with K G & E or
Southwestern Bell
Telephone Co. for Location

	Excavation	Comp. Fill
	320.00 c.y.	354.00 c.y.
+10%	52.00	35.40
<u>Total</u>	<u>352.00 c.y.</u>	<u>389.40 c.y.</u>

$$\frac{2}{3}$$

175

170

175

170

175

170

175

170

160

175

160

175

160

175

165

160

165

160

165

160

165

160

165

160

165

160


165

160


Wellesley Ave.
472-76-245-81153-000-000-001

10 3 5 0


3/3 3/3

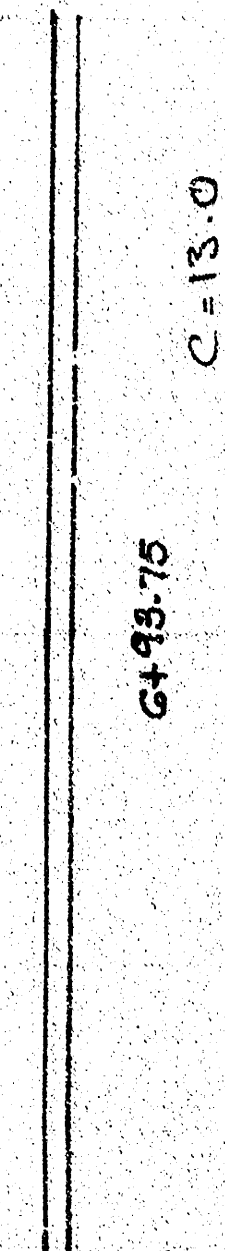


Exc. = 32.8 c.Y.

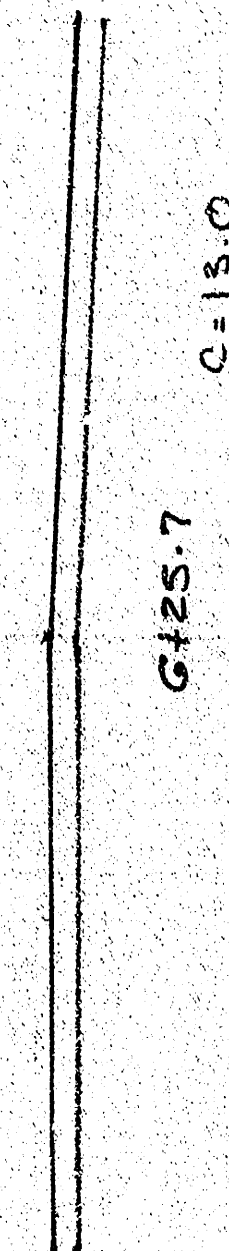


Exc. = 12.4 c.Y.

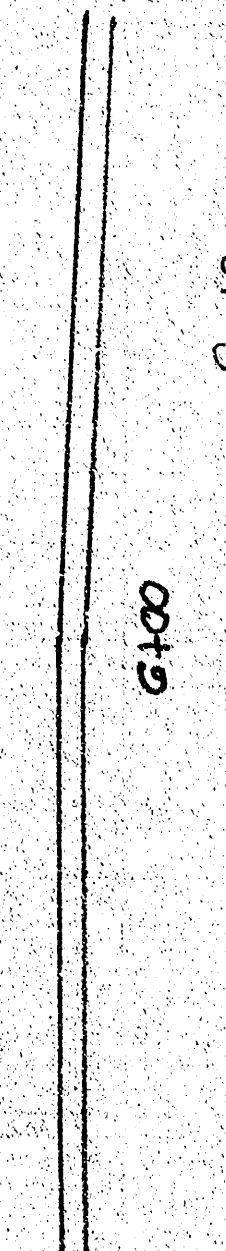


Exc. = 27.7 c.Y.

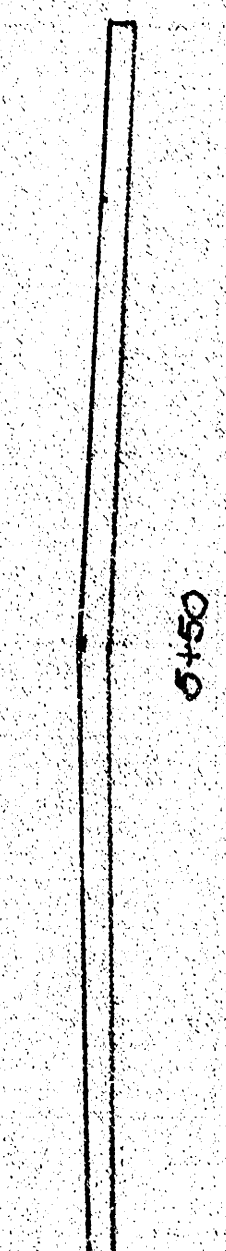


Exc. = 31.3 c.Y.

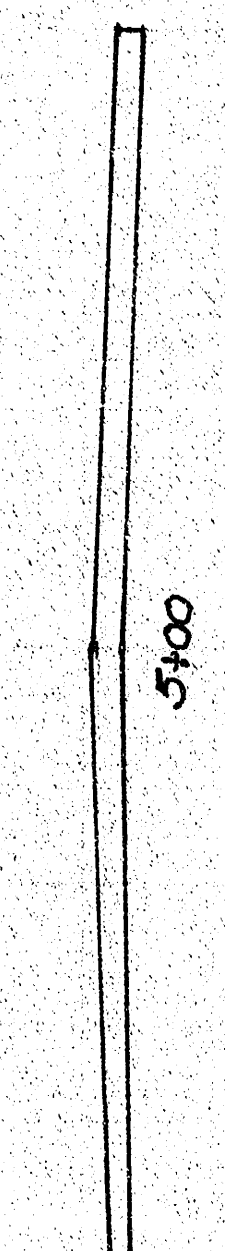


Exc. = 28.9 c.Y.

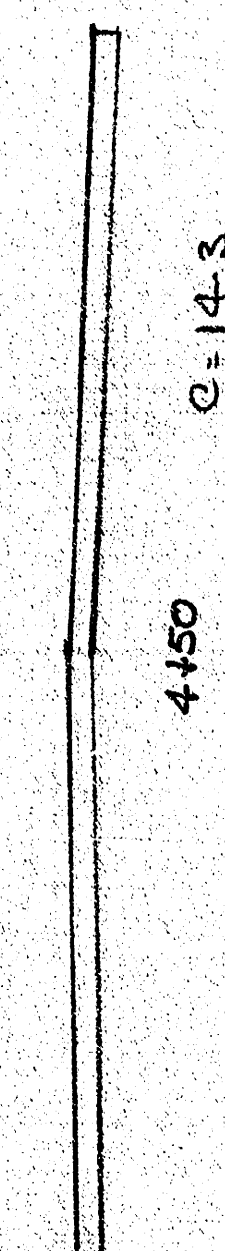


Exc. = 25.3 c.Y.

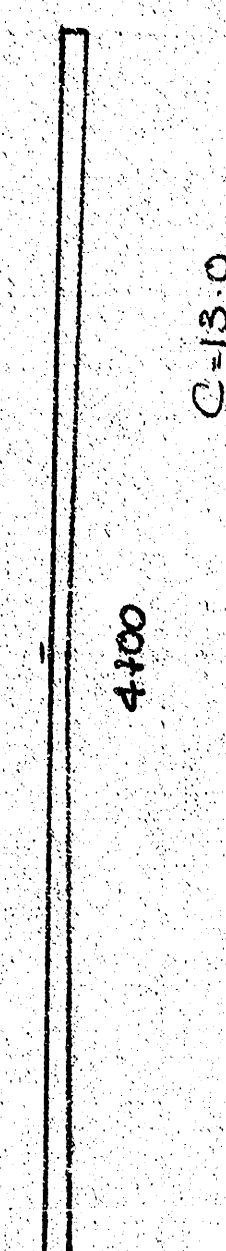

Exc. = 21.7 c.Y.

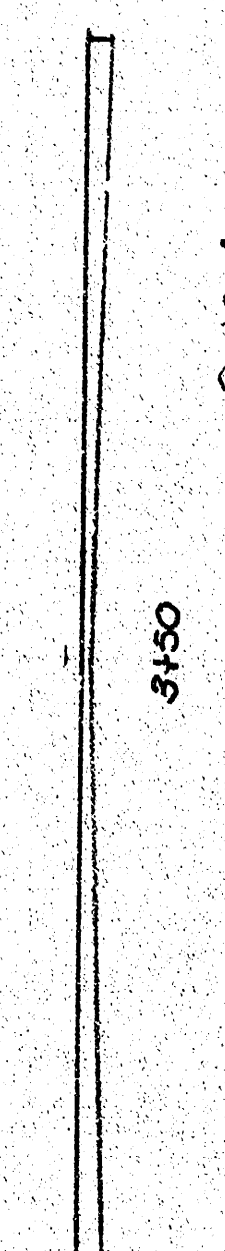


Exc. = 19.9 c.Y.

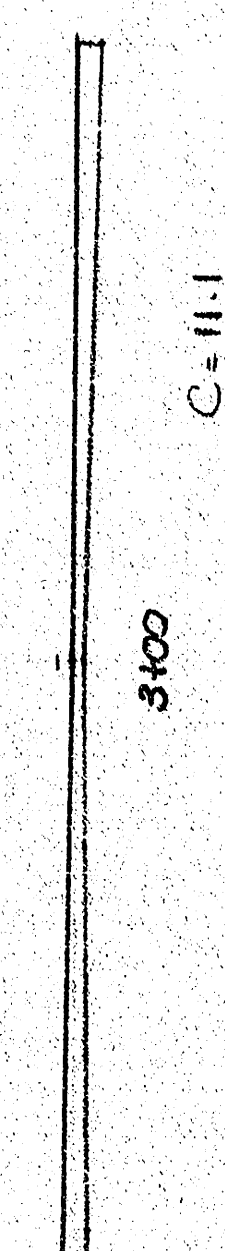

Exc. = 21.1 c.Y.




Exc. = 21.7 c.Y.

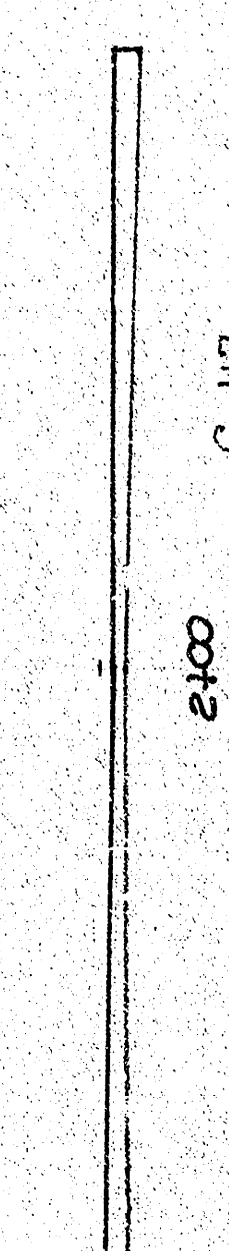


Exc. = 22.9 c.Y.



Exc. = 24.1 c.Y.

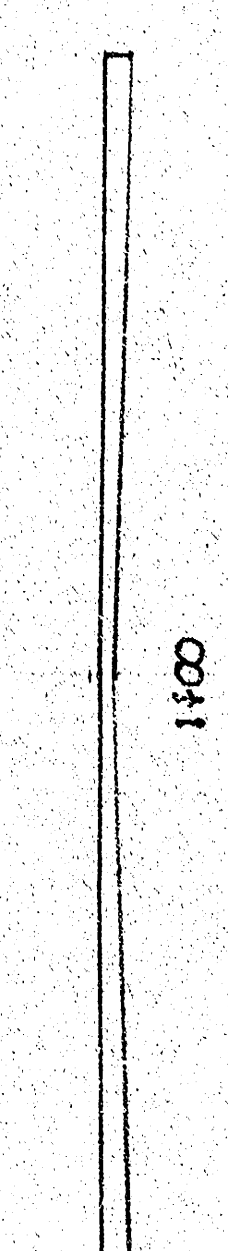

Exc. = 30.2 c.Y.

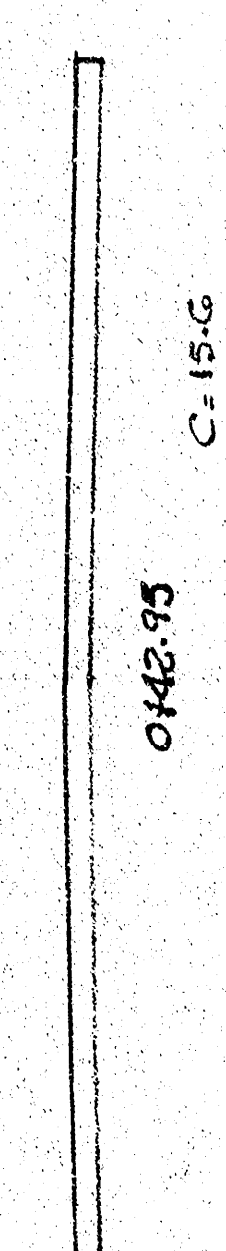

Total Exc. = 320.0 c.Y.