B.M. 1989.7 "R" in Ritchie, ctr. no. rad., alley no. of 12TH w.s. Woodlawn.
B.M. 1876.3 "E" in Ritchie, s.l. 10TH., w.r.b. Whitfield.
Stationing ℄ baseline on North Property Line.

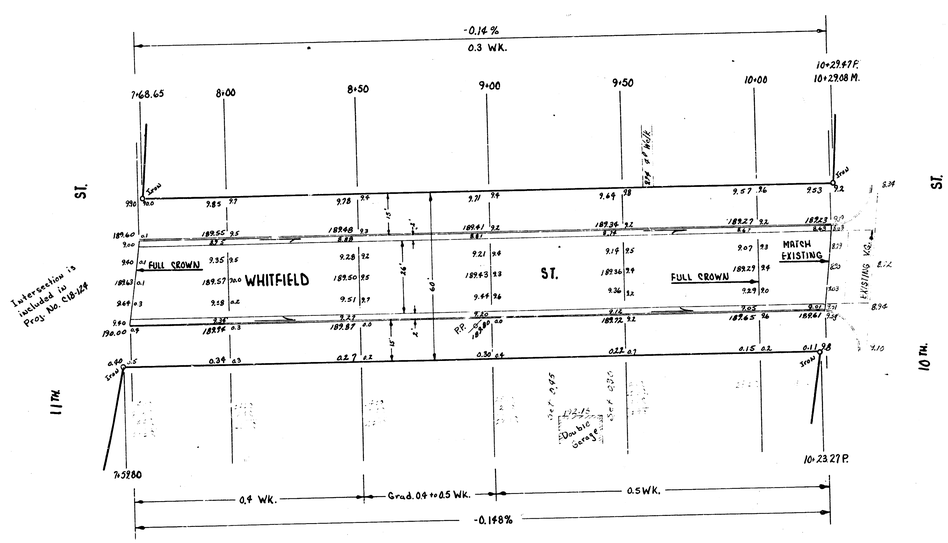

EXCAVATION TOTALS

WHITFIELD ST.
N.L. 10TH to S.L. 11TH.
26-2-30 A.C.
CITY OF WICHITA, KANSAS
B.E. SMITH
DATE:
CITY ENGINEER
PROJ. NO. C18-127