B.M. 33.55 PIN PK'S W.S. WIRE S.L. 31ST ST.
B.M. 31.18 S.E. COR. CONC. PORCH HD. NO. 318 W. 30TH ST.

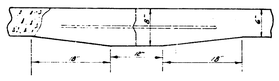

Use #6 Bars, 3' Long on 2'-6" Centers

DETAIL OF MASTIC JOINT

SCALE 1" = 20'

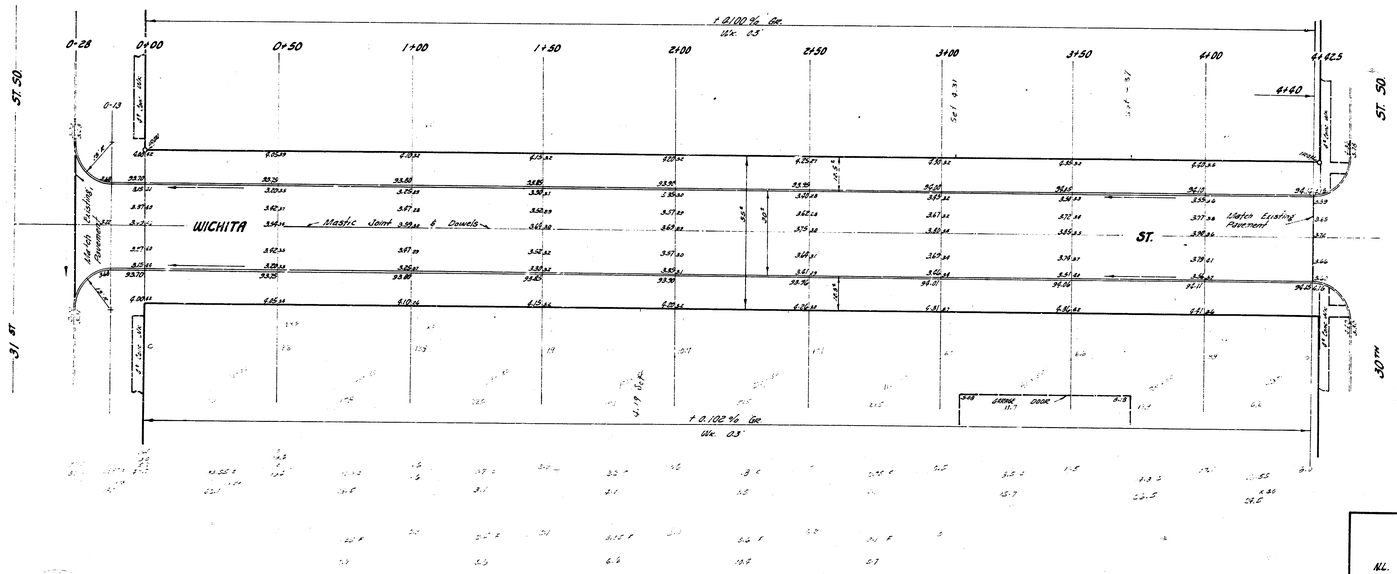

Excavation		
Property		City
Cut	Fill	Cut
164.1	50.0	19.7
17.2	43.0	3.9
177.2	93.0	23.6
	217.7	

WICHITA ST.

N.L. 31ST ST. SO. TO S.L. 30TH ST. SO.

30" CONC & CB

CITY OF WICHITA, KANSAS

B. E. SMITH, CITY ENGINEER

DATE APRI. 1960 PROJ. NO. C 18-13