


Drill holes in existing hubward wall and grout #6 bars in place. (Max 12" dia).

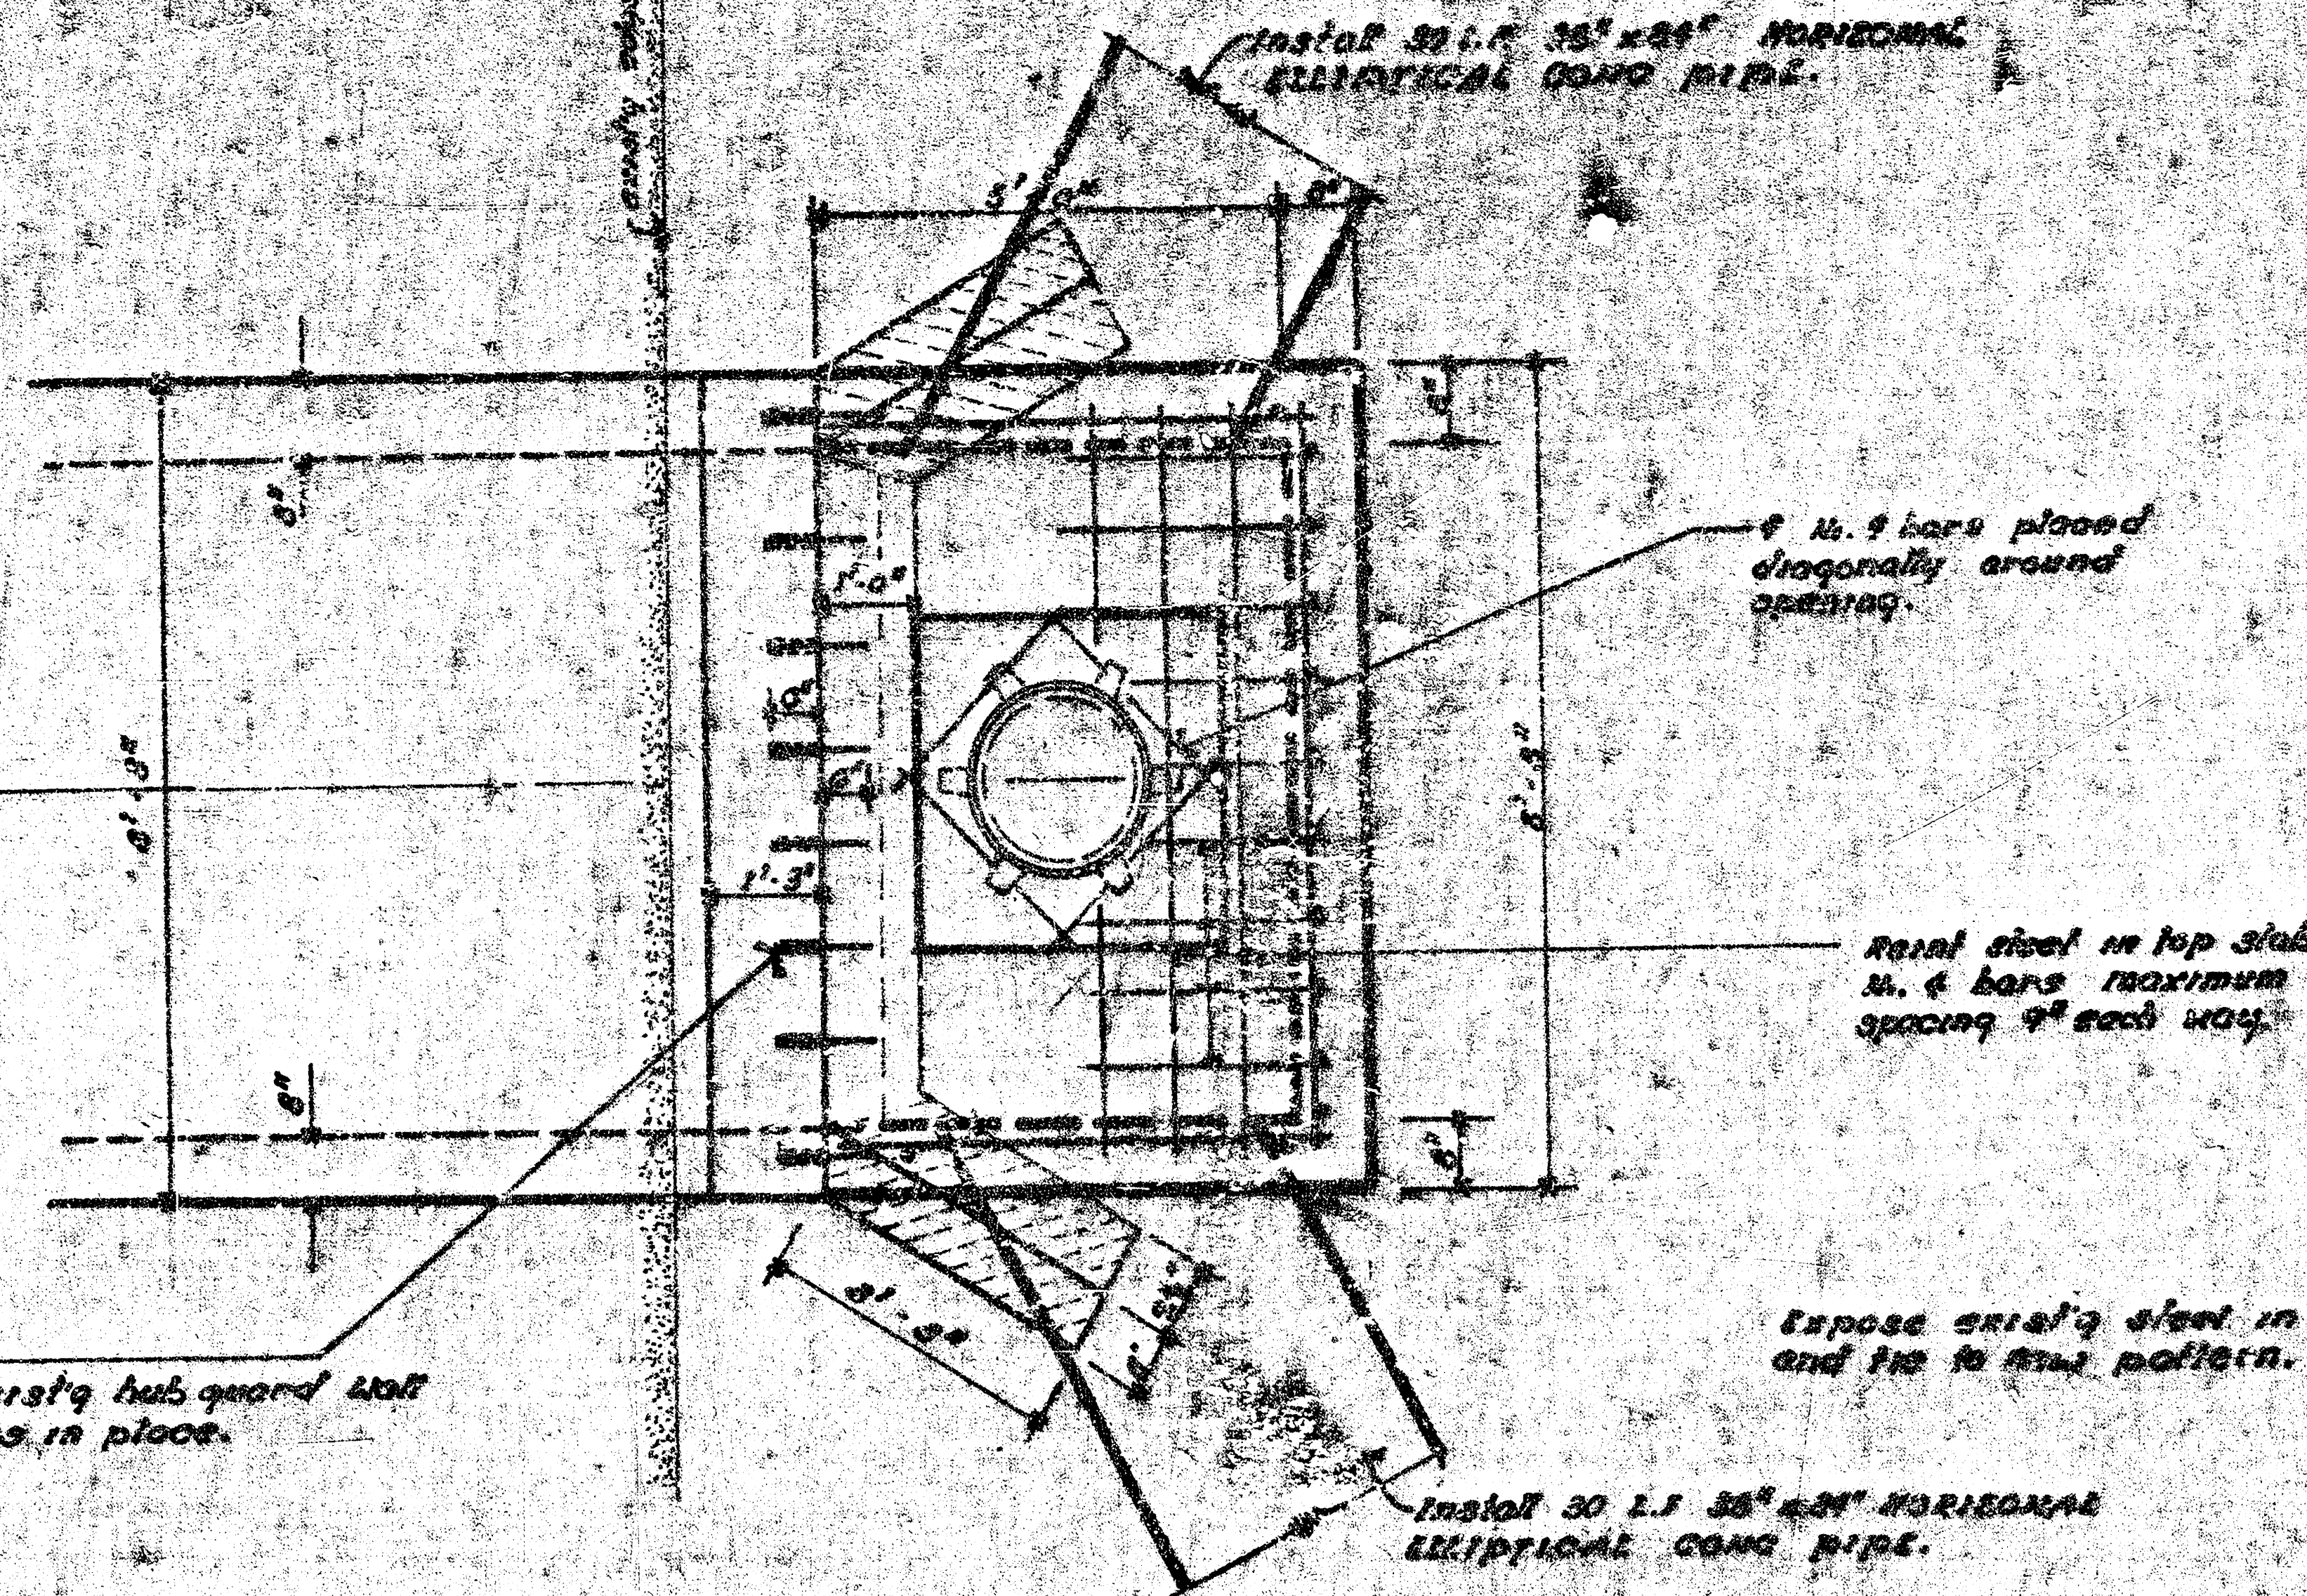

PLAN SCALE 1"=8'
RAISE 1"=8' VERT.

NOTE: Manhole rim and cover used for this box is typical for standard curb inlet types.

GENERAL NOTES
1. Concrete for R.C.C. Extension Manhole shall be C and paving mix. The Bid price for R.C.C. extension manhole shall include the cost of removing hubward & wing walls, excavation, furnishing and placing concrete, cover plates, and reinforcing steel.


ROAD

RIDGE

TARABURY




proposed asphalt hook-up & flumes. "by others"

proposed curb Alignment.

PLAN SCALE 1"=8'

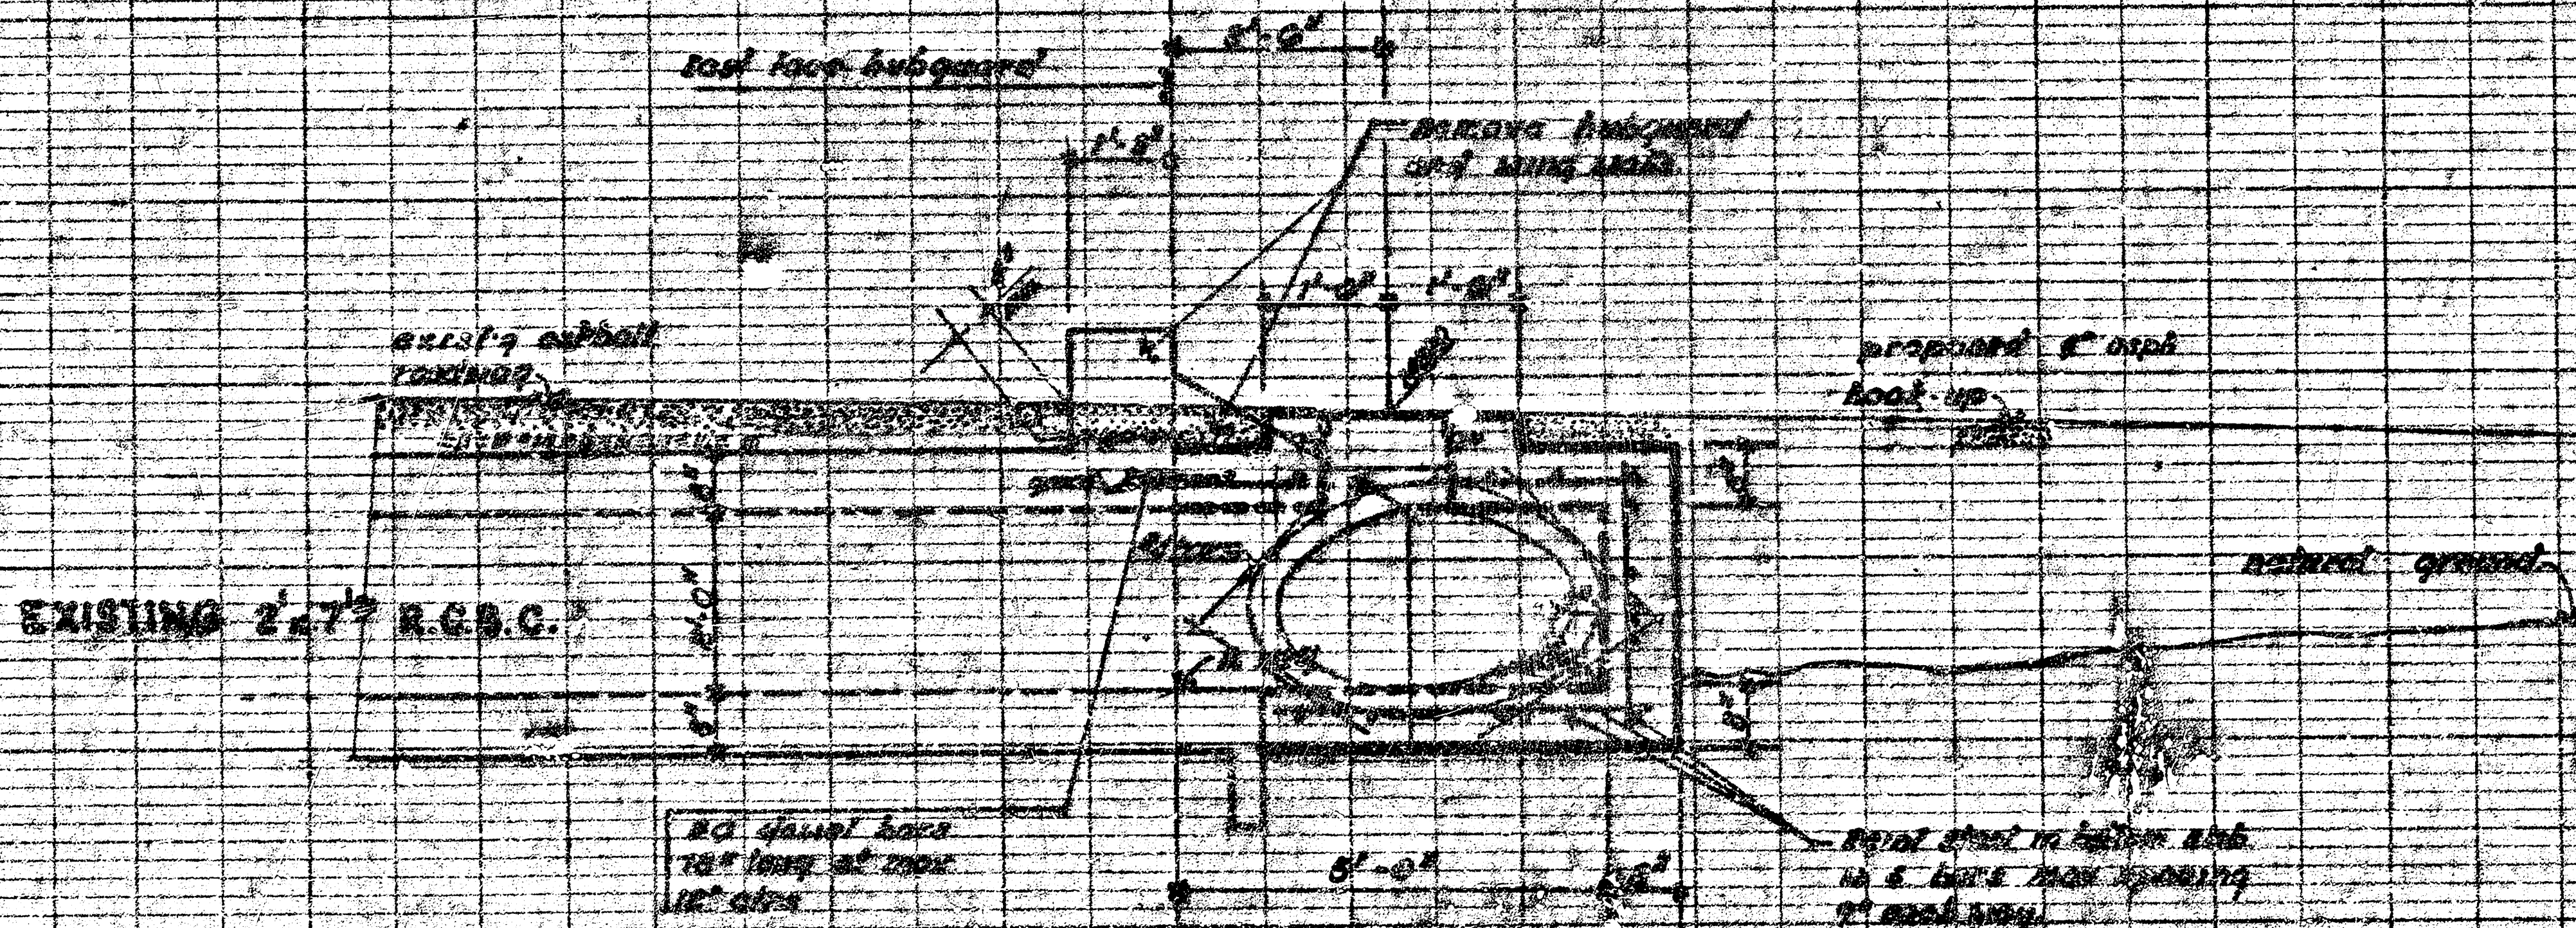

"DRAINAGE"
in connection with paving streets in Hillside & 8th Aves.
R.C.C. EXTENSION MANHOLE
R.N. LARK CITY ENGINEER
DATE: APR 11, 1930
Prof. W. DARRINGTON