



Drill holes in existing hubward wall and grout #6 bars in place. (Max 12" dia).

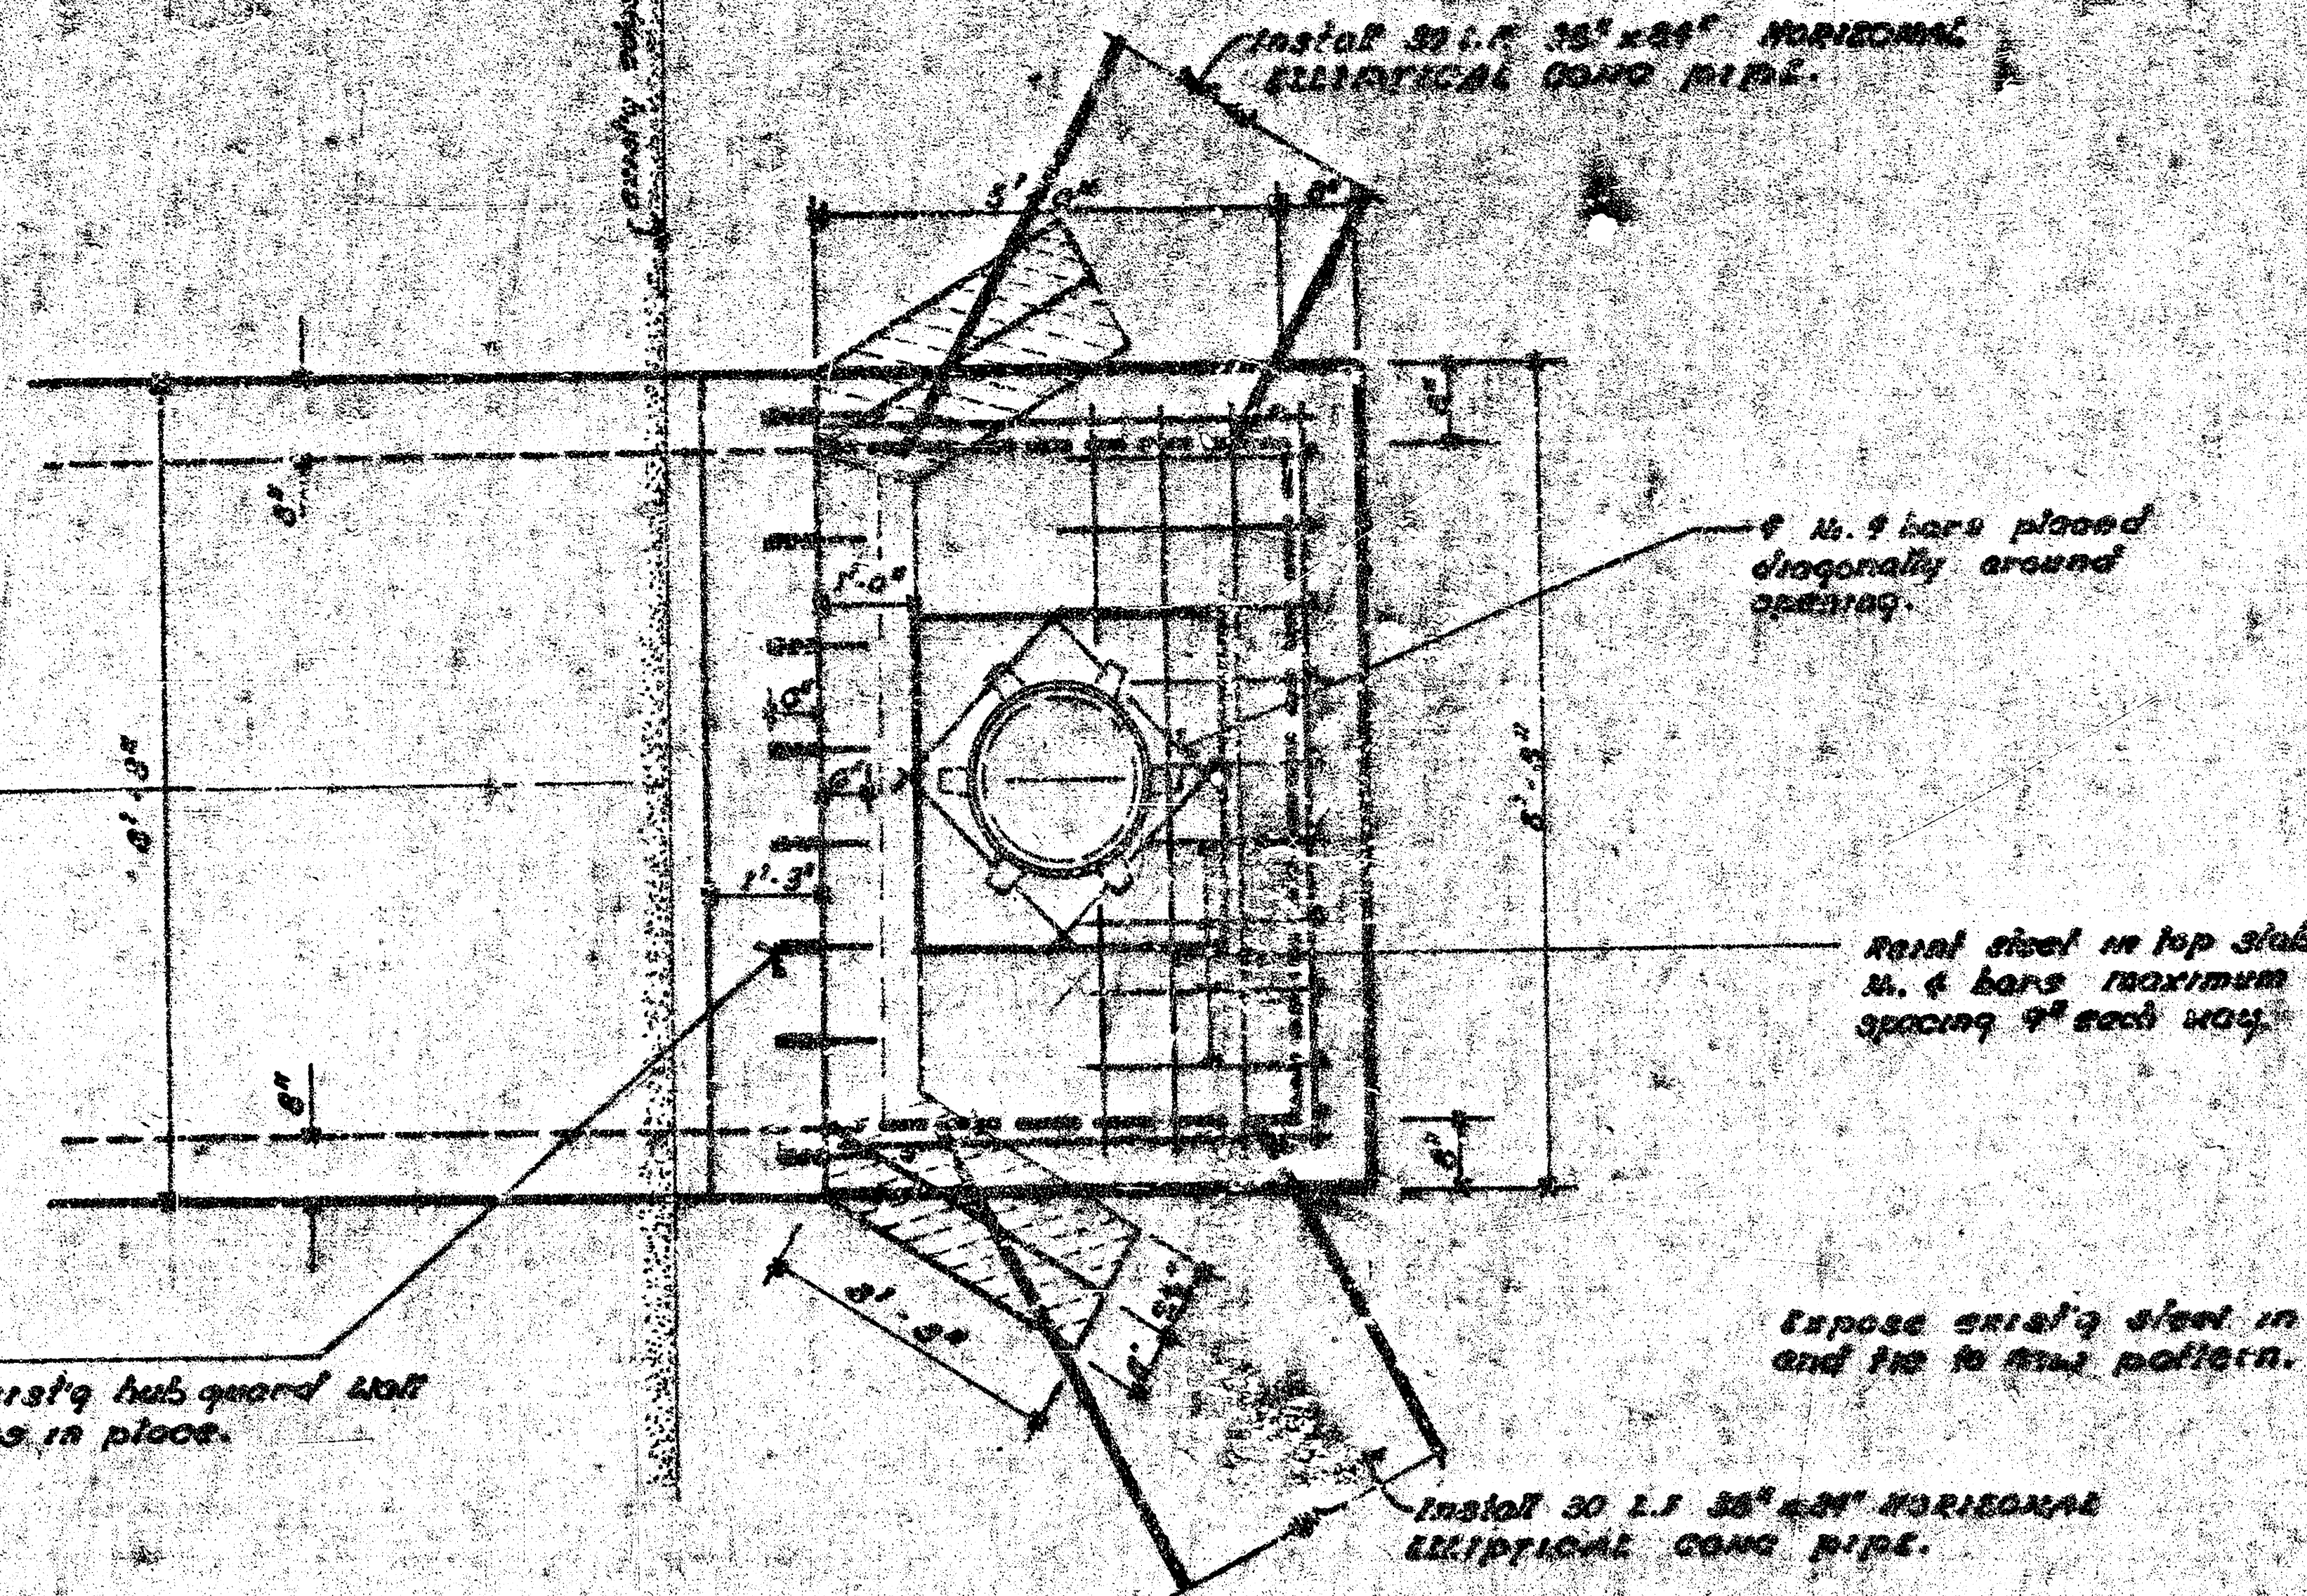


PLAN SCALE 1" = 2'
 PROFILE 1" = 4' VERT.

NOTE: Manhole rim and cover used for this box is typical for standard curb inlet types.

GENERAL NOTES
 1. Concrete for R.C.C. Extension Manhole shall be C and paving mix. The Bid price for R.C.C. extension manhole shall include the cost of removing hubward & wing walls, excavation, furnishing and placing concrete, cover plates, and reinforcing steel.

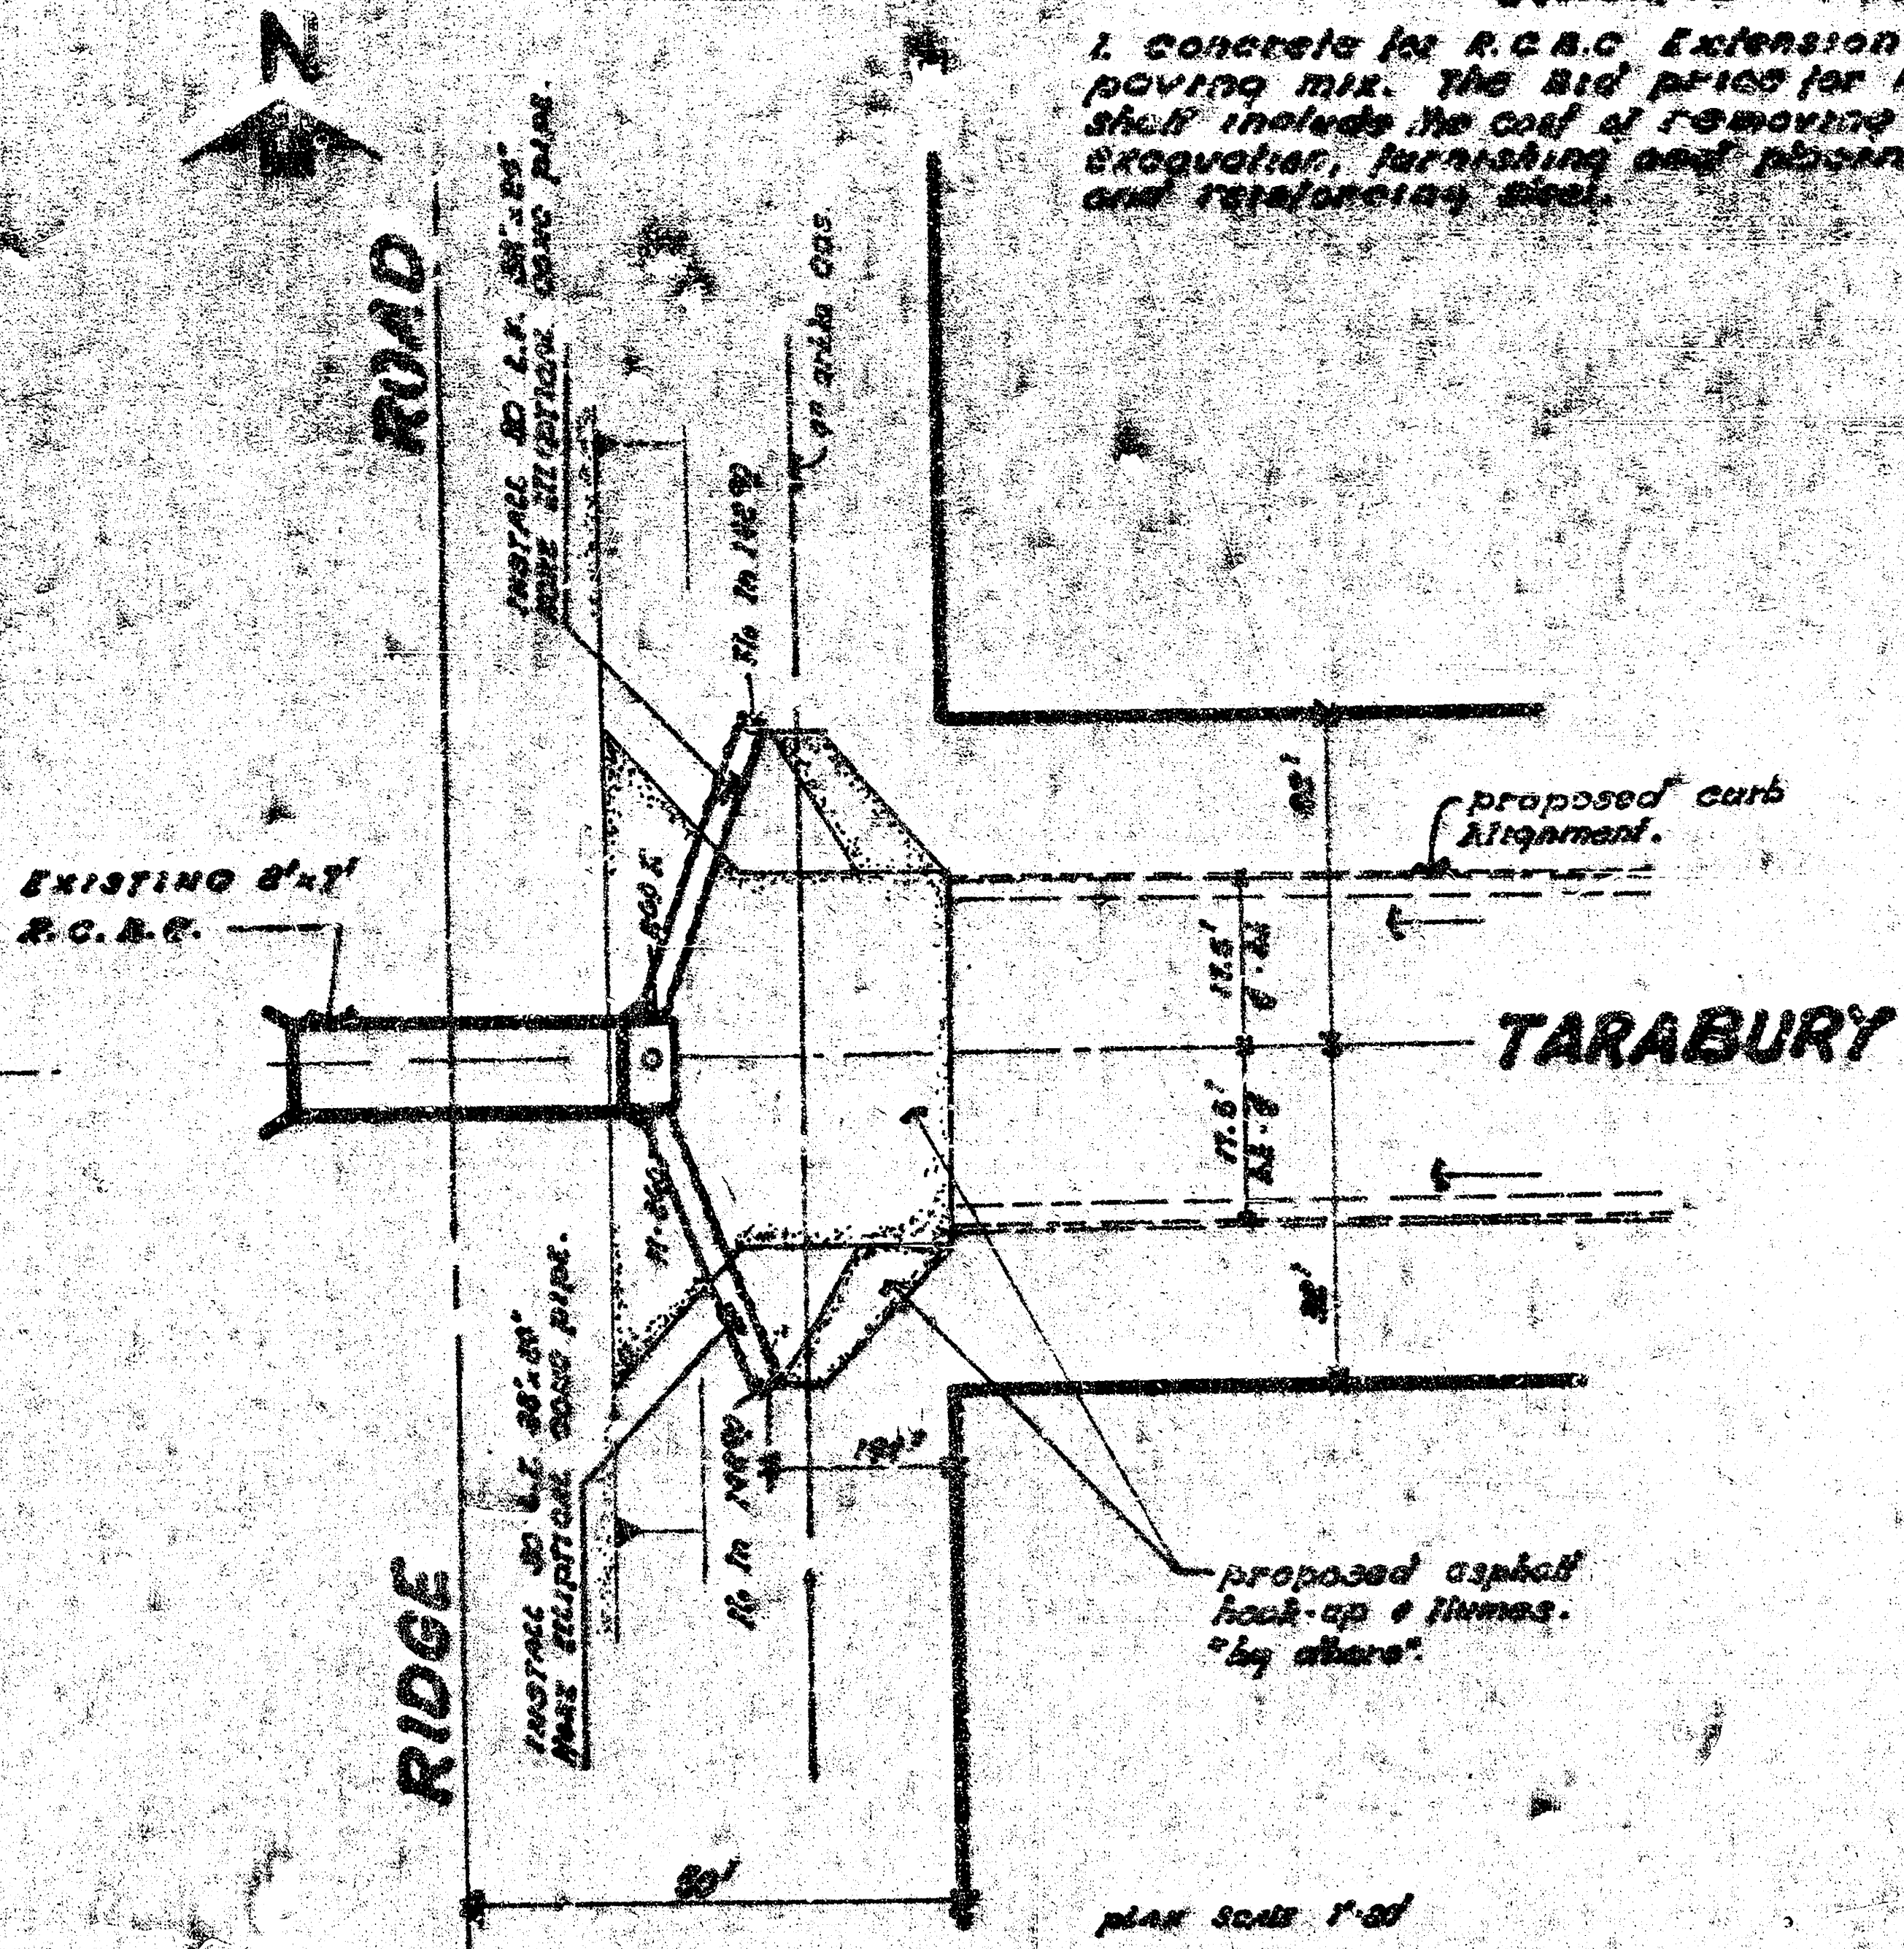

PLAN SCALE 1" = 20'

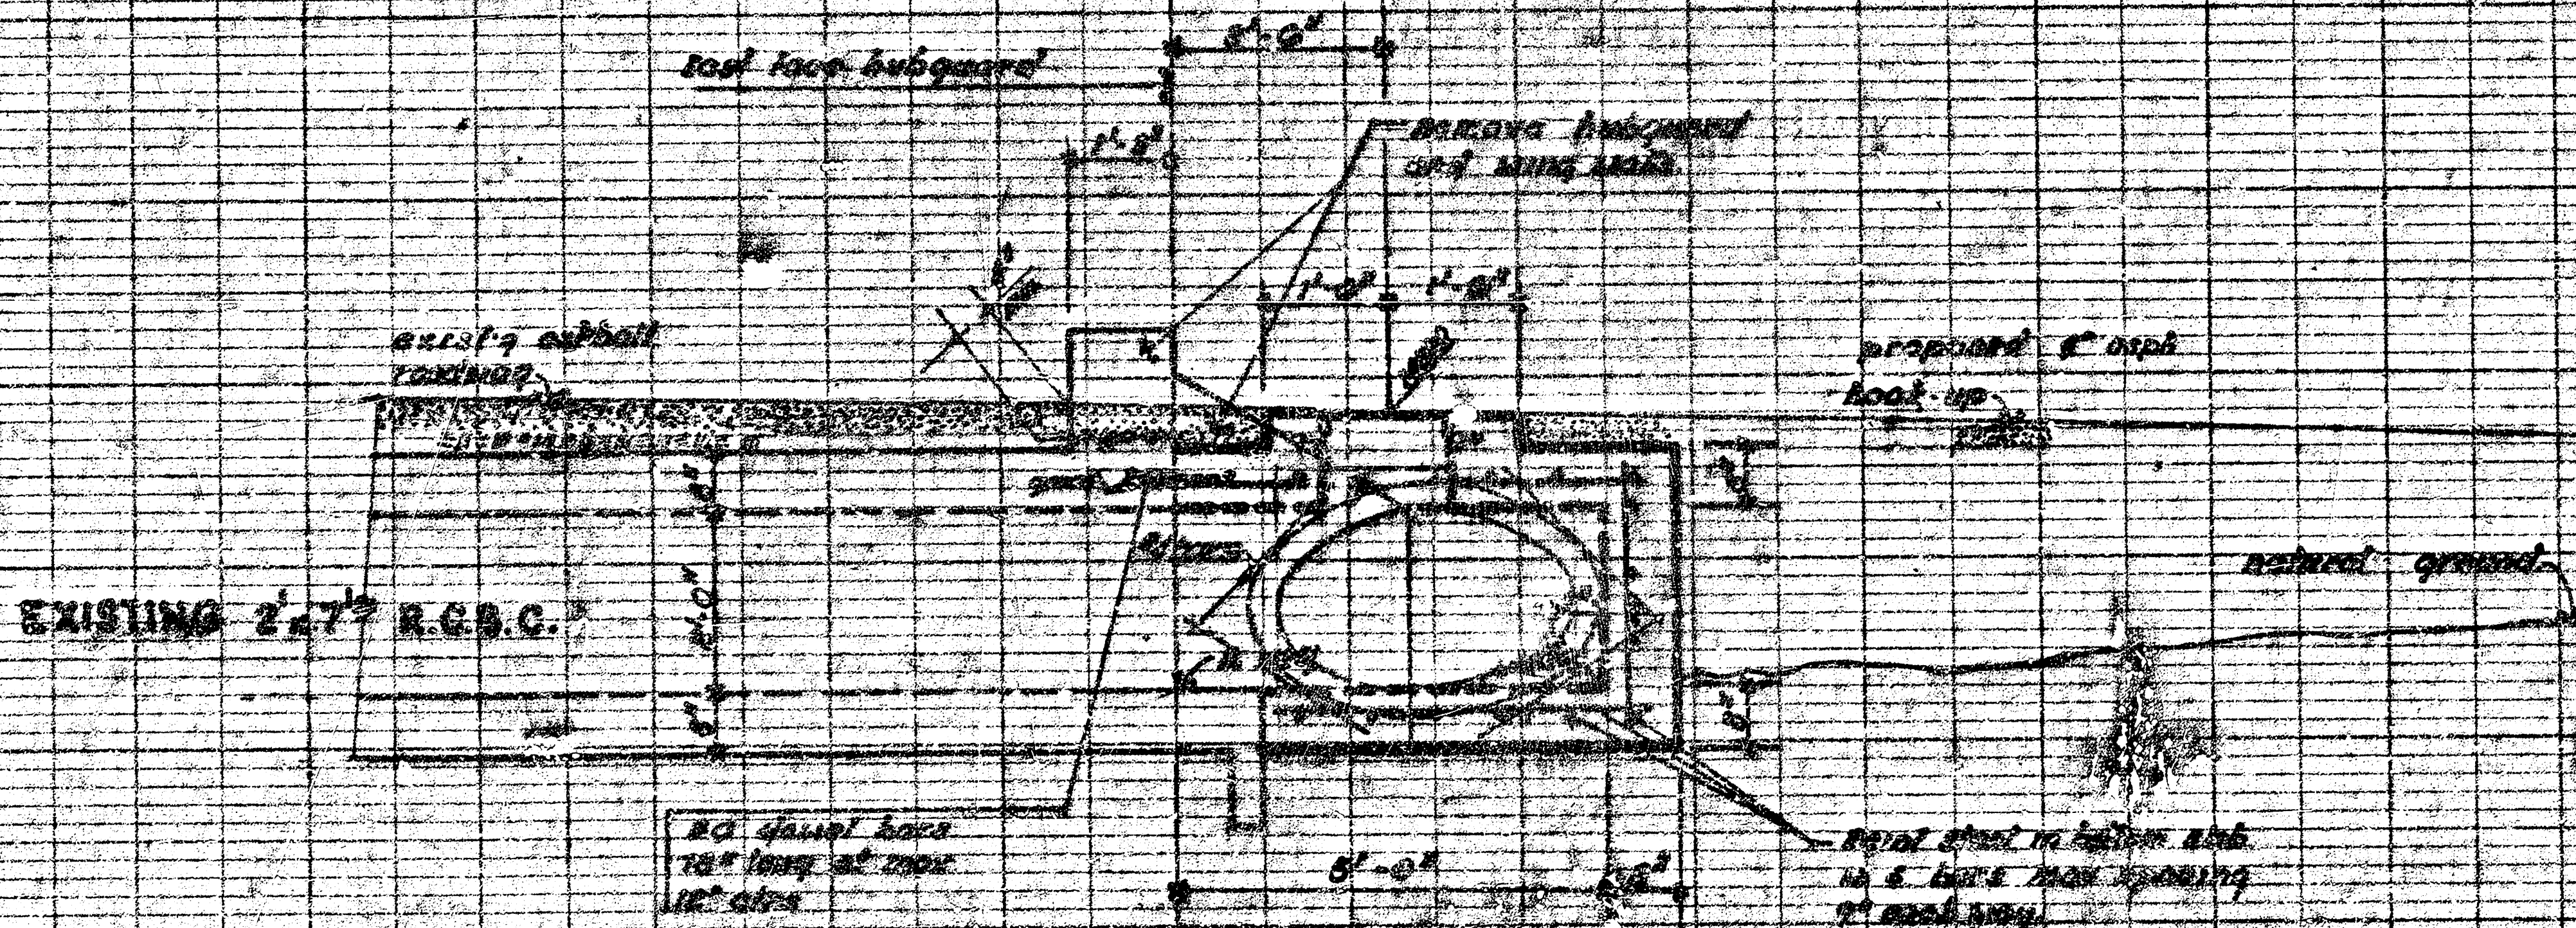

"DRAINAGE"
 in connection with paving streets
 in WHEEL ISQUE and ROAD.
 R.C.C. EXTENSION MANHOLE
 CITY OF MICHIGAN, KANSAS
 R.N. LARK CITY ENGINEER
 DATE: APR 11, 1930