Scale: 1" = 20 ft.

N

Bm. 1702.82 in Ritchie Tank Co. E.B. of Woodcrest - 131' S. of Lynwood

Base Line = East Property Line Woodcrest Road.

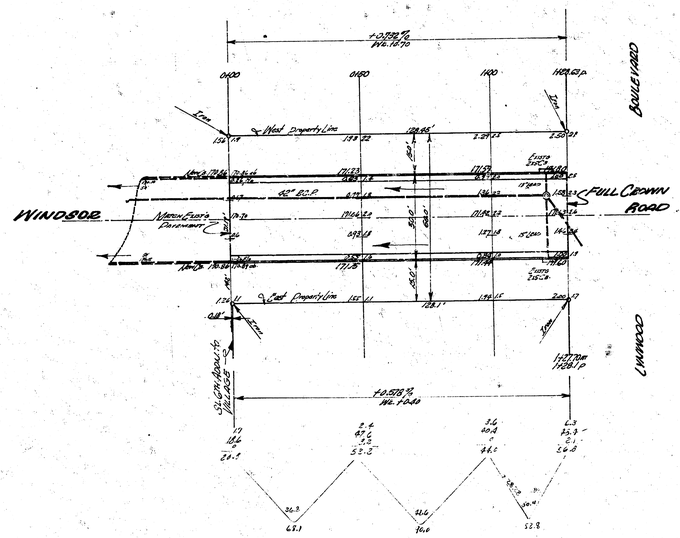
WINDSOR
FULL CROWN ROAD
BOULEVARD
LYNWOOD
West Property Line
East Property Line
Matching Grade Pavement
60" R.C.P.
Fence Set Back
Fence Set Back
Old Gravel Road Village Road
0+00
0+00
1+00
1+00 B.P.
1+27.70m
1+28.17 P
1+27.70m
1+28.17 P
1+00.00
1+00.00
128.66'
128.17
128.11
128.11
128.11