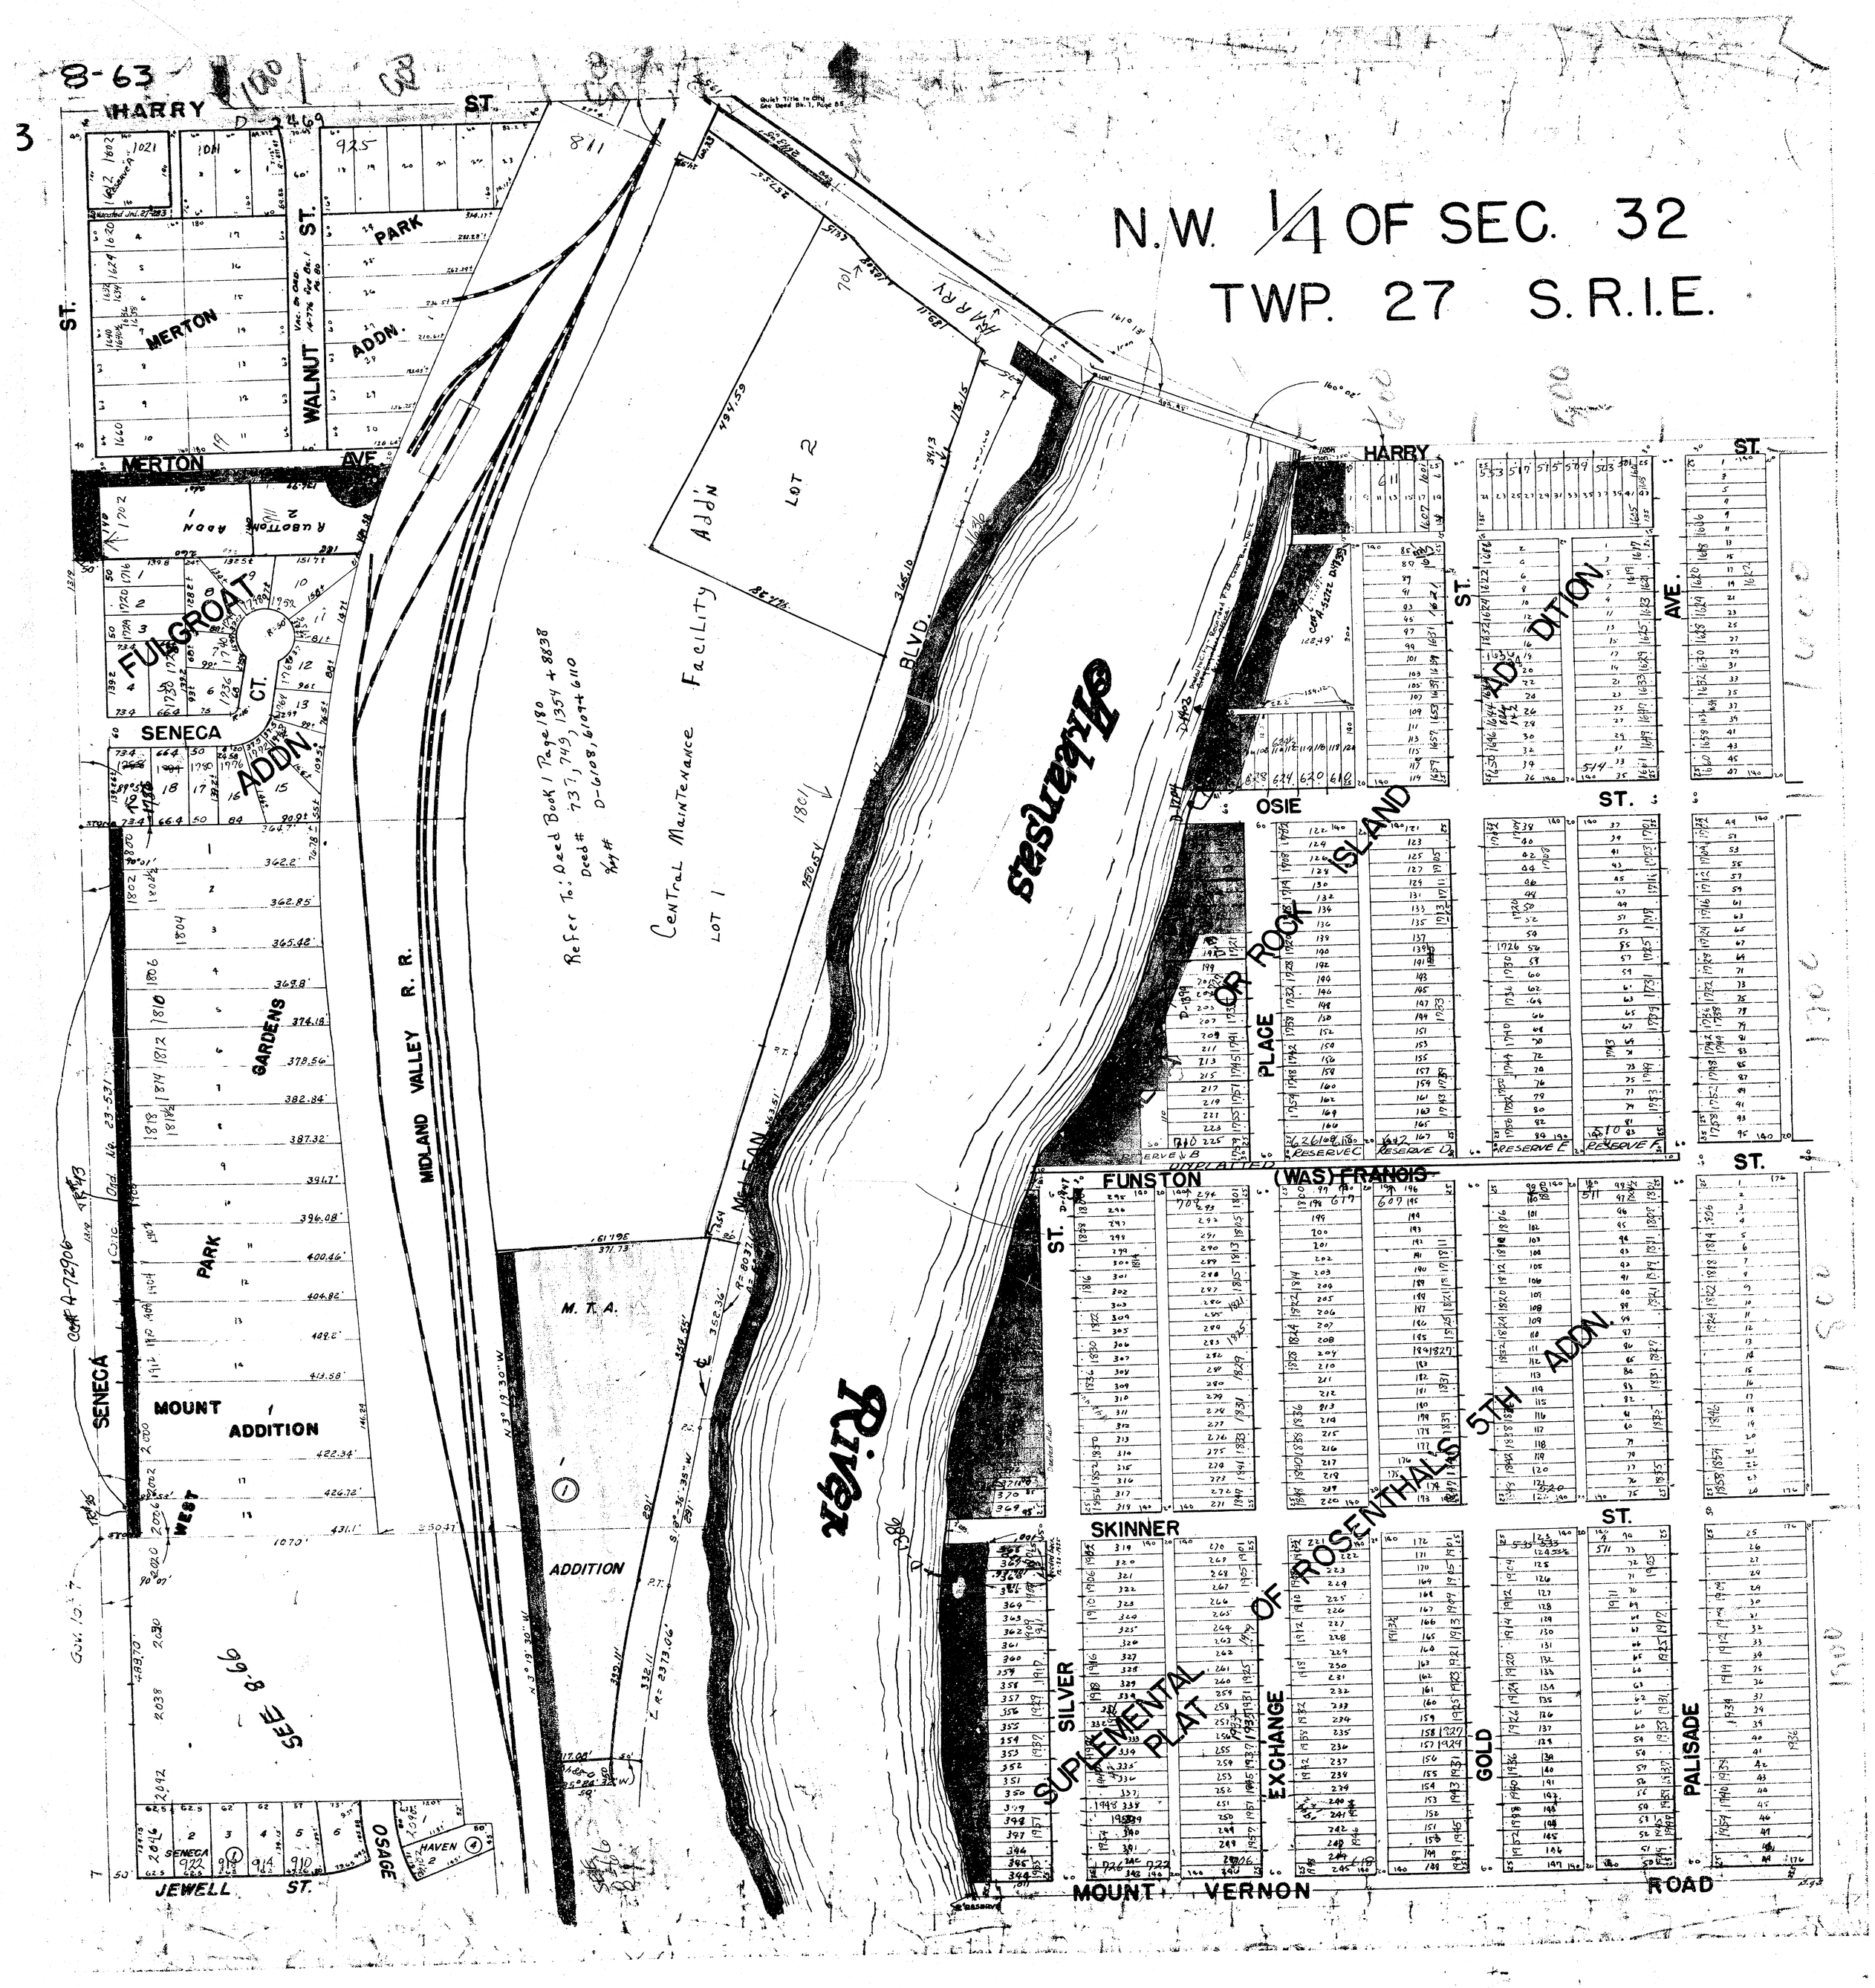
N.W. 1/4 OF SEC. 32
TWP. 27 S.R.I.E.
HARRY ST.
MERTON AVE.
MERTON ADDN.
WALNUT ST.
PARK ST.
ADDN.
FUGROAT CT.
SENECA ADDN.
GARDENS
MIDLAND VALLEY R. R.
Central Maintenance Facility
LOT 1
LOT 2
Addn
BLVD.
Refer To: Deed Book 1 Page 180
Deed # 737, 749, 1354 + 8838
Key # D-6108, 6109 + 6110
M. T. A.
ADDITION
PARK
MOUNT
ADDITION
WEST
SEE 8-66
SENECA
OSAGE
HAVEN
JEWELL ST.
River
Alabamas
ISLAND
OSIE
PLACE
FUNSTON
(WAS) FRANCIS
SKINNER
SILVER
EXCHANGE
GOLD
PALISADE
MOUNT VERNON ROAD
ROSENTHAL'S 5TH ADDN.
SUPPLEMENTAL PLAT OF
UNPLATTED
RESERVE C
RESERVE D
RESERVE E
RESERVE F