



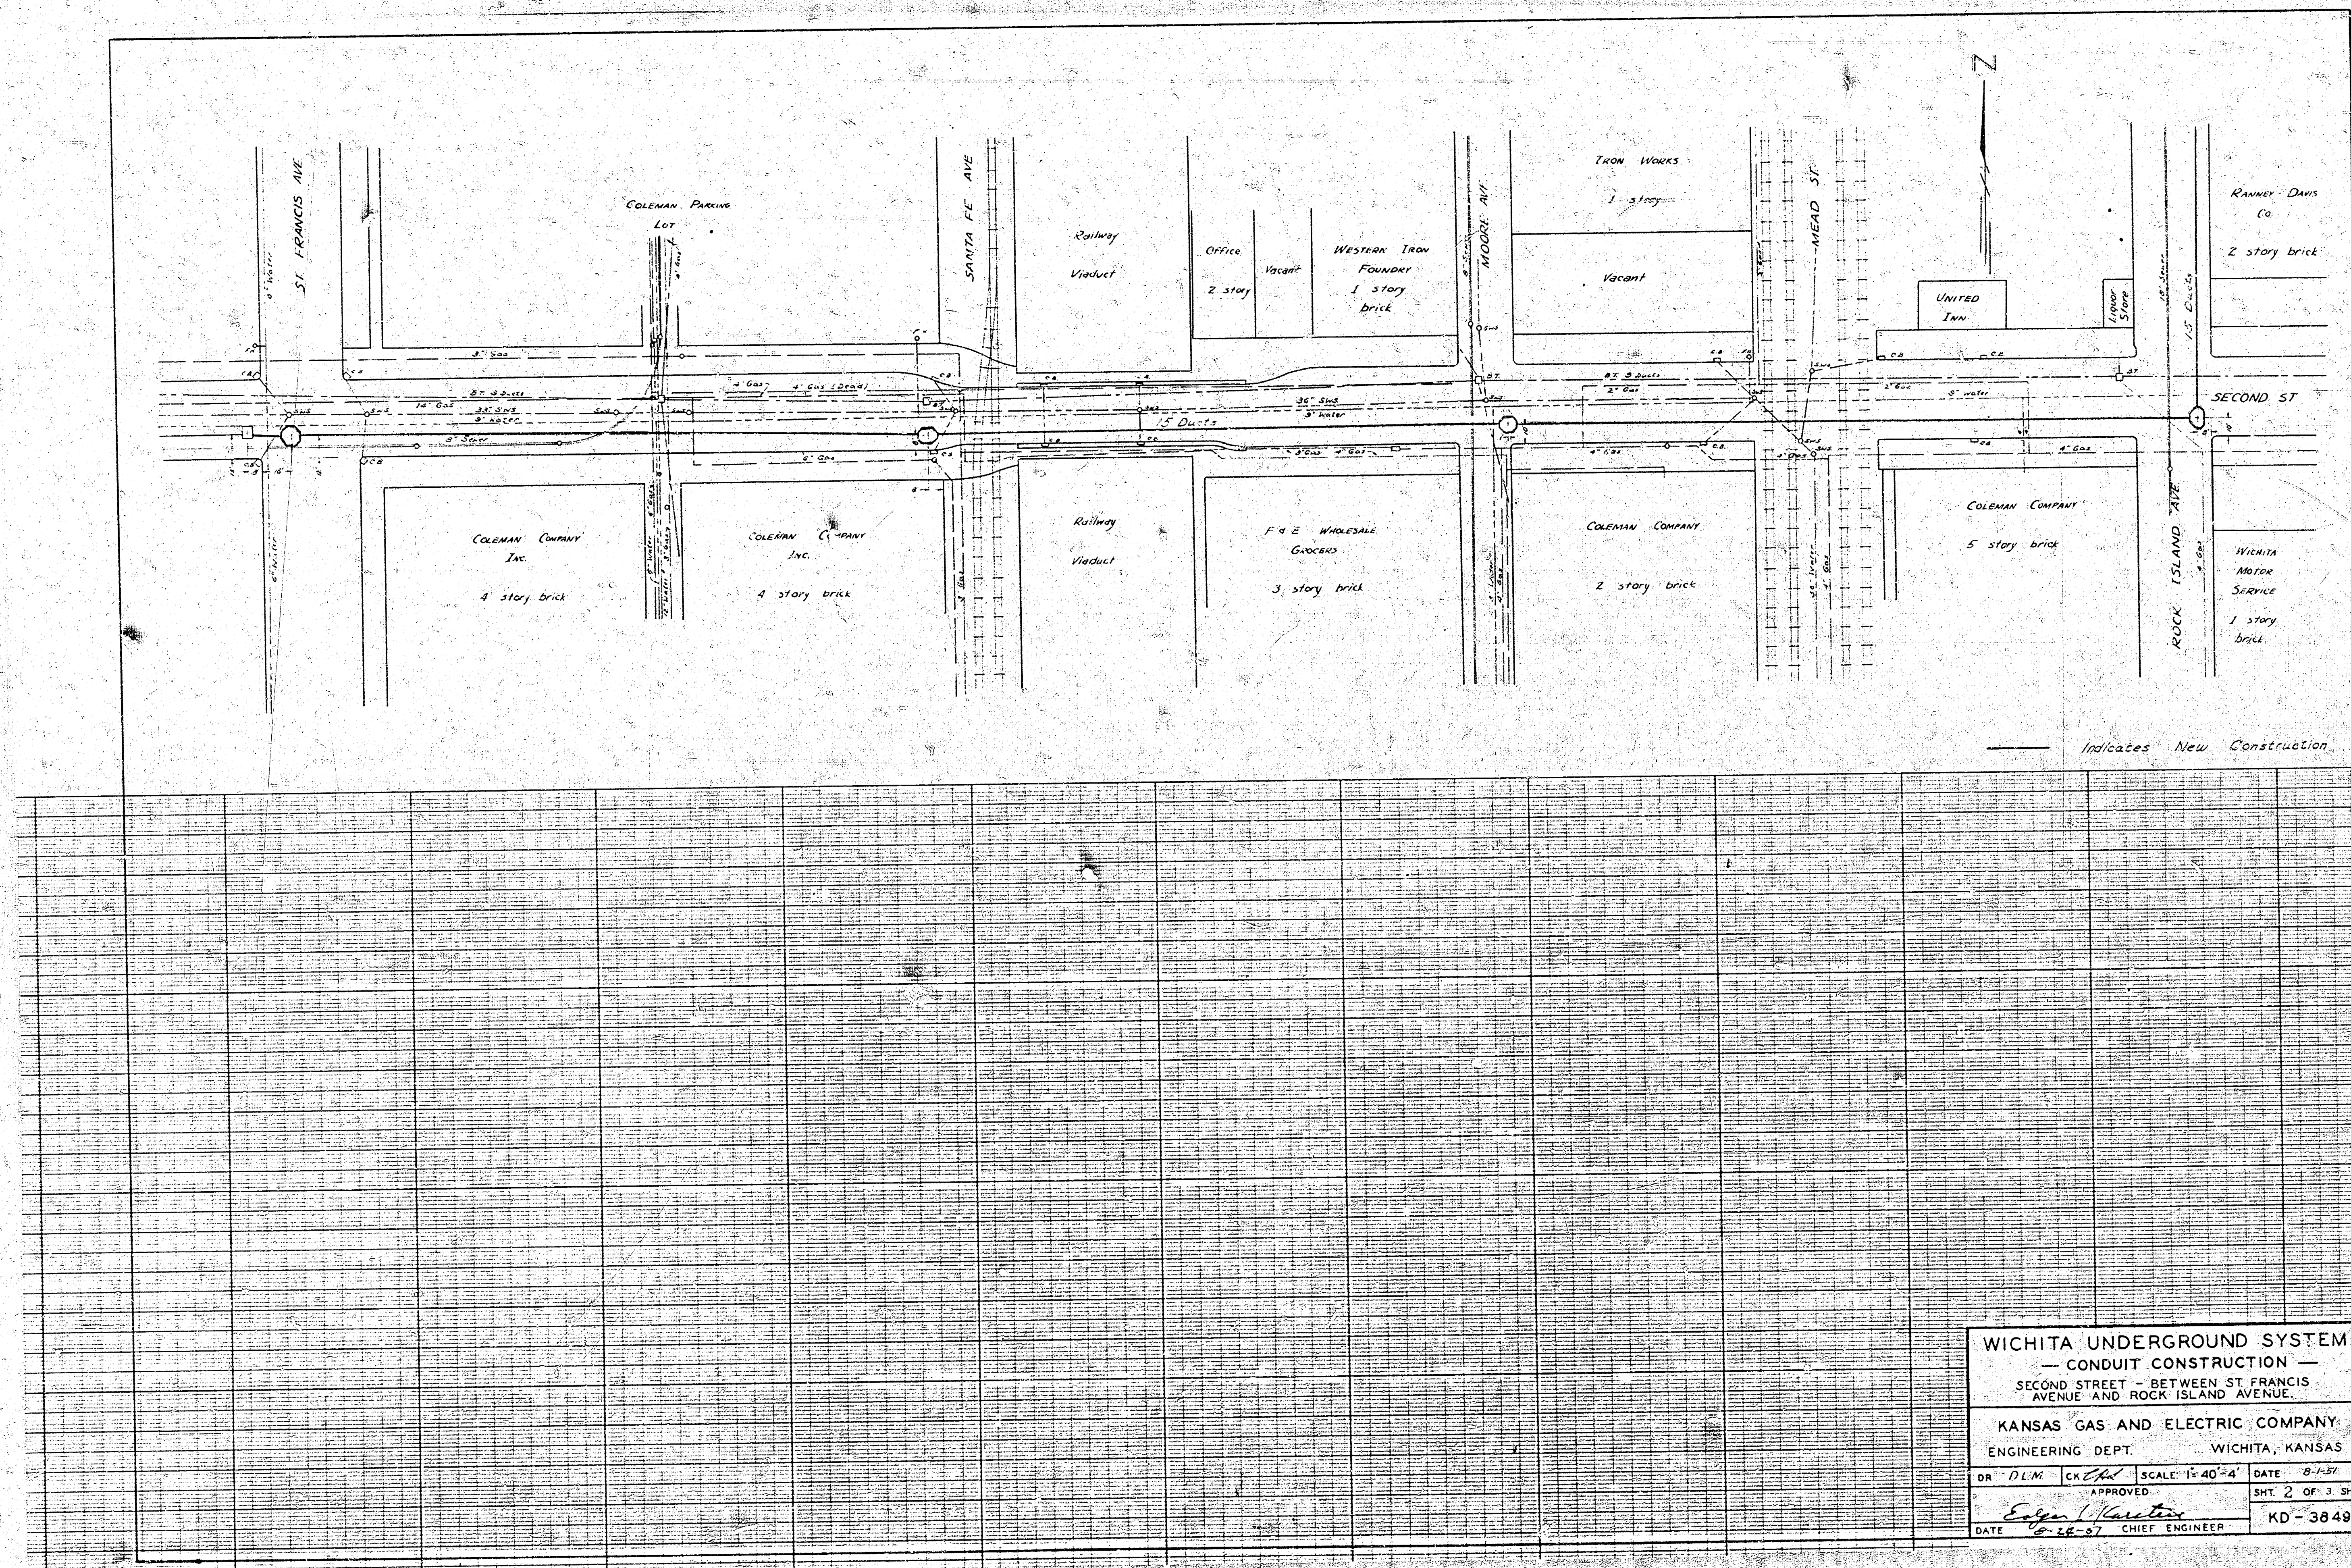

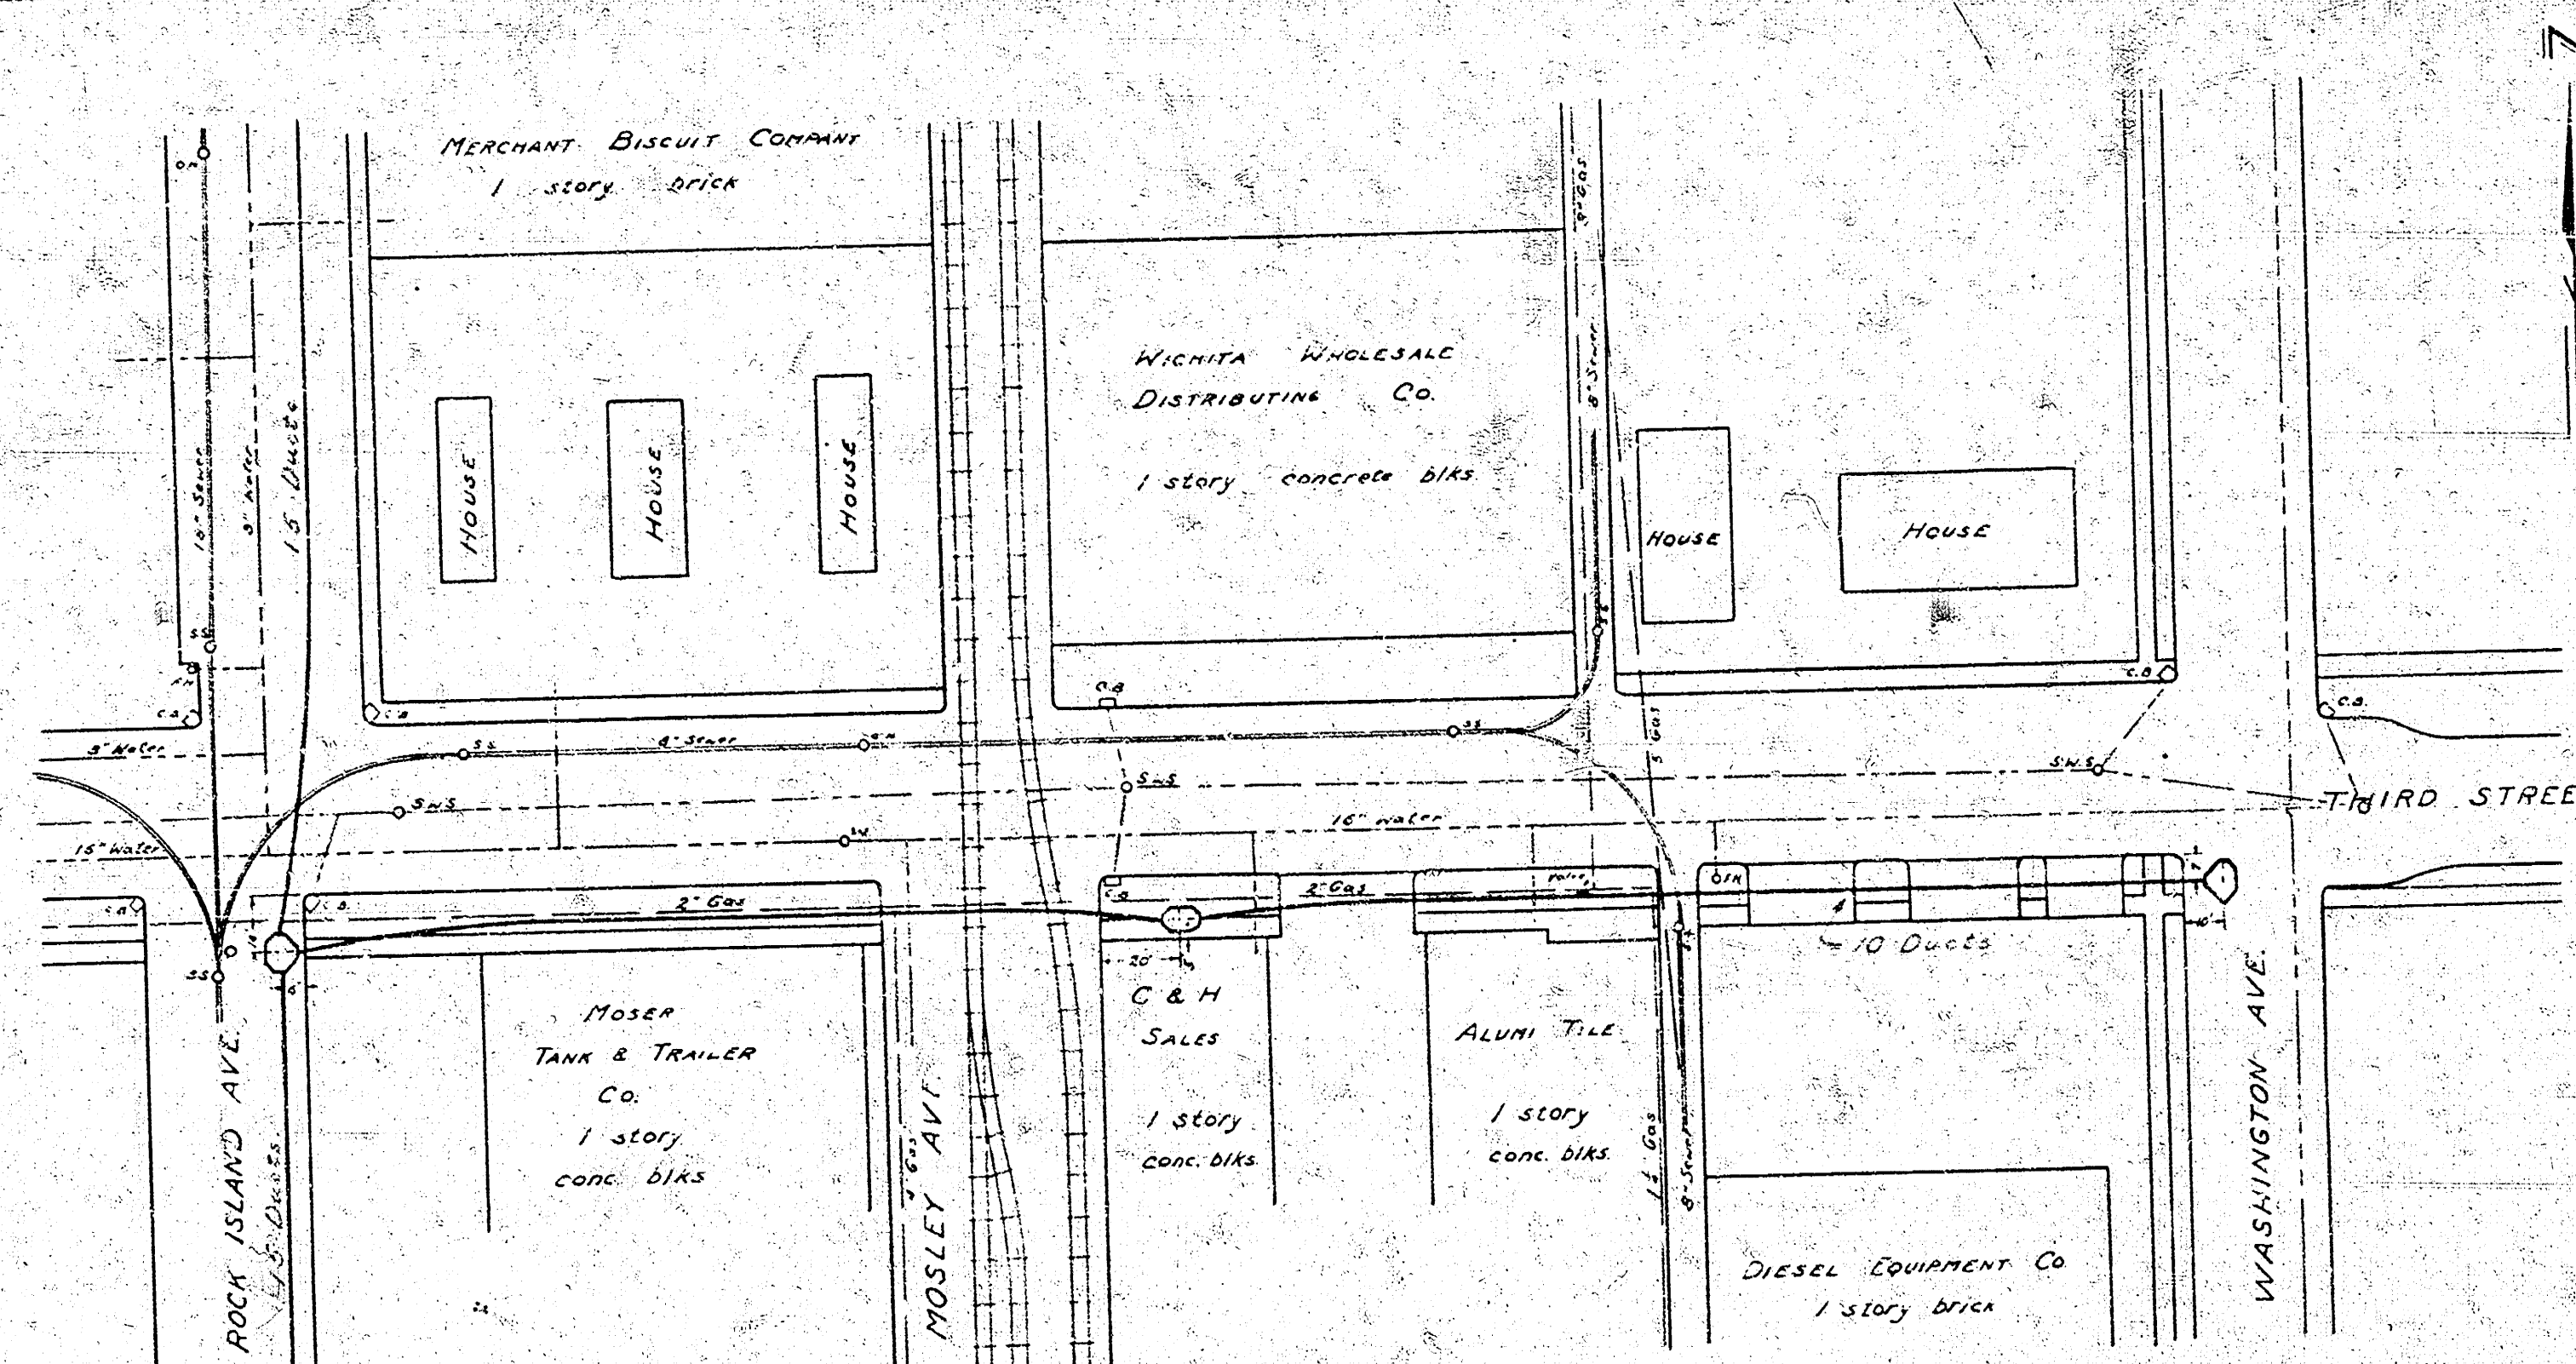

WICHITA UNDERGROUND SYSTEM			
— CONDUIT CONSTRUCTION —			
THIRD STREET - BETWEEN ROCK ISLAND AVENUE AND WASHINGTON AVENUE			
KANSAS GAS AND ELECTRIC COMPANY		WICHITA, KANSAS	
ENGINEERING DEPT.			
DR. J. M. L.	CK. <i>Chas.</i>	SCALE 1" = 40'-4"	DATE 8-6-51
APPROVED: <i>Edgar K. Koster</i>			SHT 3 OF 3 SHTS
DATE 10-6-51 CHIEF ENGINEER			KD - 3849