B.M. 97.97 13" In GLOBE, S. end nod. S.E. cor. Pawnee & Laura.
B.M. 98.67 13" In GLOBE, ofc 6" W.E. N. N.W. Blake & Laura
B.M. 98.67 2" In ELECTRIC, S. end S.E. rail., Blake & Ellis.

NOTE:
Building Grades were not set by City Engineers Office

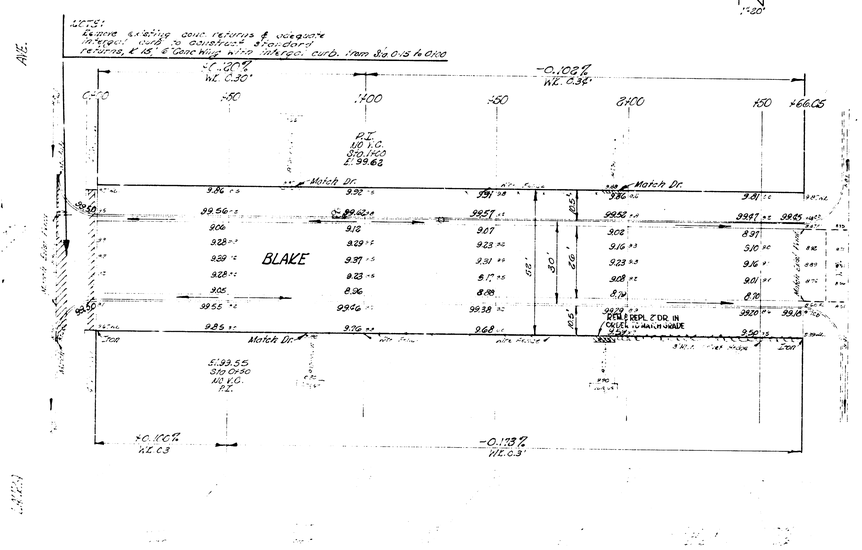

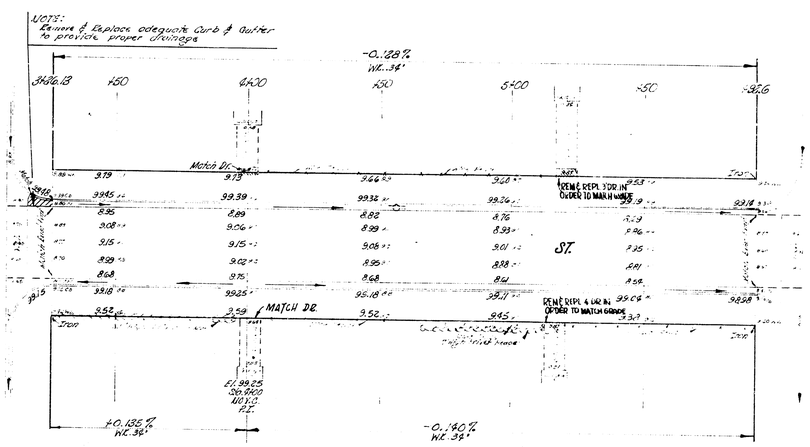

BLAKE ST.
S.E. SALINA AVE. TO W.L. ELLIS AVE.
216-3.30 A.C.

CITY OF WICHITA, KAN.

B.E. SMITH
Nov. 1956

CITY ENGINEER
Proj. No. C-1031

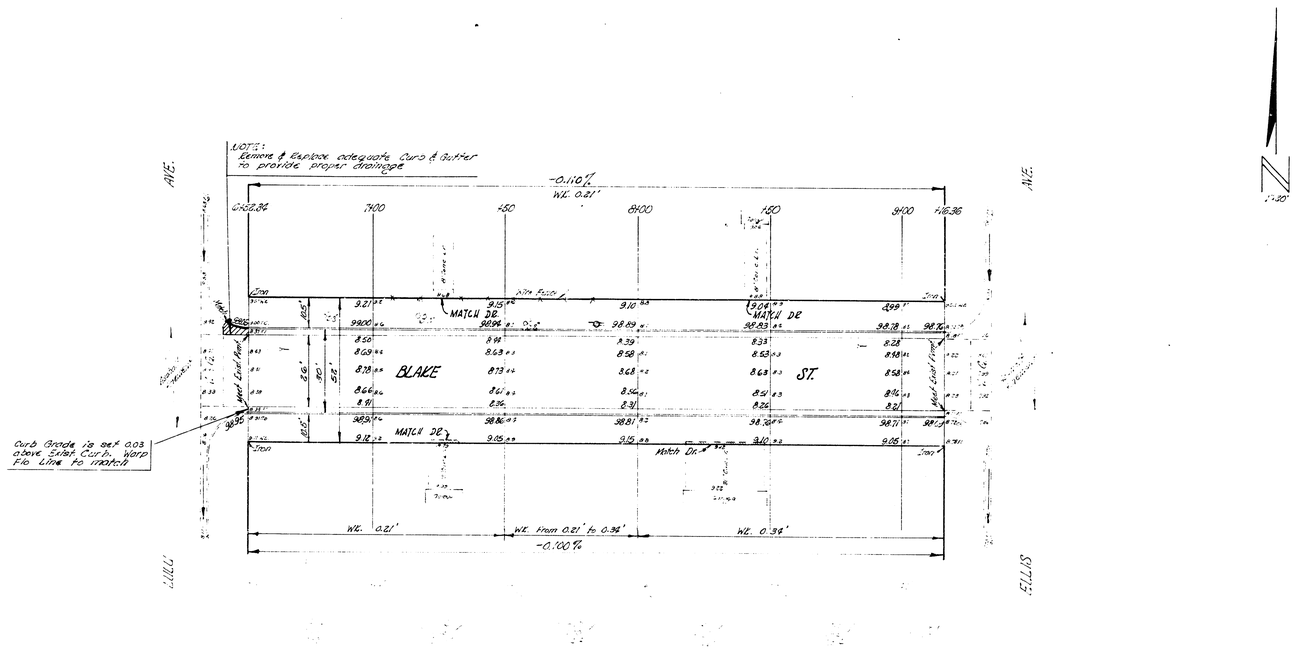

BLAKE ST.
Pavi. No. 08-391

2/8