H-3 Cal

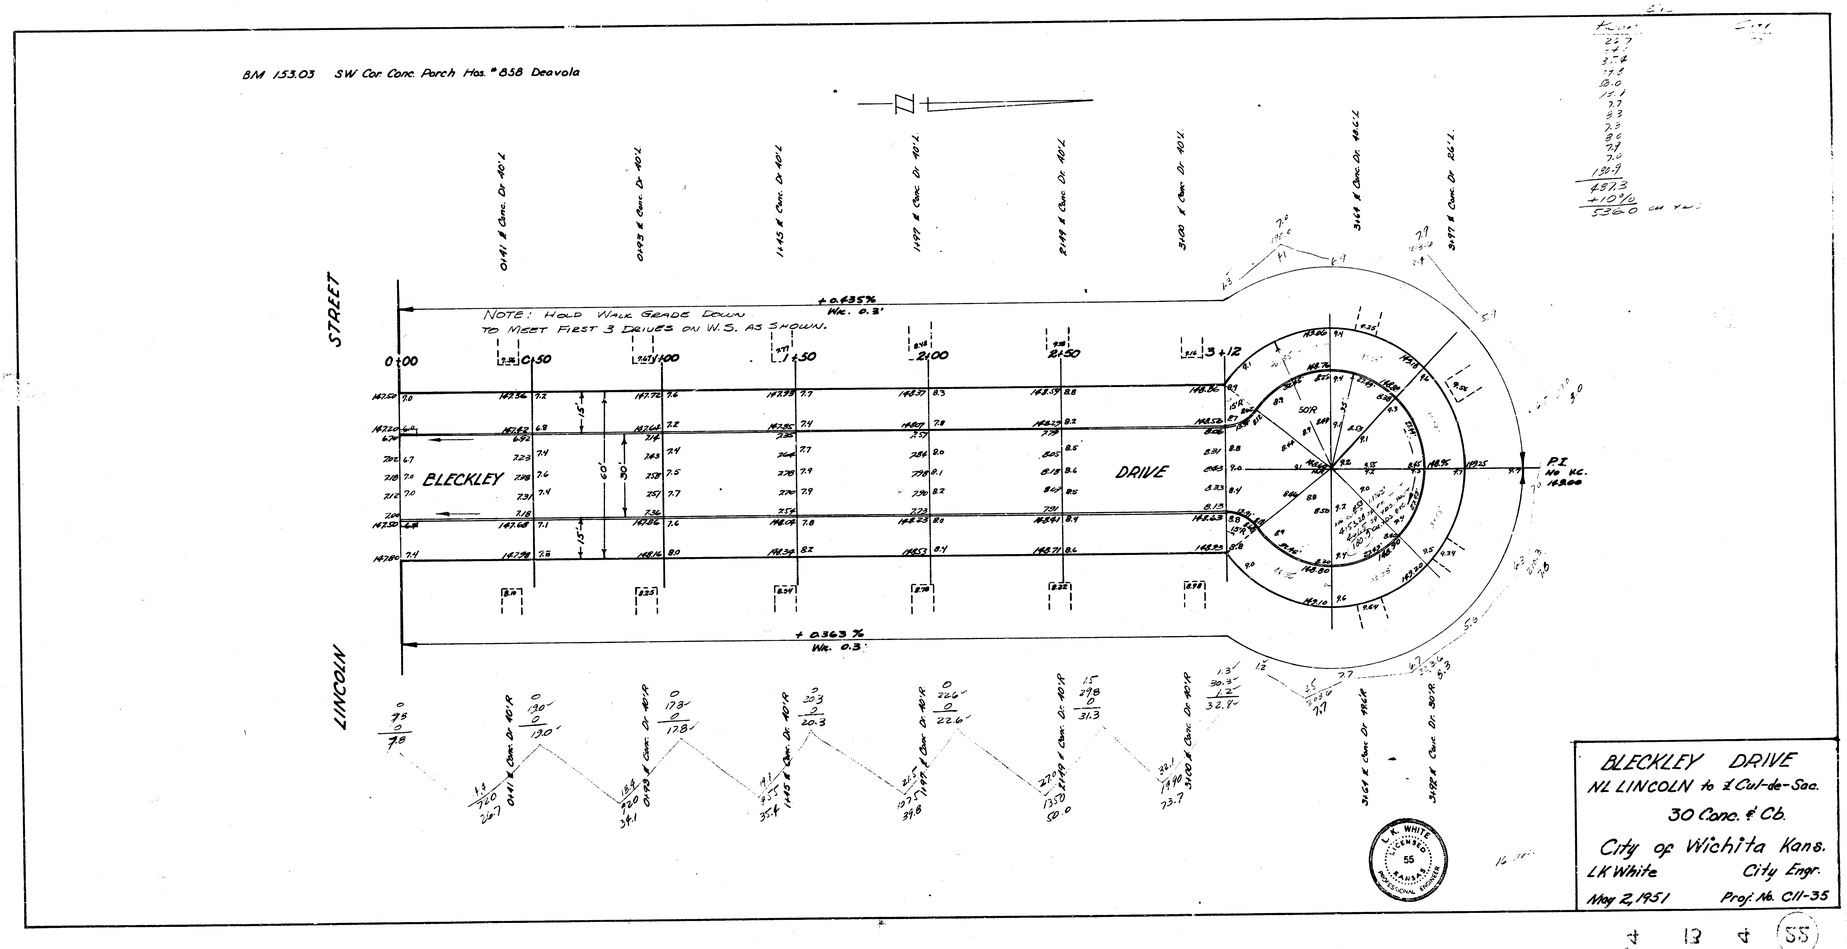

BLECKLEY DRIVE
N.L. LINCOLN to ℄ Cul-de-Sac.
30 Conc. & Cb.
City of Wichita Kans.
L.K. White City Engr.
May 2, 1951 Prof. No. C11-35

4 13 4 55