1942
BLECKLEY DR. – N.L. 3RD TO S.L. CENTRAL
26' CONC.

No Re-x-sections

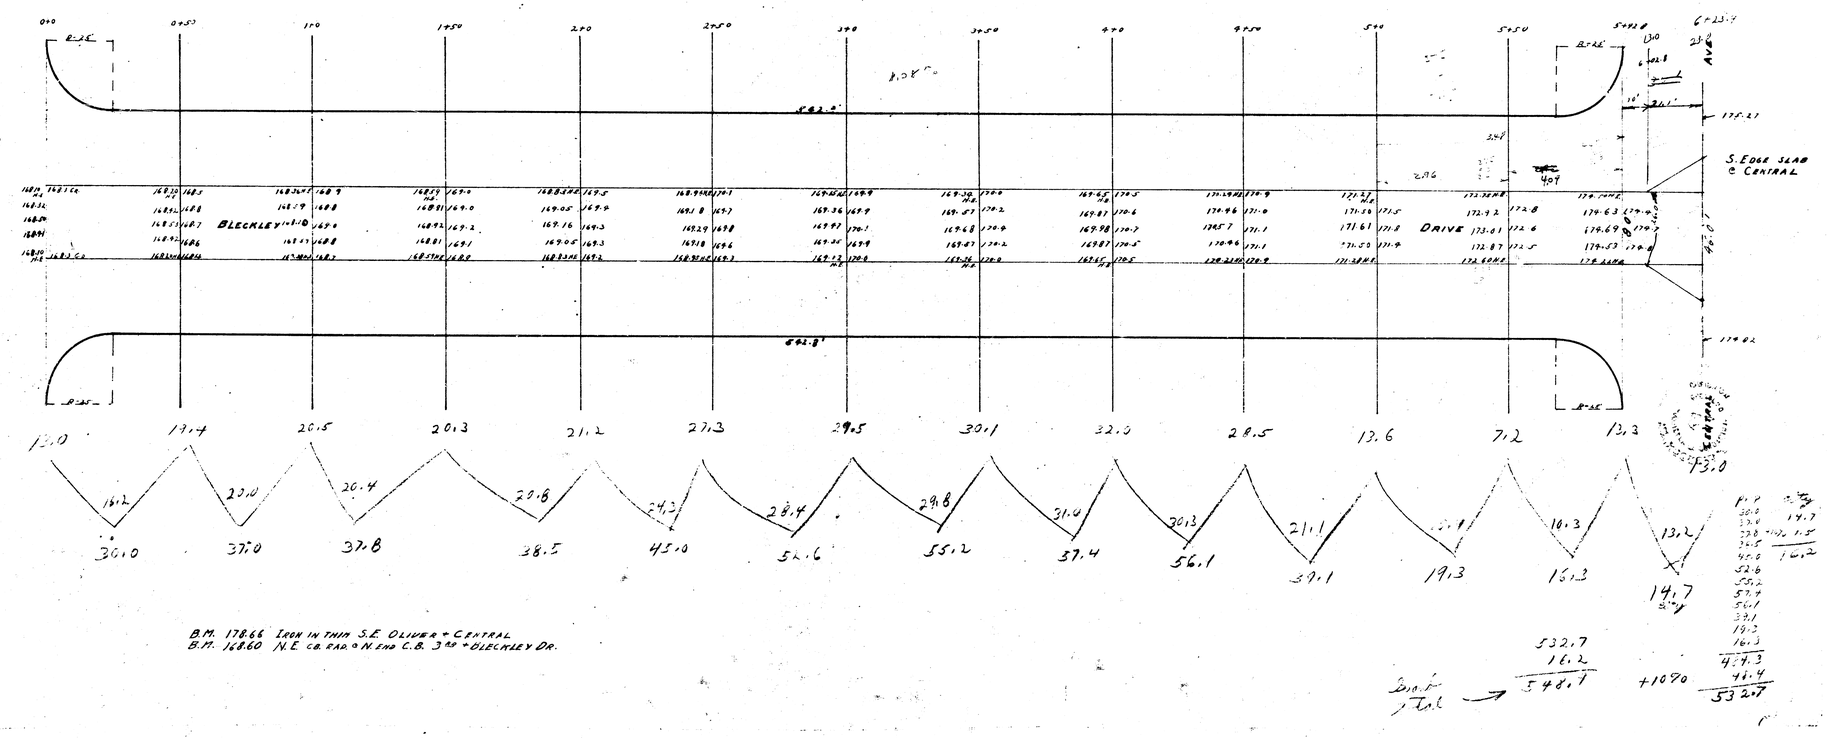


B.M. 178.66 IRON IN THIN S.E. OLIVER + CENTRAL
B.M. 168.60 N.E. CB. RAD. & N. END C.B. 3RD + BLECKLEY DR.