


S.M. 15120 S.W. corner Retaining Wall of Triple A office
N.W. corner CENTRAL and VASSAR.

NOTE: Traffic to be carried thru during construction.

NOTE TO FIELD ENGINEER AND CONTRACTOR:
NOTIFY PARK DEPARTMENT PRIOR TO CONSTRUCTION TO ALLOW THEM TIME TO REMOVE TREES AND SOD IN MEDIANS. AFTER CONSTRUCTION IS COMPLETED NOTIFY THEM SO THEY CAN REEVALUATE MEDIANS.

NOTE TO FIELD ENGINEER & CONTRACTOR:
WATER DEPARTMENT TO MAKE REVISIONS IN THEIR SUPPLY OF WATER TO THE MEDIANS. CONTRACTOR TO NOTIFY WATER DEPT. PRIOR TO START OF CONSTRUCTION.

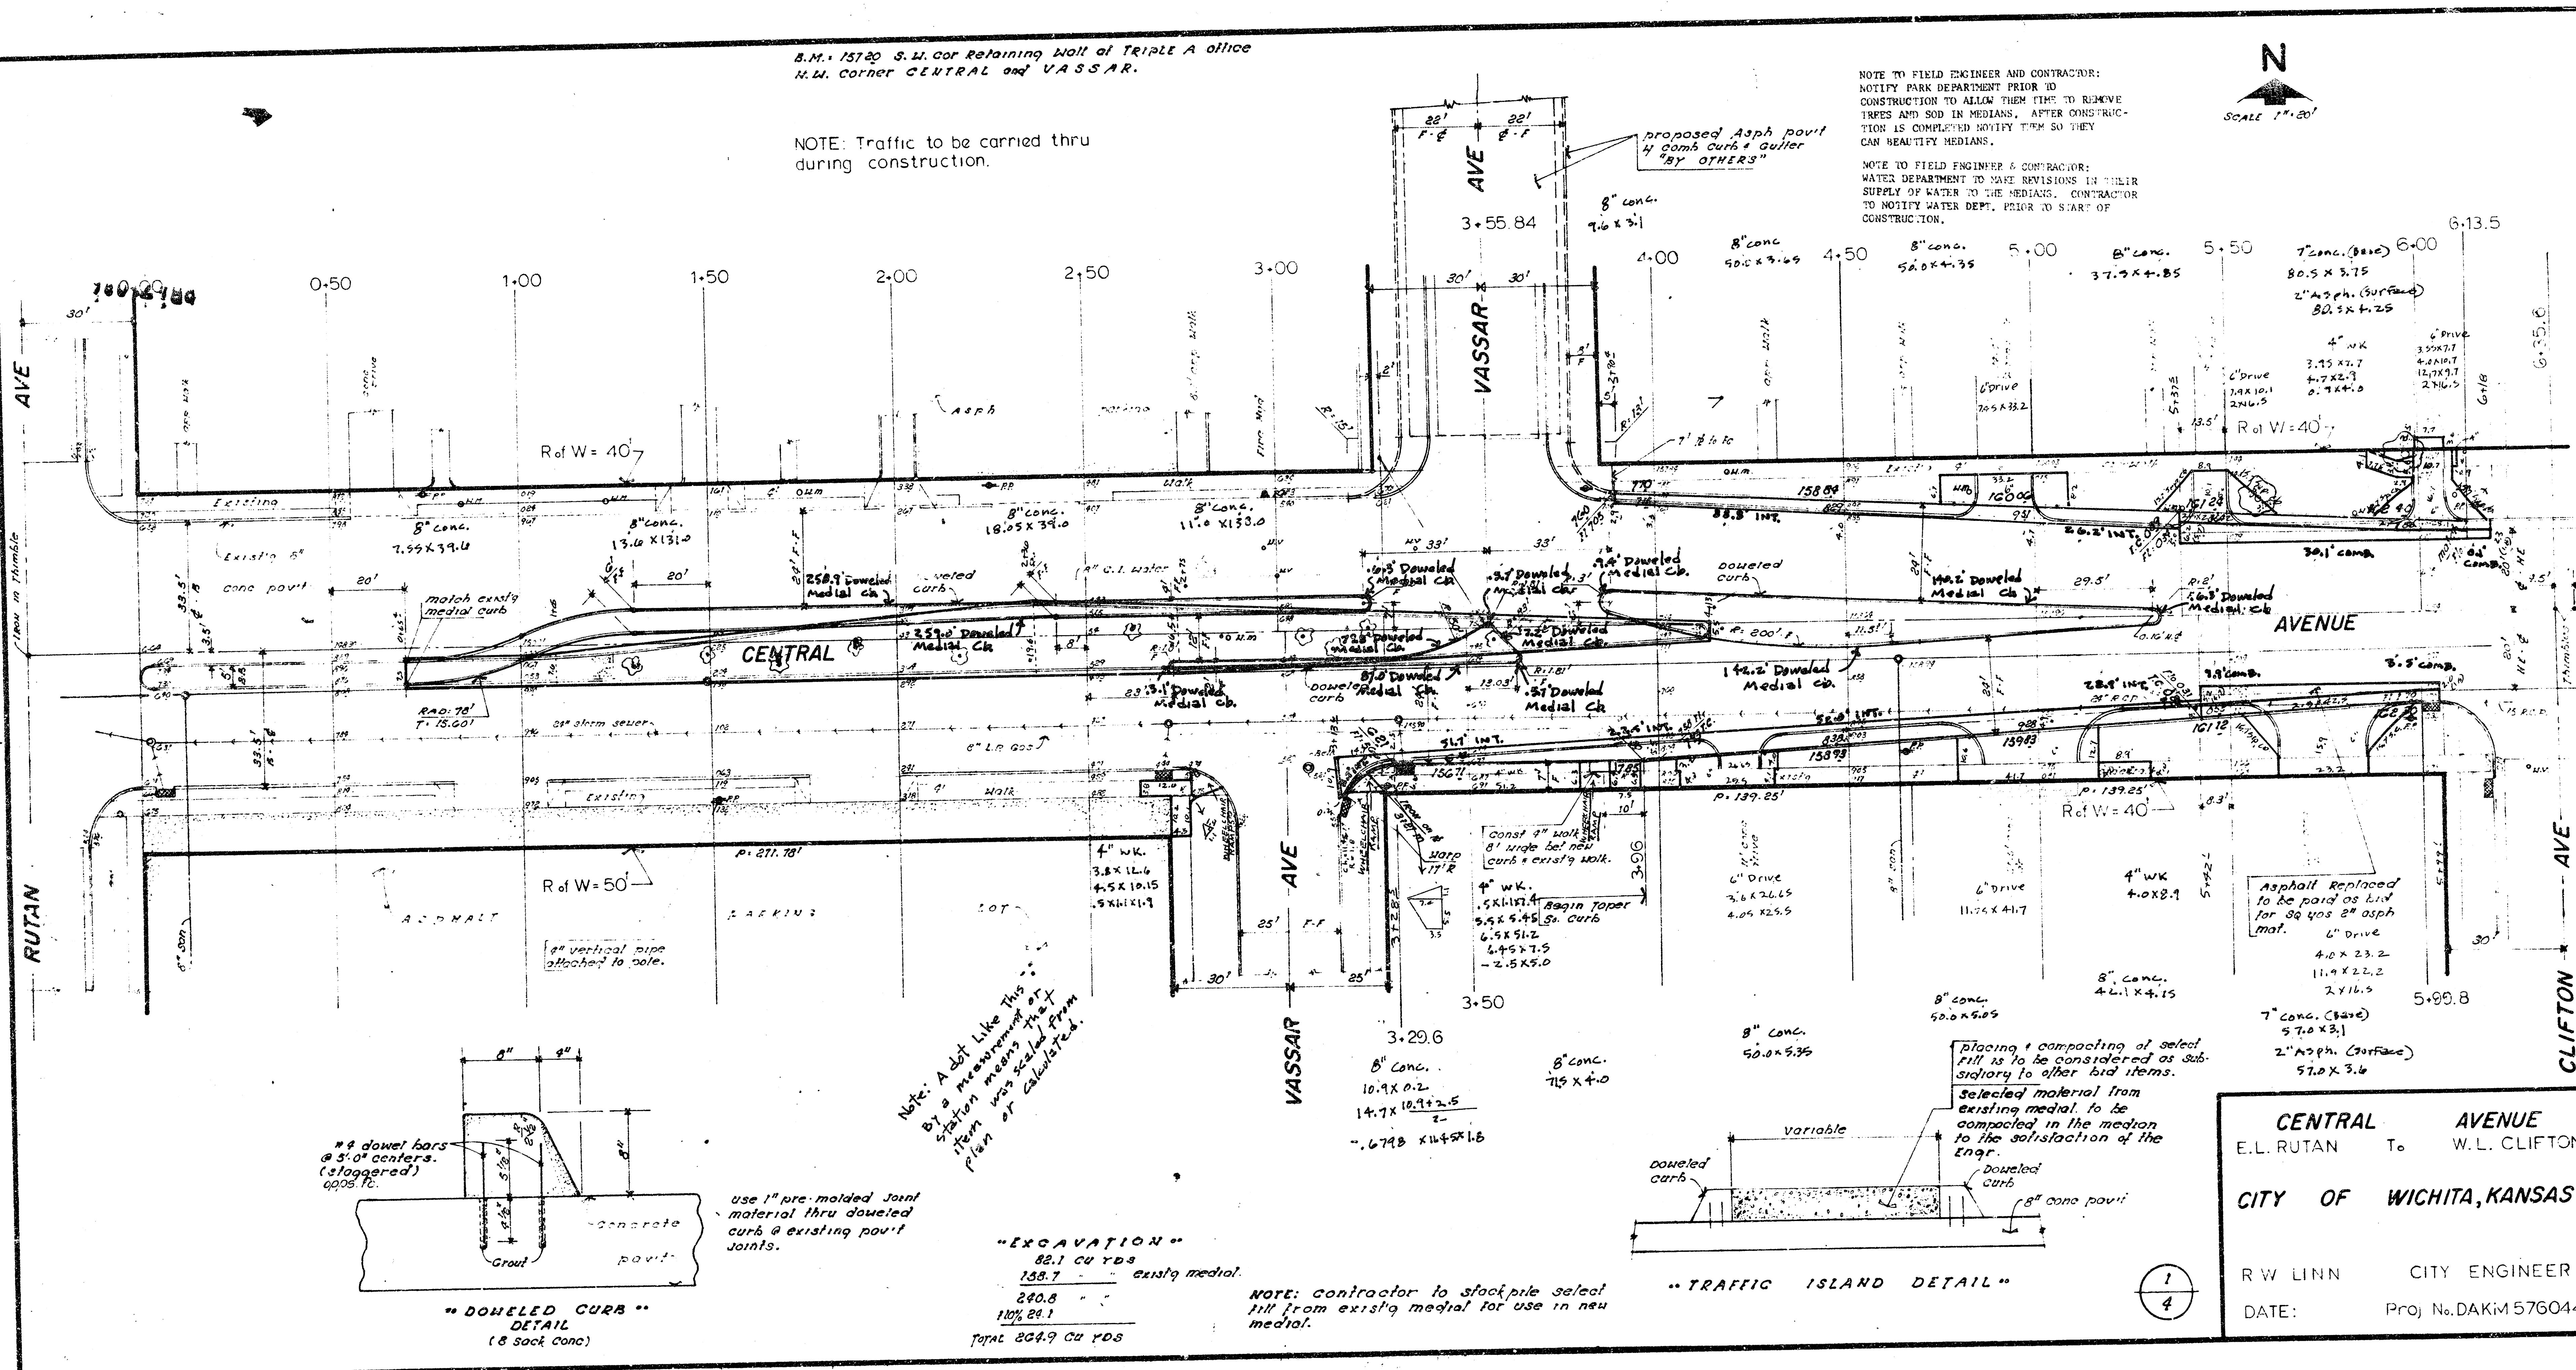



FILMED FROM THE BEST AVAILABLE COPY

U.M. 15122 S.W. cor Refining Mill at Triple A office
N.W. corner CENTRAL and VASSAR.

NOTE: Traffic to be carried thru during construction.

NOTE TO FIELD ENGINEER AND CONTRACTOR:
NOTIFY PARK DEPARTMENT PRIOR TO CONSTRUCTION TO ALLOW THEM TIME TO REMOVE TREES AND SOO IN MEDIANS. AFTER CONSTRUCTION IS COMPLETED NOTIFY THEM SO THEY CAN BEAUTIFY MEDIANS.


NOTE TO FIELD ENGINEER & CONTRACTOR:
WATER DEPARTMENT TO MAKE REVISIONS IN THEIR SUPPLY OF WATER TO THE MEDIANS. CONTRACTOR TO NOTIFY WATER DEPT. PRIOR TO START OF CONSTRUCTION.

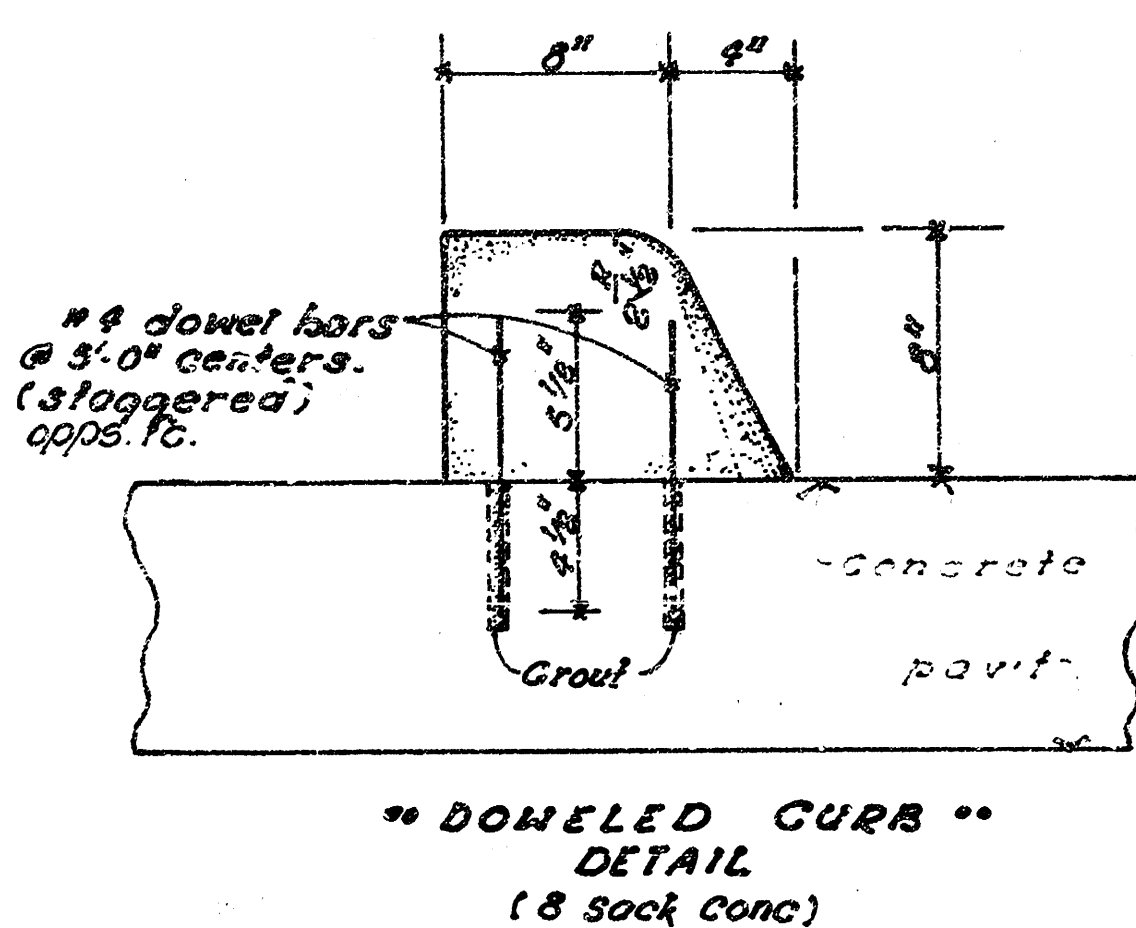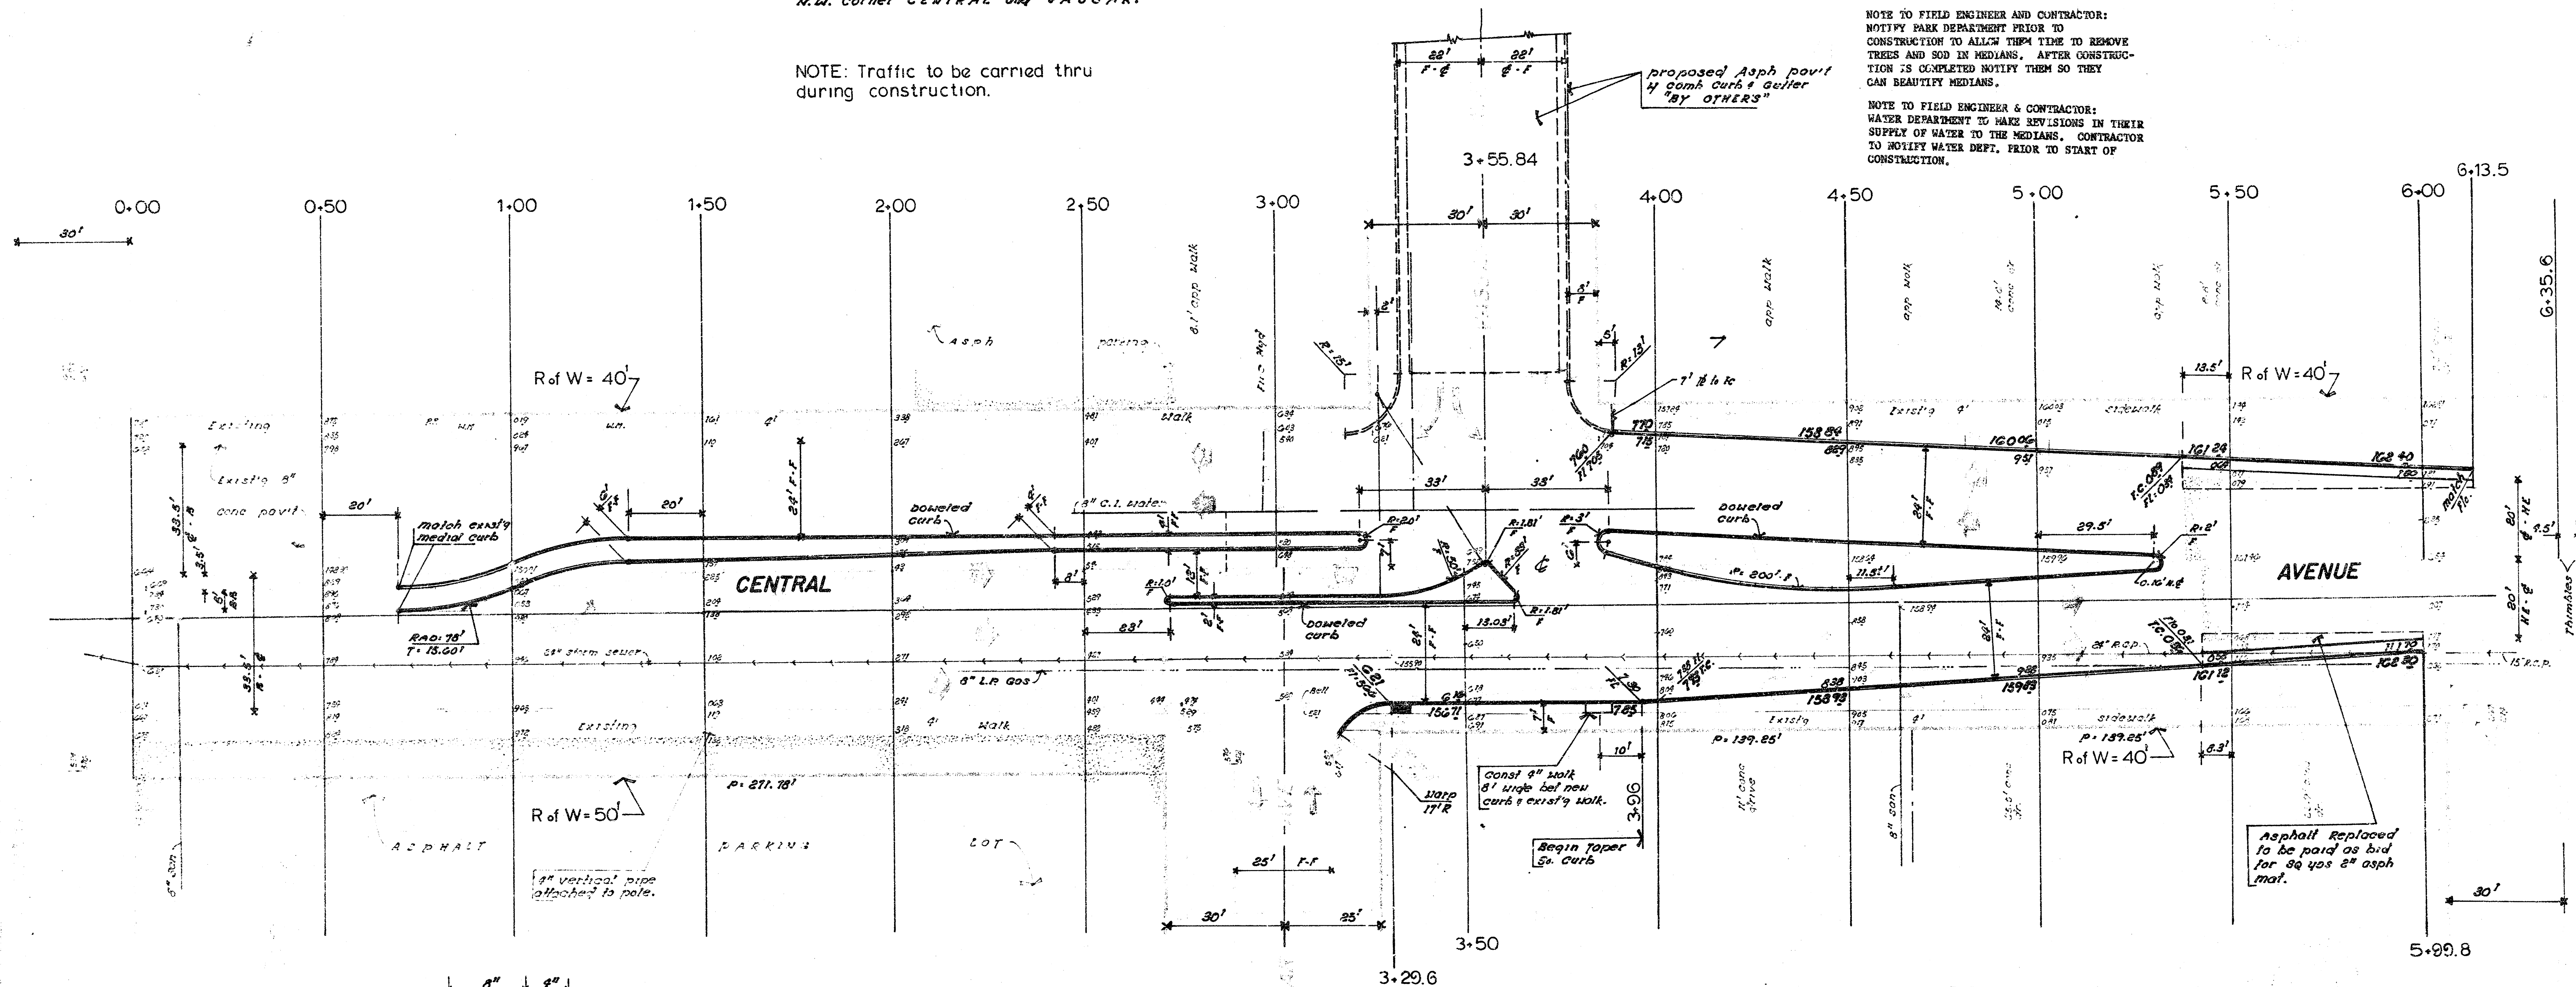

use 1\" pre-molded joint material thru domeled curb @ existing pavit joints.

EXCAVATION
82.1 cu yds
158.7 \" existg medial.
240.6 \" \"
101% 24.1
Total 282.9 cu yds



NOTE: Contractor to stockpile select fill from existg medial for use in new medial.

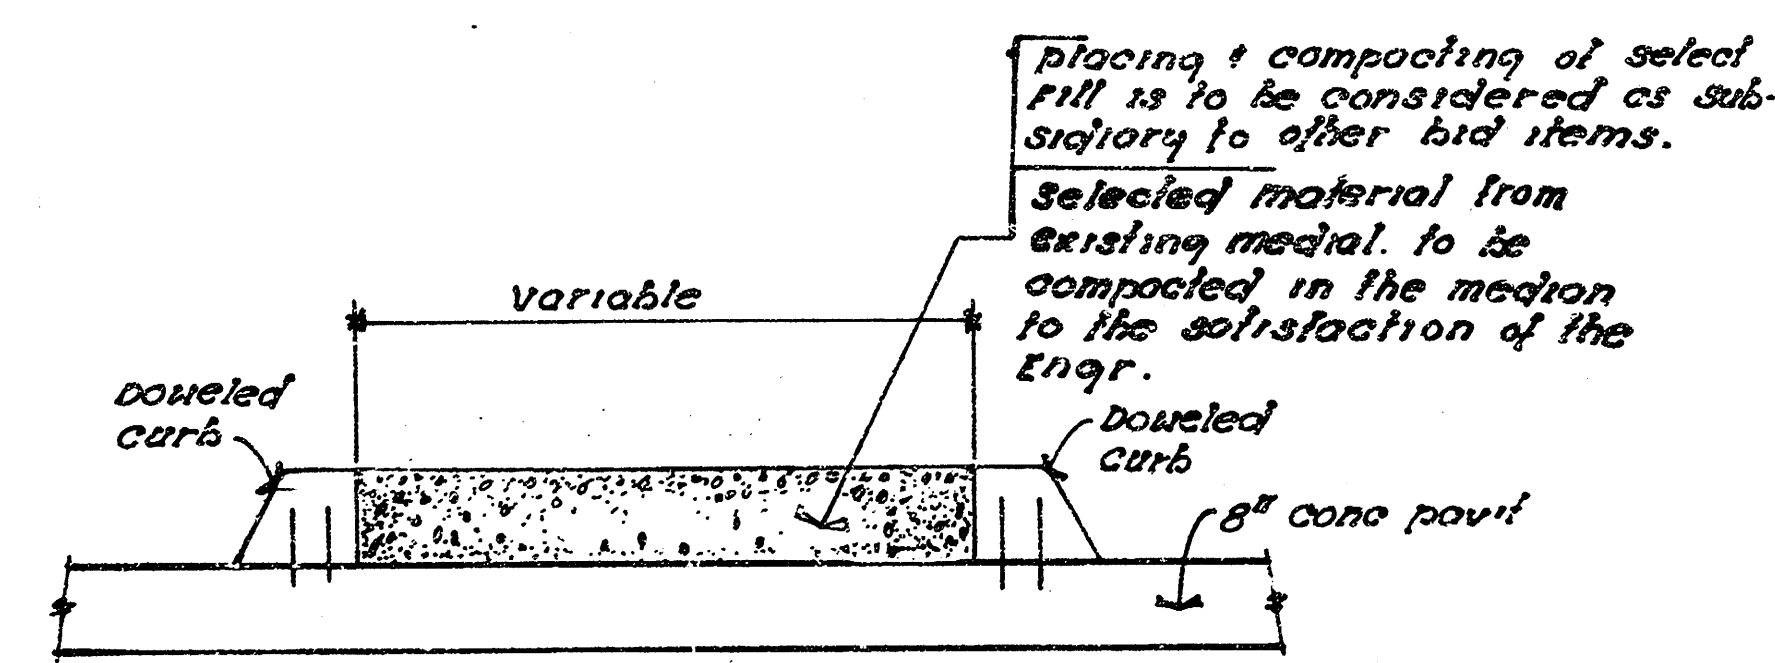

TRAFFIC ISLAND DETAIL

CENTRAL AVENUE
E.L. RUTAN To W.L. CLIFTON
CITY OF WICHITA, KANSAS
R W LINN CITY ENGINEER
DATE: Proj No. DAKM 576044

FILMED FROM THE BEST AVAILABLE COPY

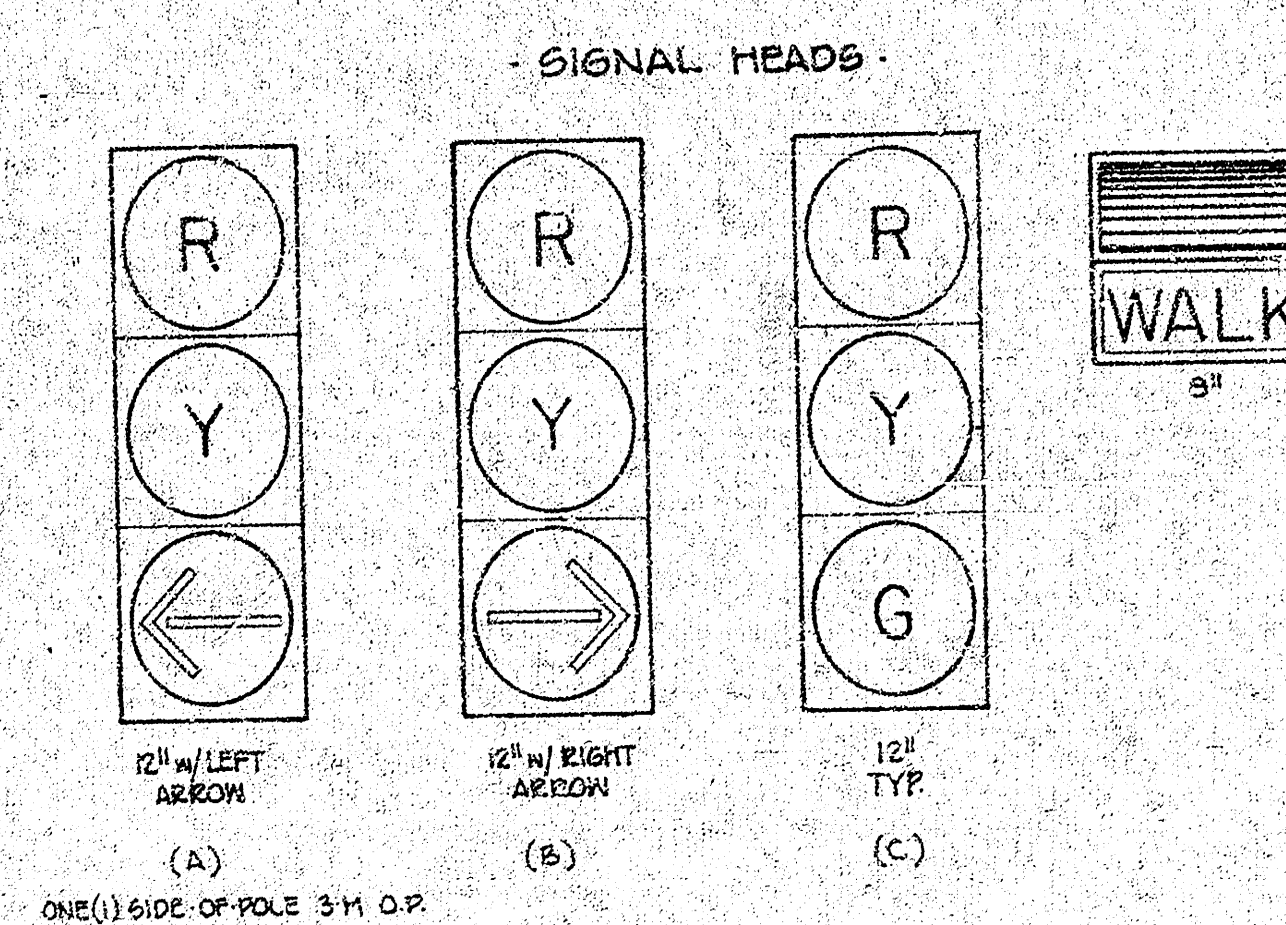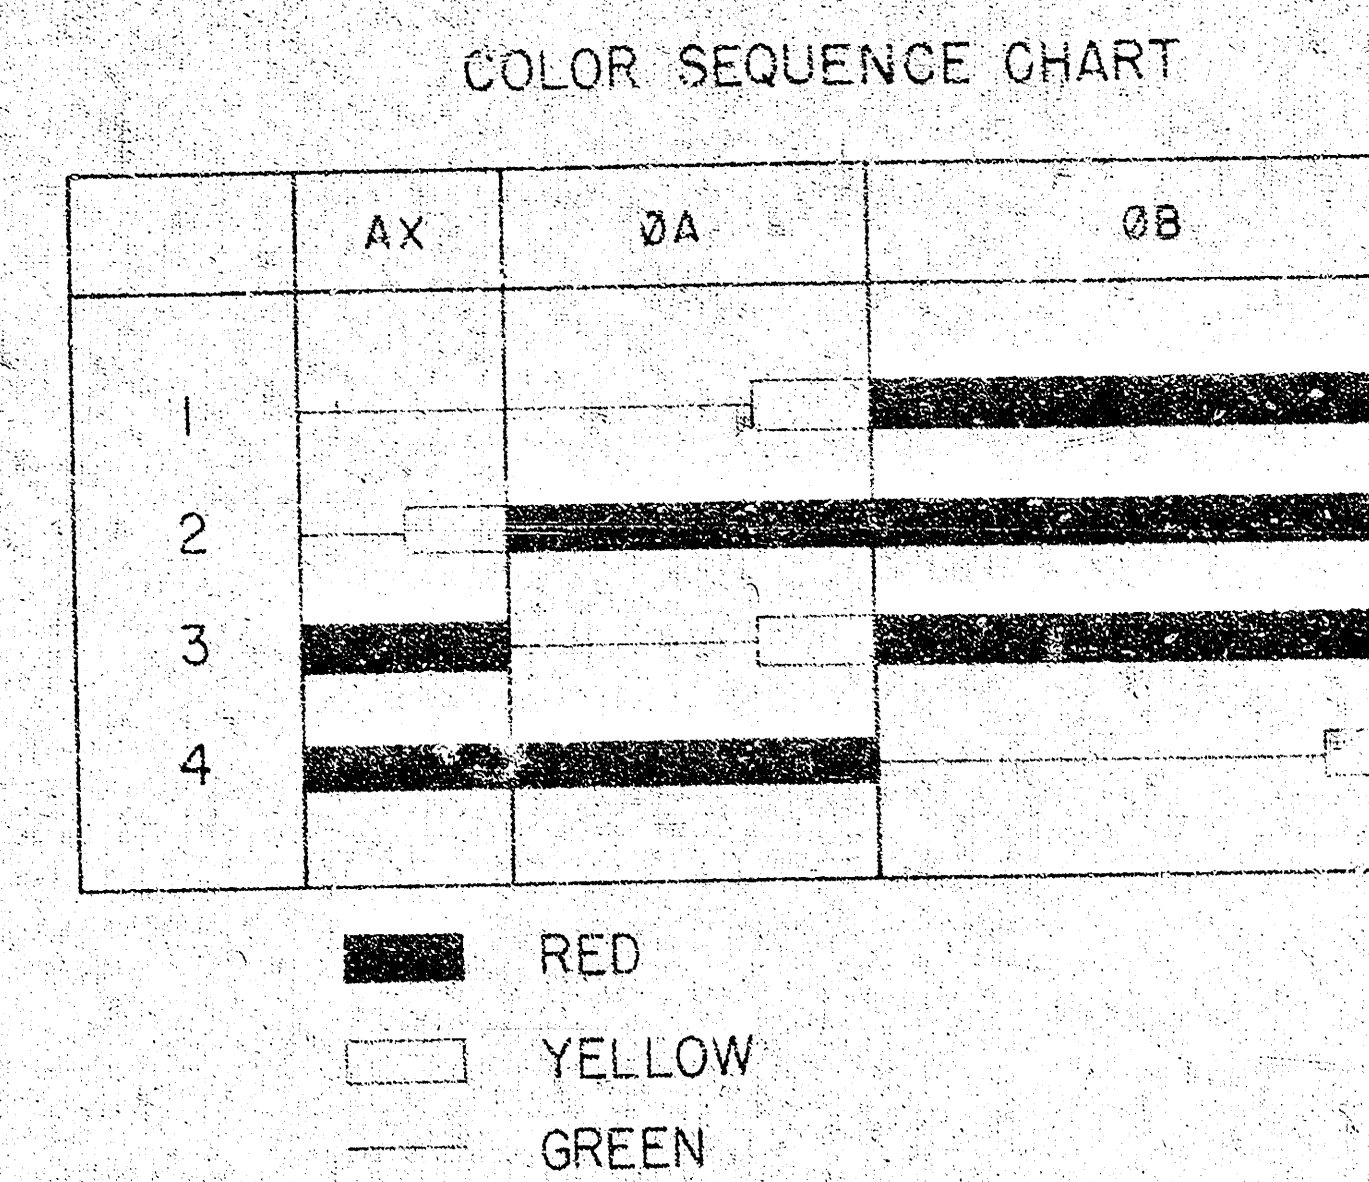

NOTE: ALL WORK ITEMS INDICATED ON THIS SHEET TO BE BY TRAFFIC ENGR CONTRACT.

LEGEND:

	CENTER LINE
	CURB LINE
	RIGHT OF WAY
	CONTROLLER
	CONDUIT 2"
	POLE w/ MASTARM
	SERVICE BOX
	LOCATION BOX
	POWER POLE
	UTILITIES AS NOTED
	EXISTING CURBLINE AS NOTED

CENTRAL at VASSAR

SCALE: 1"=20'	APPROVED BY: _____	DATE: MAY 16
DRAWN BY: KAL		REVISED: _____
DEPARTMENT OF PUBLIC WORKS TRAFFIC ENGINEERING DIVISION CITY TRAFFIC ENGINEER CITY OF CHICAGO		
		DRAWING NO. 4

FILMED FROM THE BEST
AVAILABLE COPY