

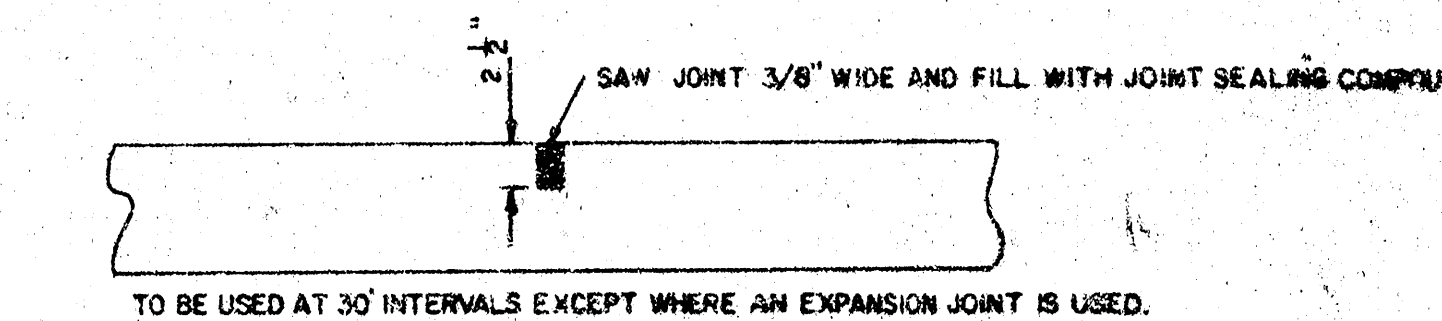
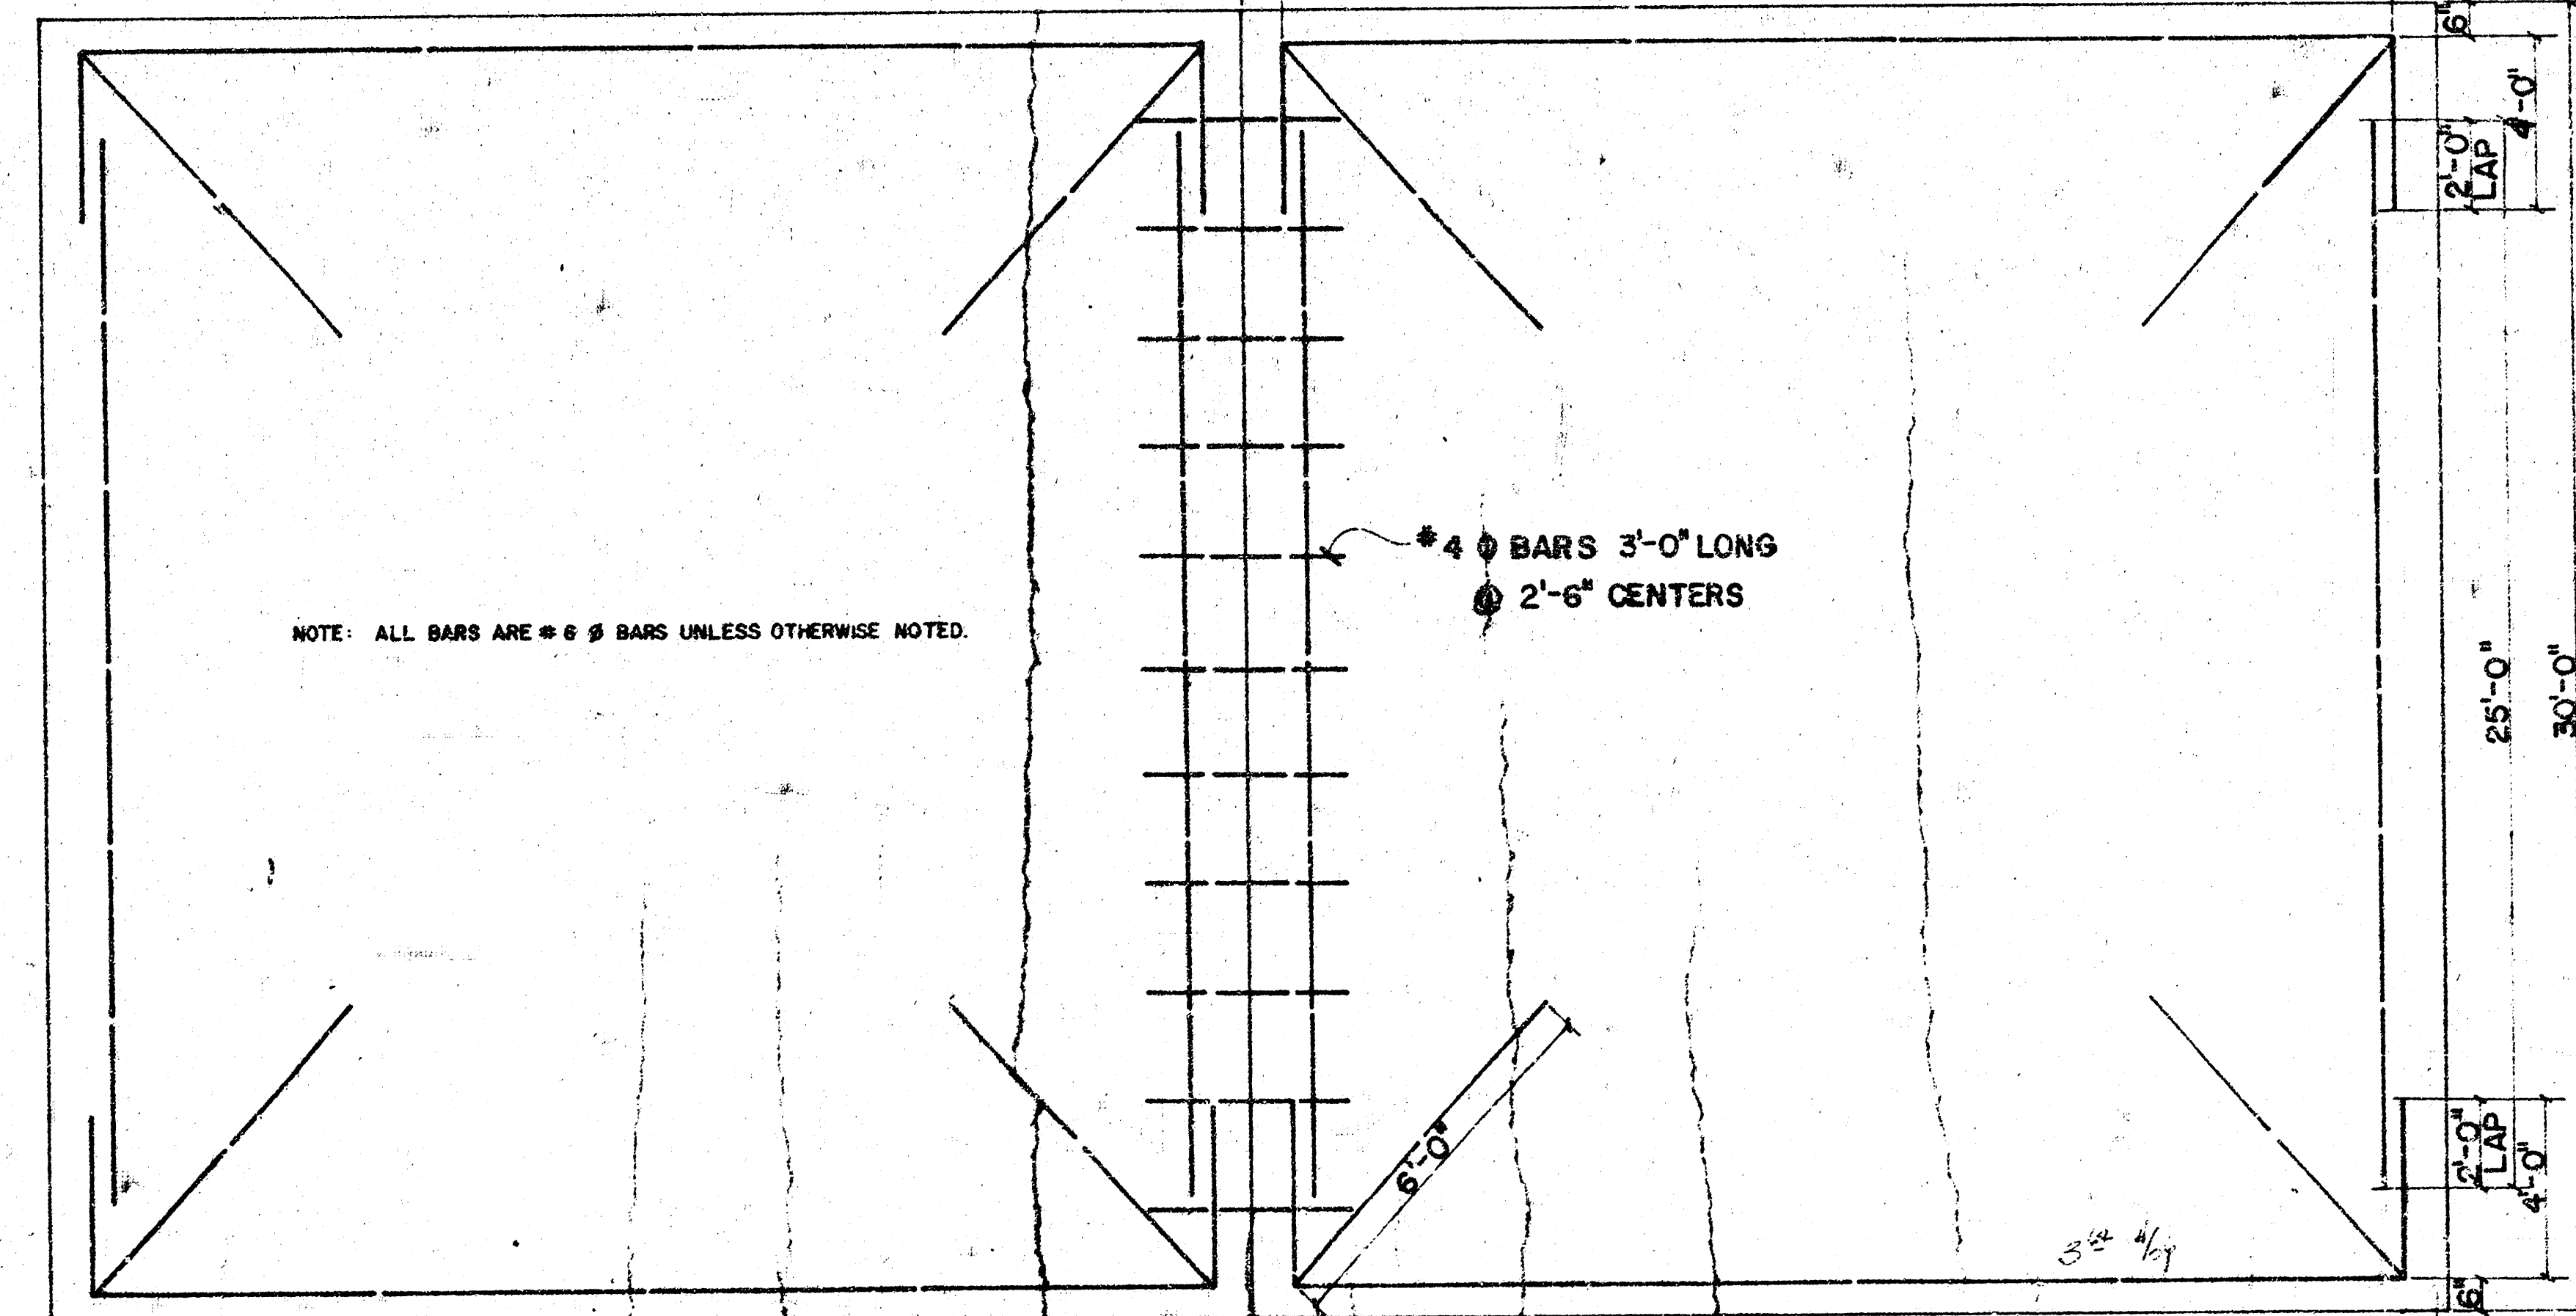



CALVERT
E.L. WEST ST. to E.L. KNIGHT ST.
 PROJECT NO.—DAKS 577105
 472-76-245-80596-000-000-001
TYPICAL SECTION 29'-0" CONCRETE PAVEMENT

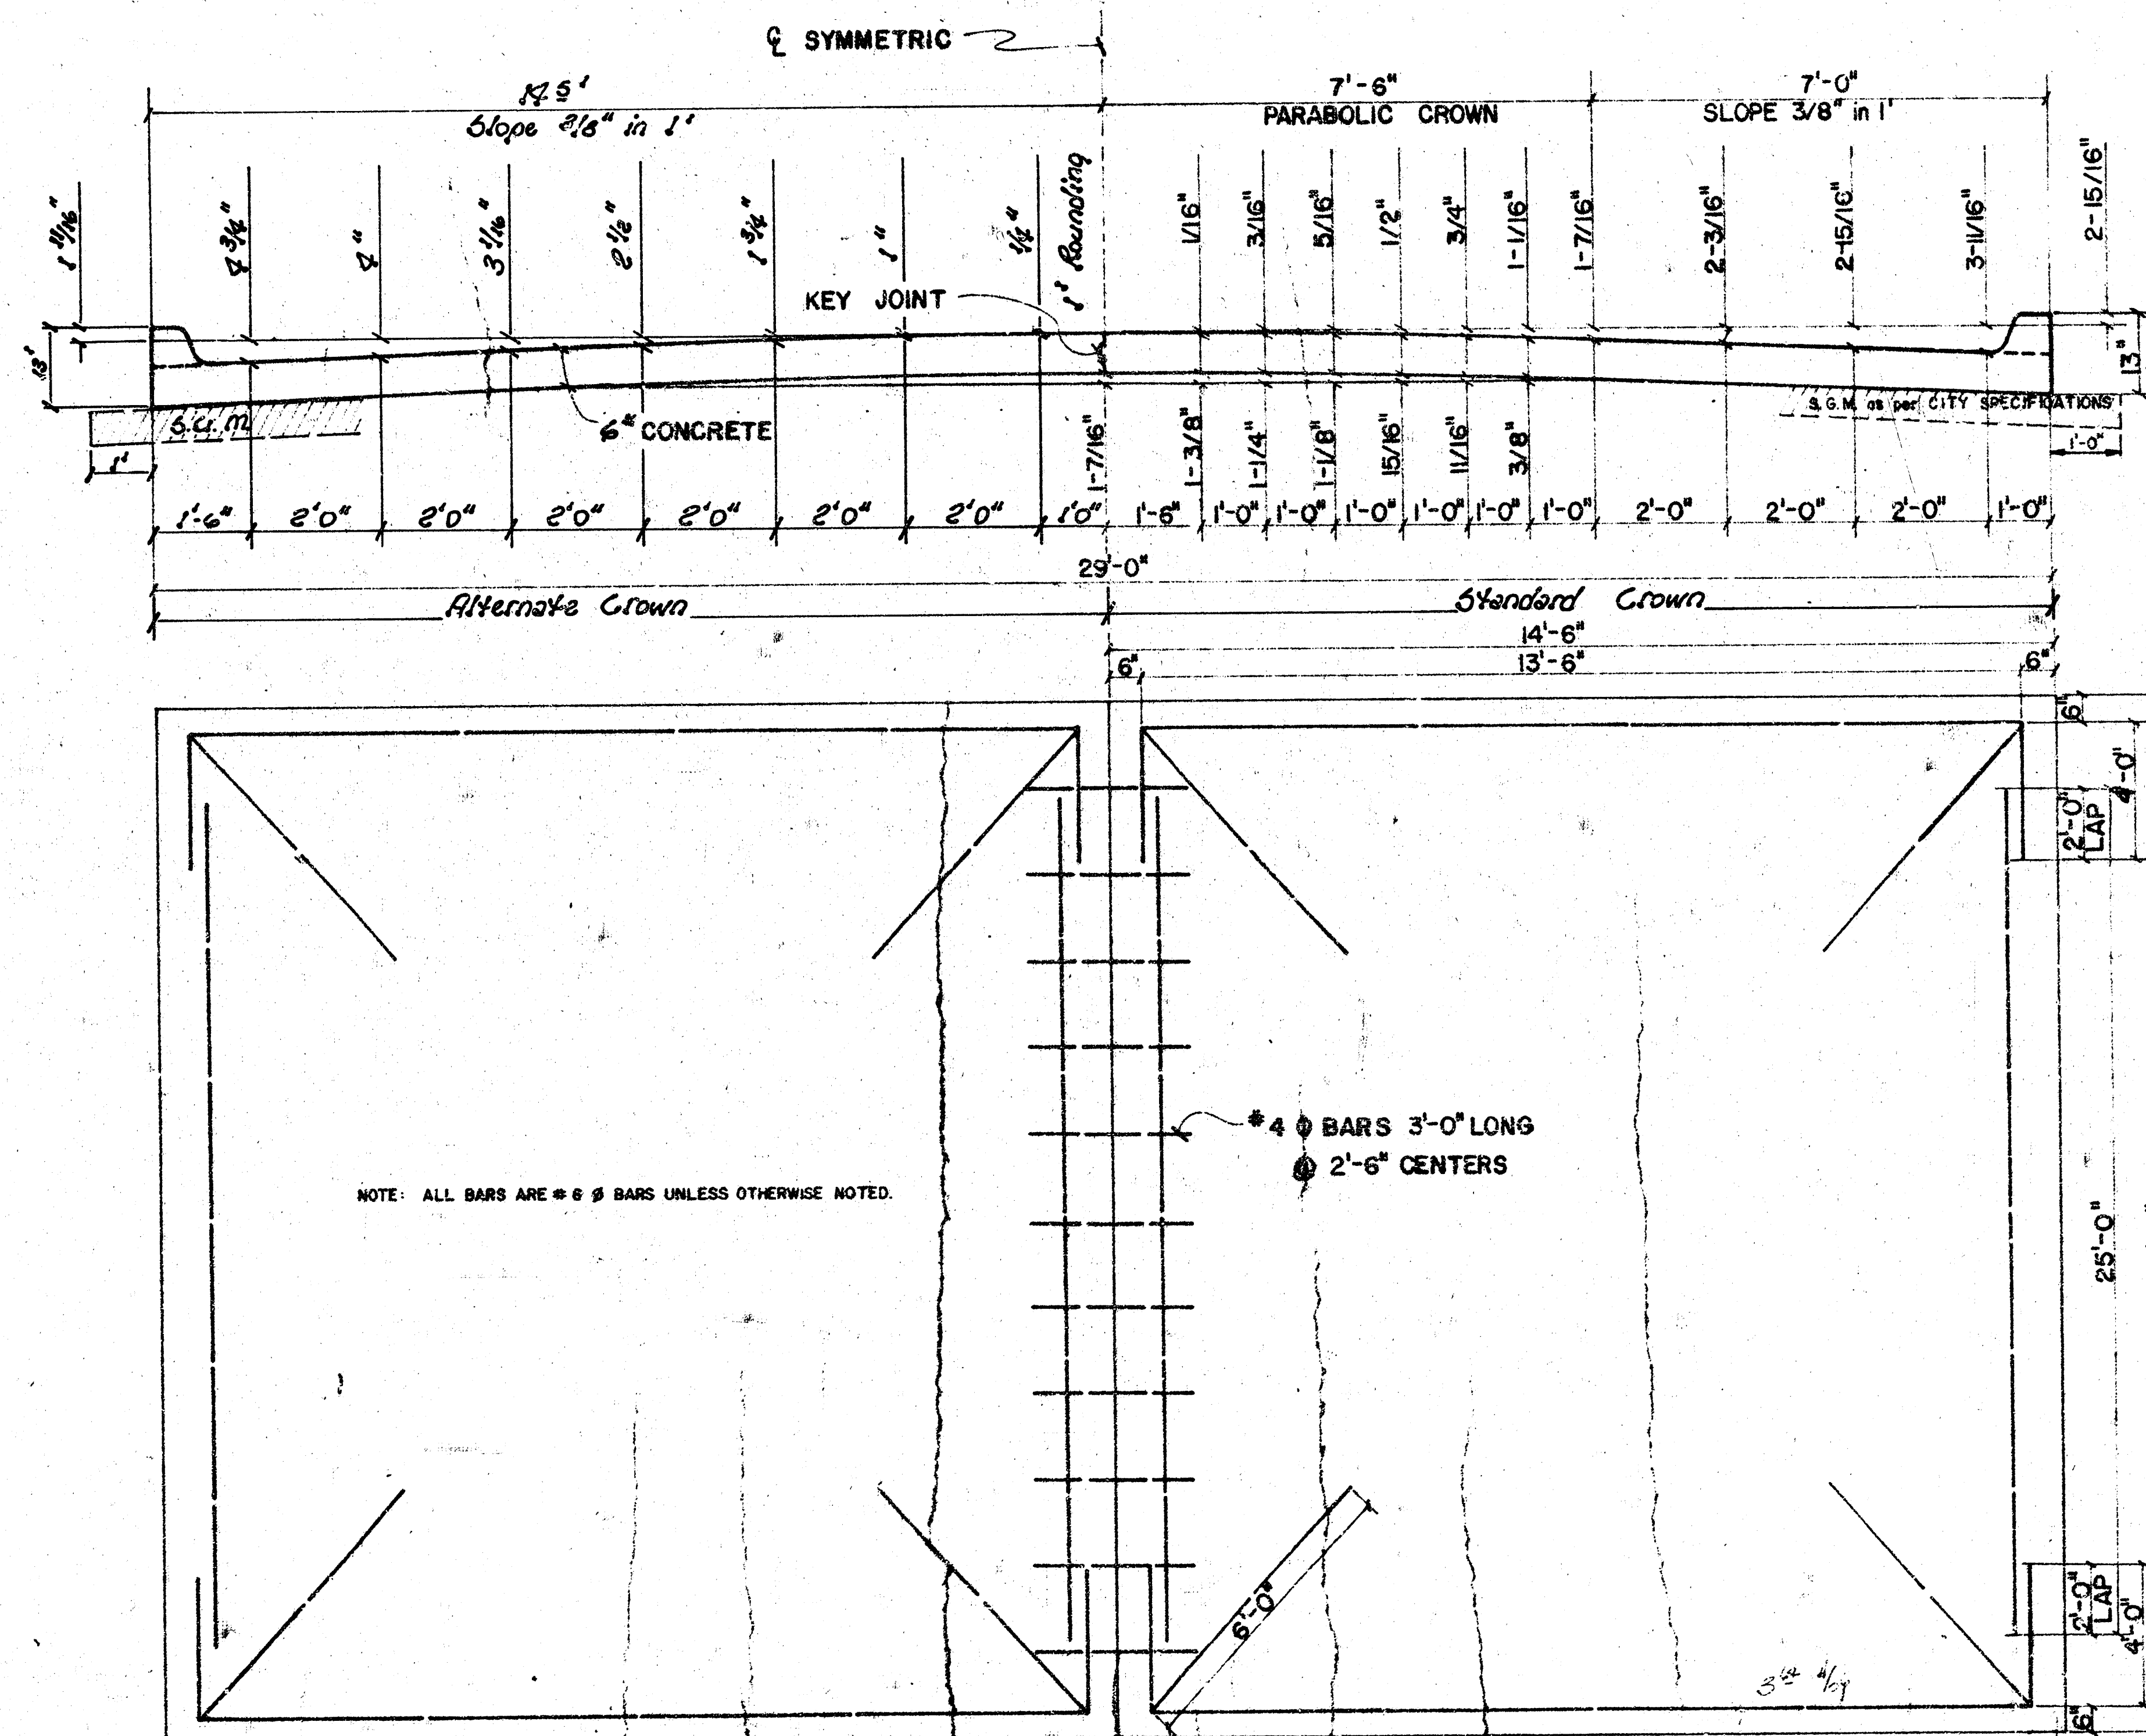


CONTRACTION JOINT DETAIL

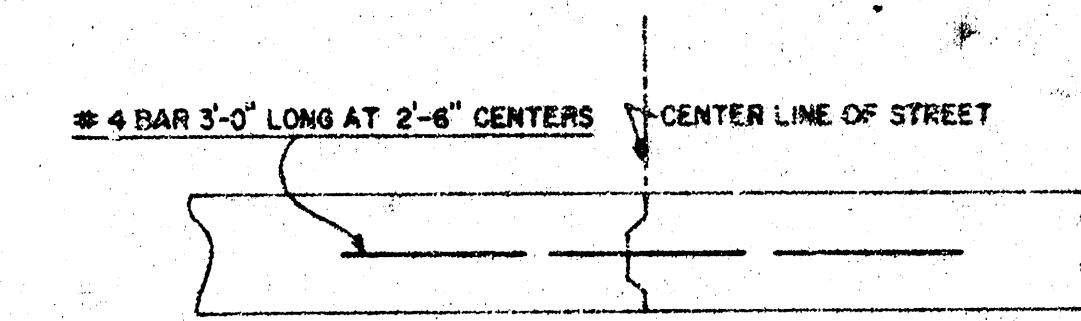

KEY JOINT DETAIL

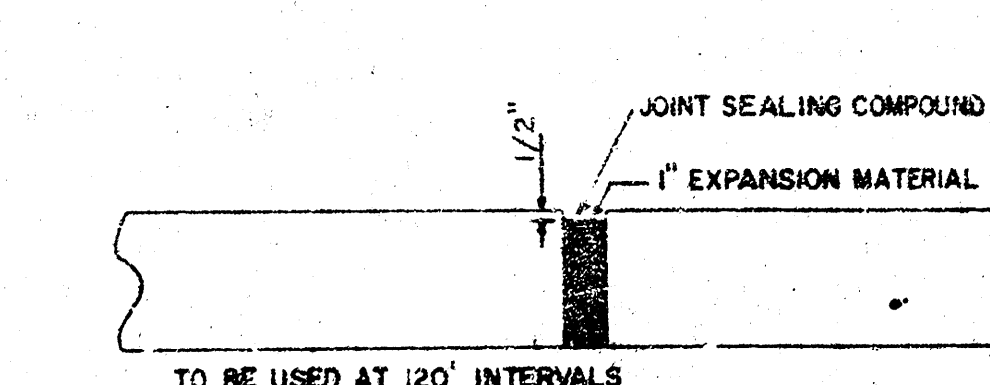



EXPANSION JOINT DETAIL

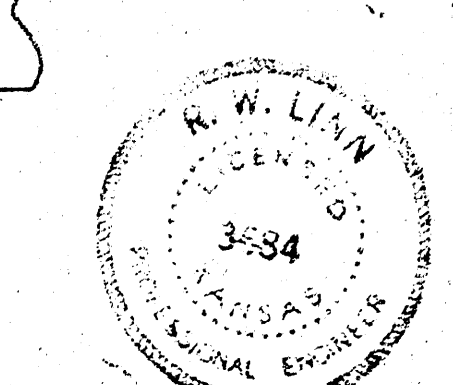

CITY OF WICHITA, KANSAS
 DEPARTMENT OF PUBLIC WORKS-ENGINEERING DIVISION
 CITY ENGINEER
 R.W. LINN
 DATE: PROJECT NO.—DAKS 577105 1/8

B.M. 100' 1/2" N.W. Cor. E. Howell to RBC N. of 31st St. S. of West St.
 B.M. 102' 1/2" S.W. Cor. Conc. Porch & 39th Calvert.
 B.M. 98' 1/2" 1st Top Ch. 2nd N. of N. End Return W. Side McComas & Calvert.
 B.M. 97' 1/2" 1st Top Ch. & N. End Return W. Side Kessler & Calvert.
 B.M. 96' 1/2" 1st Top Ch. W. End of Rad. S.W. Cor. Leonine & 33rd St. So.

Baseline is 25' S. of & parallel to N.E. Calvert.

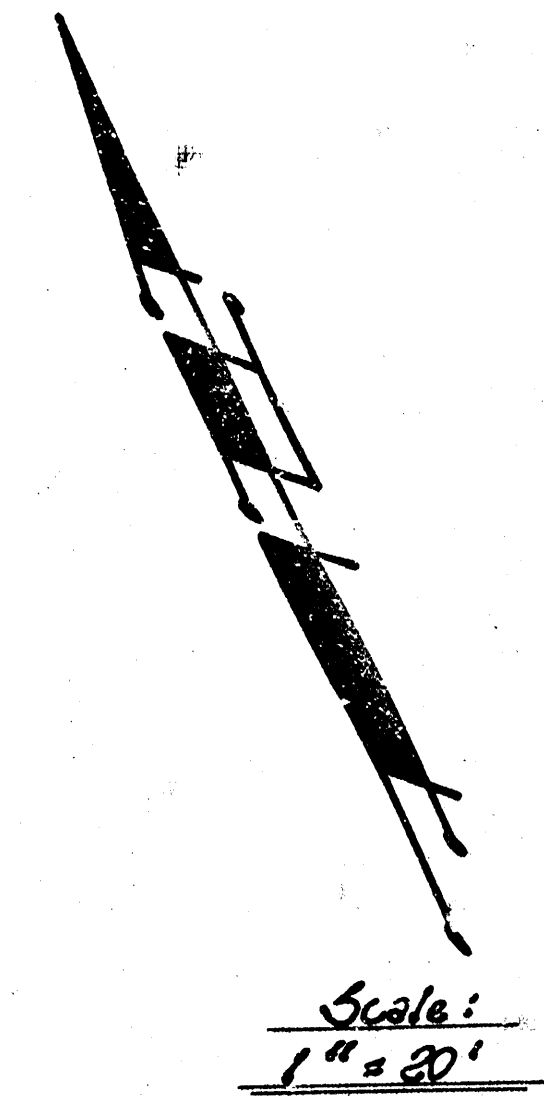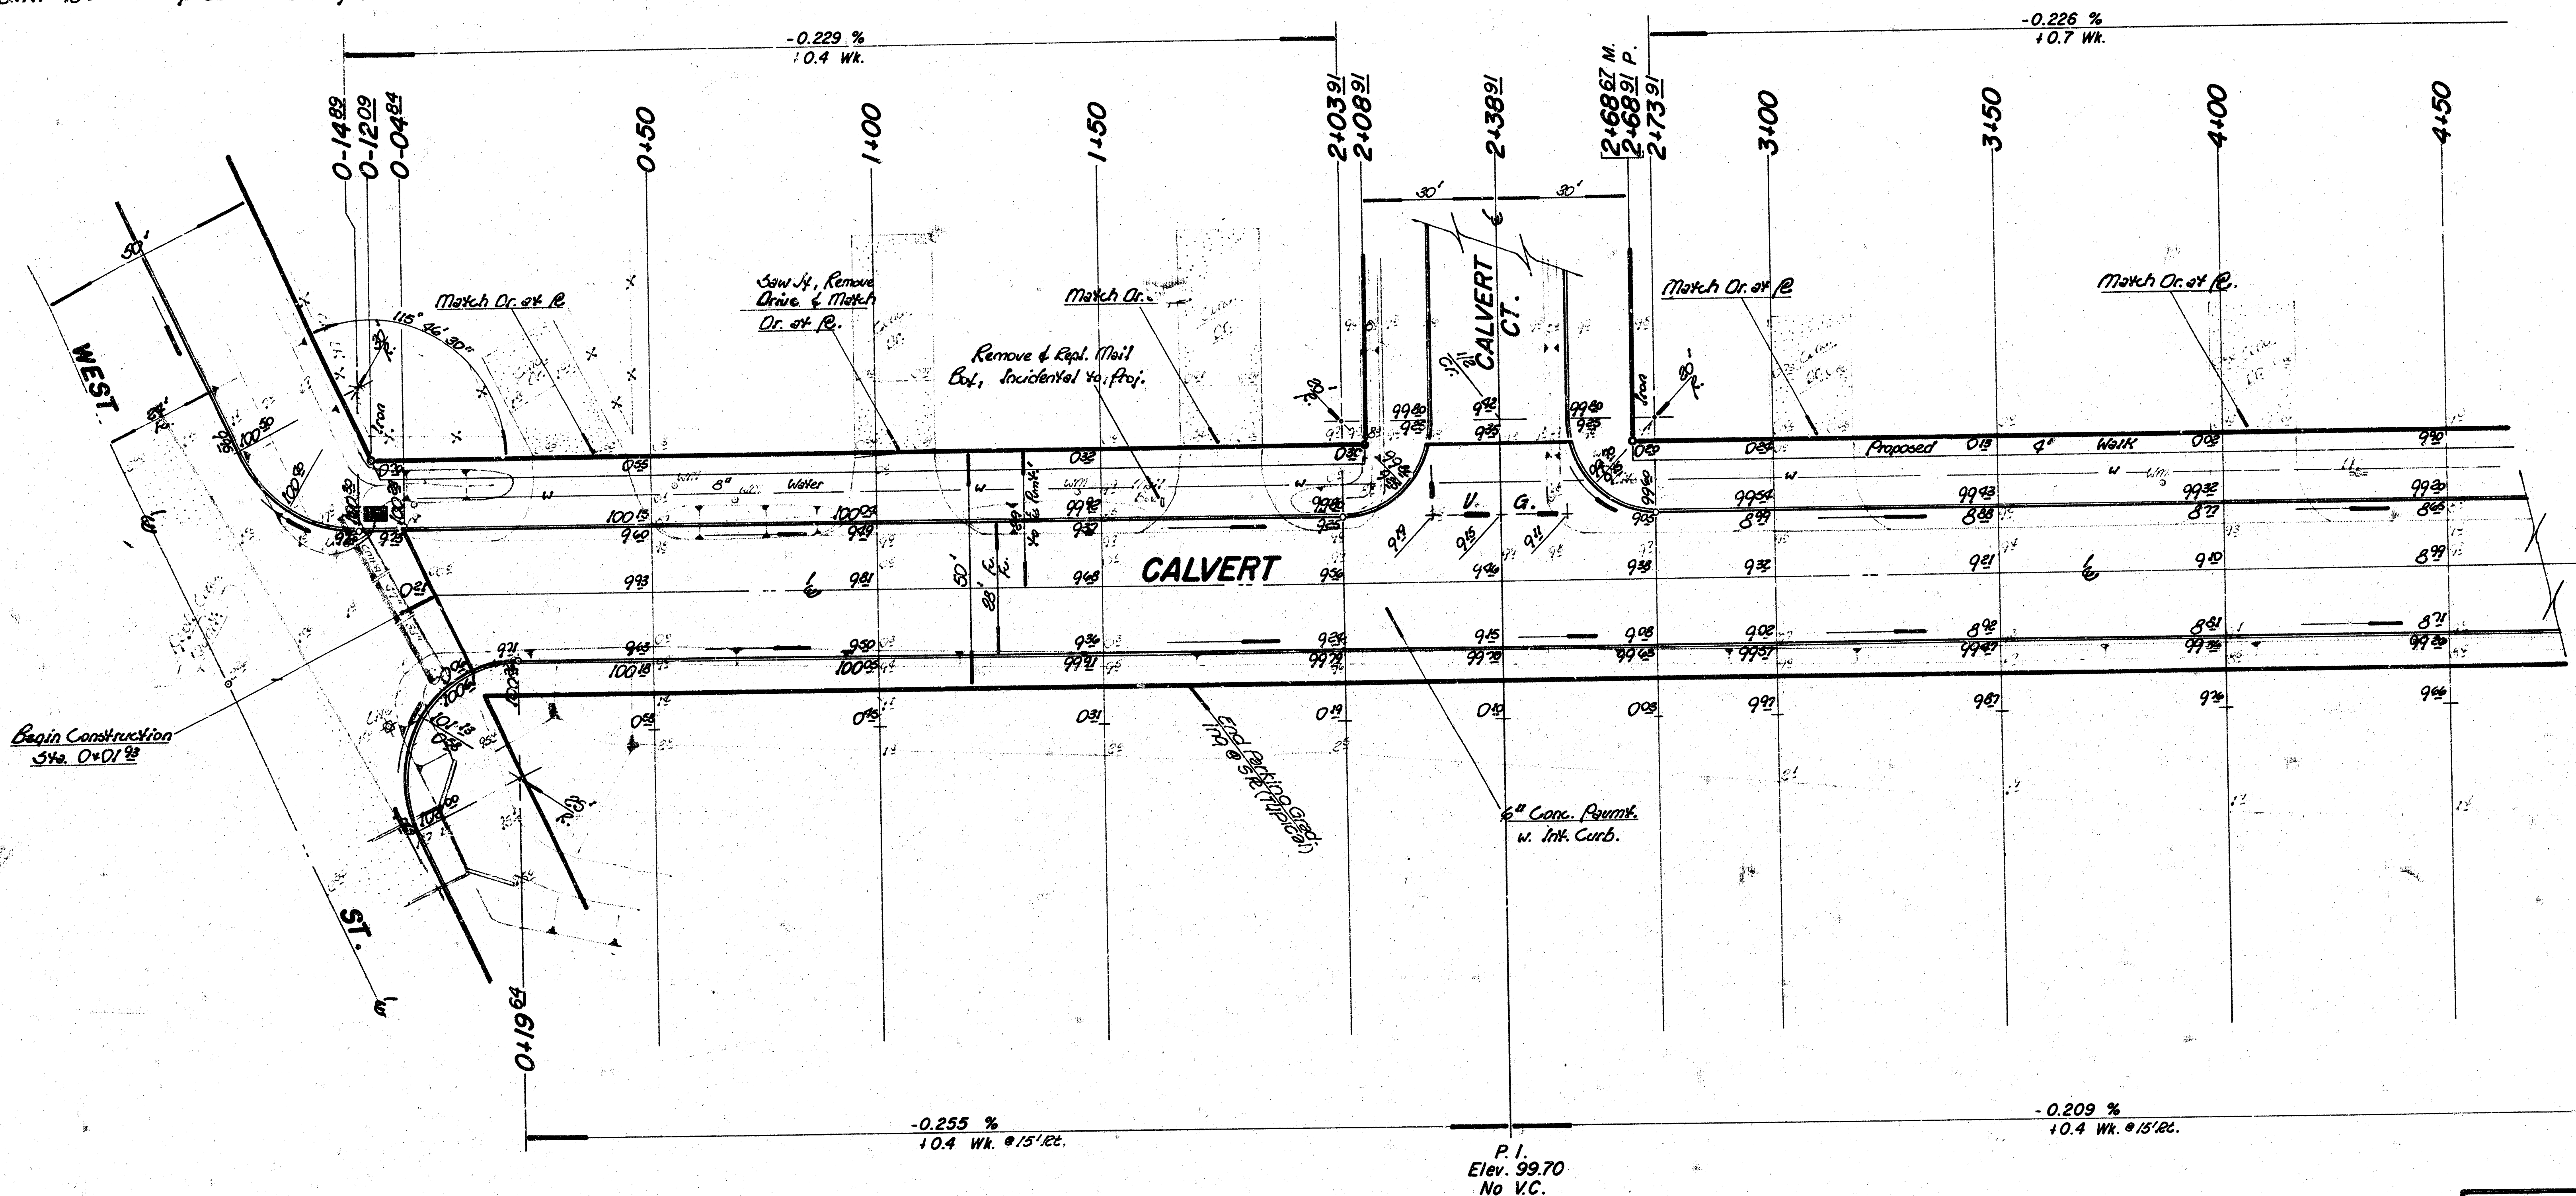

Surveyed by Mary B. Hester
 Checked by [Signature]
 Date [Date]

Note:
 Contractor to take files and shall replace any irons either moved or destroyed during construction.
 Pavement construction shall be co-ordinated with storm water sewer construction.
 Construction shall allow for no more than 6-20' Drives.
 Mail boxes removed & replaced shall be considered as incidental to the project.


Earthwork		Quantities	
Property	City	Excavation	Comp. Fill
Excavation = 7942 cy	Comp. Fill = 293 cy	Excavation = 12282 cy	Comp. Fill = 12 cy
+ 10% = 7942 cy	+ 10% = 293 cy	+ 10% = 12282 cy	+ 10% = 12 cy
Total = 8236 cy	Total = 322 cy	Total = 13504 cy	Total = 12 cy
Manipulation = 2154 cy		Manipulation = 3245 cy	

SUBGRADE
 TYPE OF SUBGRADE AND TREATMENT SHALL BE DETERMINED BY THE FIELD ENGINEER. SUB-GRADE TREATMENT MAY CONSIST OF LIME TREATMENT, CEMENT TREATMENT, SUB-GRADE MODIFICATION, OR ANY COMBINATION OF THESE.

NOTE TO FIELD ENGINEER & CONTRACTOR
 Grade parking and clear right-of-way for proposed sidewalk. Compact fill in sidewalk area to be constructed by "OTHERS".

CALVERT
 E.L. West St. to E.L. Knight St.
 29' B.B. 6" Conc. Pavmt. w. Integral Curb
City of Wichita, KS.
 R. W. Linn City Engineer
 Project No. DAKS 577105
 472 76 245 80596 000 000 001
 Date: [Date]



FILMED FROM THE BEST AVAILABLE COPY

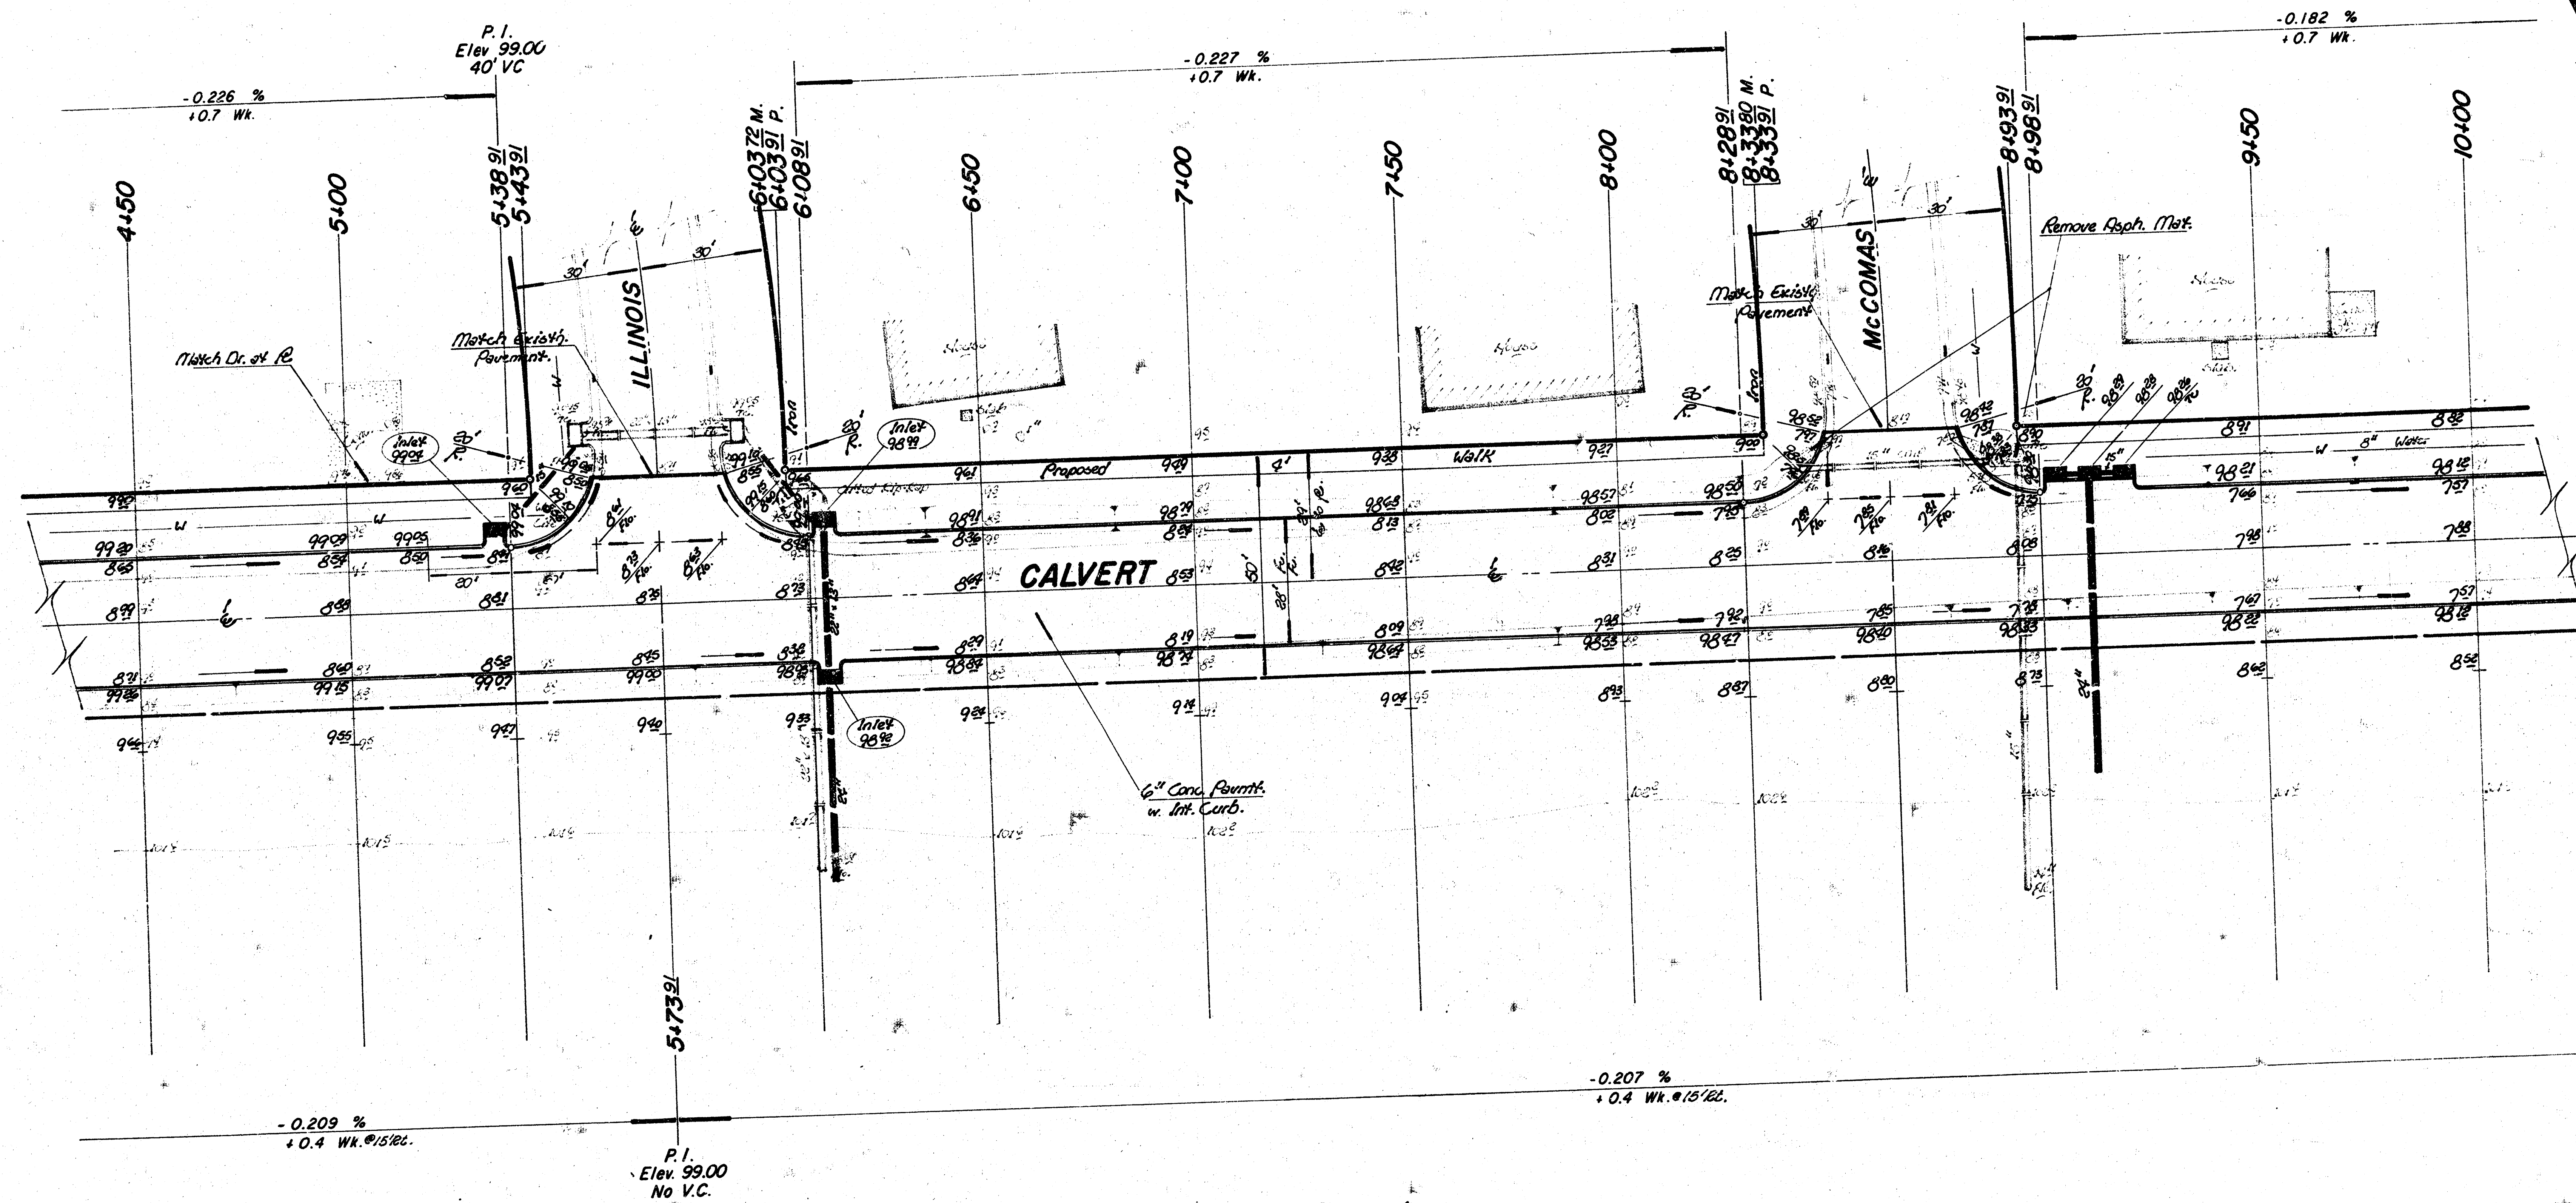

CALVERT

3/8

FILMED FROM THE REST AVAILABLE COPY

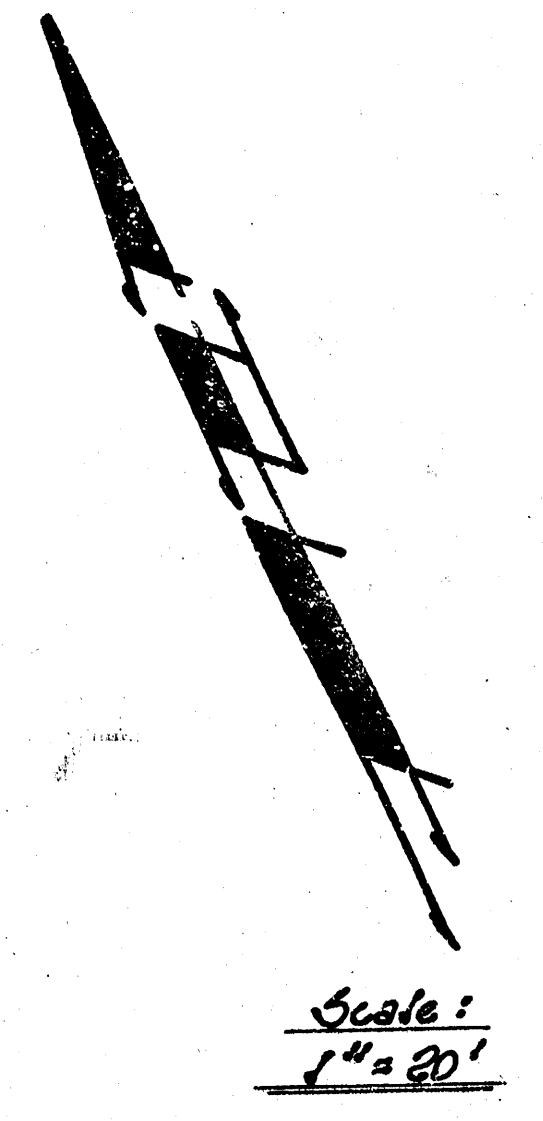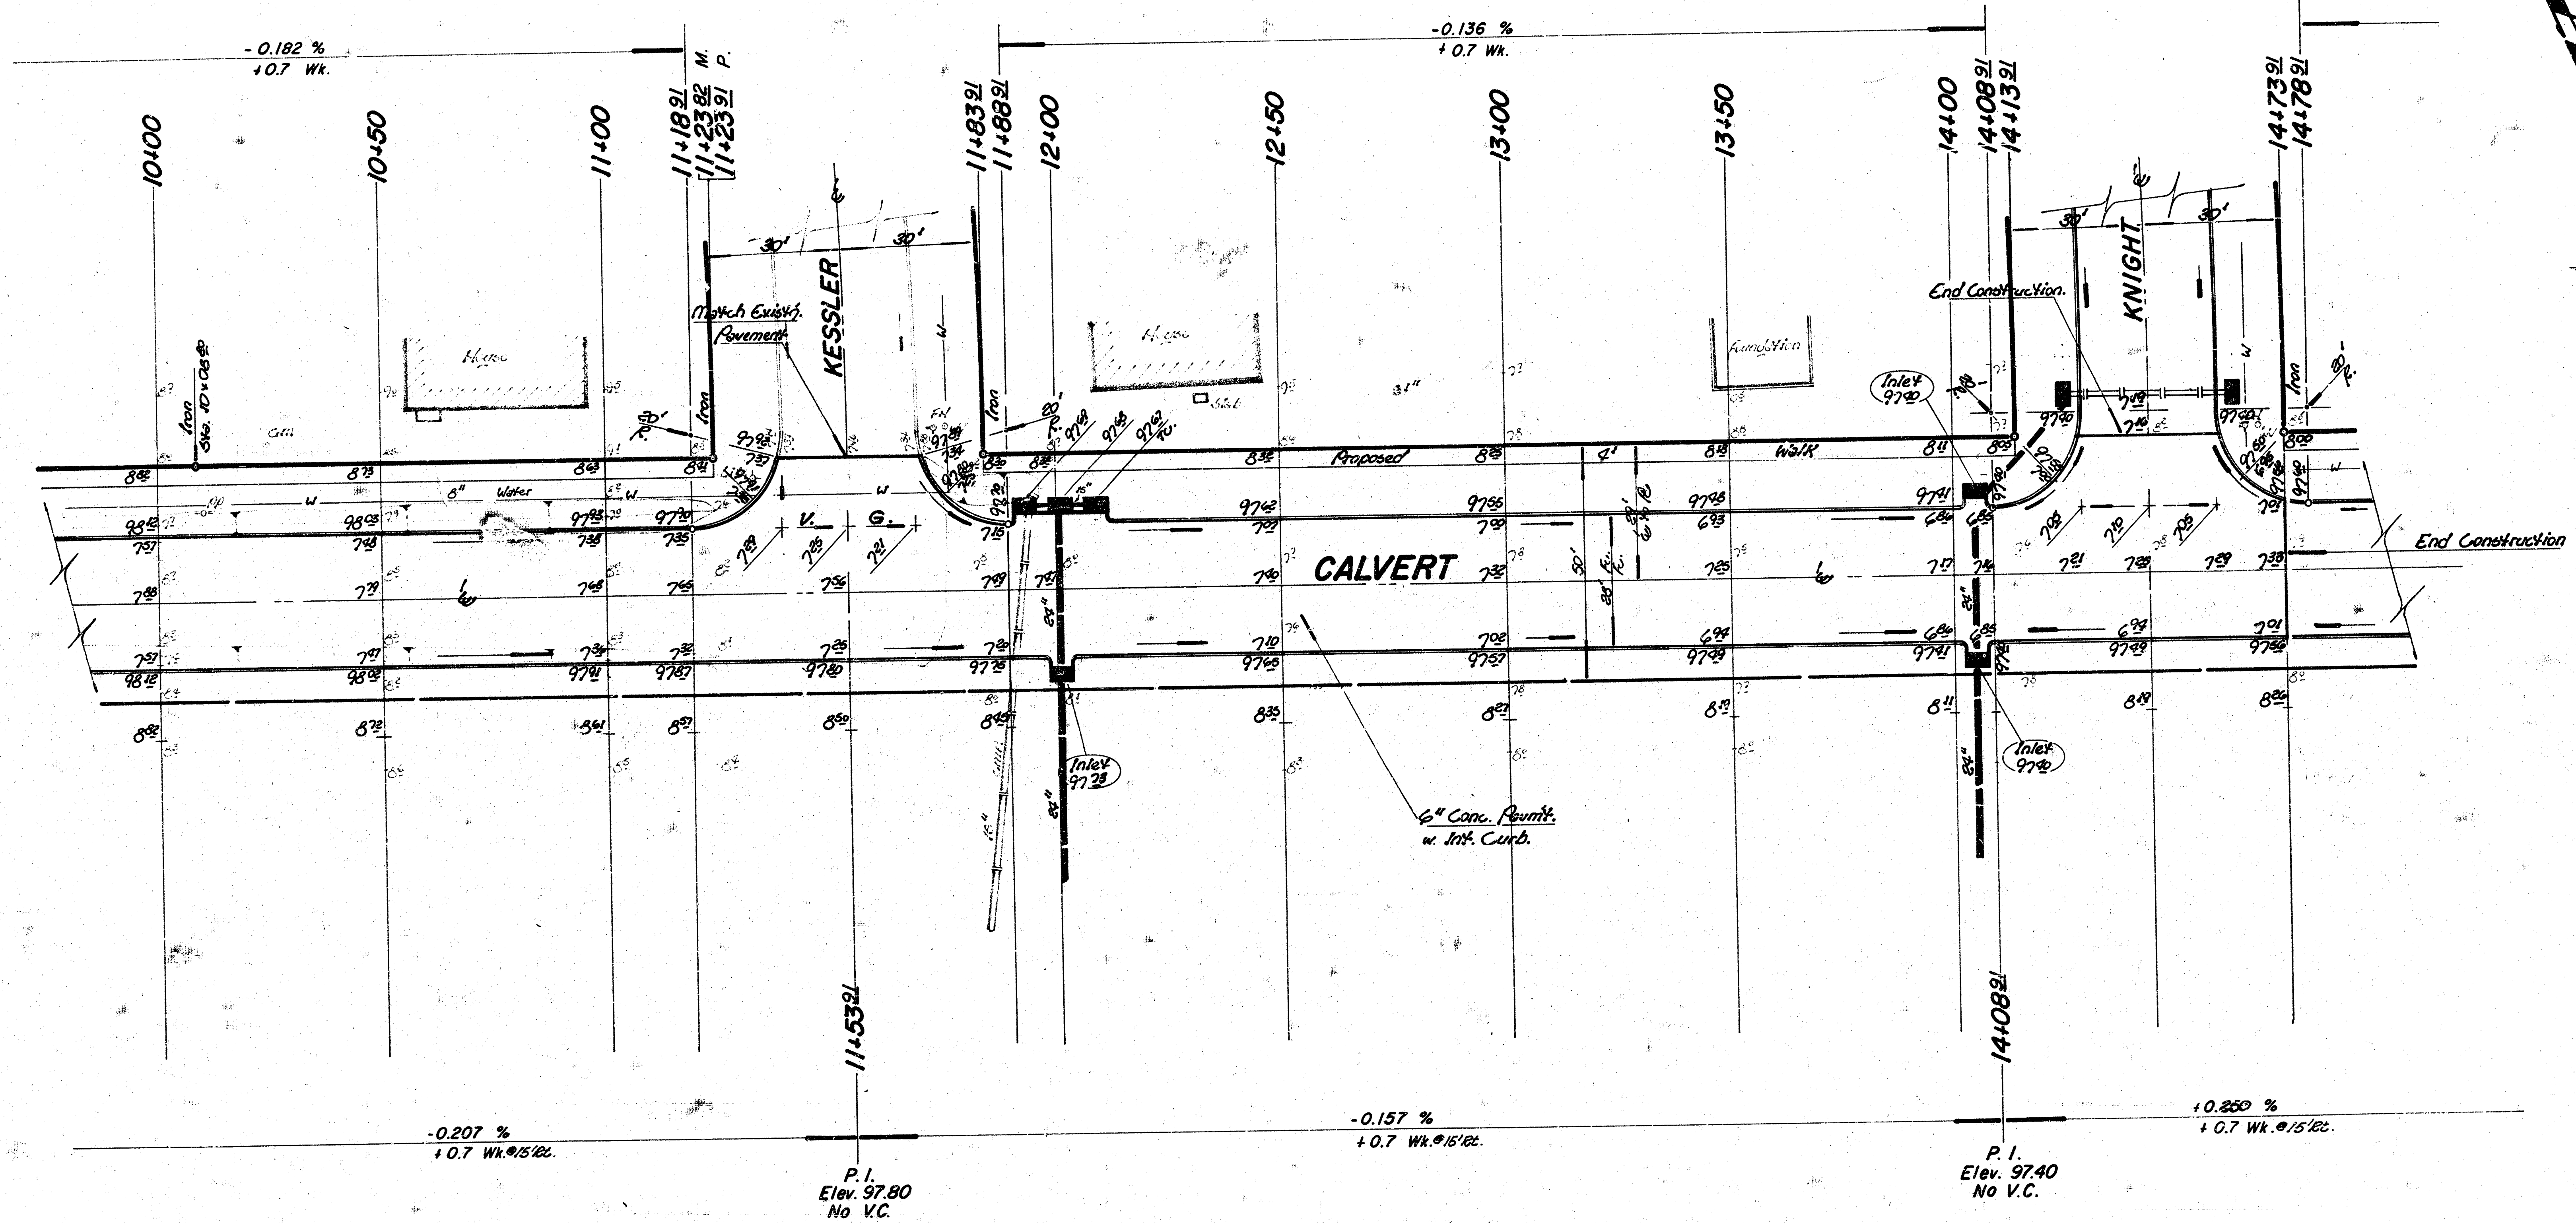

CALVERT





4/8

FILMED FROM THE BEST AVAILABLE COPY



PLAN
 DATE: 11/1/54
 DRAWN BY: E. W. BROWN
 CHECKED BY: J. W. BROWN
 NO. 100000

PROFILE
 DATE: 11/1/54
 DRAWN BY: E. W. BROWN
 CHECKED BY: J. W. BROWN
 NO. 100000

Scale:
 Plan 1" = 20'
 Profile 1" = 5' Vert.
 1" = 20' Hor.

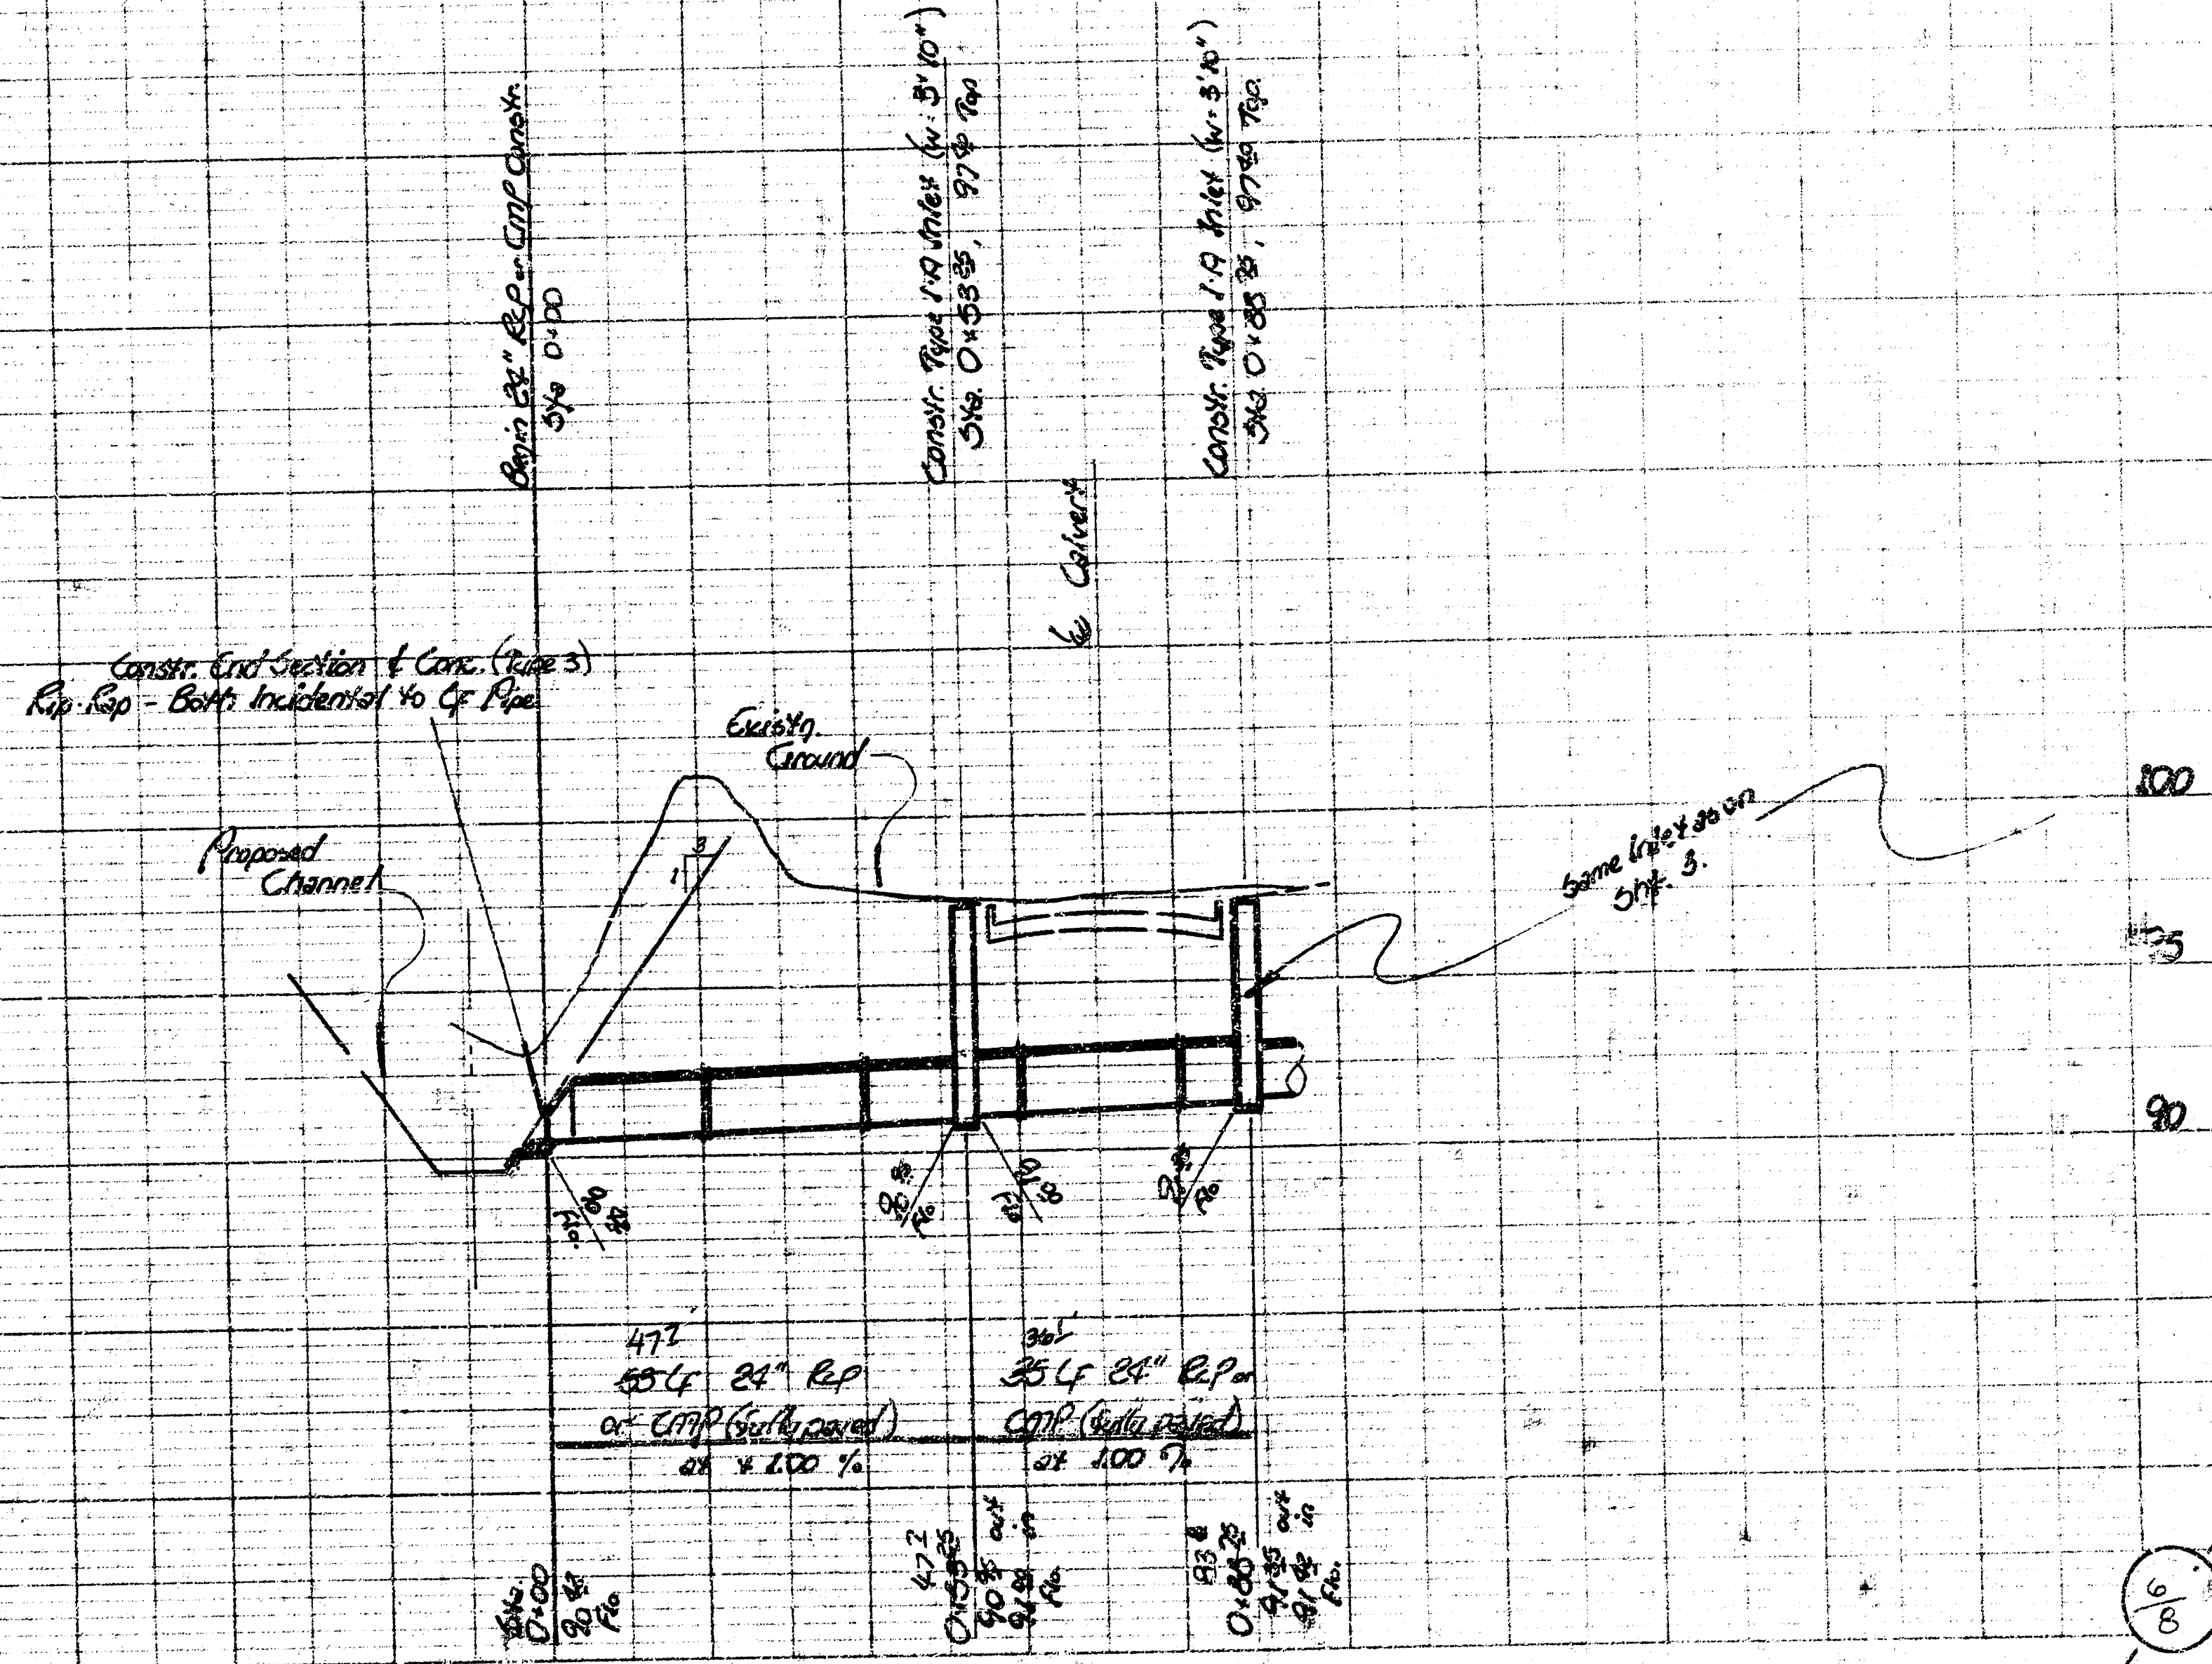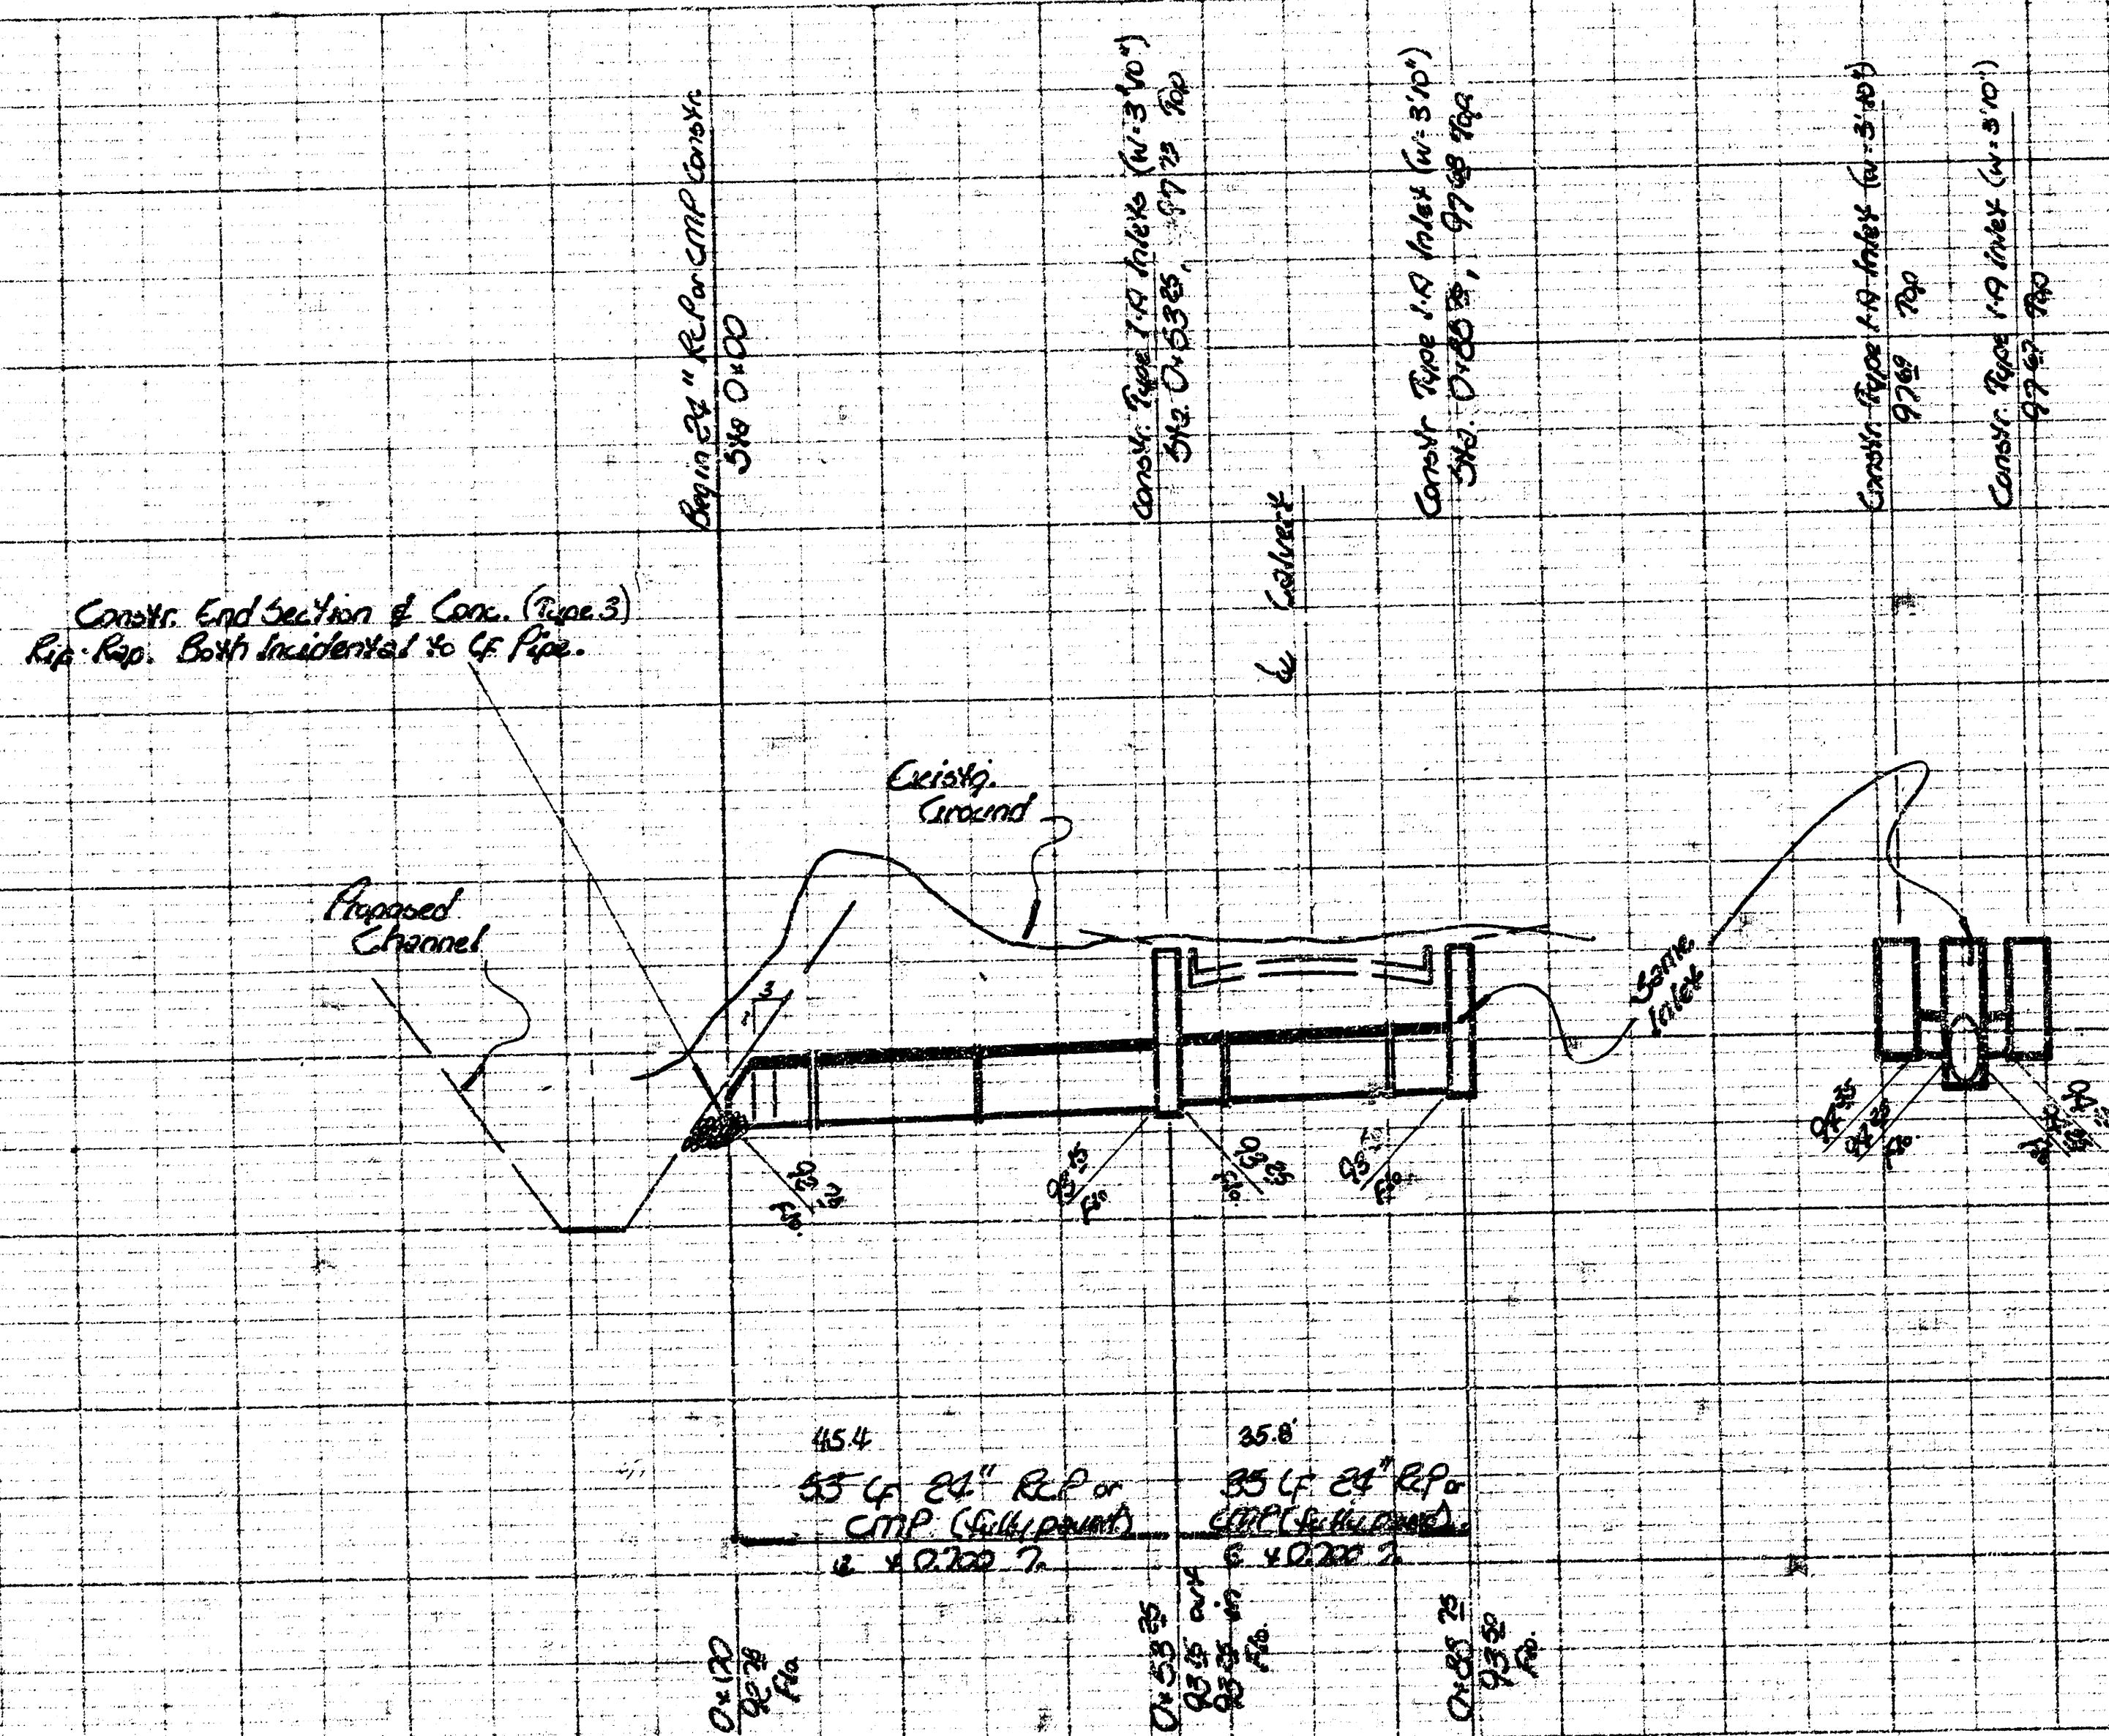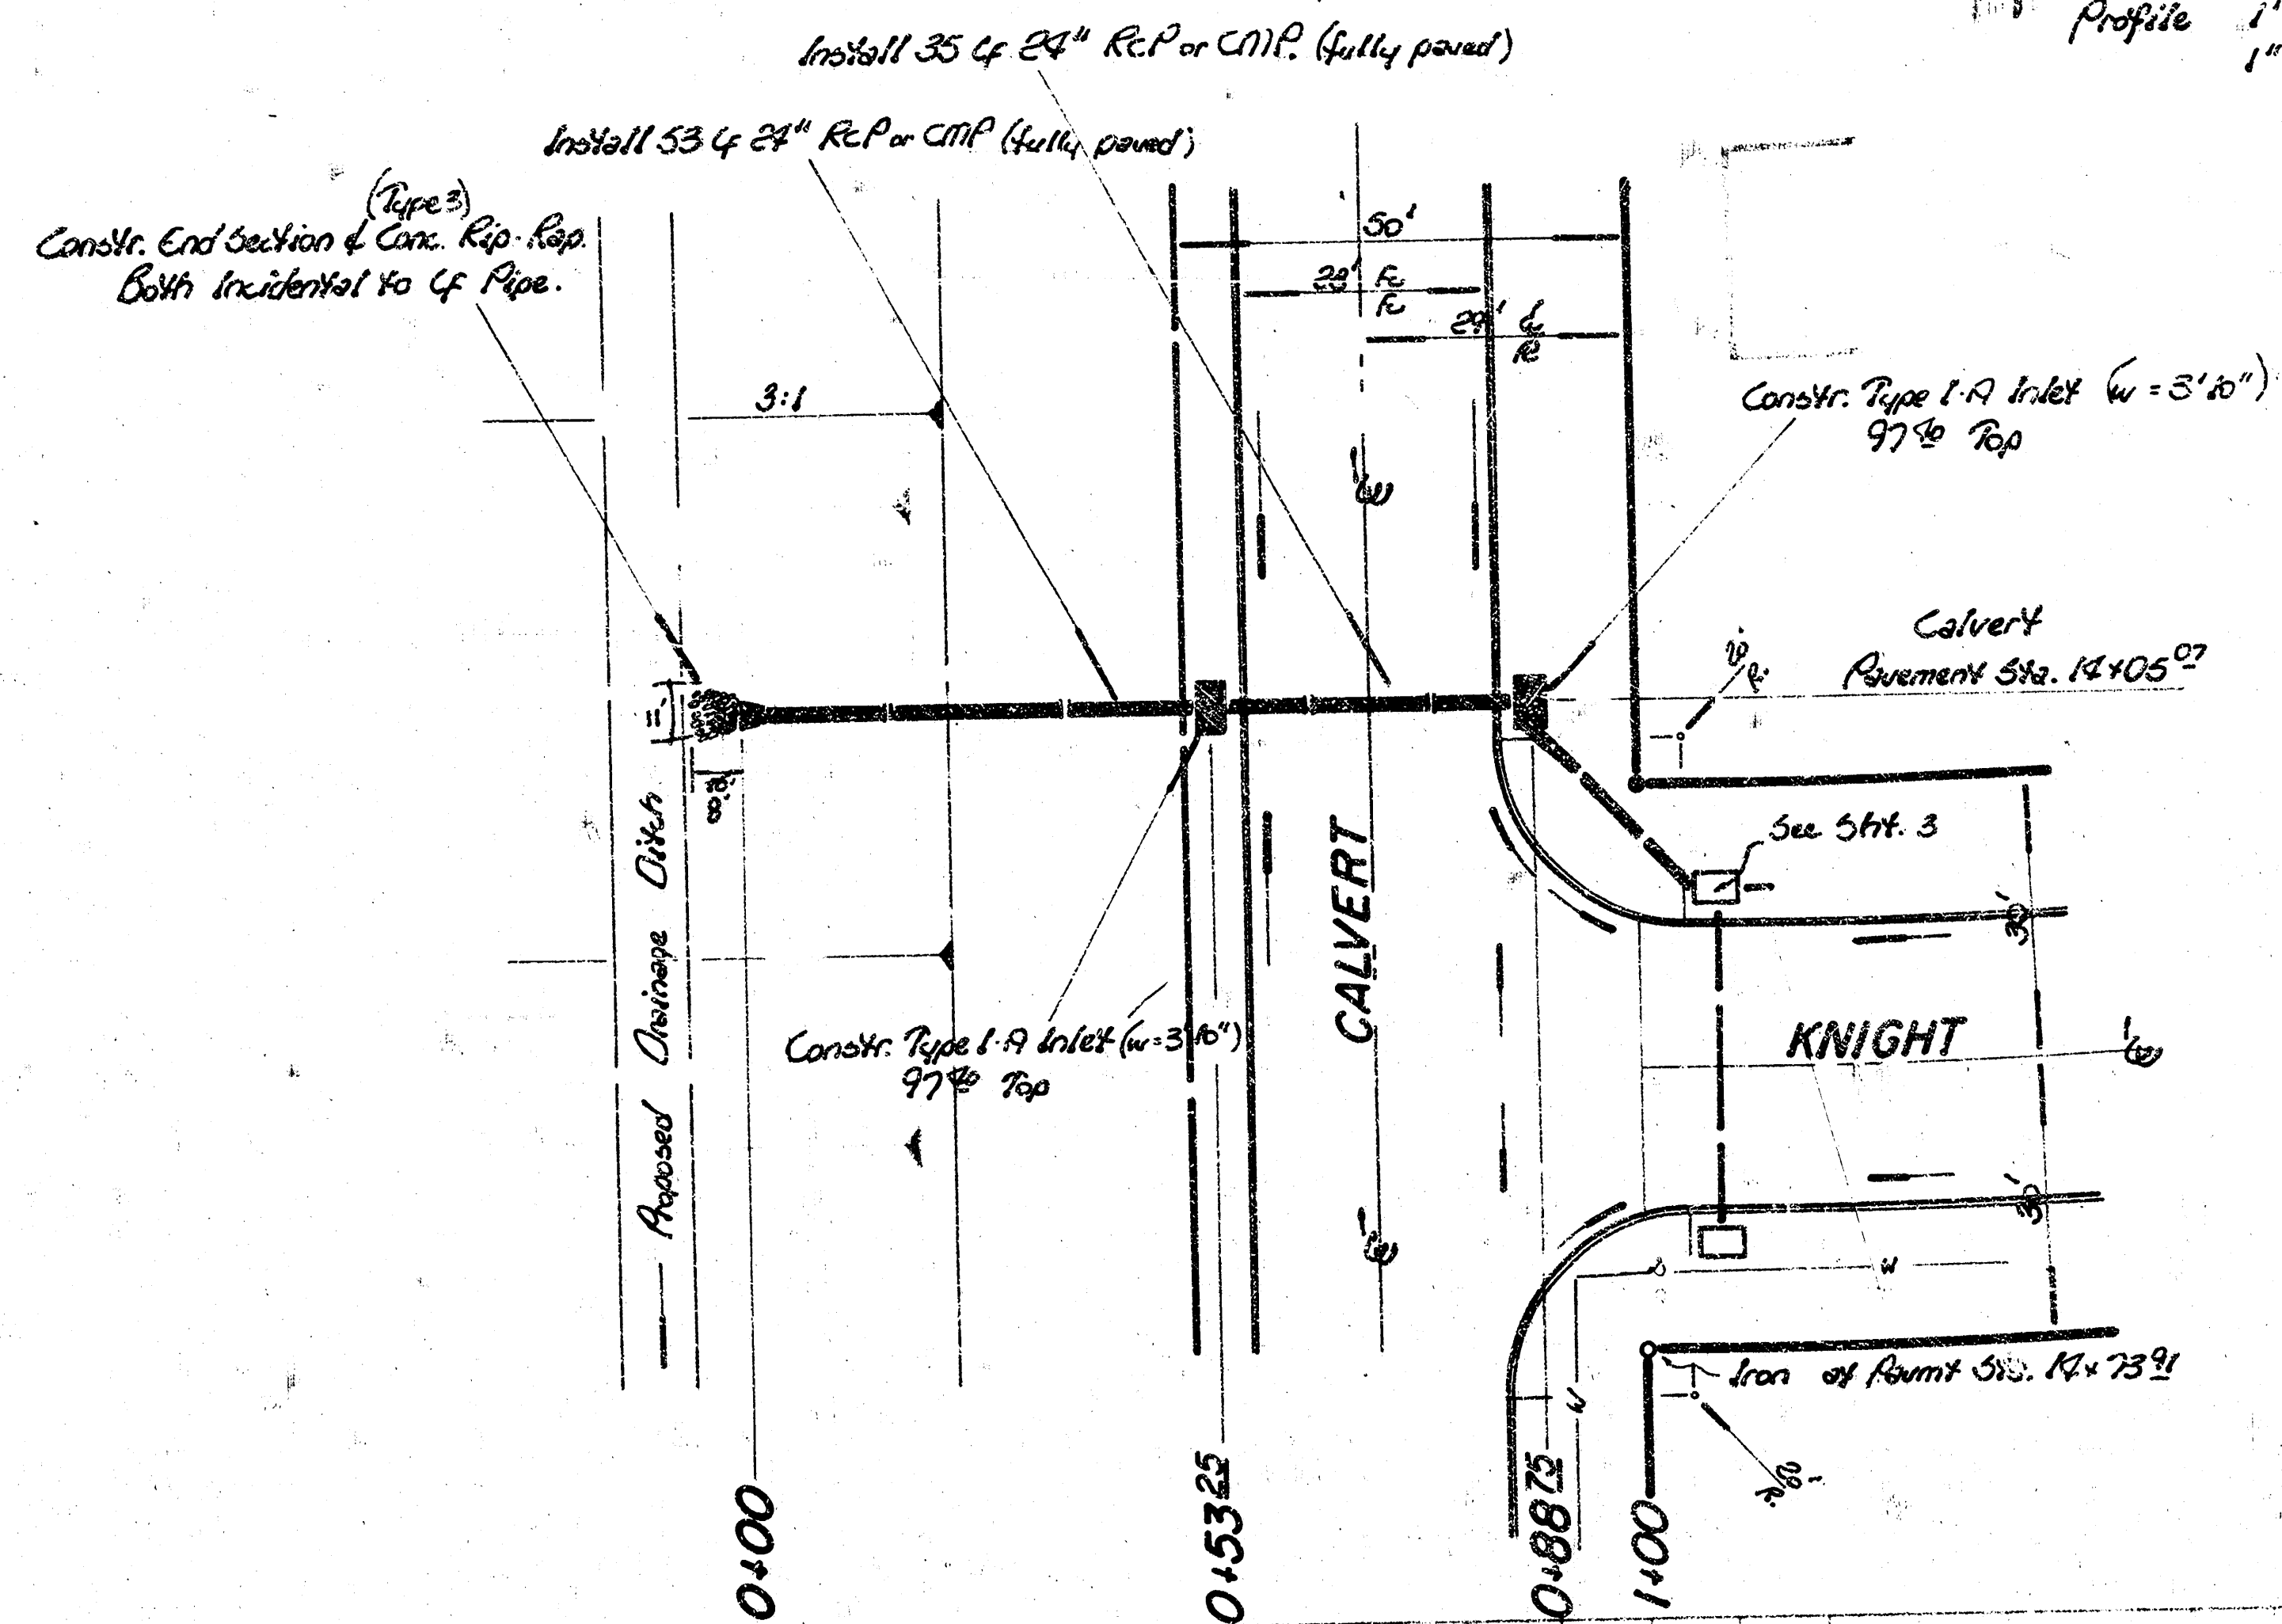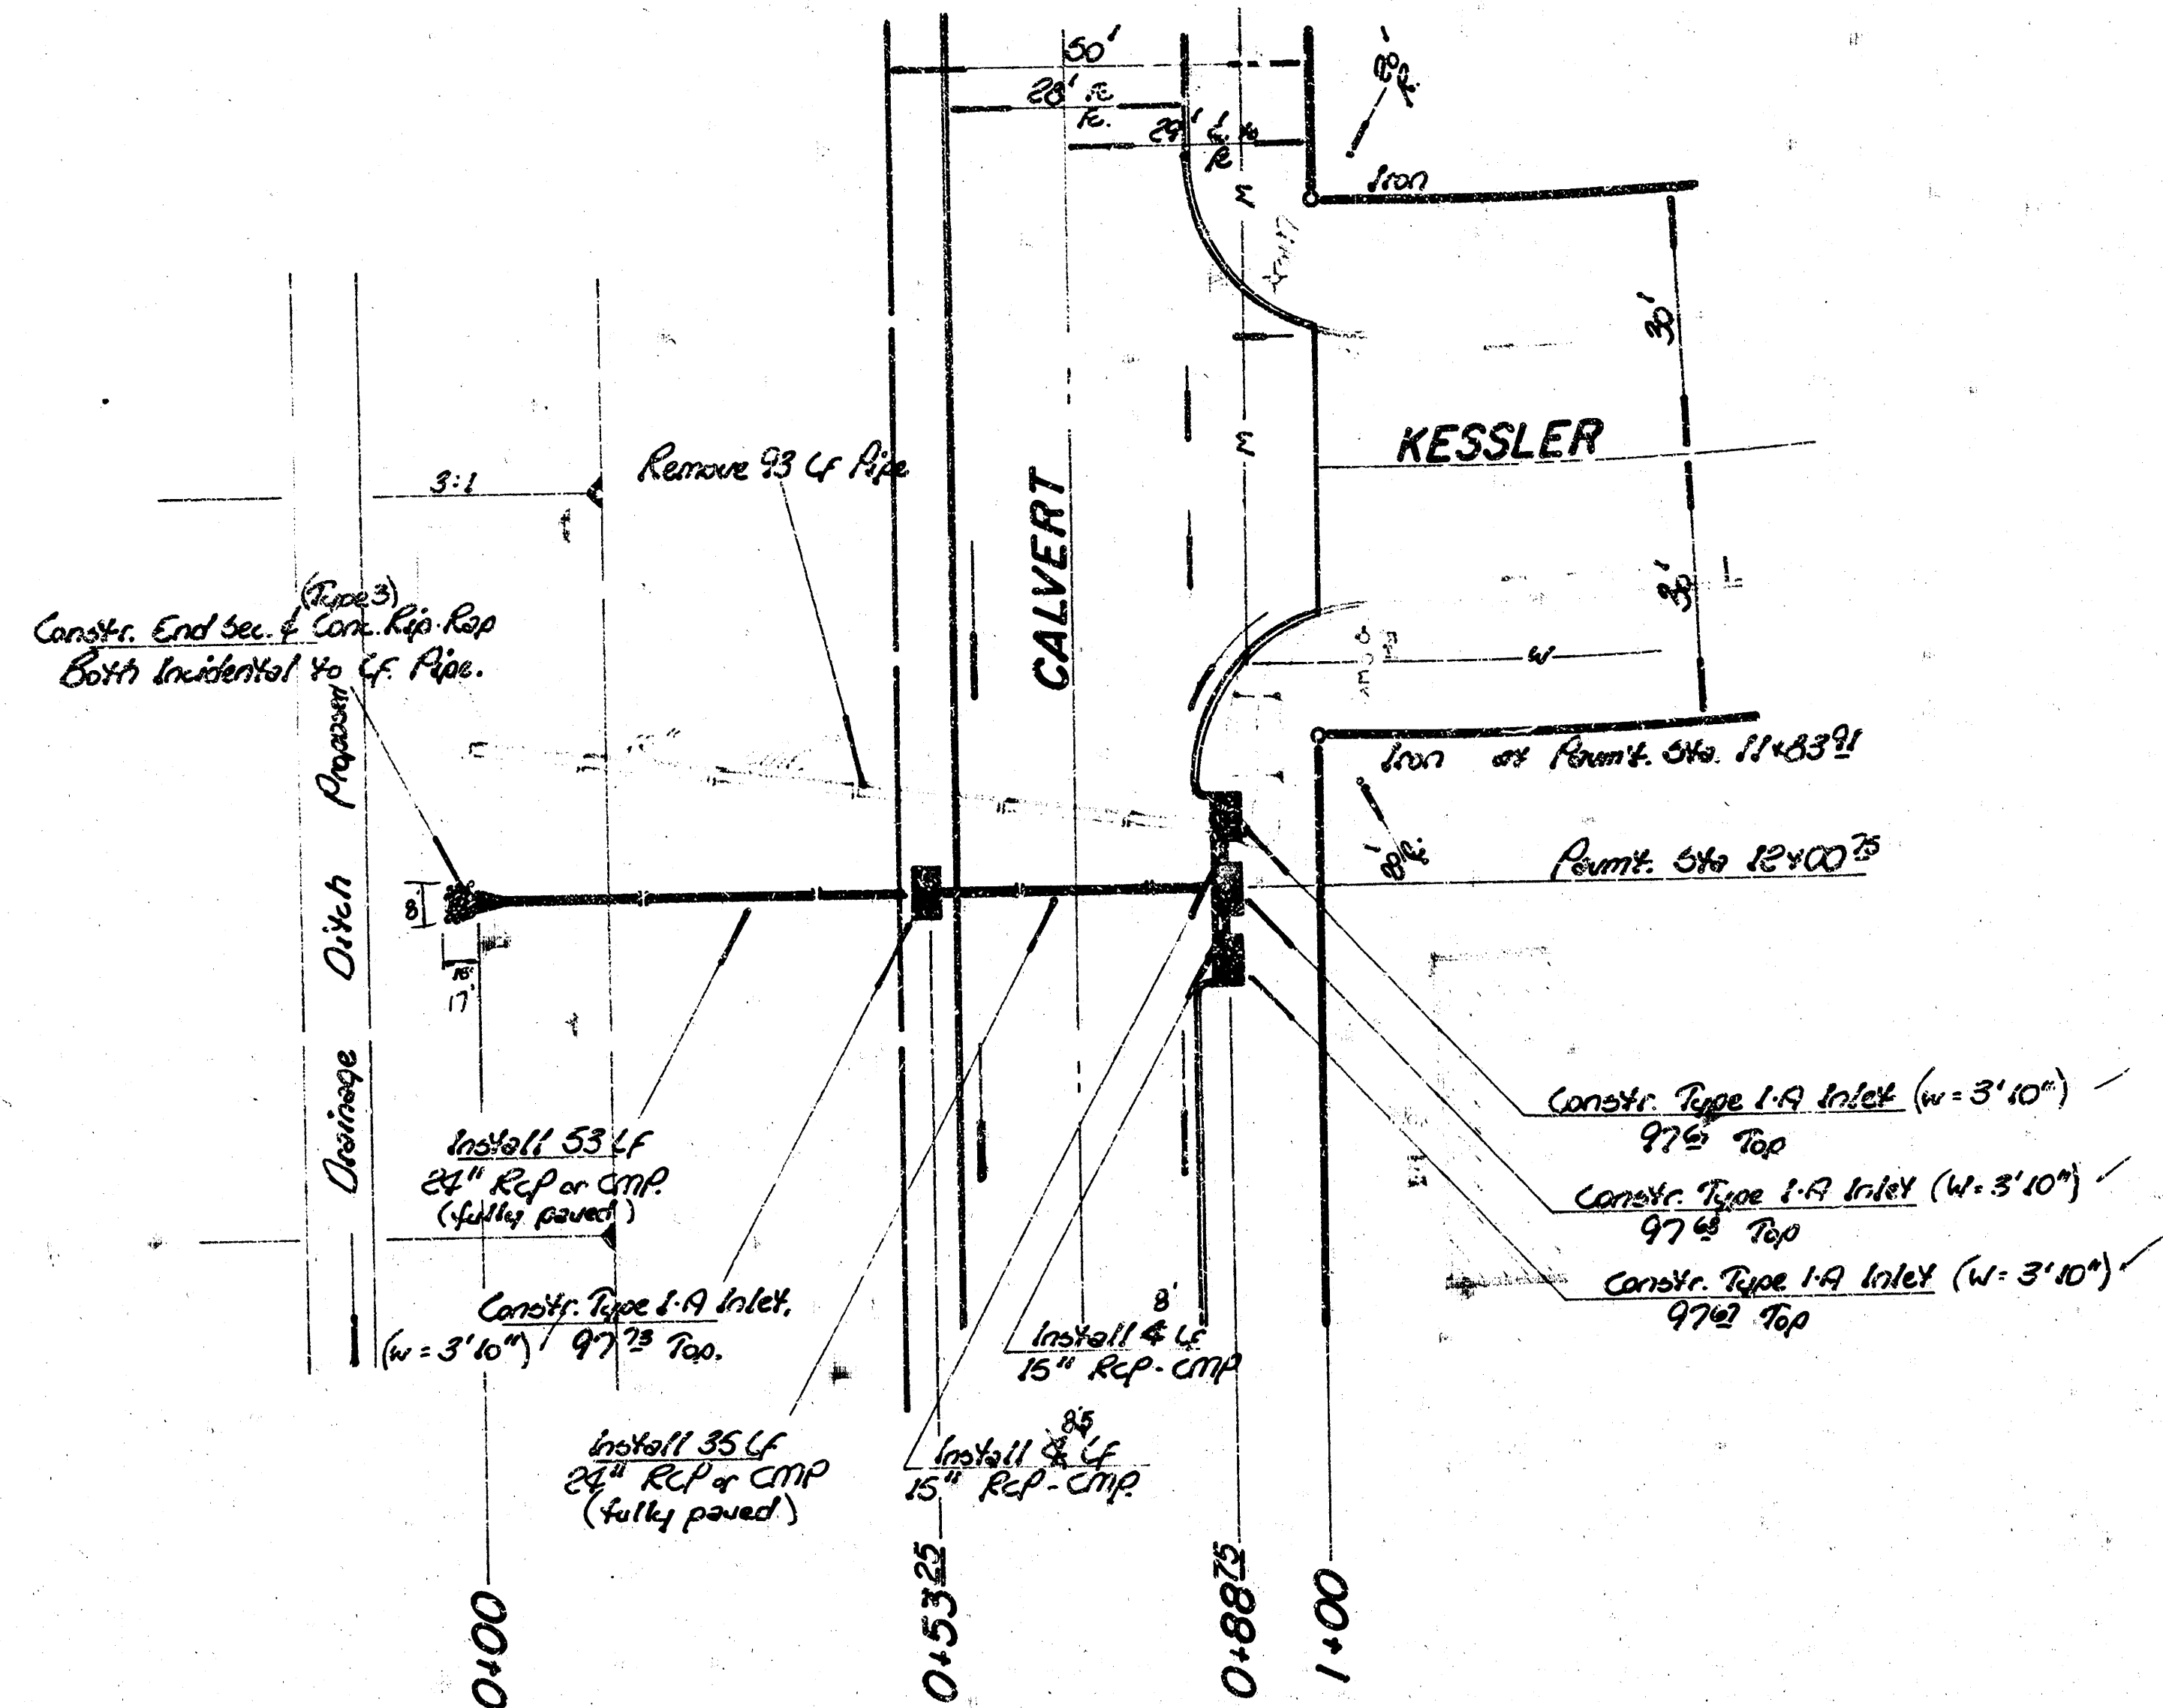


B.M. 9851 - 10' Top Ch. N. End of Return N.E. Corner 33rd St & Leaning.

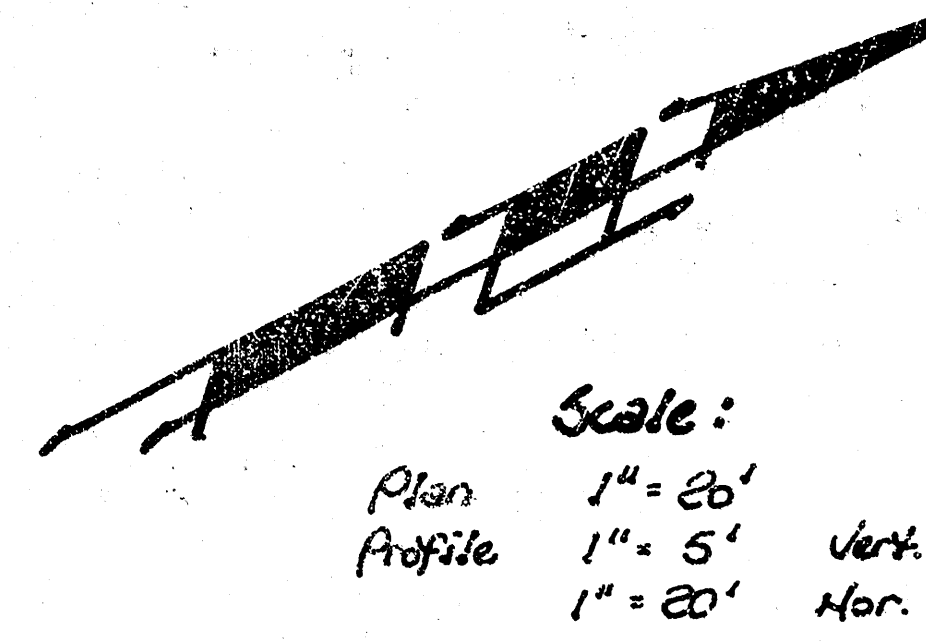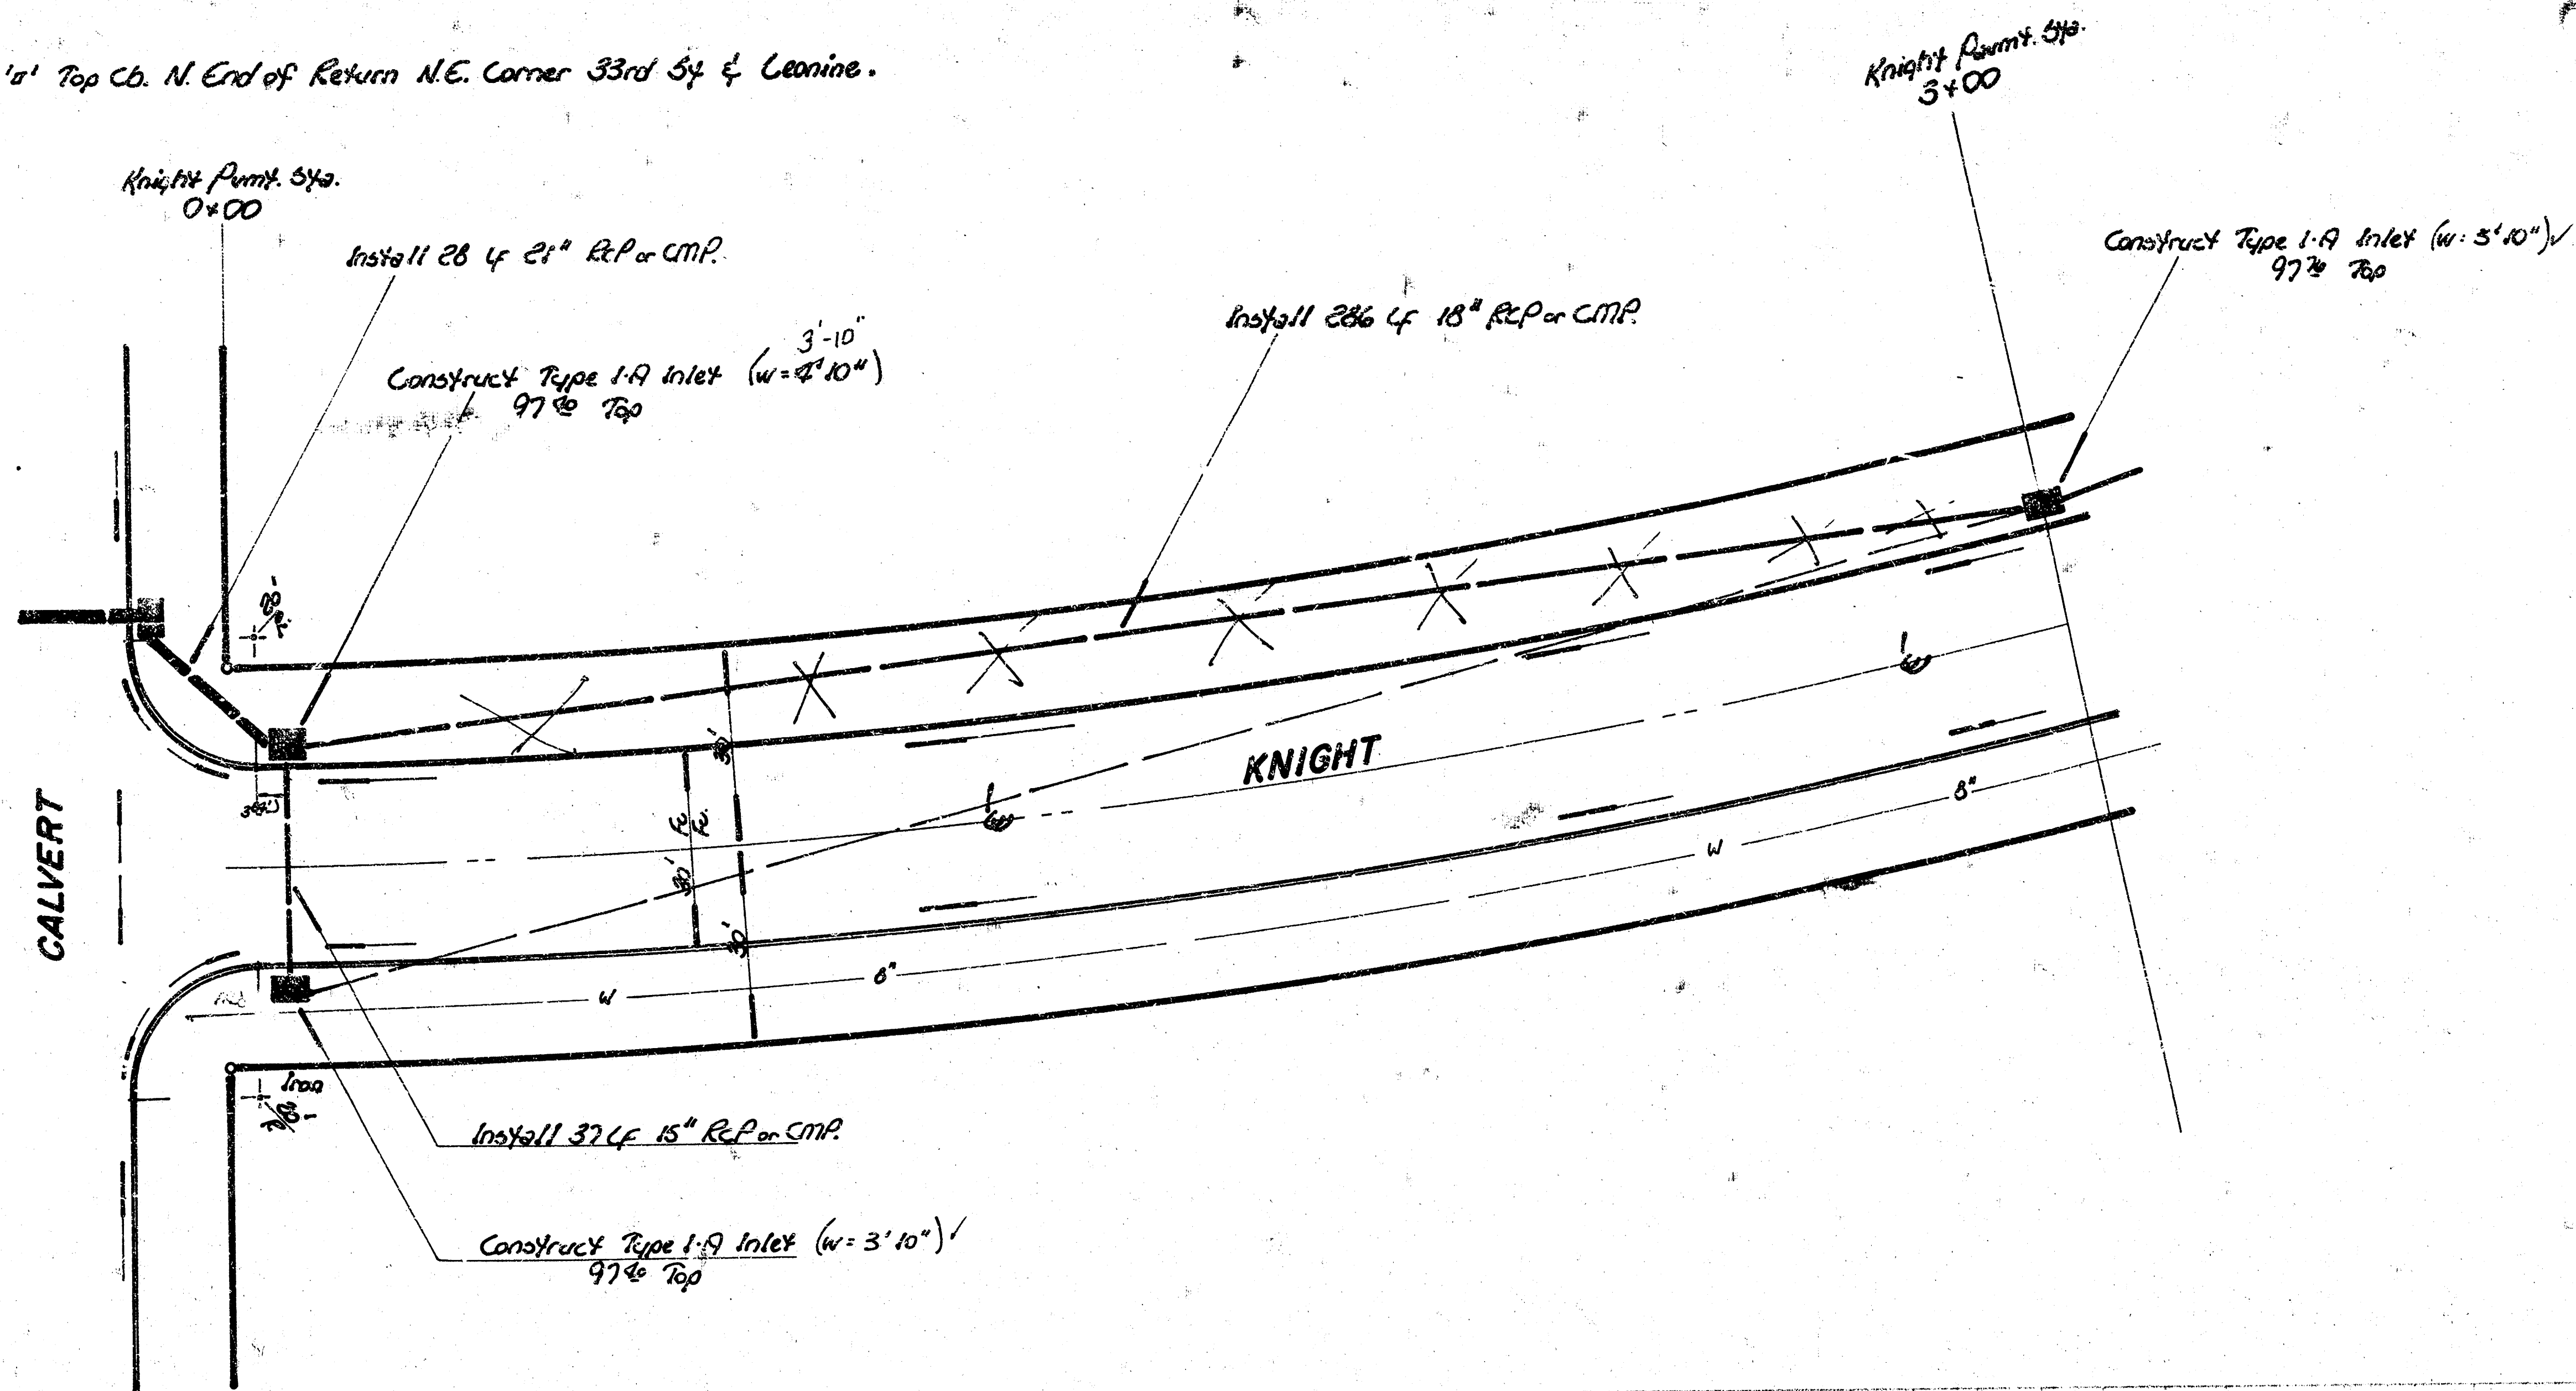


PLAN
SHEET NO. 1
DATE 8/78
BY [Signature]

PROFILE
SHEET NO. 2
DATE 8/78
BY [Signature]

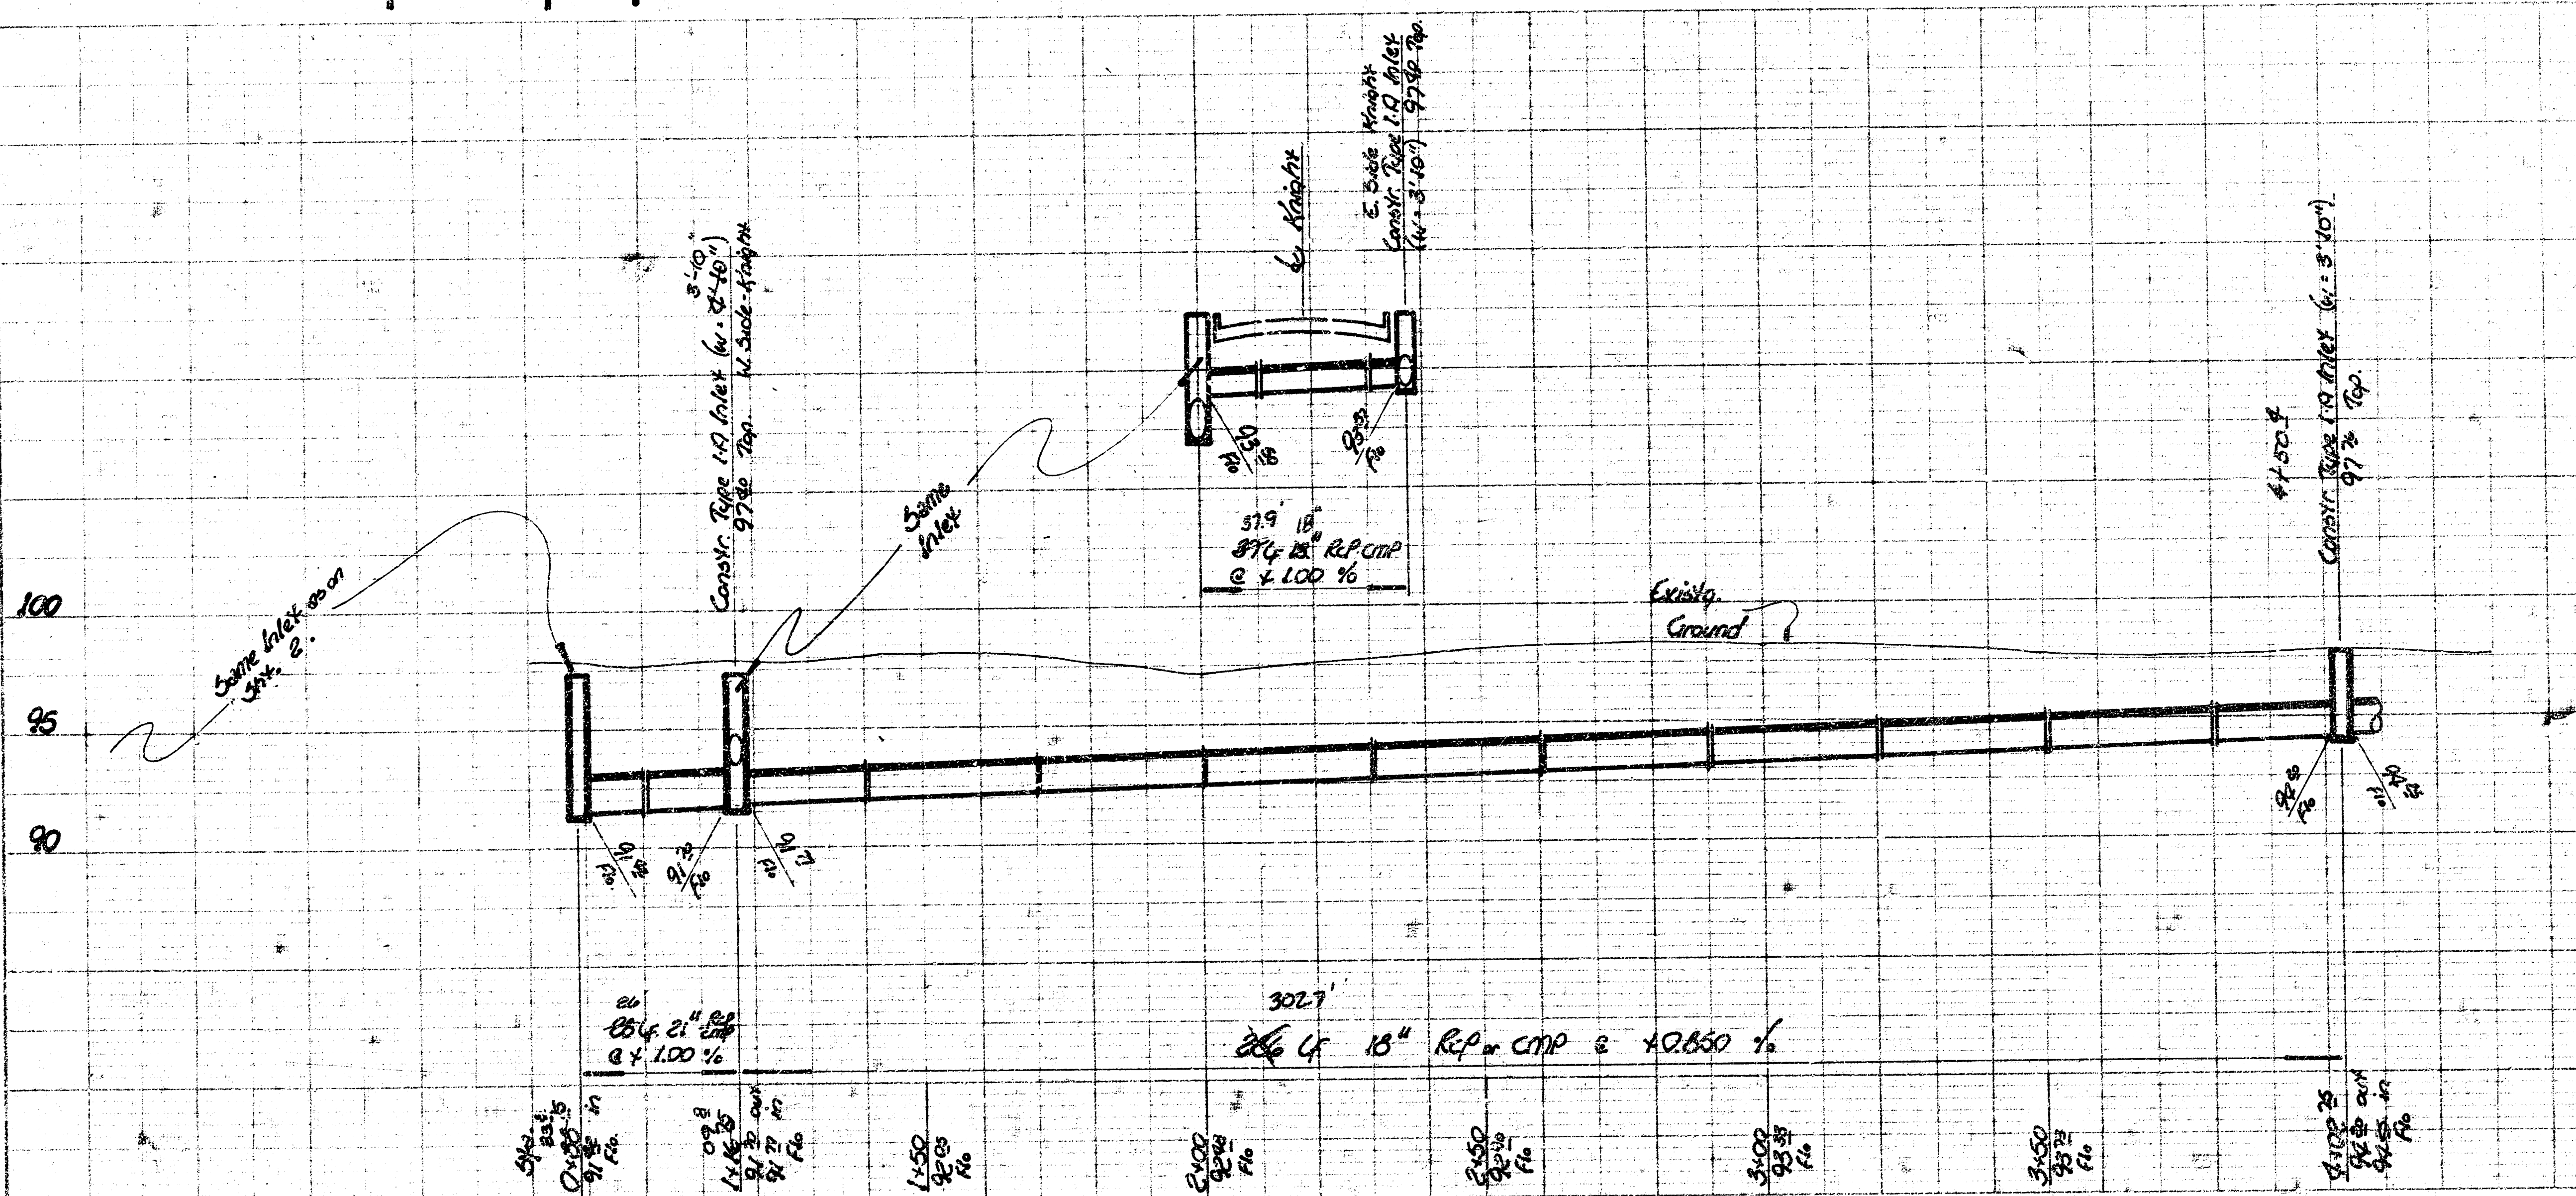

PLAN
SECTION
MET-3

PROFILE
SECTION
MET-3

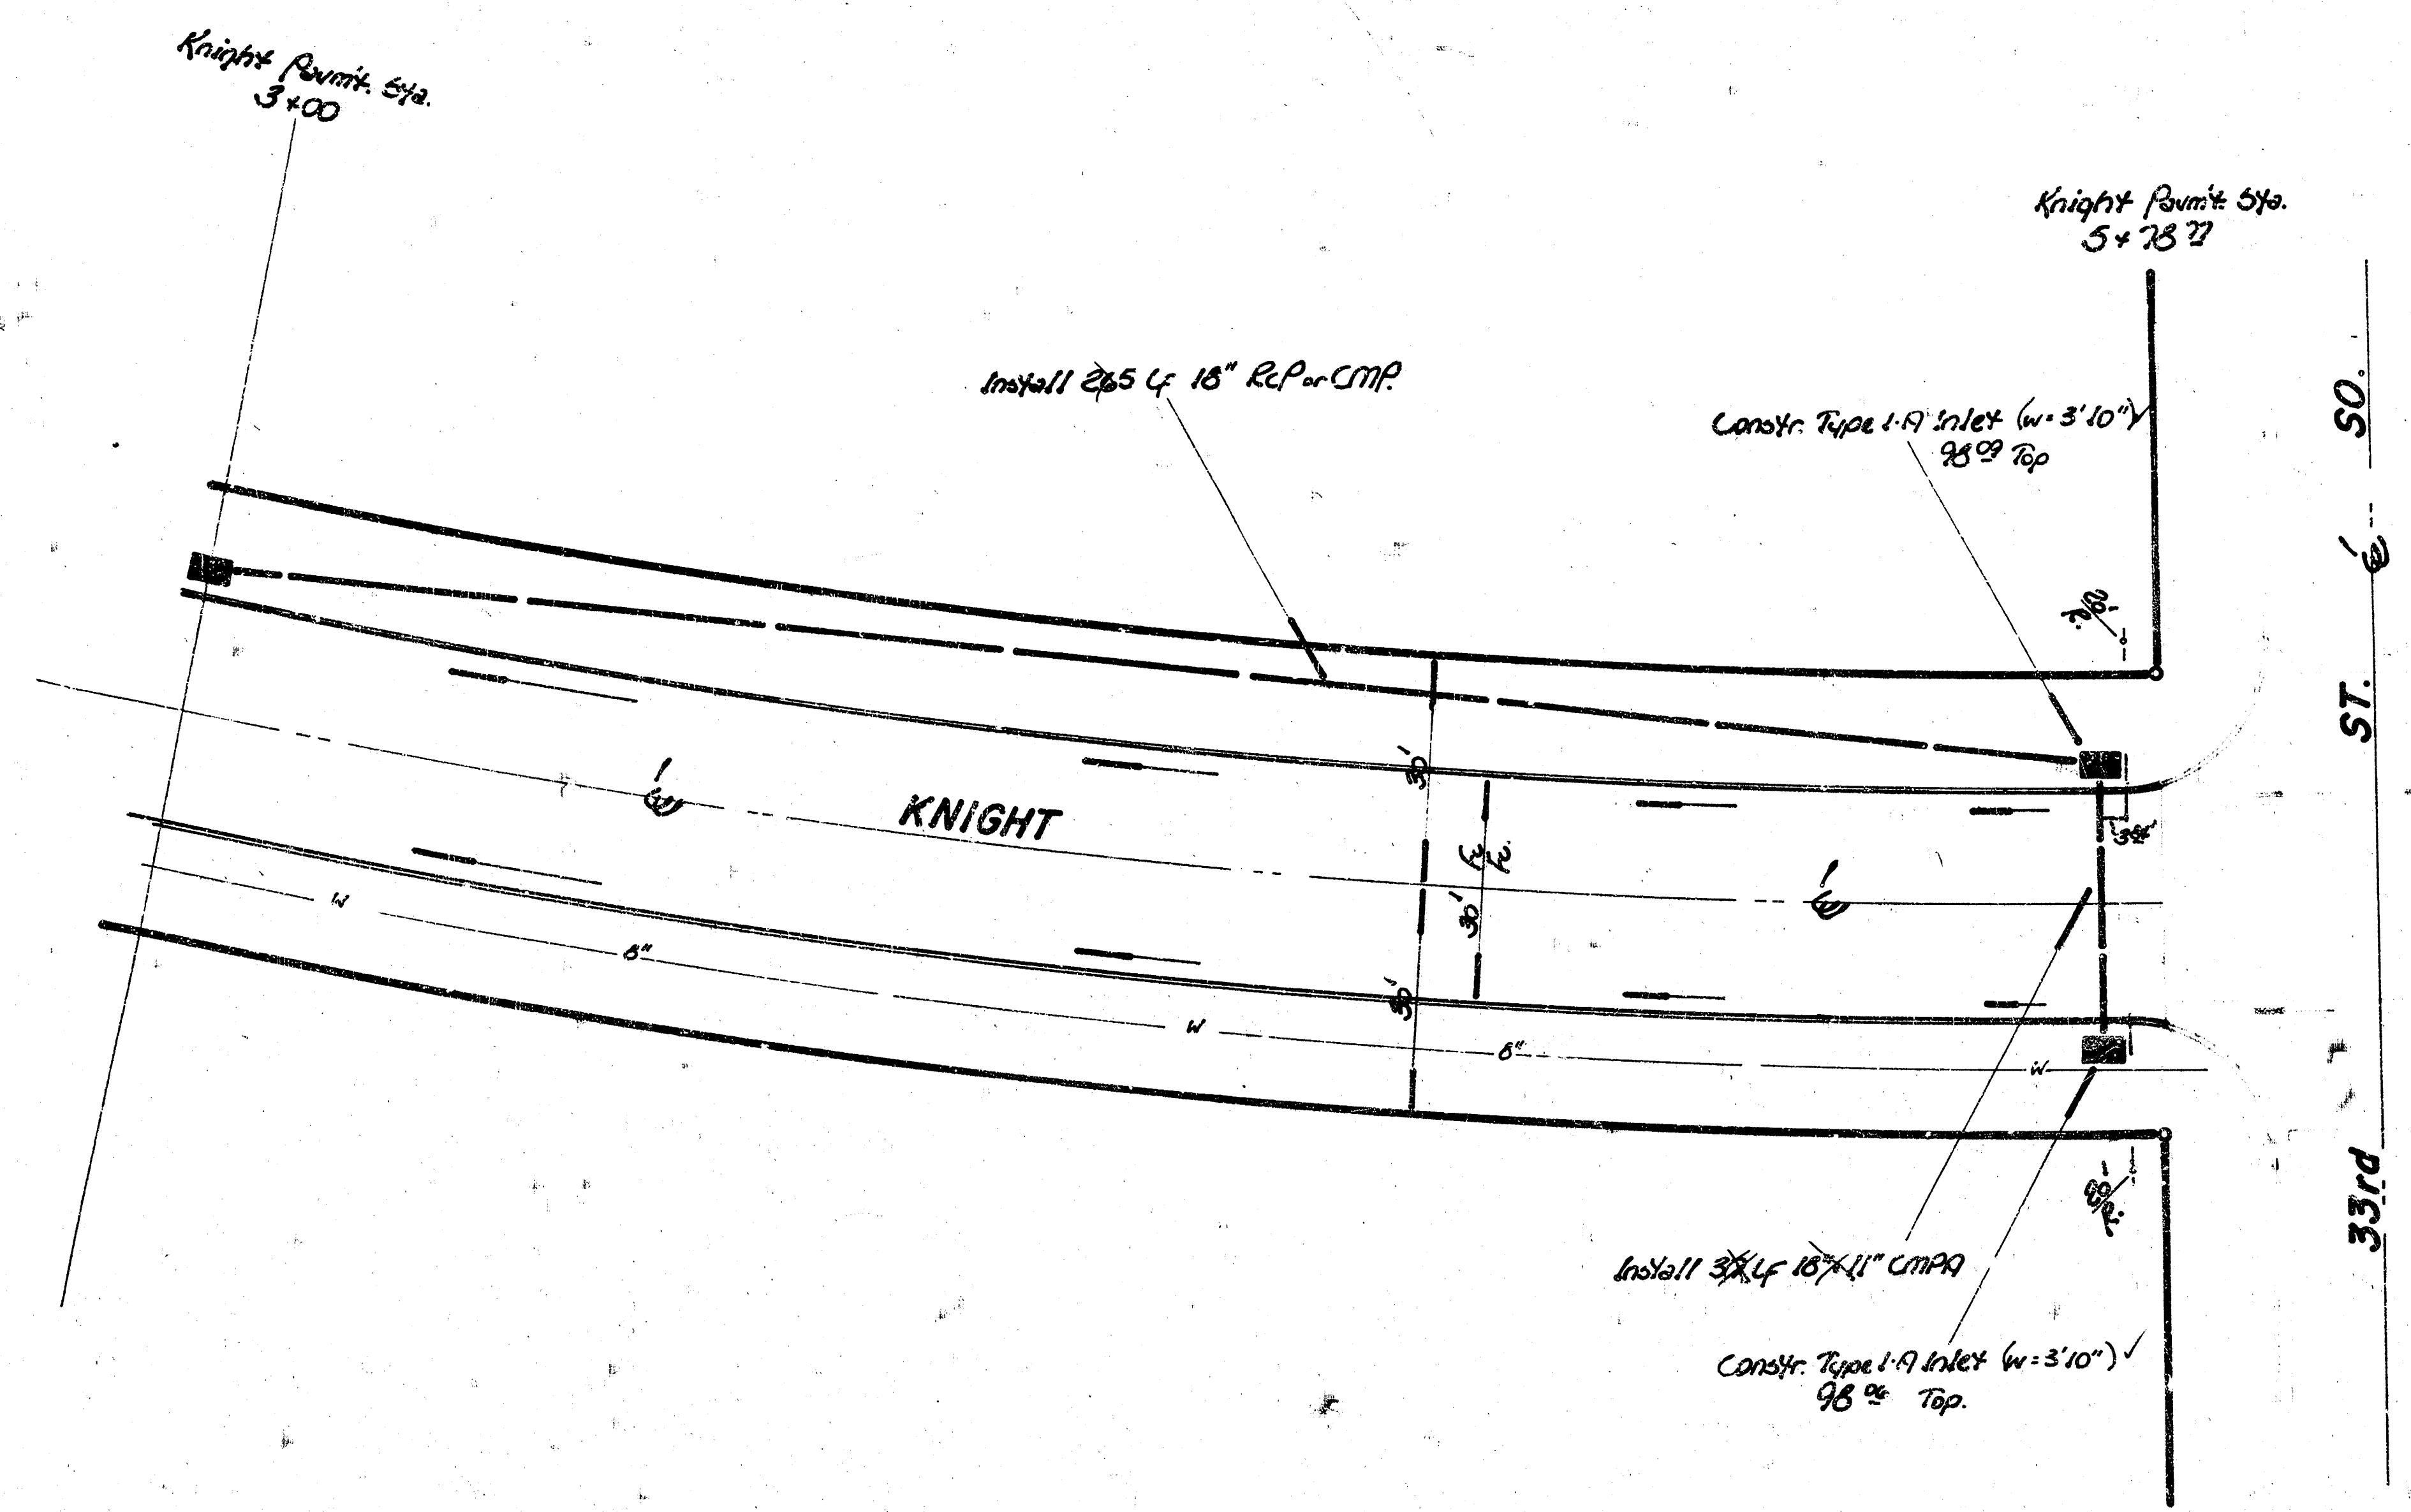

Scale -
Plan: 1"=20'
Profile: 1"=5' Vert.
1"=20' Hor.

