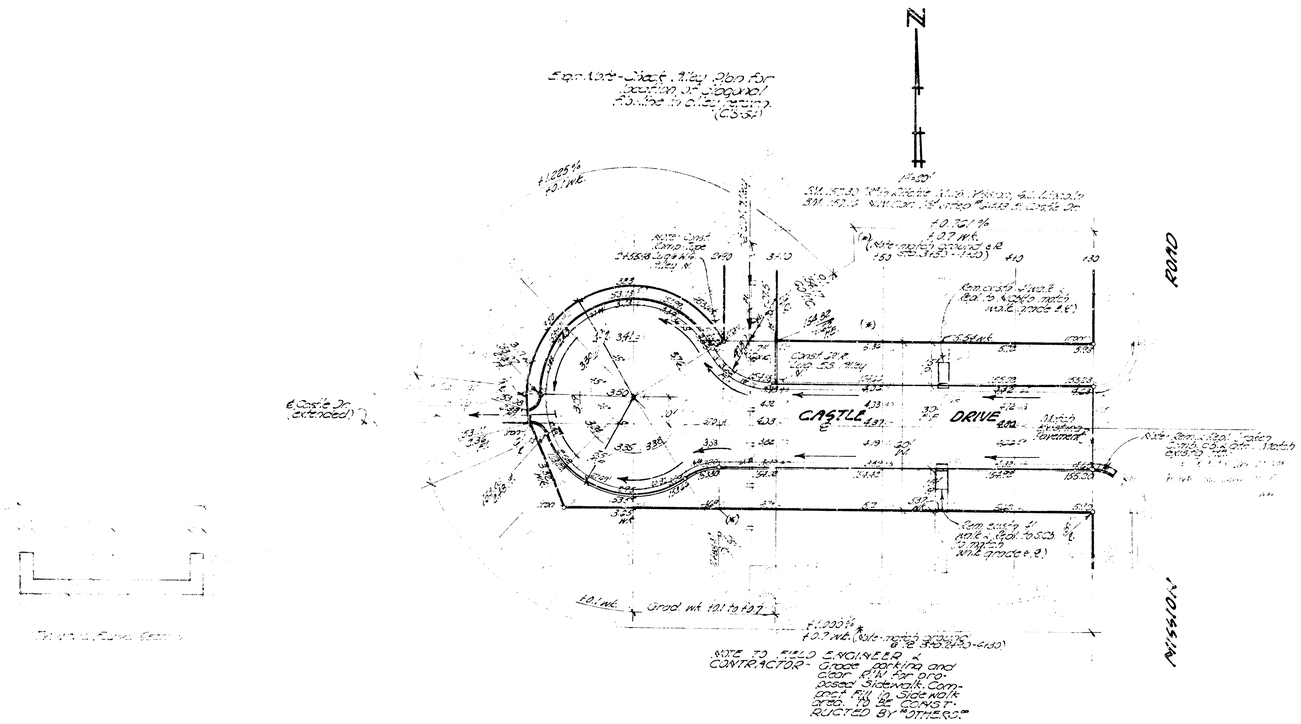


EARTHWORK QUANTITIES

| Excavation | |
|---|---|
| Prop. 4,045 C.Y. | City 270 C.Y. |
| 4,255 C.Y. (Cut) | 37 C.Y. (Cut) |
| 445.3 C.Y. | 33.7 C.Y. |

"CASTLE DRIVE"

N.E. Mission Road to and including Cul-de-Sac.

86'-8"-30'. Asph. Conc. and Curb

CITY OF WICHITA, KANS.

B.C. Smith ... City Engineer

Date: July, 1958 Proj. No. C.S.-55