




PLAN	DATE
PROJECT	NO.
BY	
CHECKED	
APPROVED	

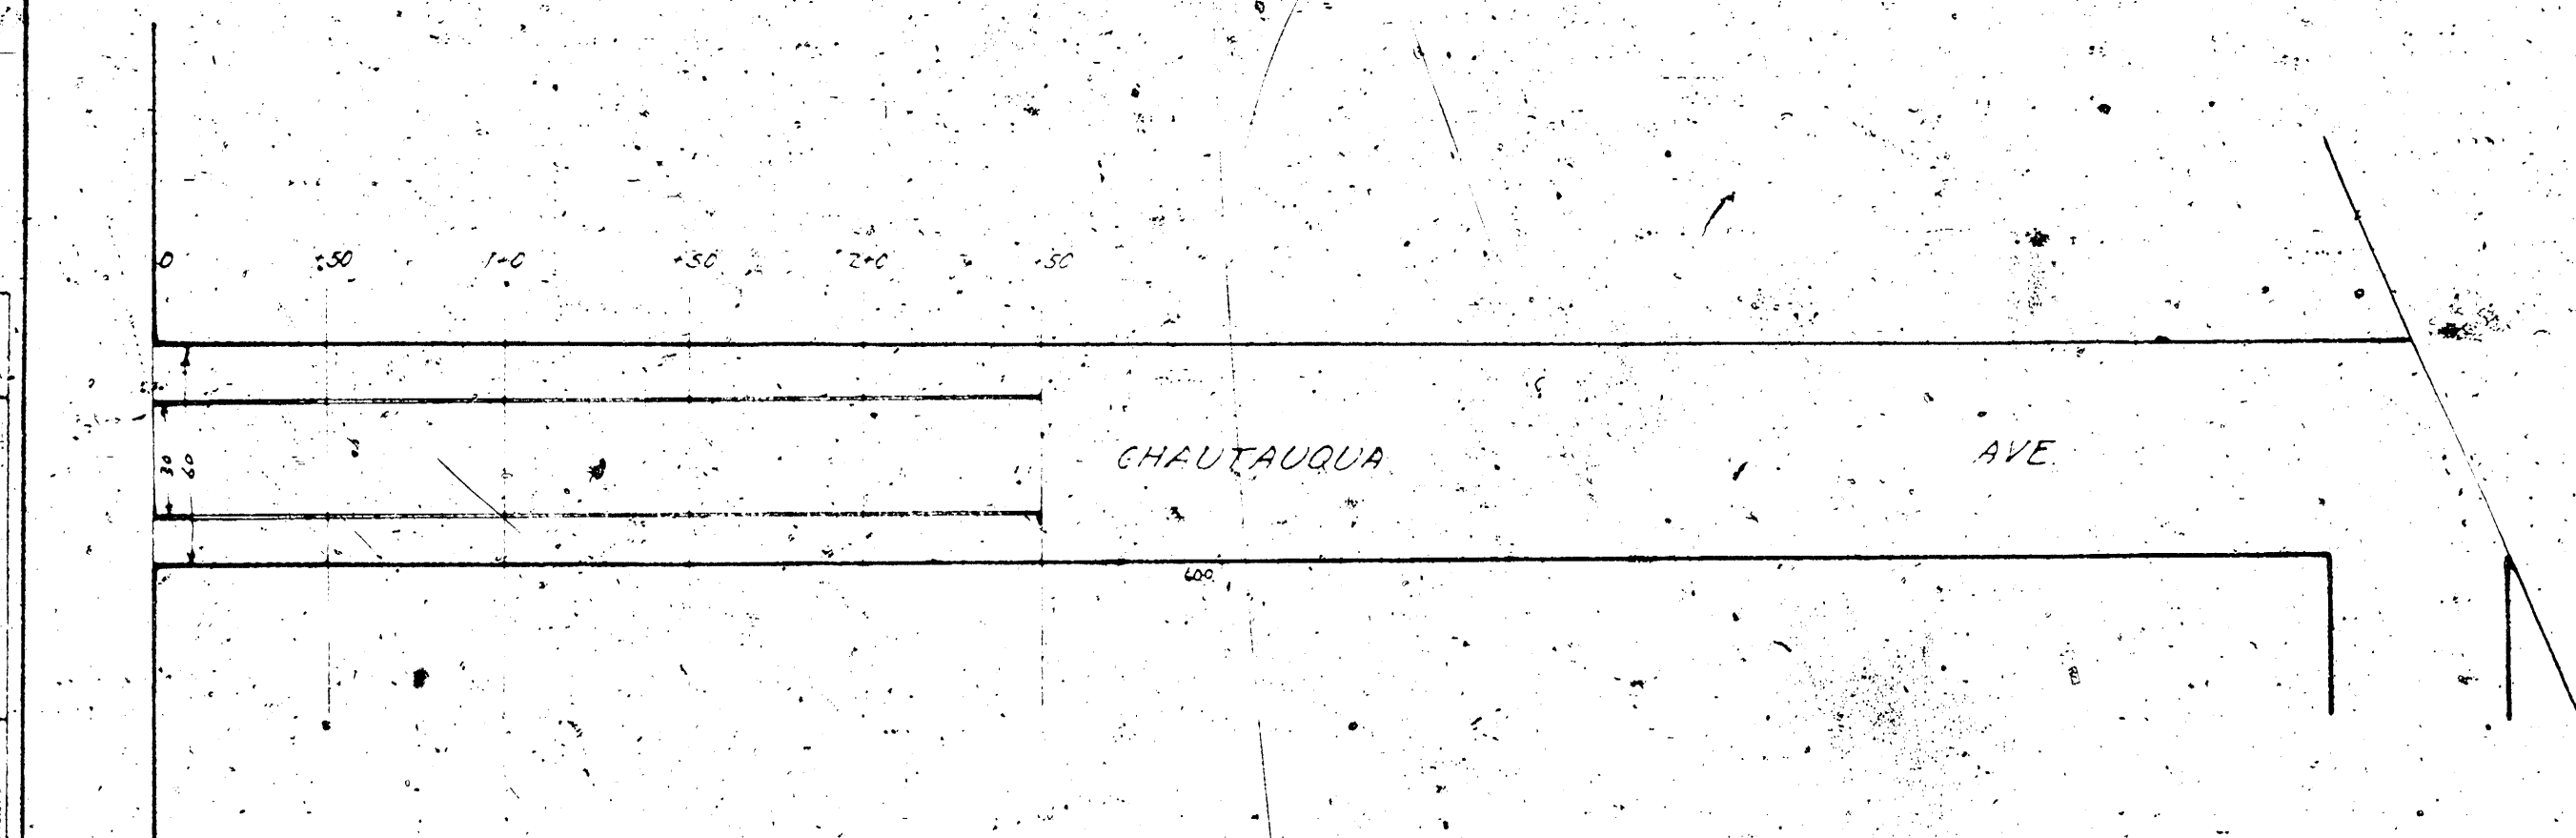

PAVING PLAN
CHAUTAUQUA AVENUE
N.L. MURDOCK AVE. TO 250' N. OF MURDOCK
30' CONCRETE PAVEMENT
INTEGRAL CURB

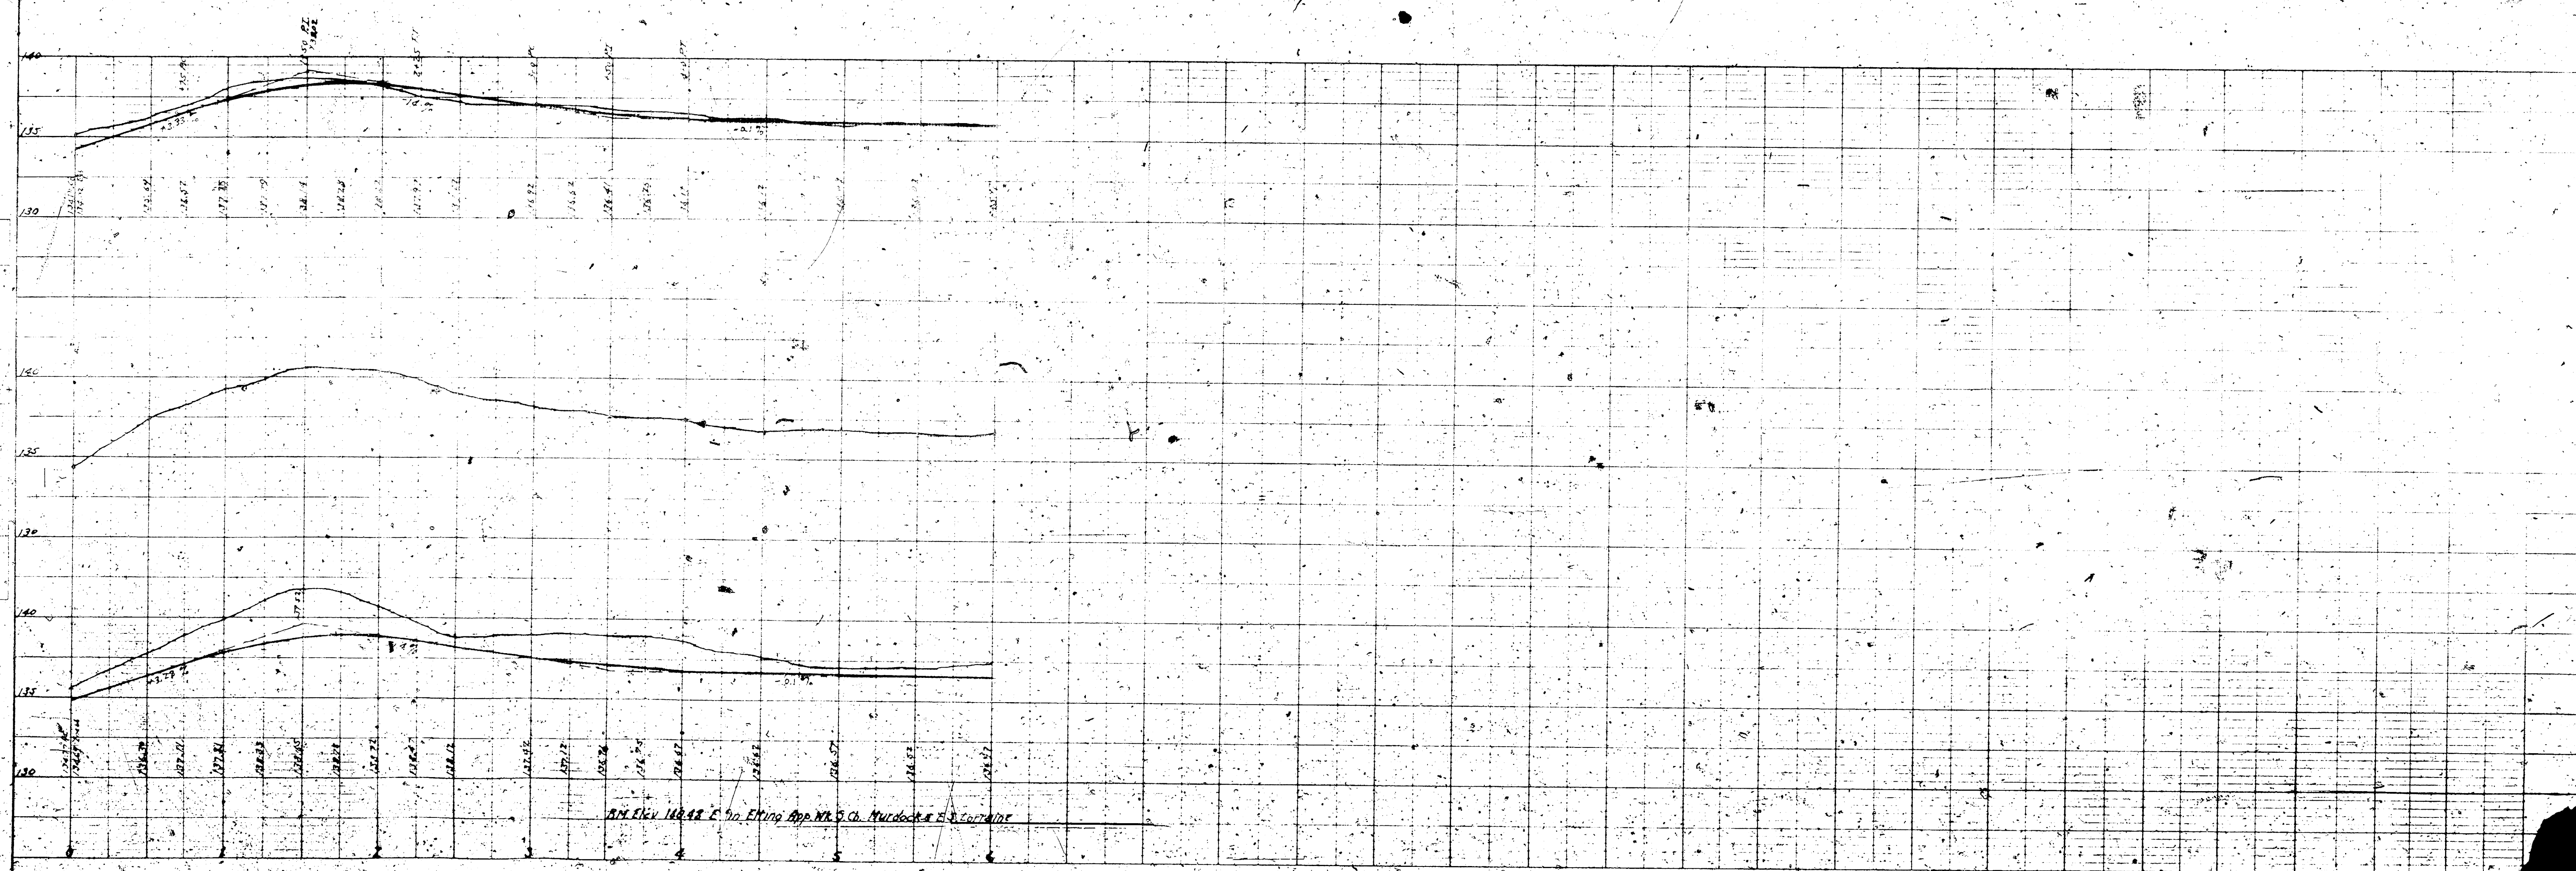

NOTE: ELEV. 144.44' E. to E. of App. No. 10, C. Murdock & S. Co. 1917

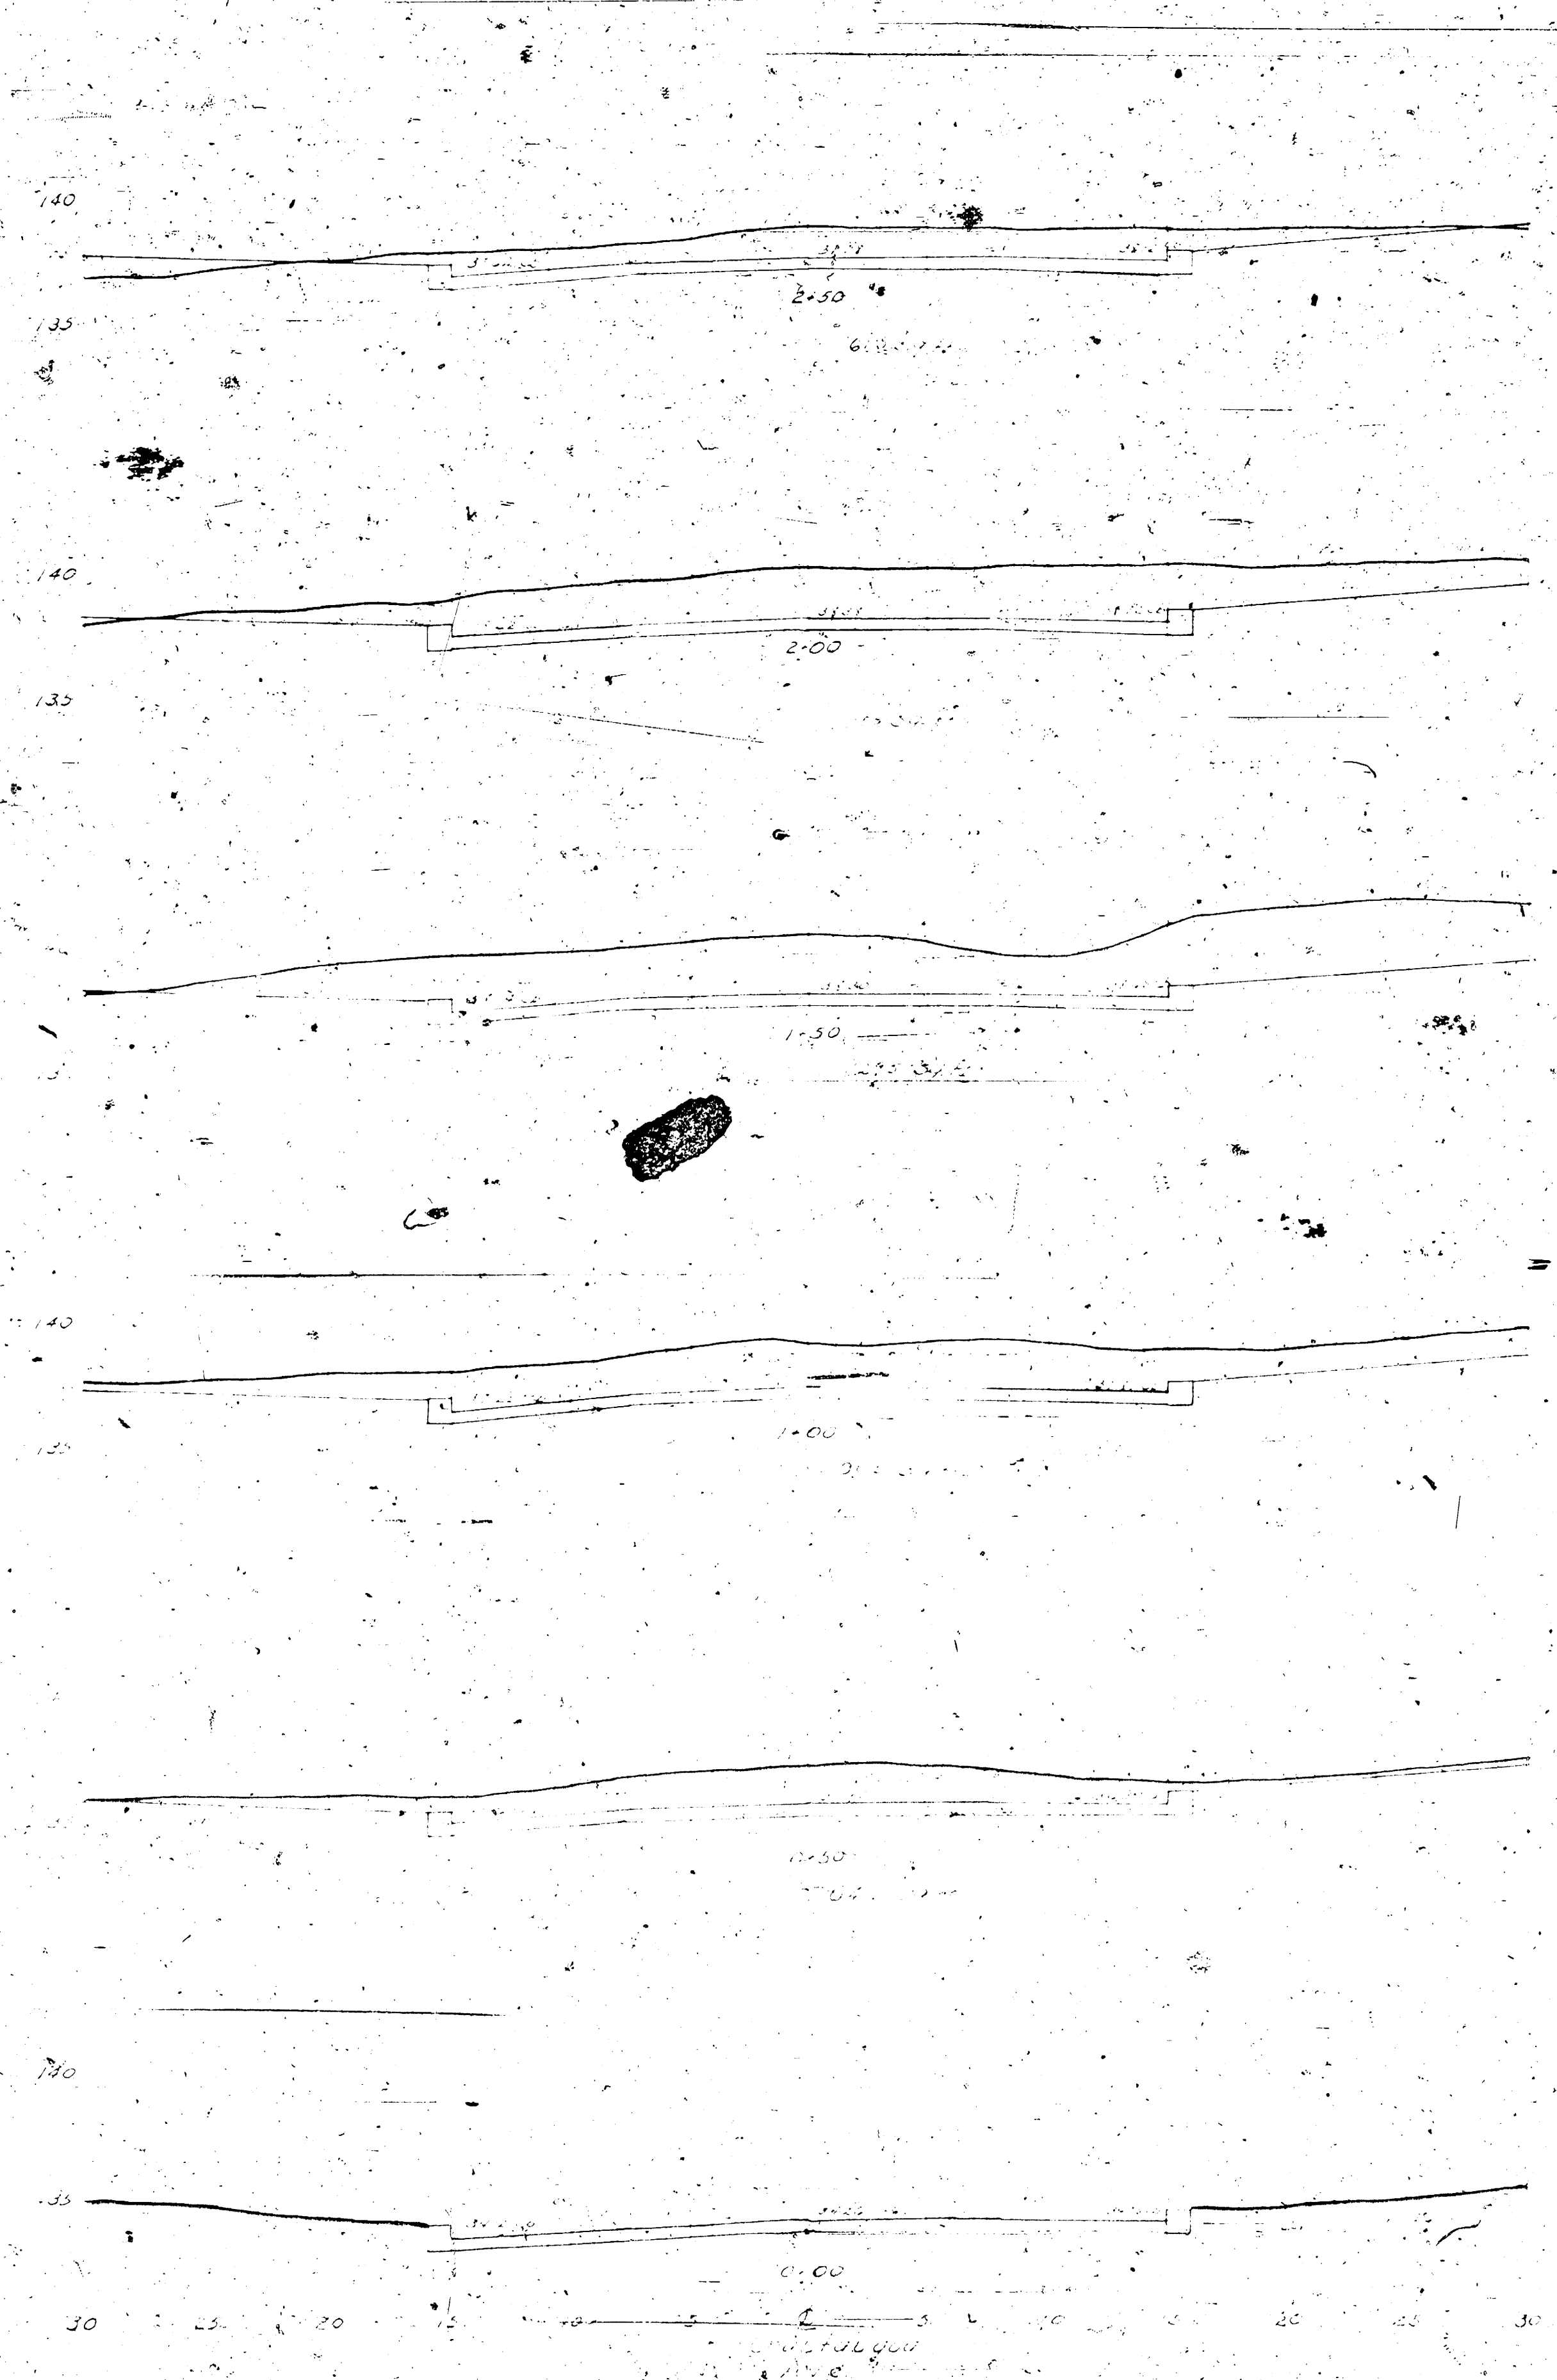

66 CM
S-4

