

STREETS IN COMOTARA INDUSTRIAL PARK


SECOND ADDITION

PROJECT NO.

472-76-245-80610-000-000-001



CITY OF WICHITA, KANSAS

R.W. LINN CITY ENGINEER

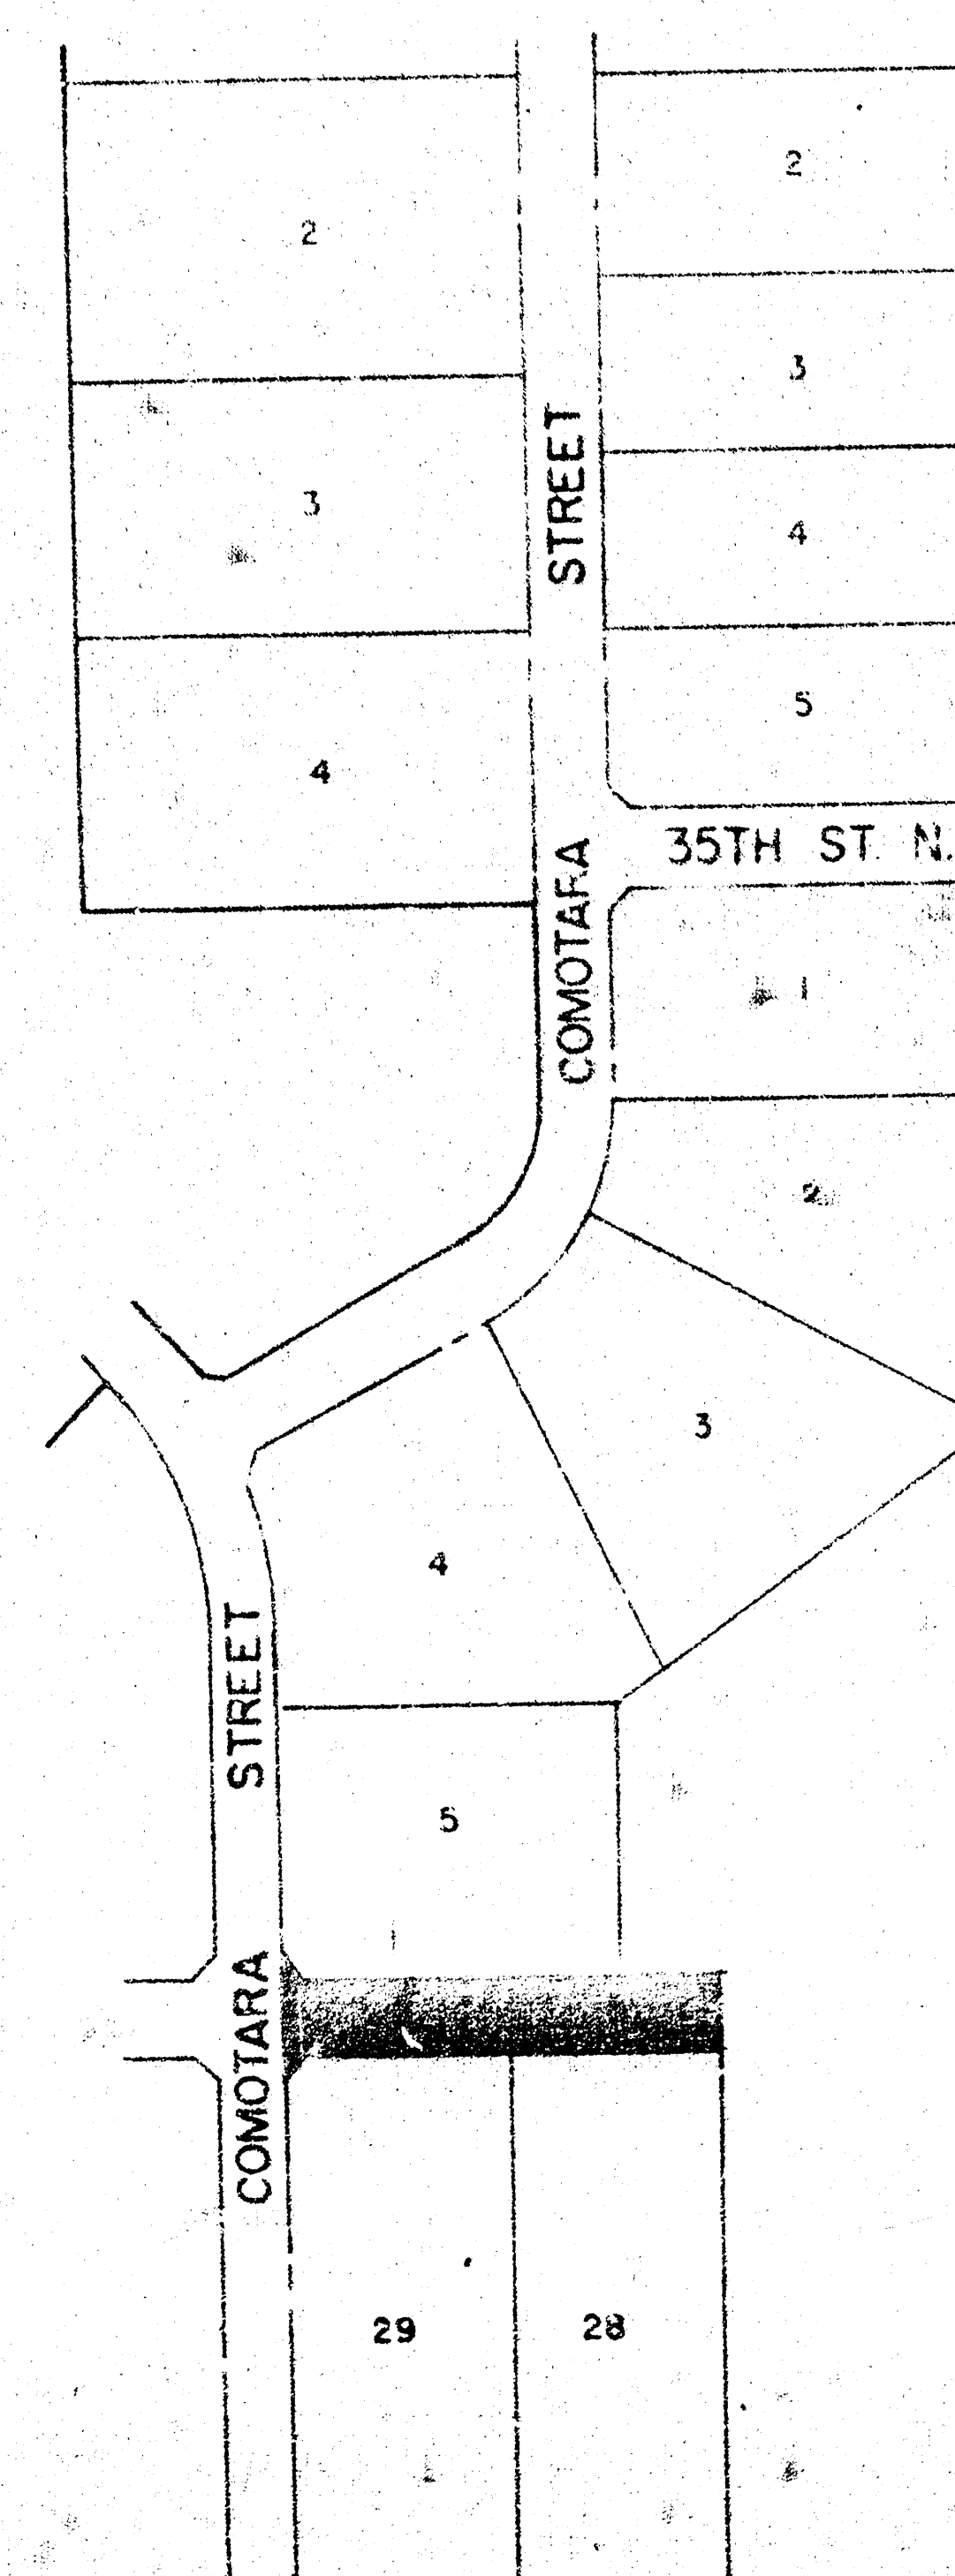

INDEX TO DRAWINGS

SHEET NO.	DESCRIPTION
1	TITLE SHEET
2	PAVING DETAILS
3	34TH STREET NORTH
435	CROSS SECTIONS

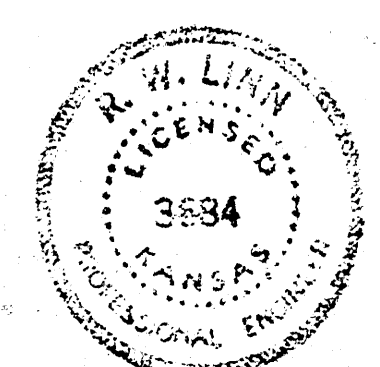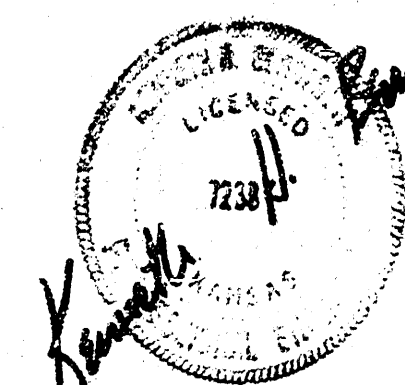


VAN DOREN-HAZARD-STALLINGS
ARCHITECTS-ENGINEERS-PLANNERS
WICHITA, KANSAS


SHEET 1
OF 5

1/5


224

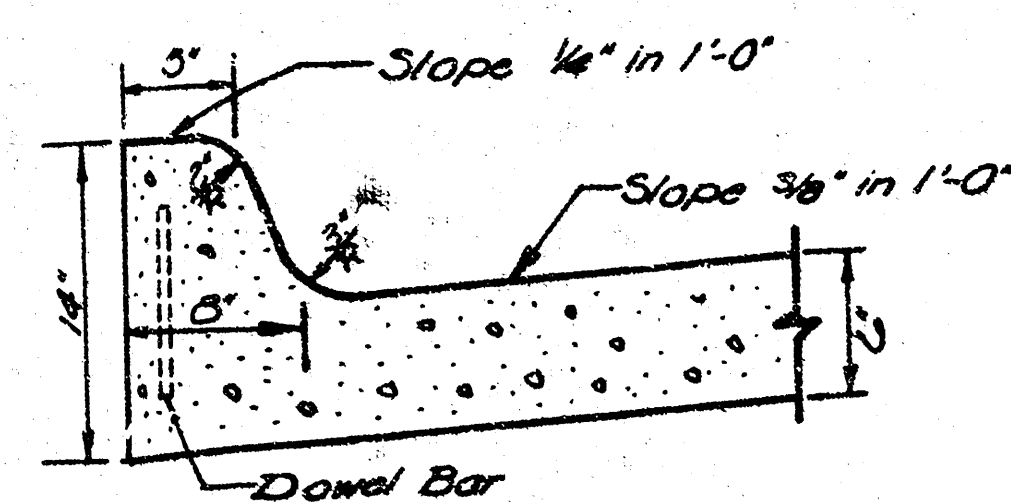


STANDARD INTEGRAL CURB

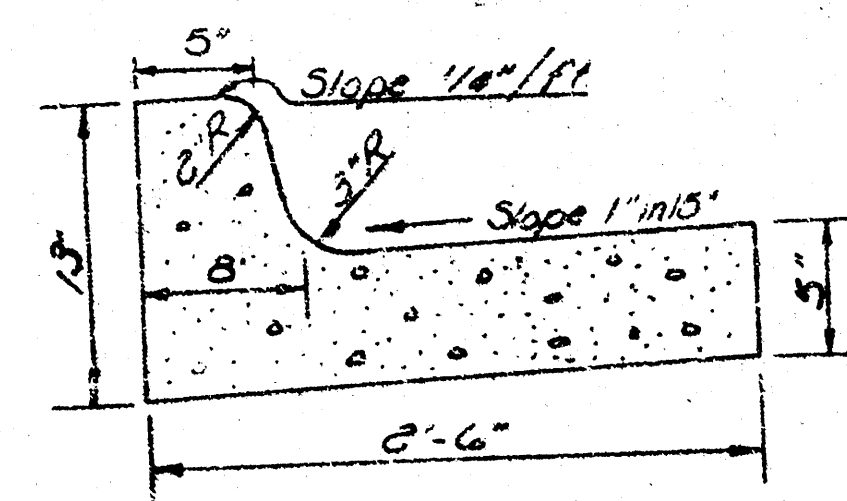

COMBINED CURB AND GUTTER

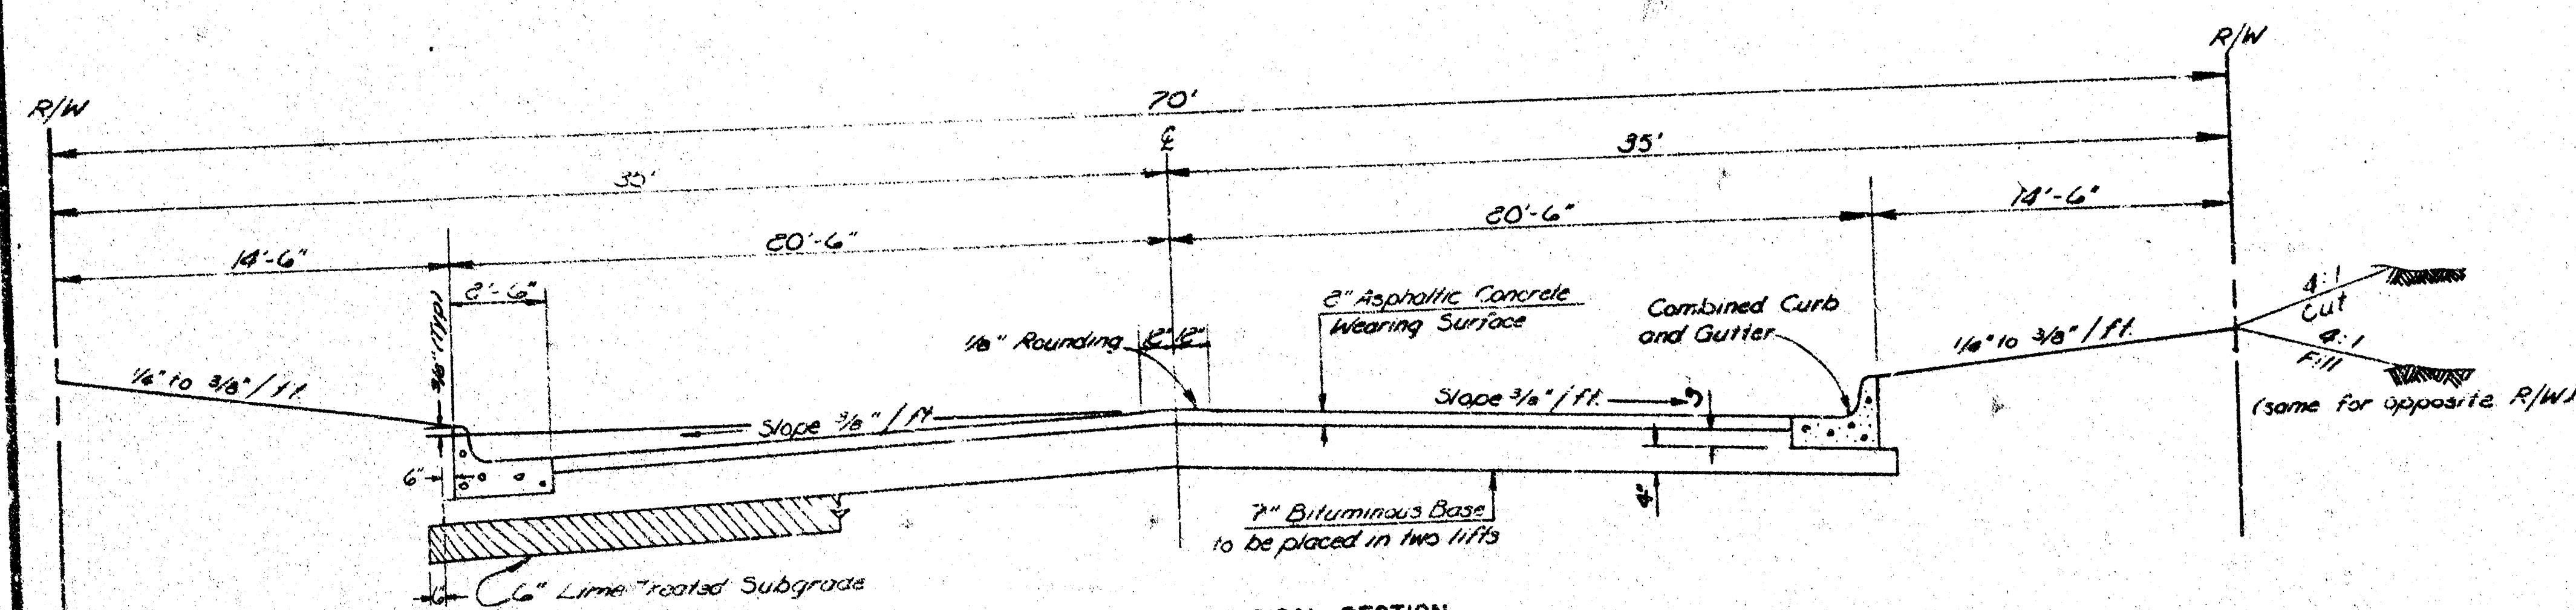

41' BACK TO BACK TYPICAL SECTION


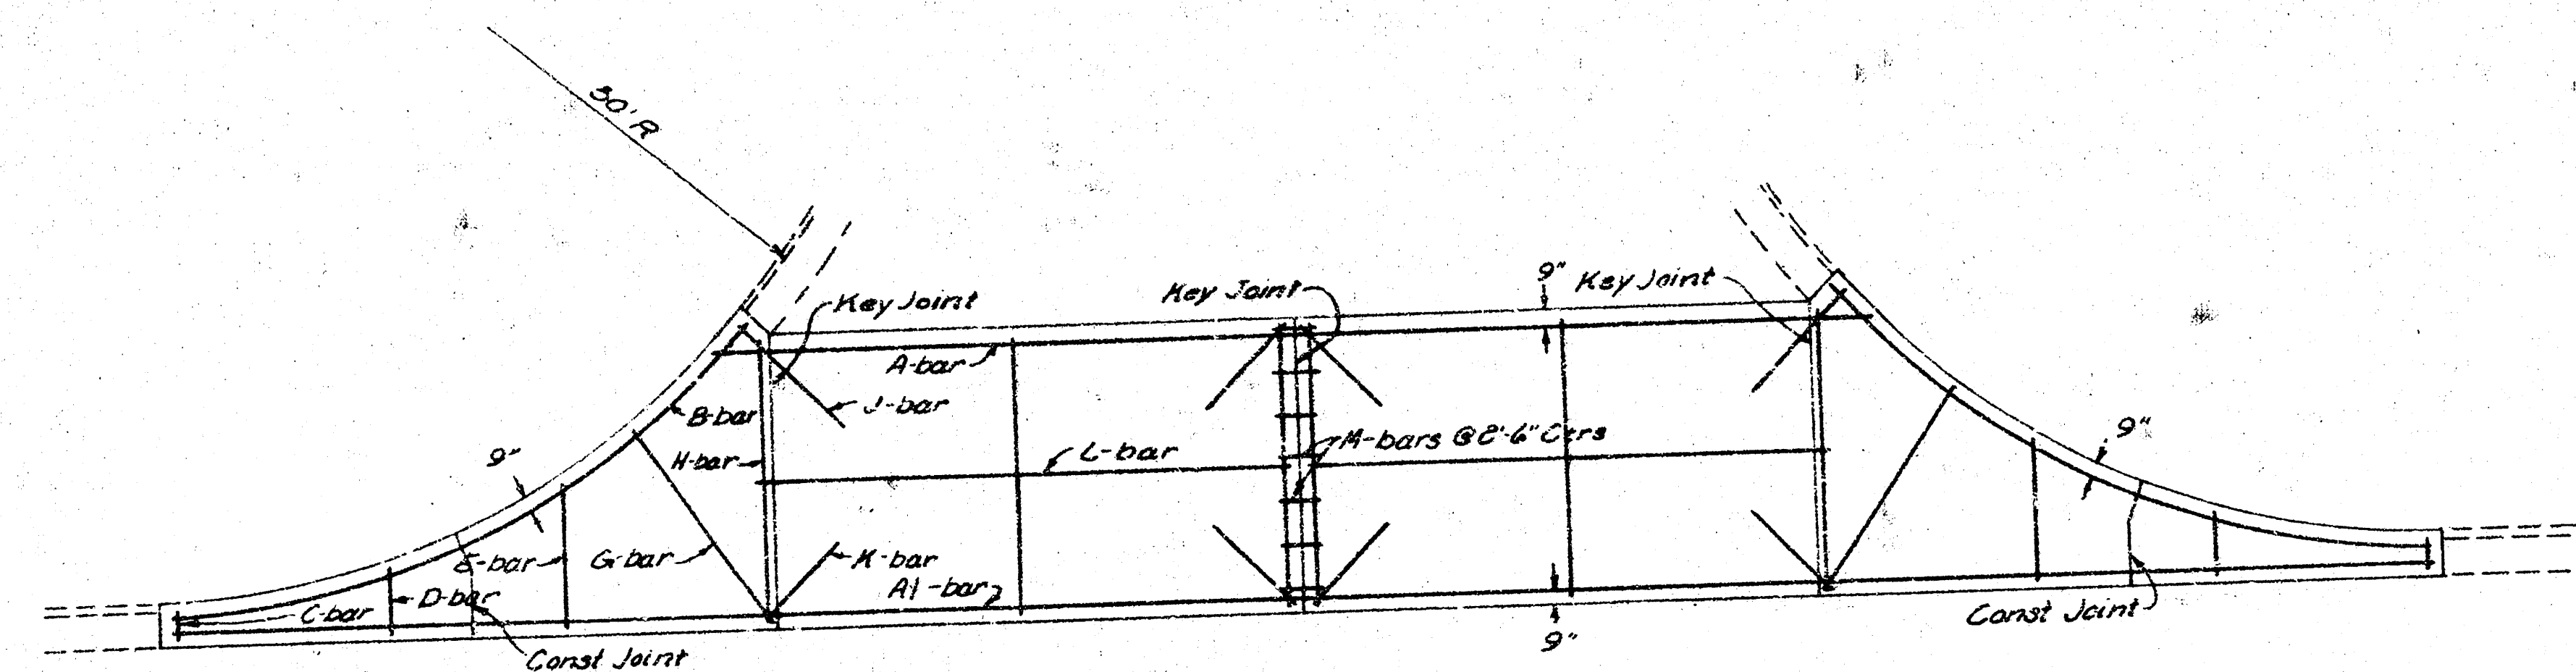



TYPICAL REINFORCING FOR 6" CONCRETE SLAB INTERSECTION
WITH 3" ASPHALTIC CONCRETE BASE

GENERAL NOTES

1. A Tack Coat of Emulsified Asphalt (SS - 1H) shall be applied at an approximate rate 0.05 gallons per square yard between lifts of asphaltic materials when ordered by the Engineer. Tack Coat will not be paid for directly and shall be considered as subsidiary to price bid for Asphaltic Pavement.
2. The A.C. Pavement between combined curb and gutter shall be paid as square yards 9" A.C. Pavement (7" Bituminous Base). The Bituminous Base under the combined curb and gutter shall be paid as square yard 4" Bituminous Base.

Bill of Materials				
Mark	Size	No	Length	Shape
A	6	4	20'-0"	
A1	6	8	20'-0"	
B	6	4	20'-0"	
C	6	8	8'-0"	
D	6	8	4'-0"	
E	6	8	8'-6"	
G	6	8	14'-0"	
H	6	6	14'-0"	
J	6	8	8'-6"	
K	6	6	6'-6"	
L	6	4	17'-0"	
M	4	7	3'-0"	
Total	6		552'-0"	Lin. Ft.
Total	4		21'-0"	Lin. Ft.

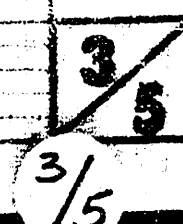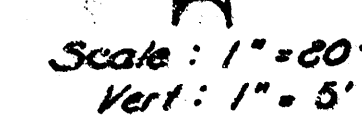

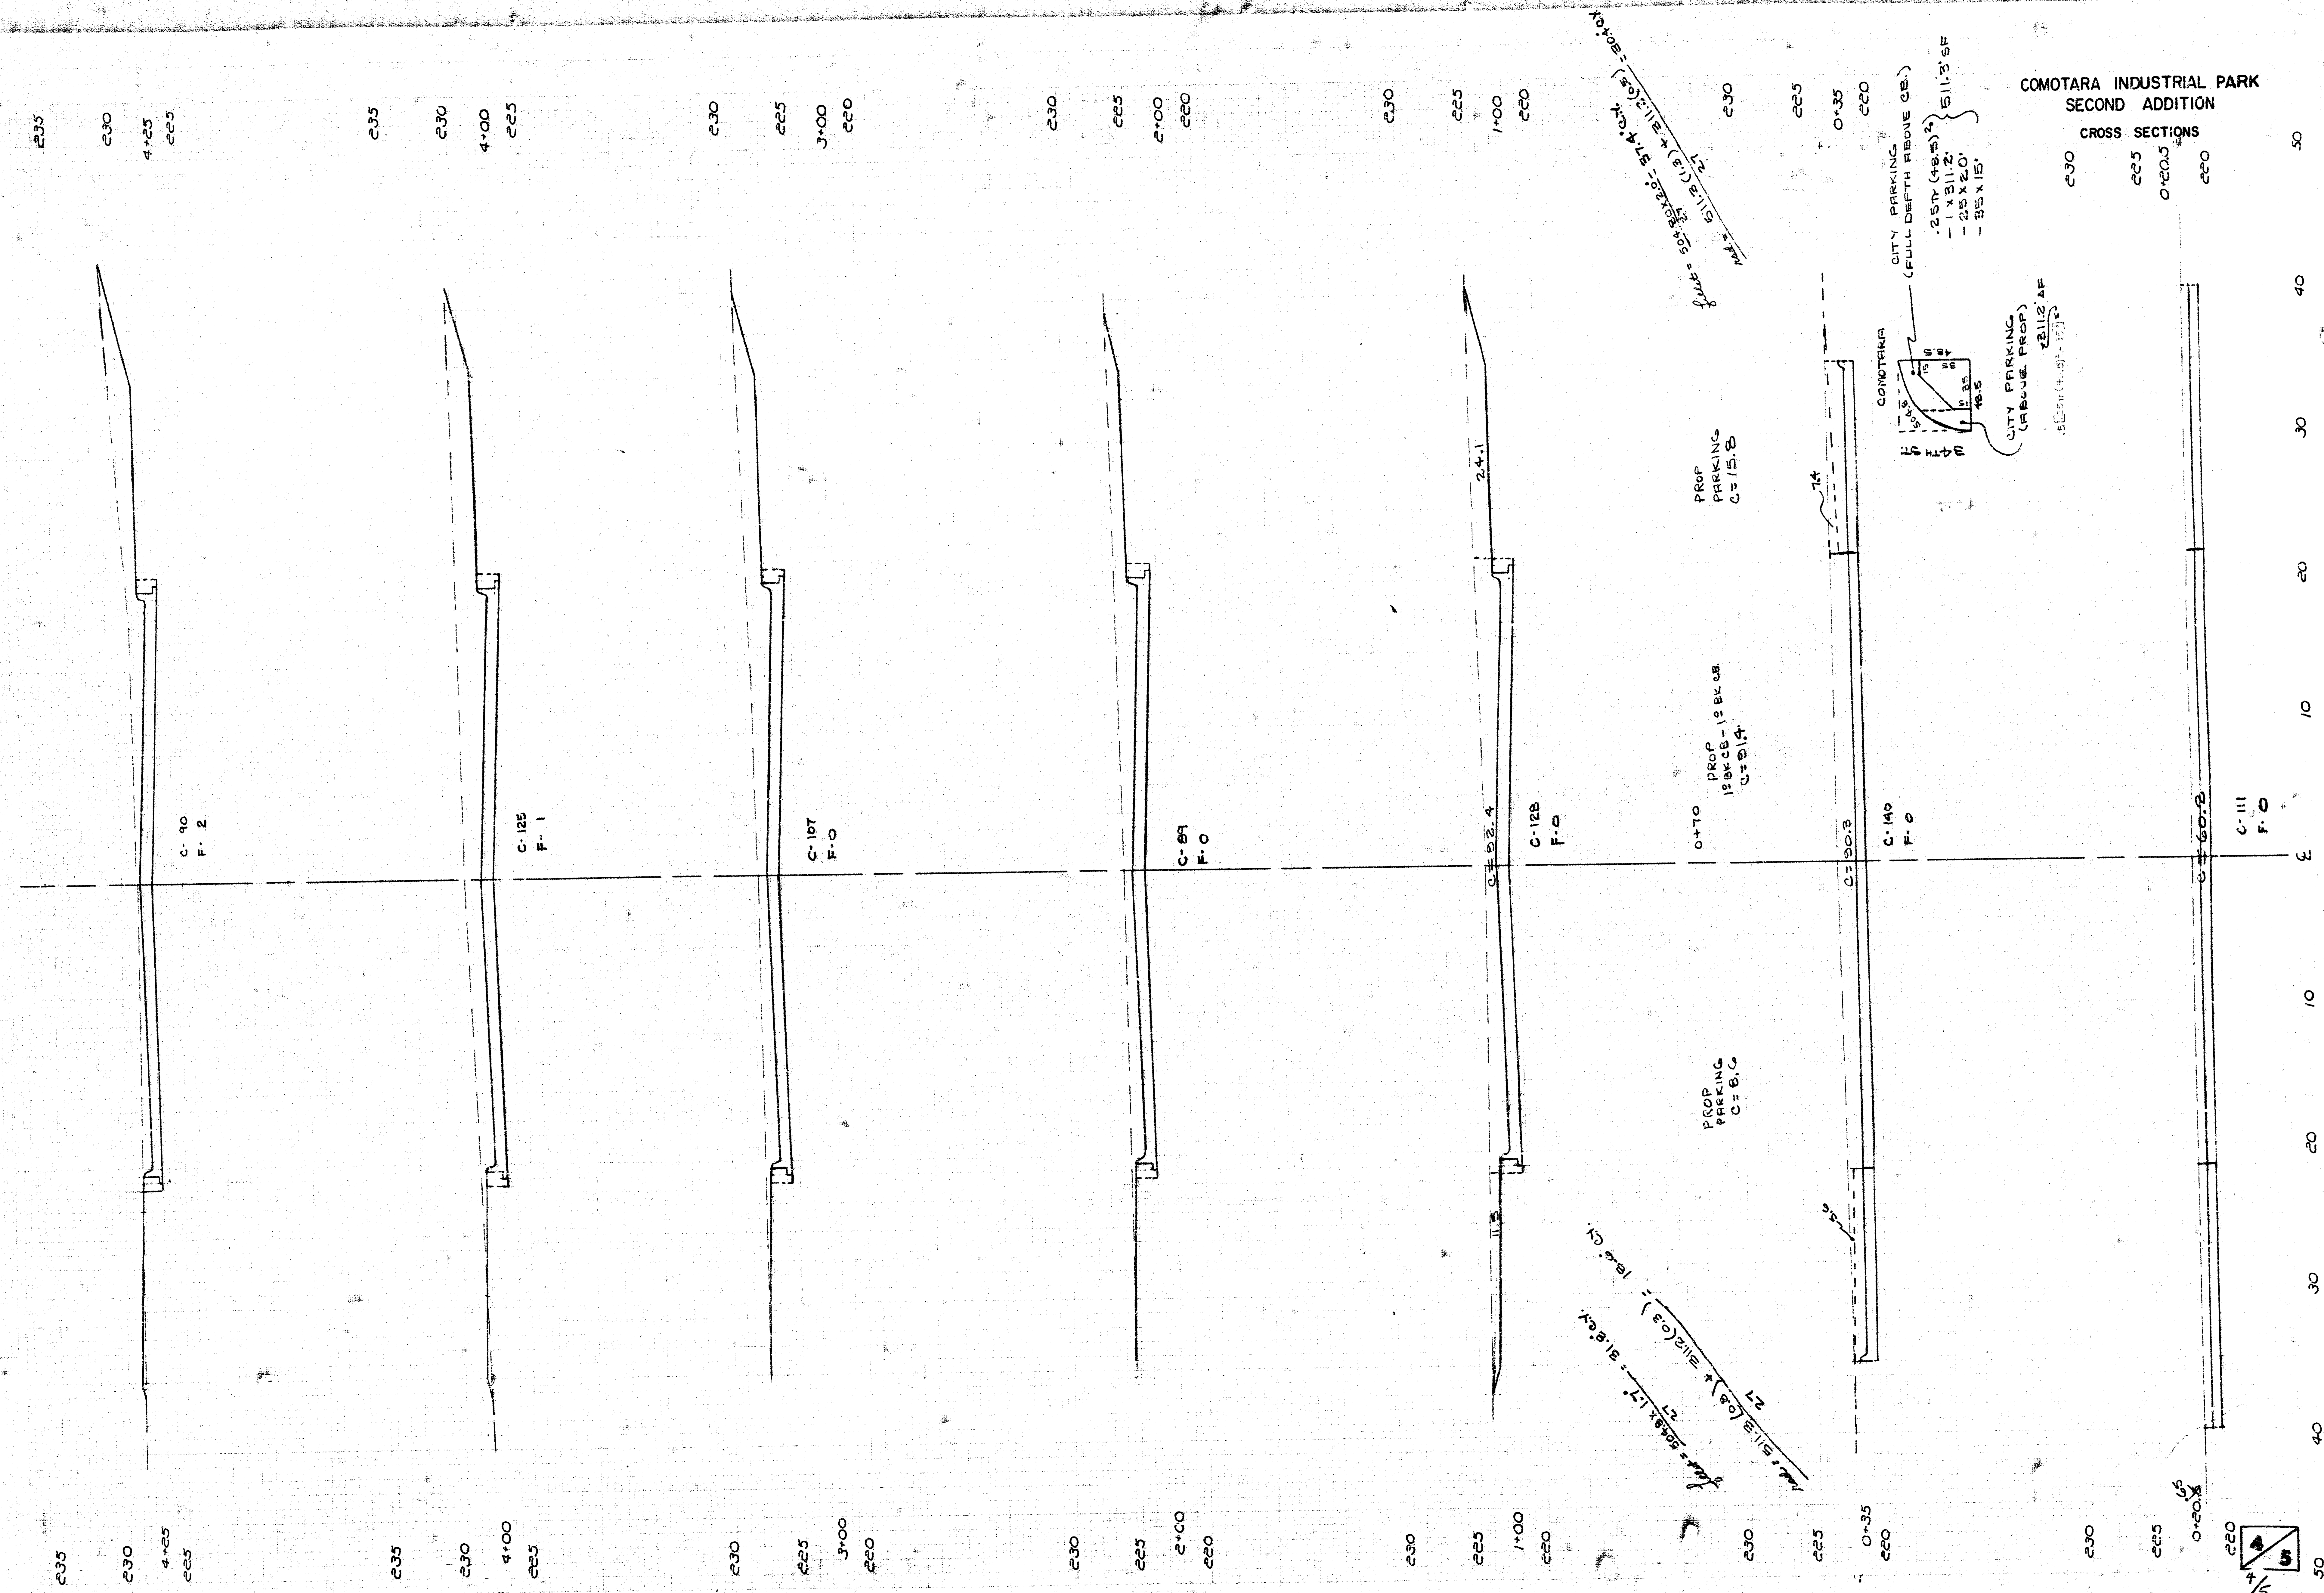

COMOTARA INDUSTRIAL PARK
SECOND ADDITION

CROSS SECTIONS

C-30
C-25
C-20.5
C-20

CITY PARKING
(FULL DEPTH ABOVE CB)
25' (48.5')
- 11' x 11' 2"
- 25' x 20'
- 35' x 15'

CITY PARKING
(ABOVE PROP)
23112 AF
5112 (4.9) - 5112

COMOTARA INDUSTRIAL PARK
SECOND ADDITION

CROSS SECTIONS

C-35 C-30 4-80 C-25

50
40
30
20
10
5
10
20
30
40



C-25
F-3


C-35

C-30

4-80

C-25

5/5

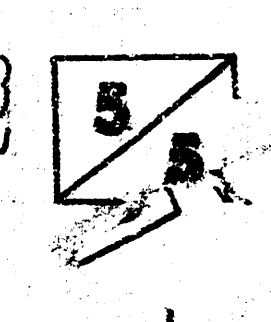

10 - 3 - 2