B.M. 164.98 – TOP BOLT AT ℄ OF OLIVER & 31ST ST. SO.
B.M. 156.66 – S.W. COR. BRICK MONUMENT, 8' W. OF W.L. OF ELPYCO & N.L. OF 31ST ST. SO.

NOTE:
1) CONTRACTOR TO CLEAR & GRADE PARKING FOR PROPOSED 4' SIDEWALK. SIDEWALK TO BE CONSTRUCTED BY OTHERS.
2) CONTRACTOR TO EXTEND 15" SQUASH PIPE UNDER 4" ASPHALT HOOK-UP.

Scale: 1"=20'

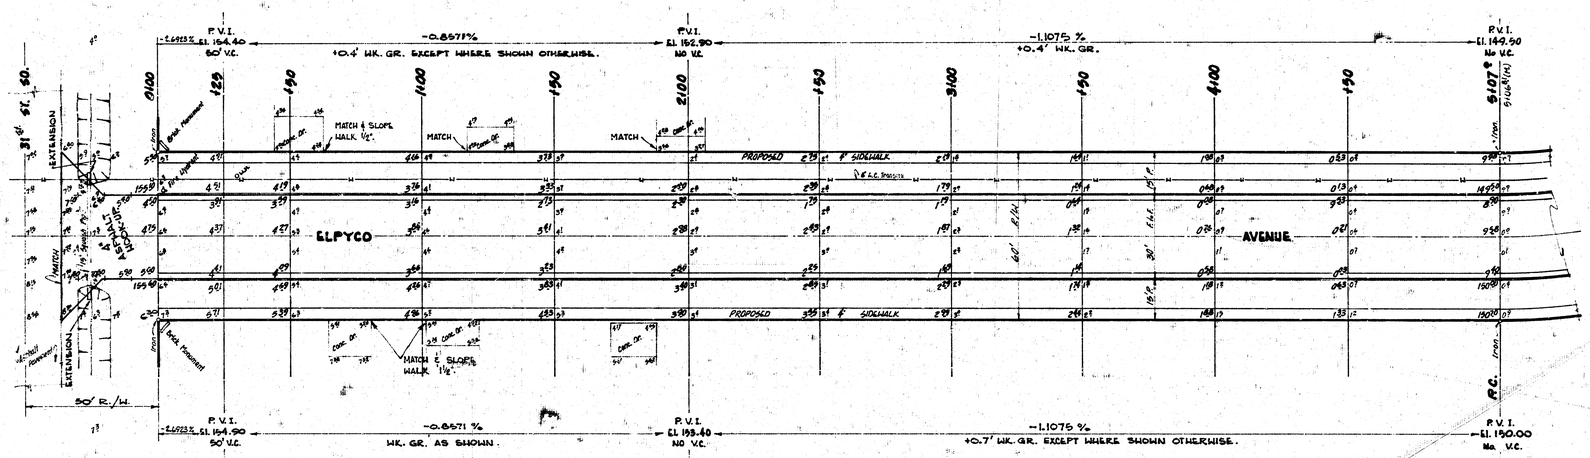


## EARTHWORK

| | PROPERTY | | CITY | |
|---|---|---|---|---|
| | EXCAVATION | FILL | EXCAVATION | FILL |
| | 1,172.0 C.Y. | 4.3 C.Y. | 59.7 C.Y. | + 5.3 C.Y. |
| PLUS 10% | 117.2 | 0.4 | 4.0 | 0.3 |
| TOTAL | 1,289.2 C.Y. | 4.7 C.Y. | 63.7 C.Y. | 5.6 C.Y. |

5SM LIME TREATMENT

R. W. LINN LICENSED PROFESSIONAL ENGINEER 3634 KANSAS

B. E. SMITH LICENSED 436 KANSAS PROFESSIONAL ENGINEER

Elpyco Avenue – N.L. 31st St. So. to S.L. Brandywine Rd.
26-2-30 Asphaltic Concrete & Curb.
City of Wichita, Kansas.
B. E. Smith City Engineer.
Date: June 1970 Project No. C19-41

1/3

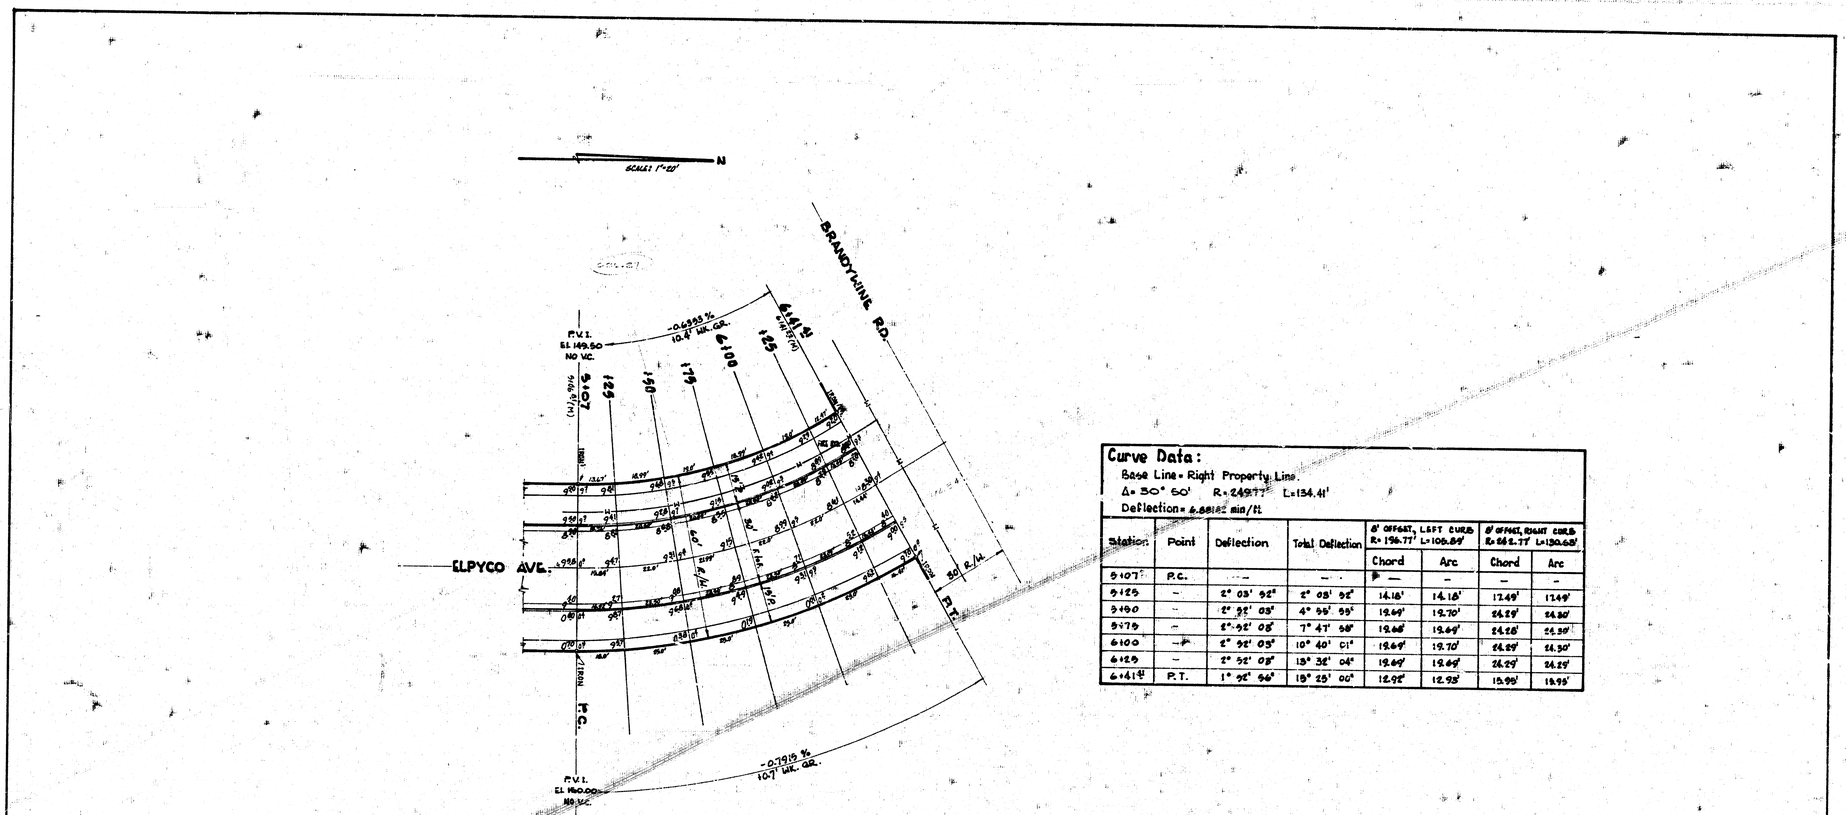
N
BRANDYWINE RD.
ELPYCO AVE.
P.V.I.
El. 149.50
No VC.
-0.6955 %
P.V.I.
No VC.
-0.7919 %
P.C.
P.T.
5107
5125
5150
5179
6100
6125
6141.41
