1941

ENGLISH ST - E.L. OLIVER TO W.L. BLECKLEY DR.
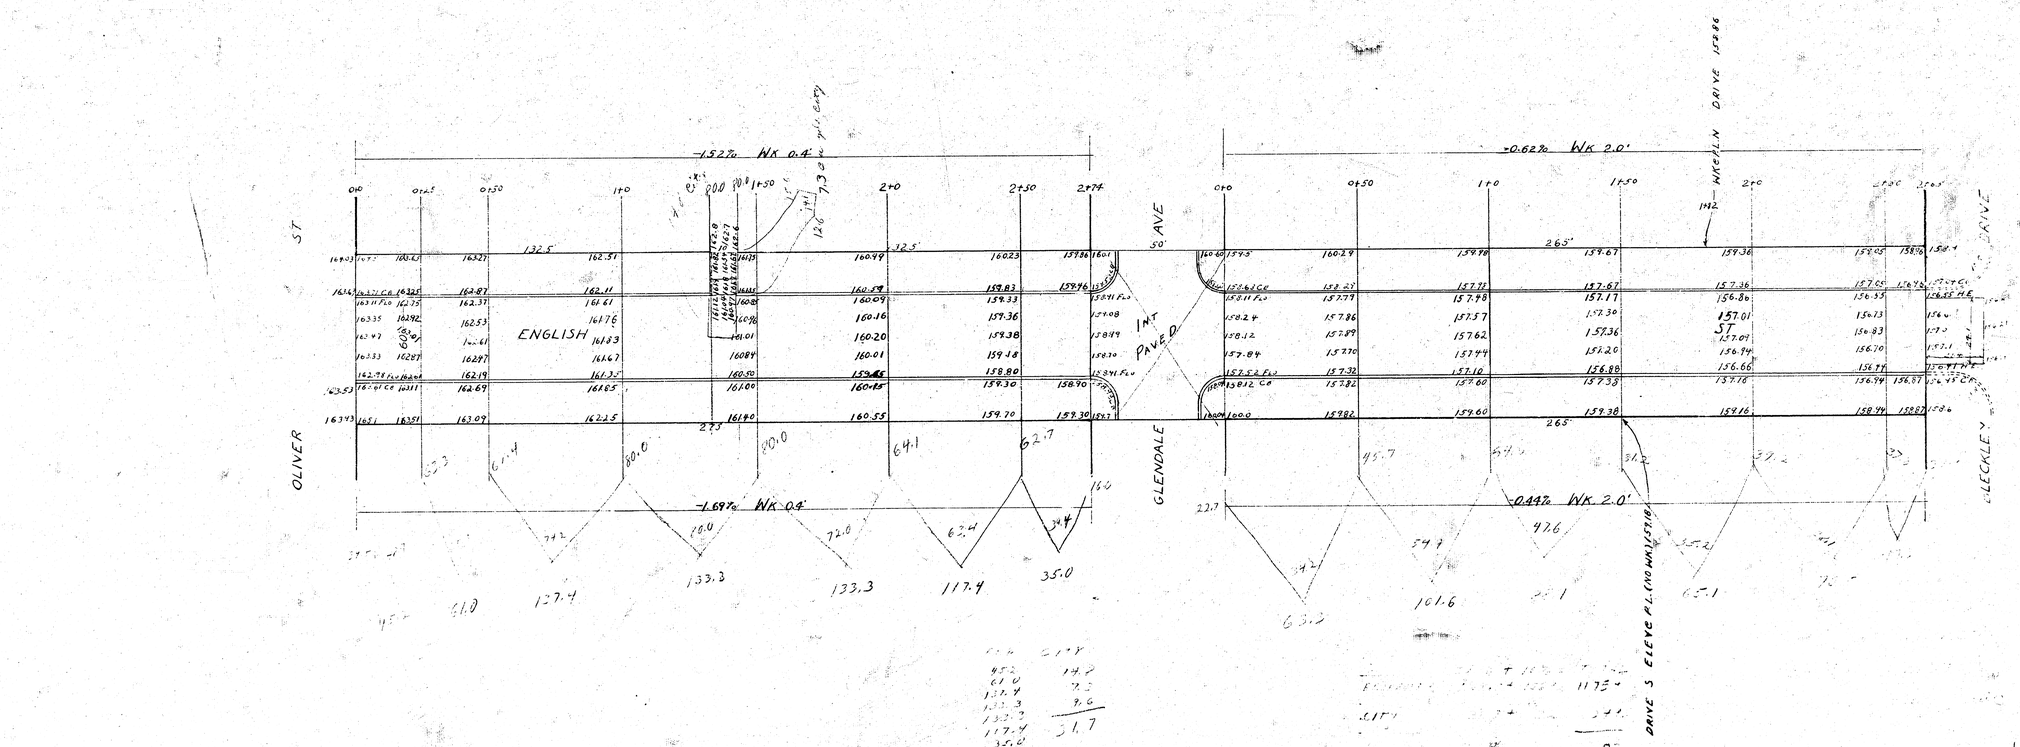
30 CONC. WITH INTEGRAL CURB