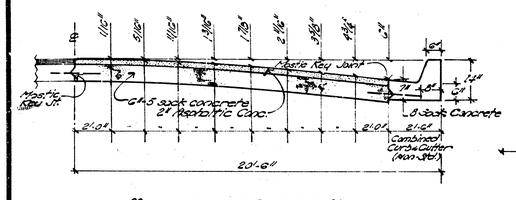

"TYPICAL SECTION"
(not to scale)

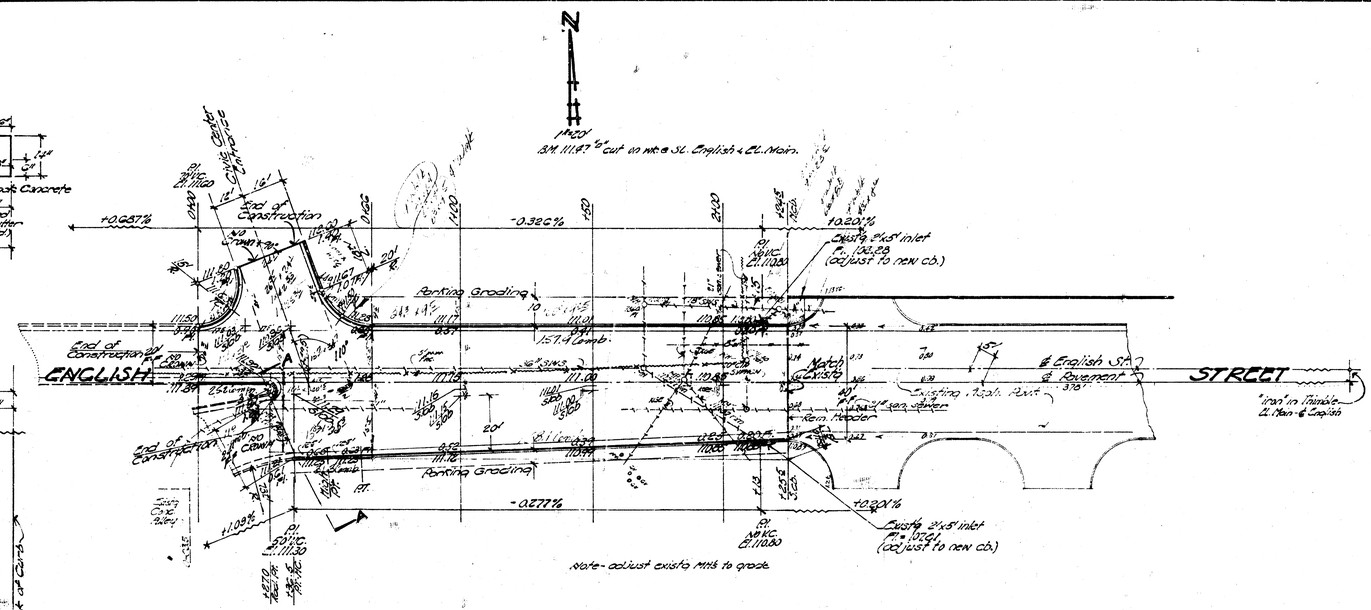

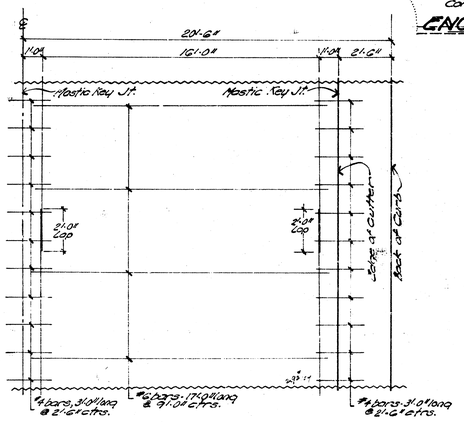

"STEEL PATTERN"
(Use #4 bars except where noted)
(not to scale)

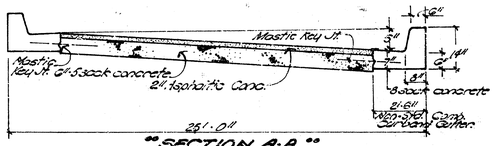

"SECTION A-A"
(not to scale)

"EARTHWORK QUANTITIES"

Excavation	Compacted
233.6	3.9
23.9 (10%)	3.9 (10%)
257.3 cy.	7.8 cy.

"ENGLISH STREET"
288.5 ft. West of W.L. Main Street to
513.0 ft. West of W.L. Main Street

32'-2'-40' Asphaltic Concrete Pvmt.
City of Wichita, Kansas
B.E. Smith City Engineer
Date- Urban Renewal Proj. R-19

URA Kans R-19 Sept 1968