B. M. 0.264 3" in Jones C. of wk W. NW Taft & Everett.
B. M. 109.53 Iron in Chimole & St. Clair & SL Taft.
B.S.00 = S Everett Ave.

SCALE 1" = 20'

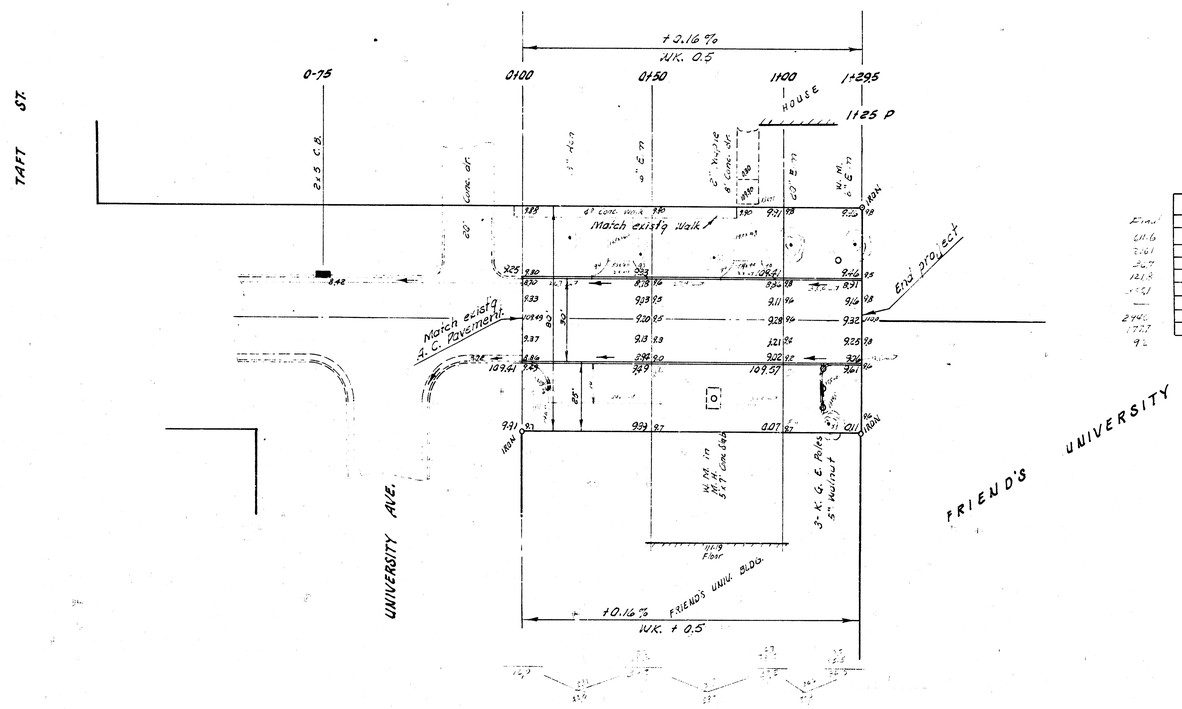

ESTIMATED QUANTITIES	
Final quantities estimated	
411.6 ±	Sq. Yds. Pavement
2.61	Lin. ft. Inf. cb
2.67	Lin. ft. Sep. cb
121.8	Lin. ft. Sep. gtr.
1.61	Sq. ft. 6" drive
—	Sq. ft. 6" walk
2940	lb. Reinf. steel
1727	Cu. Yd. Excavation
92	

NOTE TO CONTRACTOR

This project will be constructed under the supervision of the CITY ENGINEER and conforming to the SPECIFICATIONS of the CITY OF WICHITA. The CONTRACTOR will reimburse the City of Wichita for all cost of Engineering, Plans, and Inspection.

Survey C. H. Nt.
Plan J. M.
Inc. J. W.
Checked

JOHN H. EPPERSON
CIVIL ENGINEER
531
KANSAS

EVERETT AVE.

At University E. to 1295' west

30' Conc. & C.B.

CITY OF WICHITA, KANSAS

B. E. SMITH CITY ENGINEER

SEPT. 1959, PRIVATE CONTRACT