Bench Mark: City of Wichita Bench Mark Disc, 24' East and 44' North ℄ Grove ℄ 17th St. Elevation 124.56 City Datum
Bench Mark: '□' Cut on Southwest corner of Brick Retaining Wall @ Station 0/00. Elevation 125.06 City Datum

NOTE TO CONTRACTOR

This project will be constructed under the supervision of the CITY ENGINEER and conforming to the SPECIFICATIONS of the CITY OF WICHITA. The CONTRACTOR will pay the City of Wichita for all costs of plan review, inspection and booking per contract.

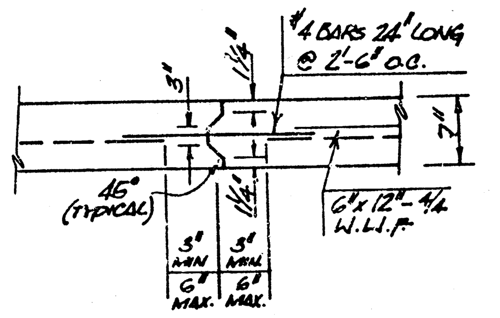

LONGITUDINAL CONSTRUCTION JOINT

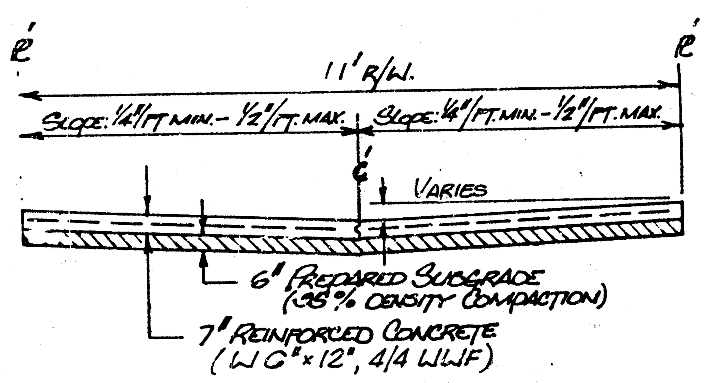

TYPICAL PAVEMENT SECTION

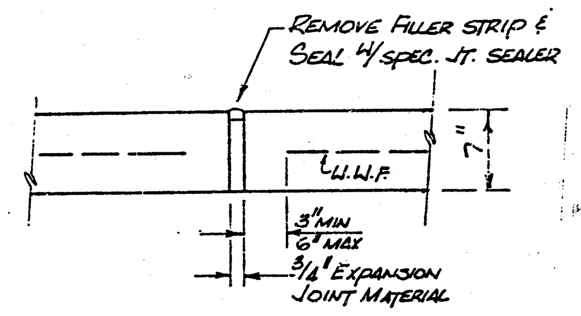

EXPANSION JOINT

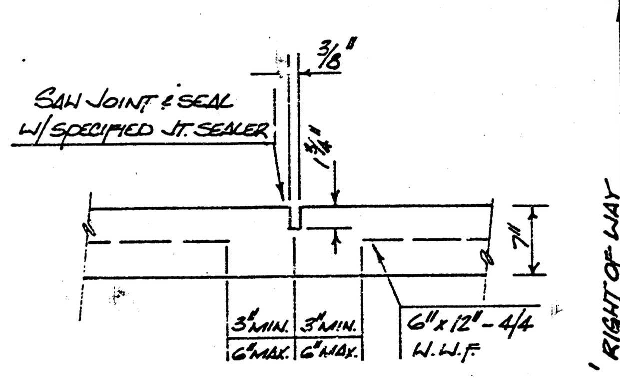

CONTRACTION JOINT

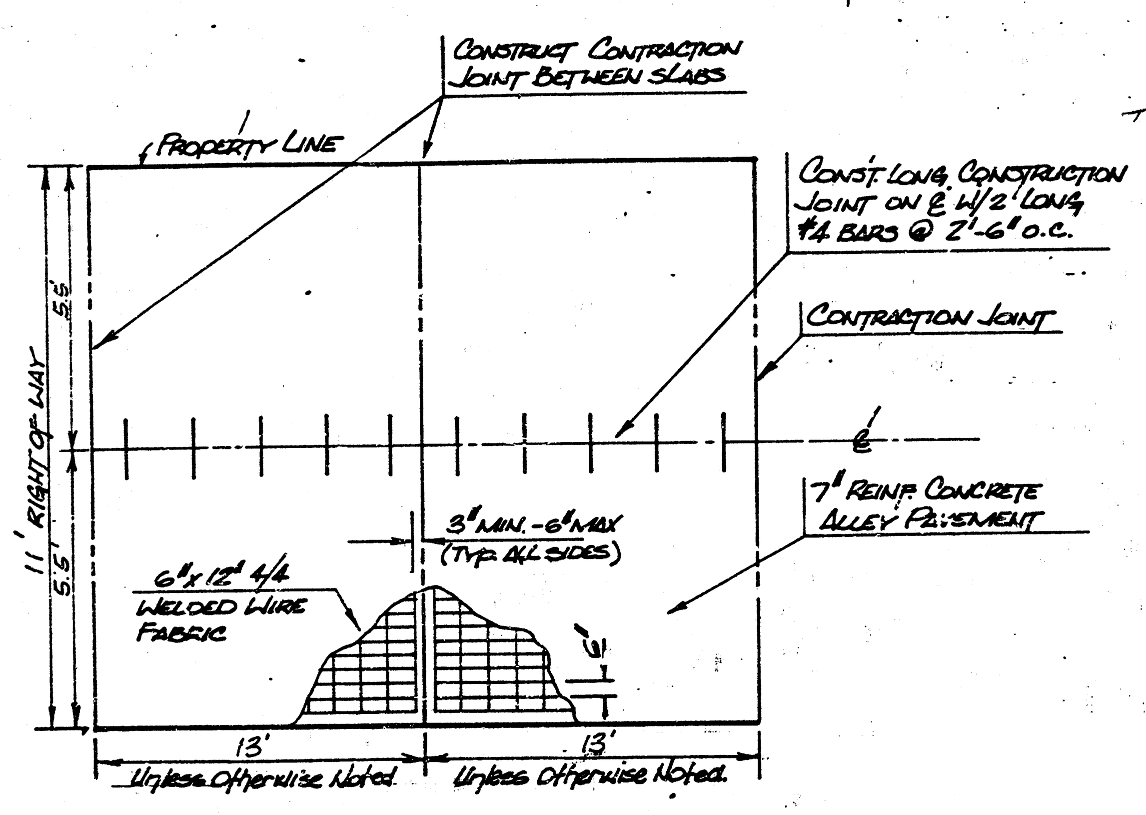

SLAB REINFORCEMENT DETAIL

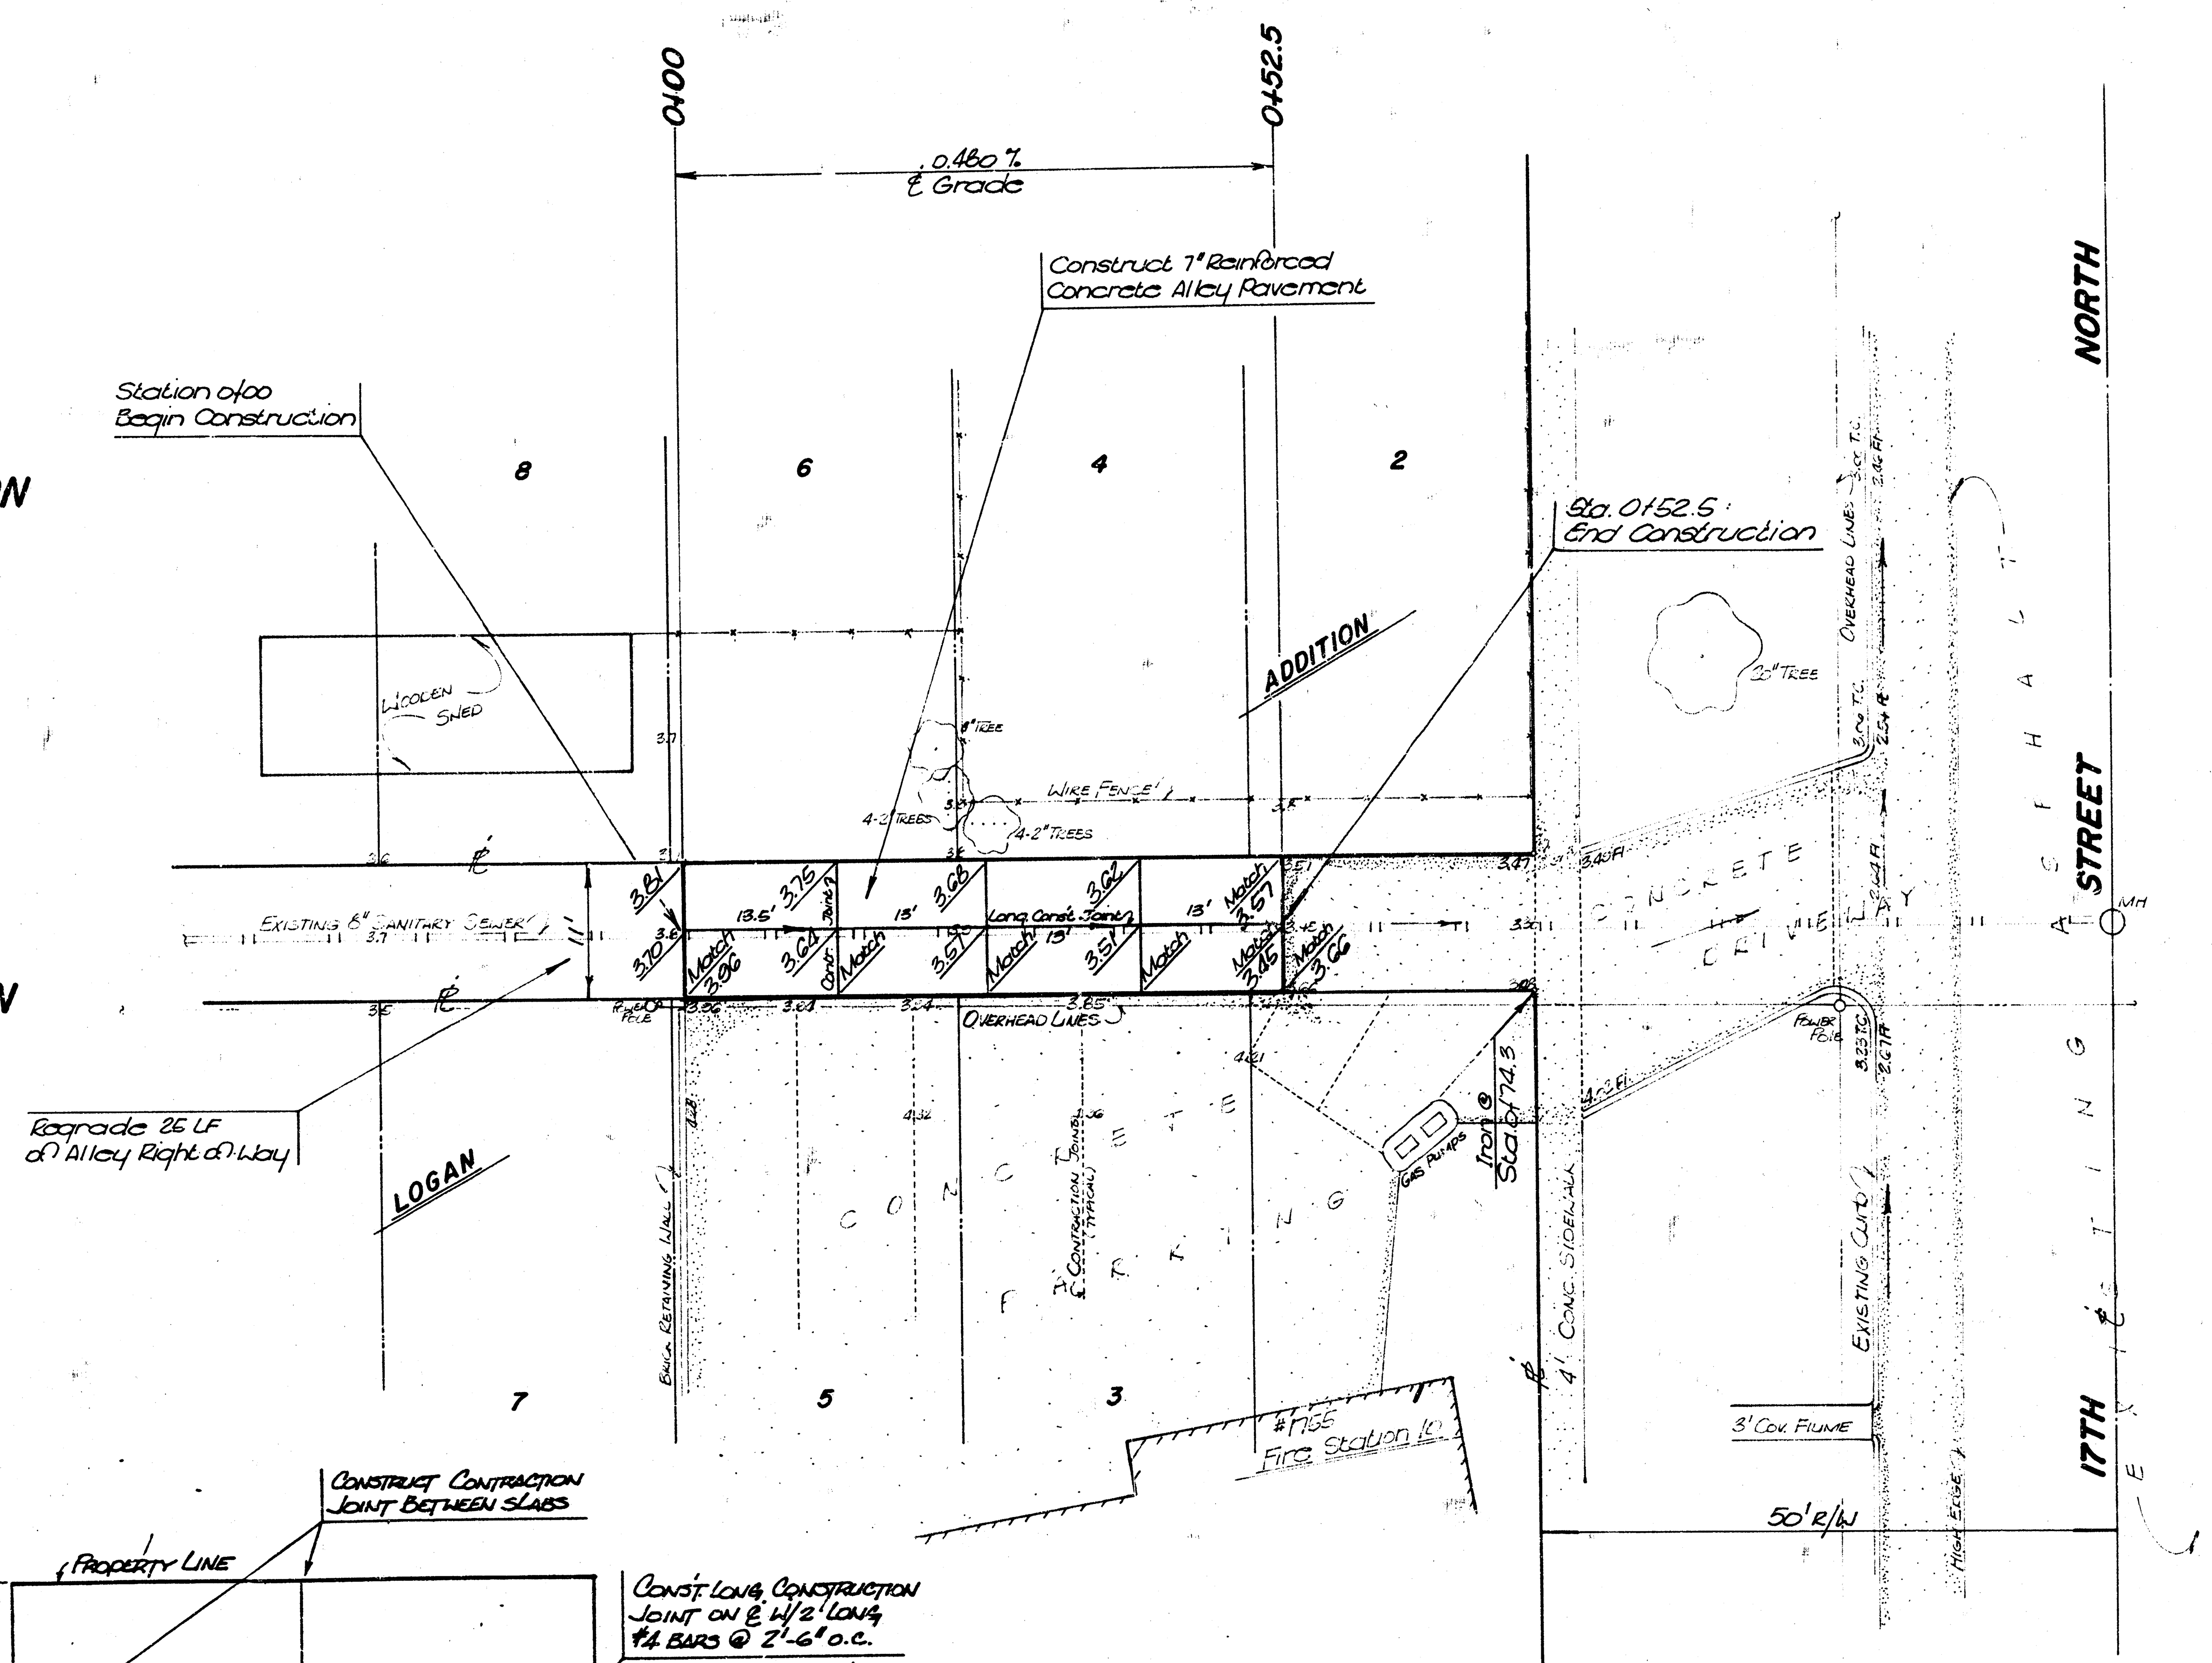

Scale 1" = 10'

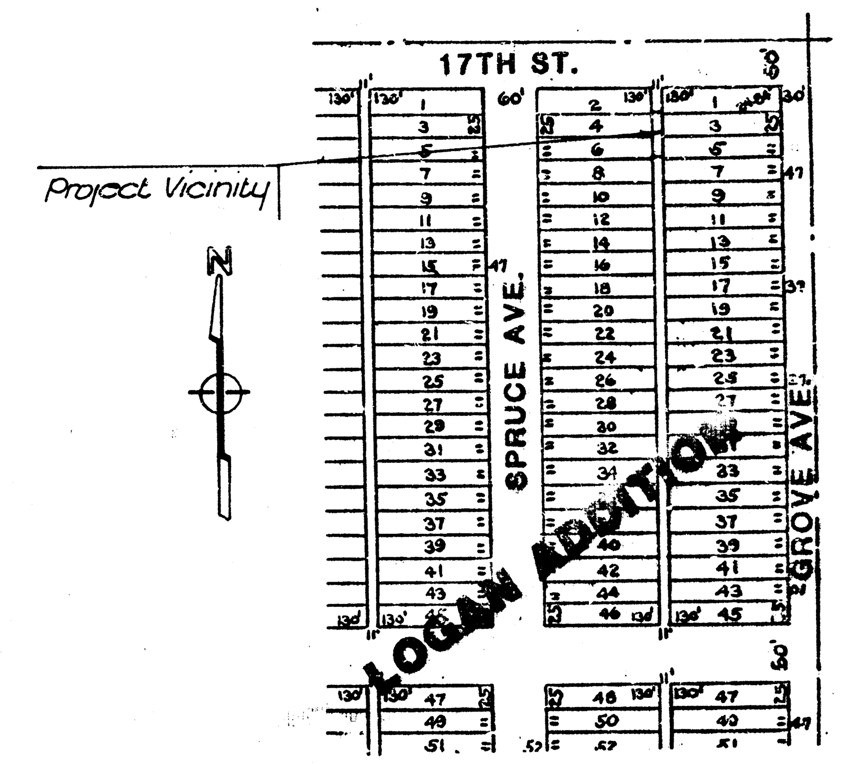

GENERAL NOTES

1. The Contractor shall contact the Fire Chief 10 days prior to proceeding with the alley pavement construction project.
2. Regrading of the alley after construction is completed will be as necessary and will be considered as incidental to the project.

NOTE: THIS PROJECT IS TO BE BID LUMP SUM. APPROXIMATE QUANTITIES
1. 65 SQ YDS 7" REINF. CONCRETE PAVM'T
2. 15 CU. YDS EXCAVATION

... AS NOTED
... ENGINEER OF WICHITA
Sanitary ...
Storm ...
Drive ...
Water Mains
Paving ... 10-8-87

N. BRENT WOOTEN LICENSED 8470 KANSAS PROFESSIONAL ENGINEER

CITY OF WICHITA, KANSAS

ALLEY PAVING BEHIND FIRE STATION 10
PROJECT NO.
110-60-160-50000-380-000-009

BAUGHMAN COMPANY, P.A.
SURVEYING & ENGINEERING
316/262-7271 • 315 ELLIS • WICHITA, KANSAS 67211

Design:	Drawn:	Approved:	Date:	Scale:	Sheet: 1 of: 1
N.B. Wooten	R.J. Plush		Aug. 87'	1" = 10'	

16 7 3 5