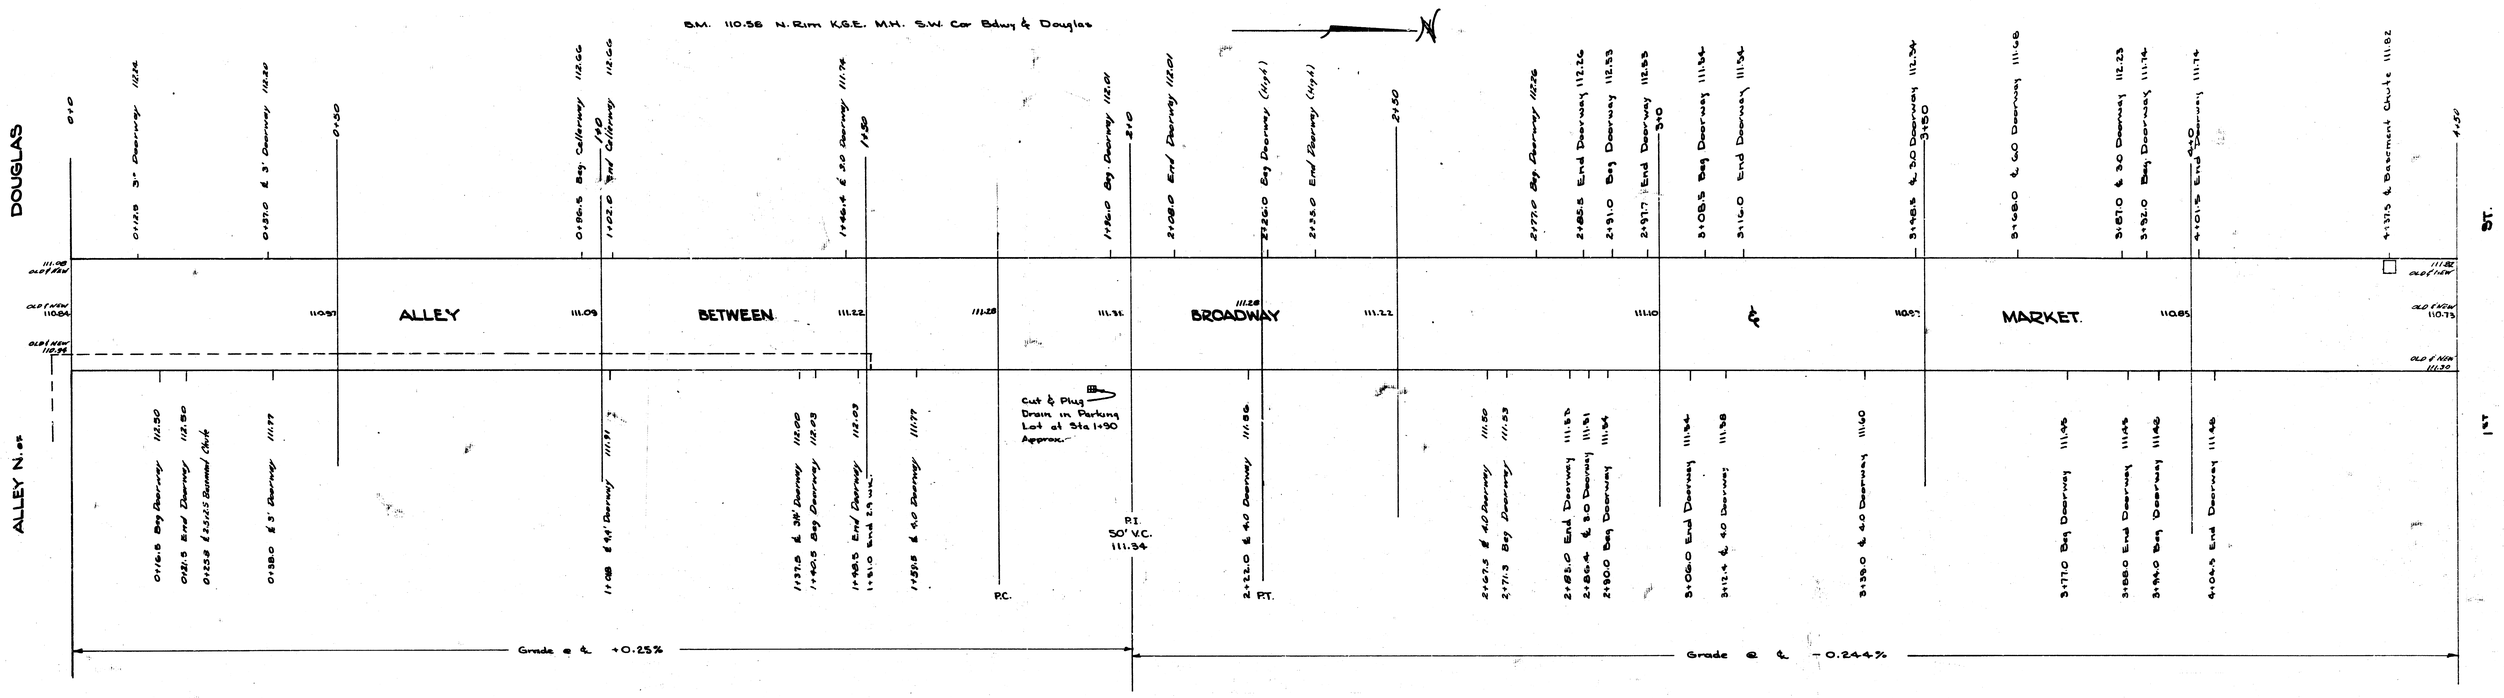


ALLEY BETWEEN BROADWAY & MARKET ~ 1ST ST to ALLEY N. of DOUGLAS

CONC.

CITY OF WICHITA, KANS.

L.K. WHITE ~ CITY ENGR.

MARCH 1947