B.M. = 111.18 iron in thimble @ 2nd St. & New York
" = 111.66 " " " Sc. 3rd St. " "

1" = 10'

Base Line = ℄ Alley

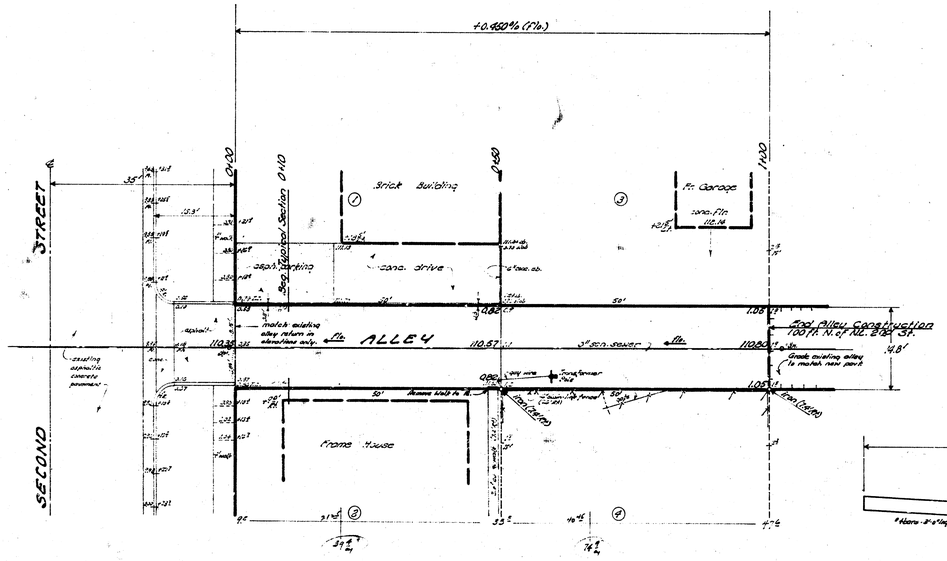
+0.460% (Flo.)
SECOND STREET
Brick Building
Frame Garage
conc. drive
ALLEY
3" san. sewer
Frame House
Proposed Alley Construction
100 ft. N. of N.E. 3rd St.
Grade matching alley to match new pave.
Transformer Pole
Guy wire
Sign (Lot 20)
Sign (Lot 20)
Sign (Lot 20)