B.M. 163.01 + ON N.W. COR. N. END CONC. CULV'T. ON KELLOGG 50' E. OF FABRIQUE

EXCAVATION

PROPERTY	161.6
PLUS 10%	16.2
TOTAL	177.8

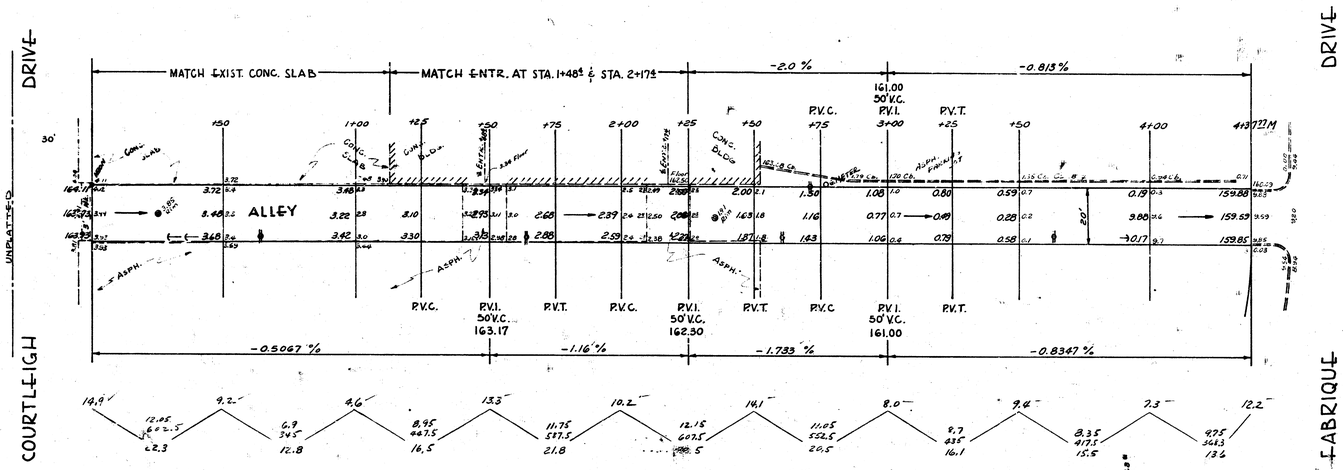

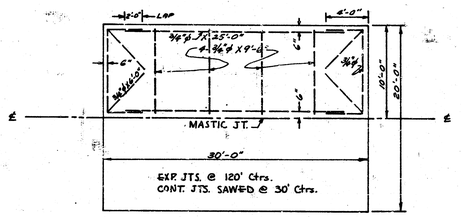

STEEL PATTERN
NO SCALE

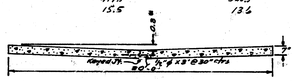

* Varies slightly where matching Entr. & Slab.

TYPICAL SECTION
NO SCALE

NOTE TO FIELD ENG'R:
TAKE TIES & RAISE IRON TO PAV'T. GRADE ON N. SIDE ALLEY & E. L. COURTLEIGH. IRON 18" BELOW SURFACE

Survey Young Bk. 145 Y
Field D.W.H.
Calc. D.W.H.
Checked

ALLEY BETWN. KELLOGG & EILERTS
FROM COURTLEIGH TO FABRIQUE

20'-7" CONC.

CITY OF WICHITA, KANS.

B.E. SMITH — CITY ENGINEER
Oct 1956 — PROJ. NO. C16-170