









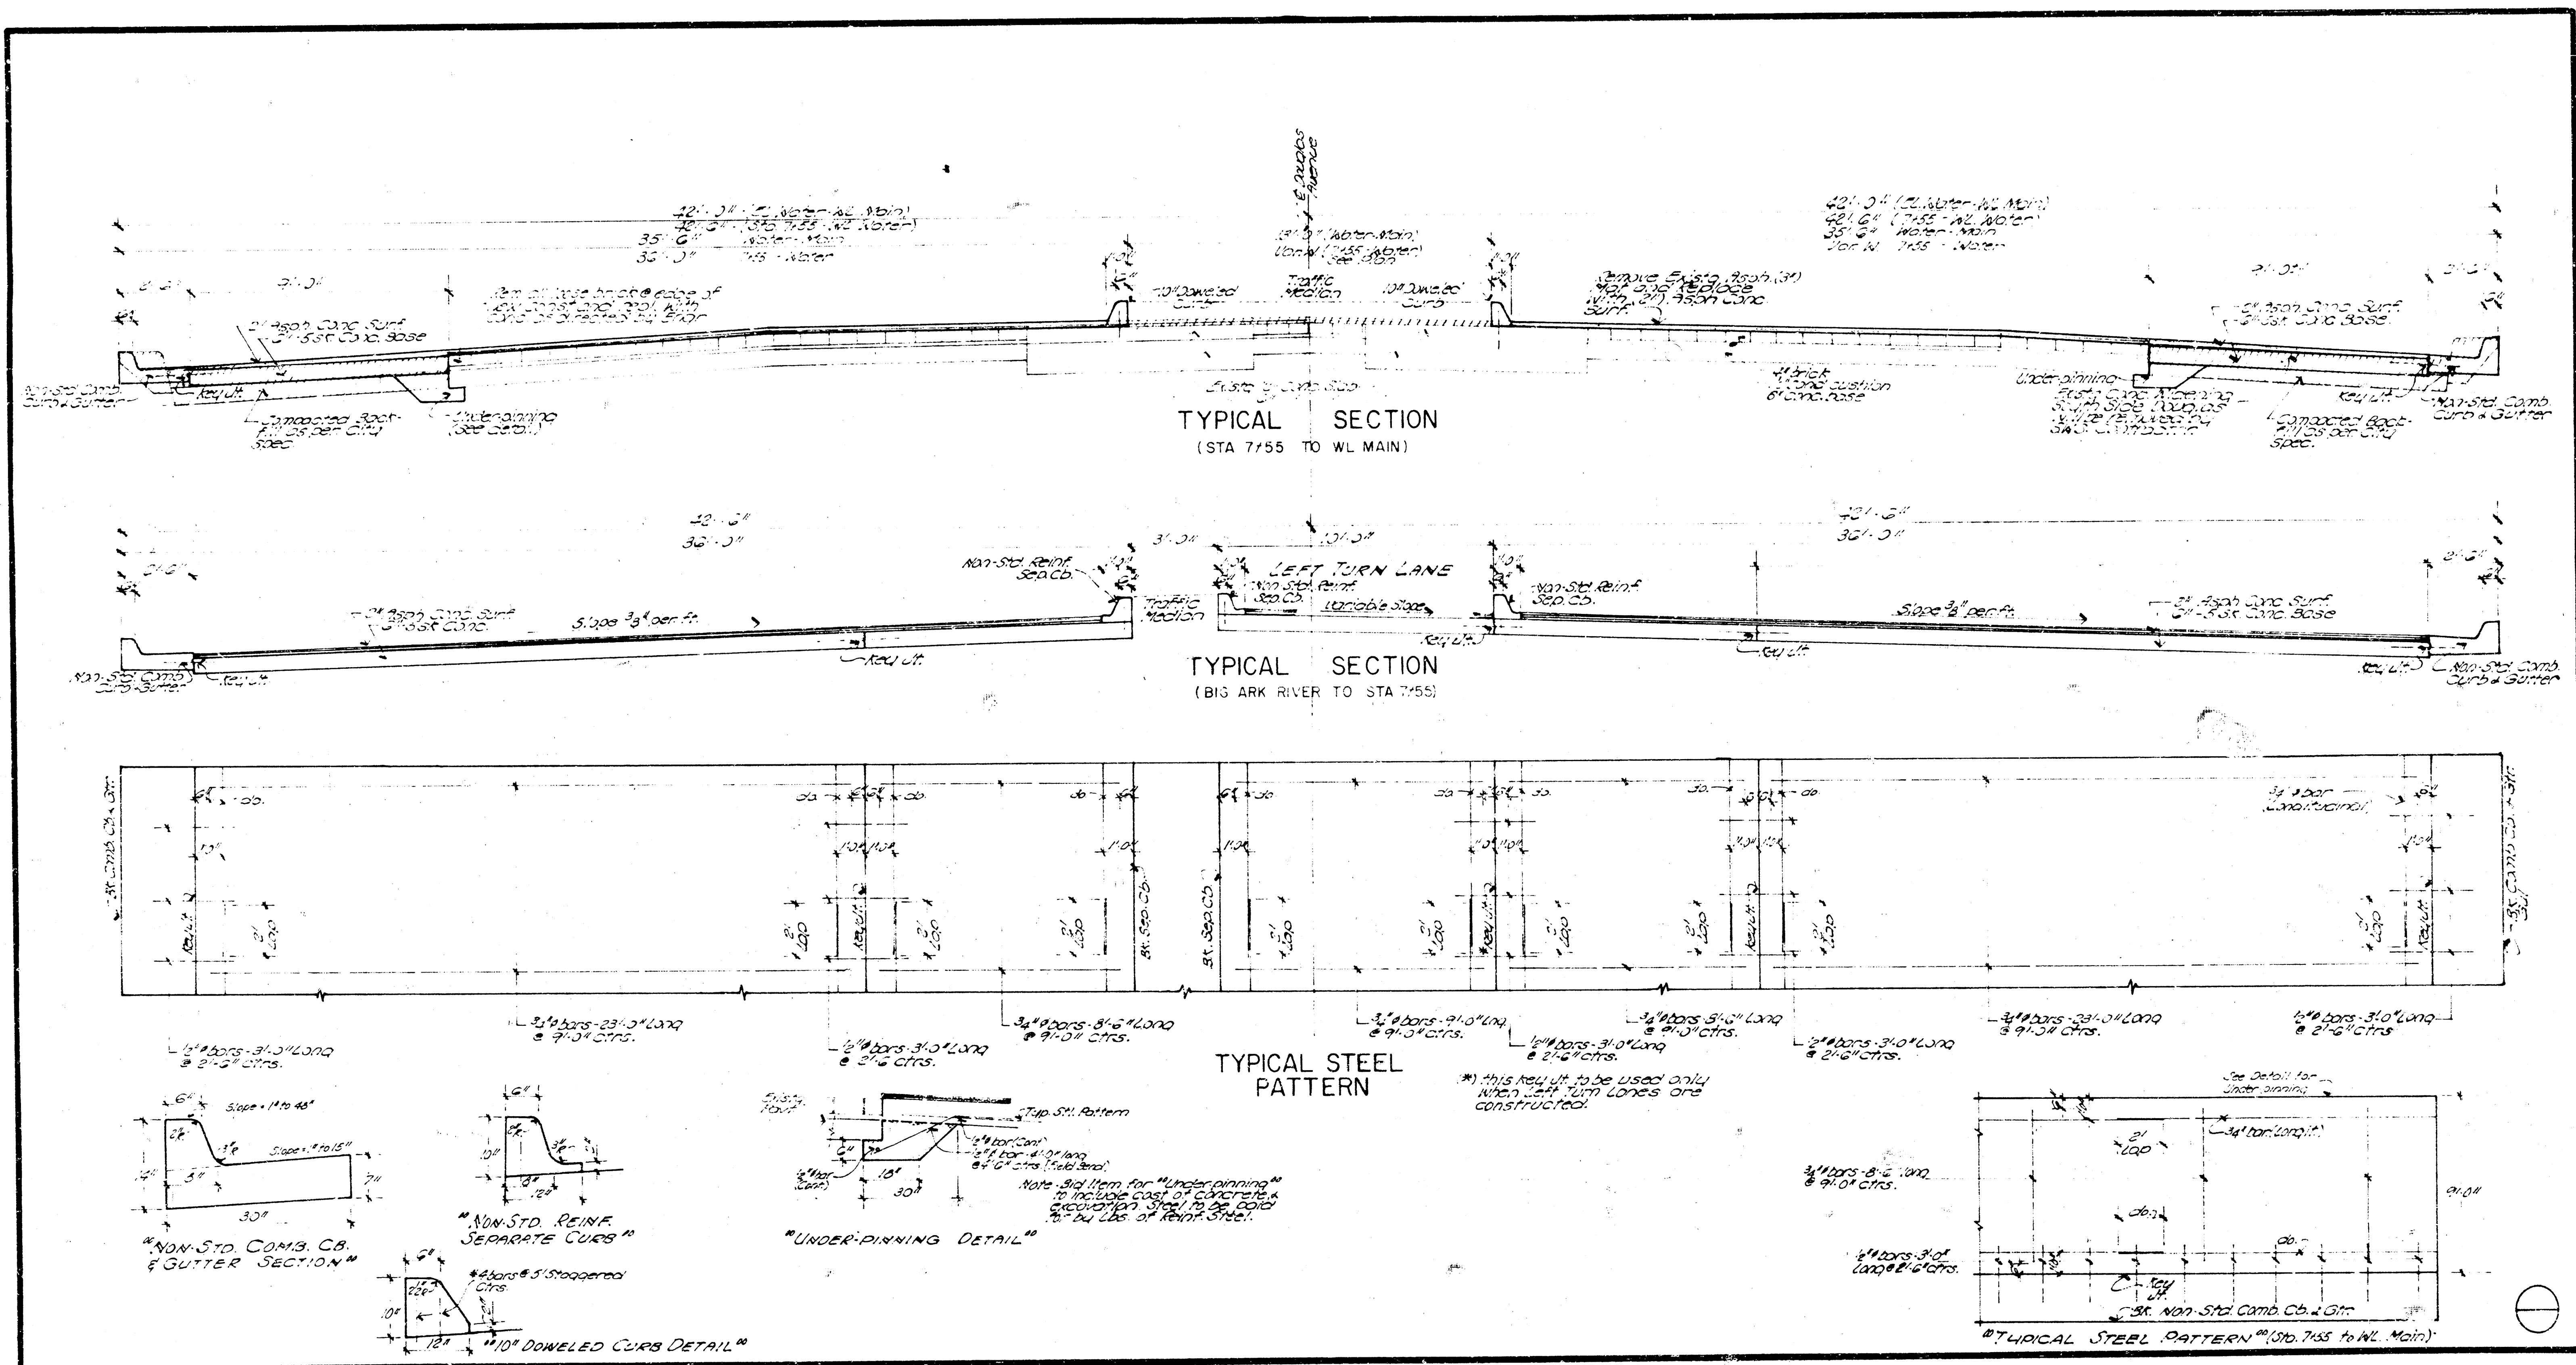


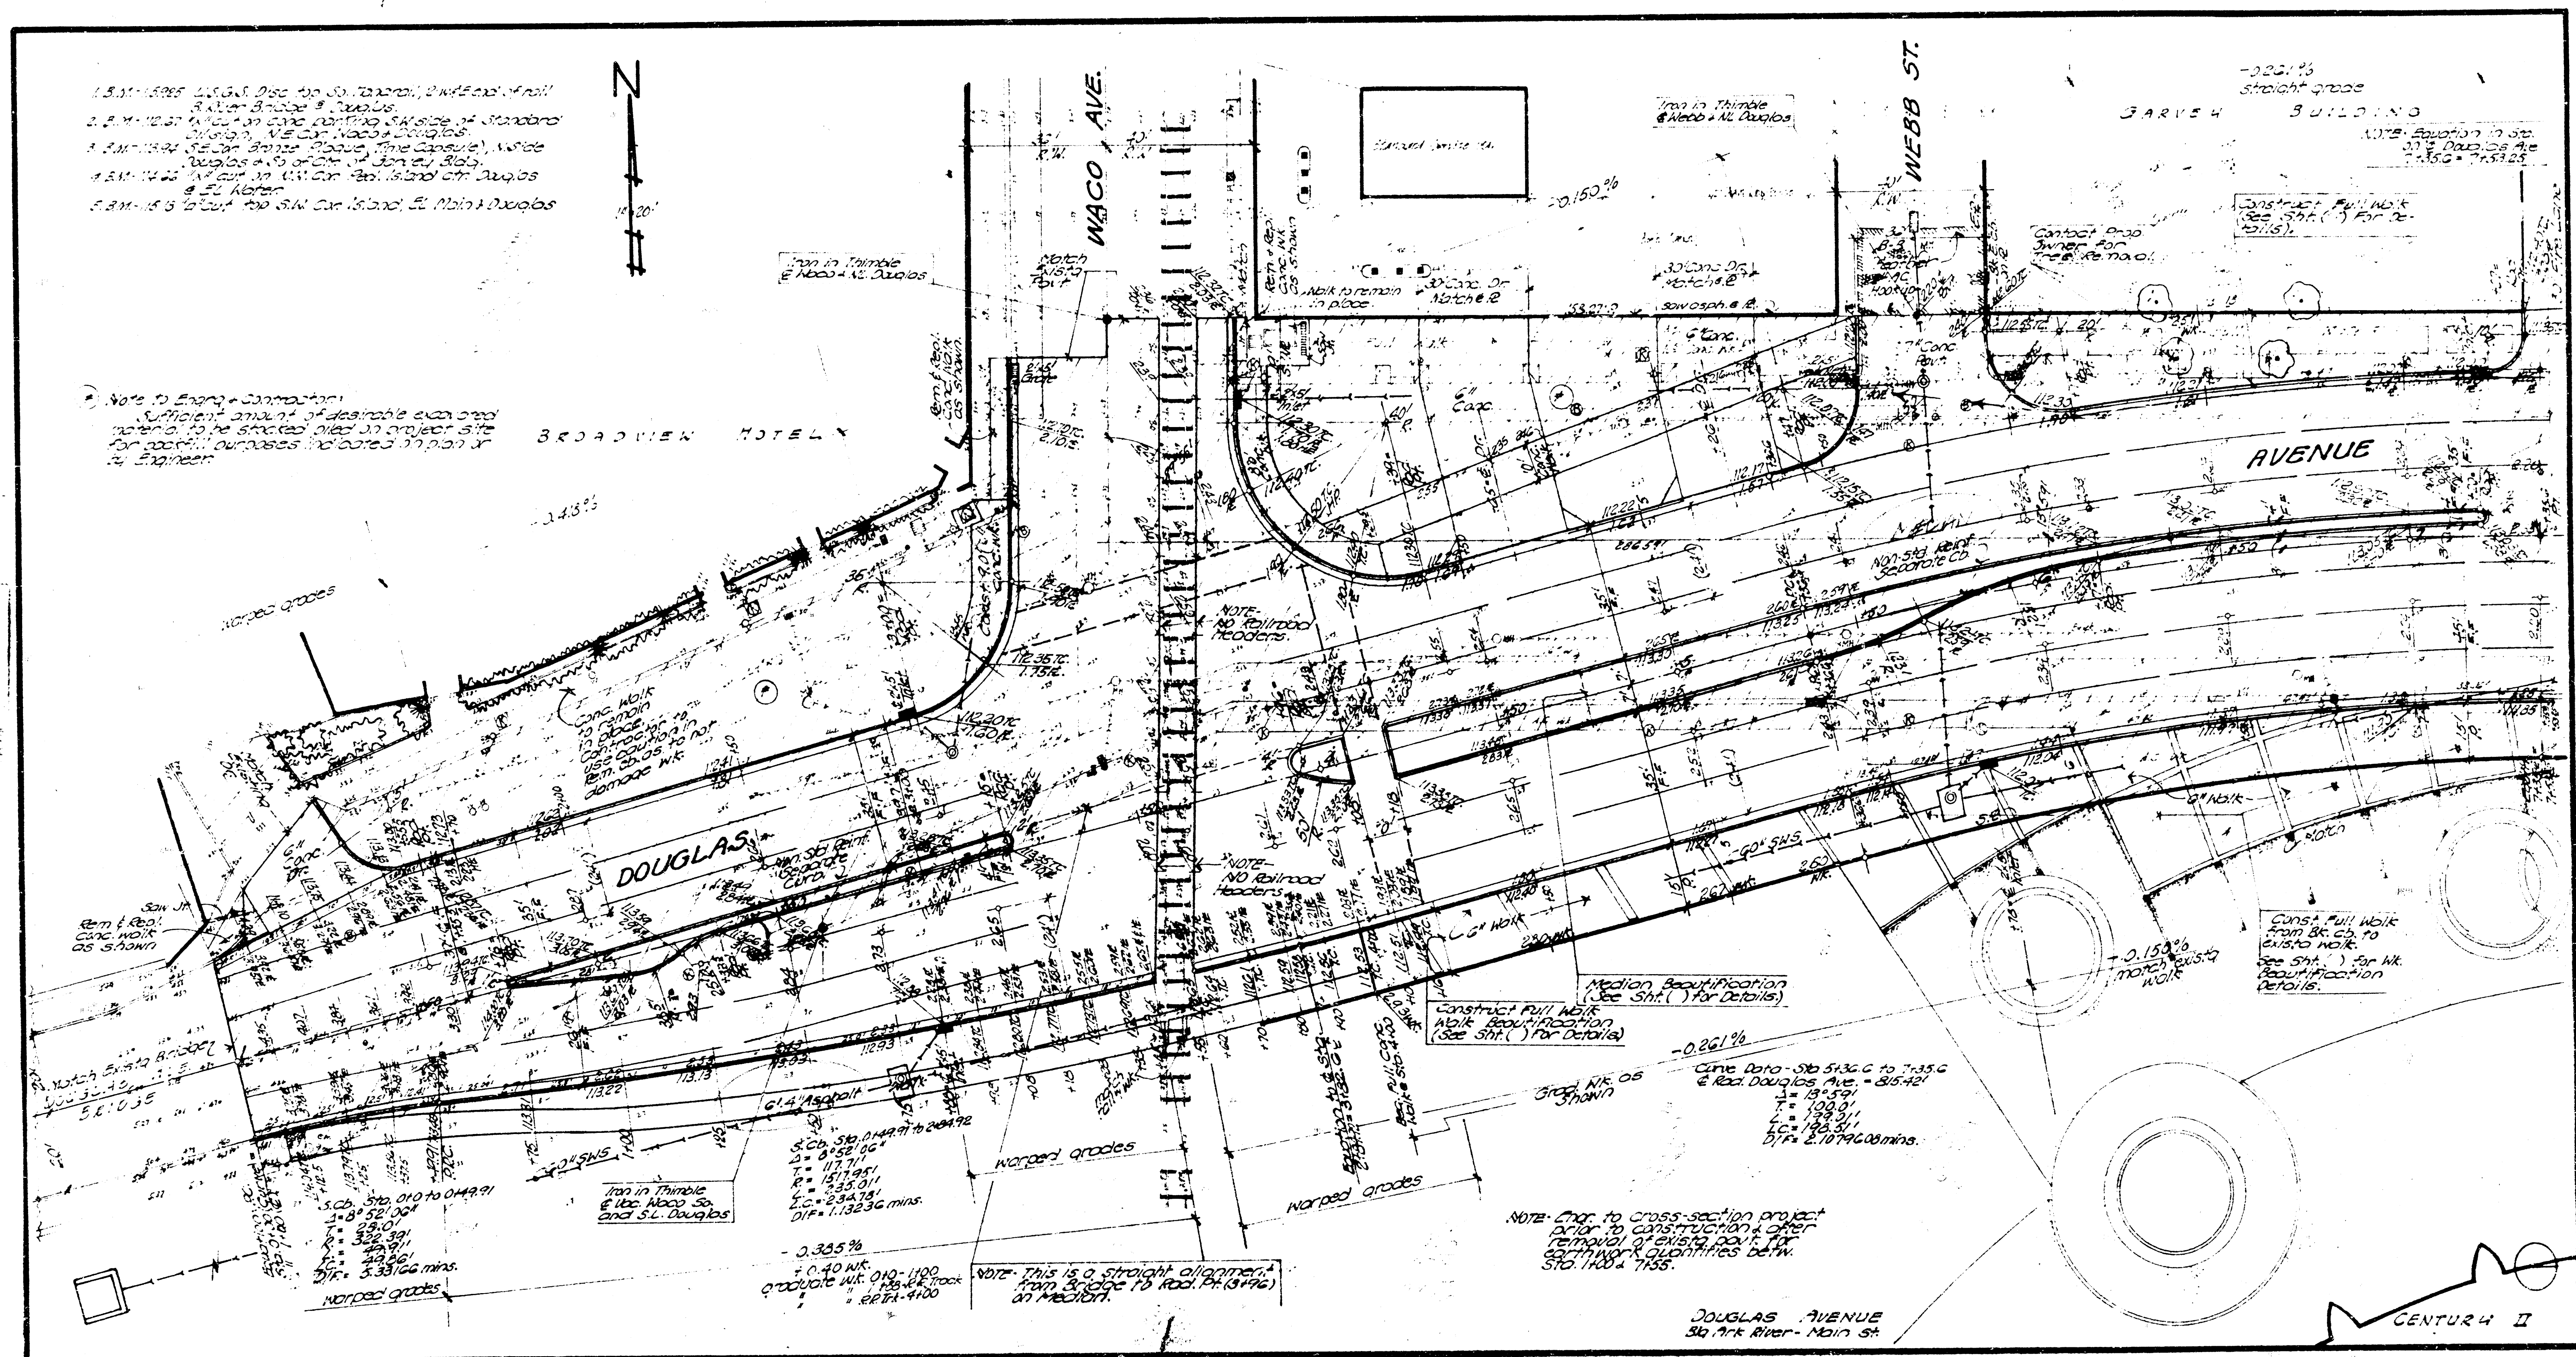

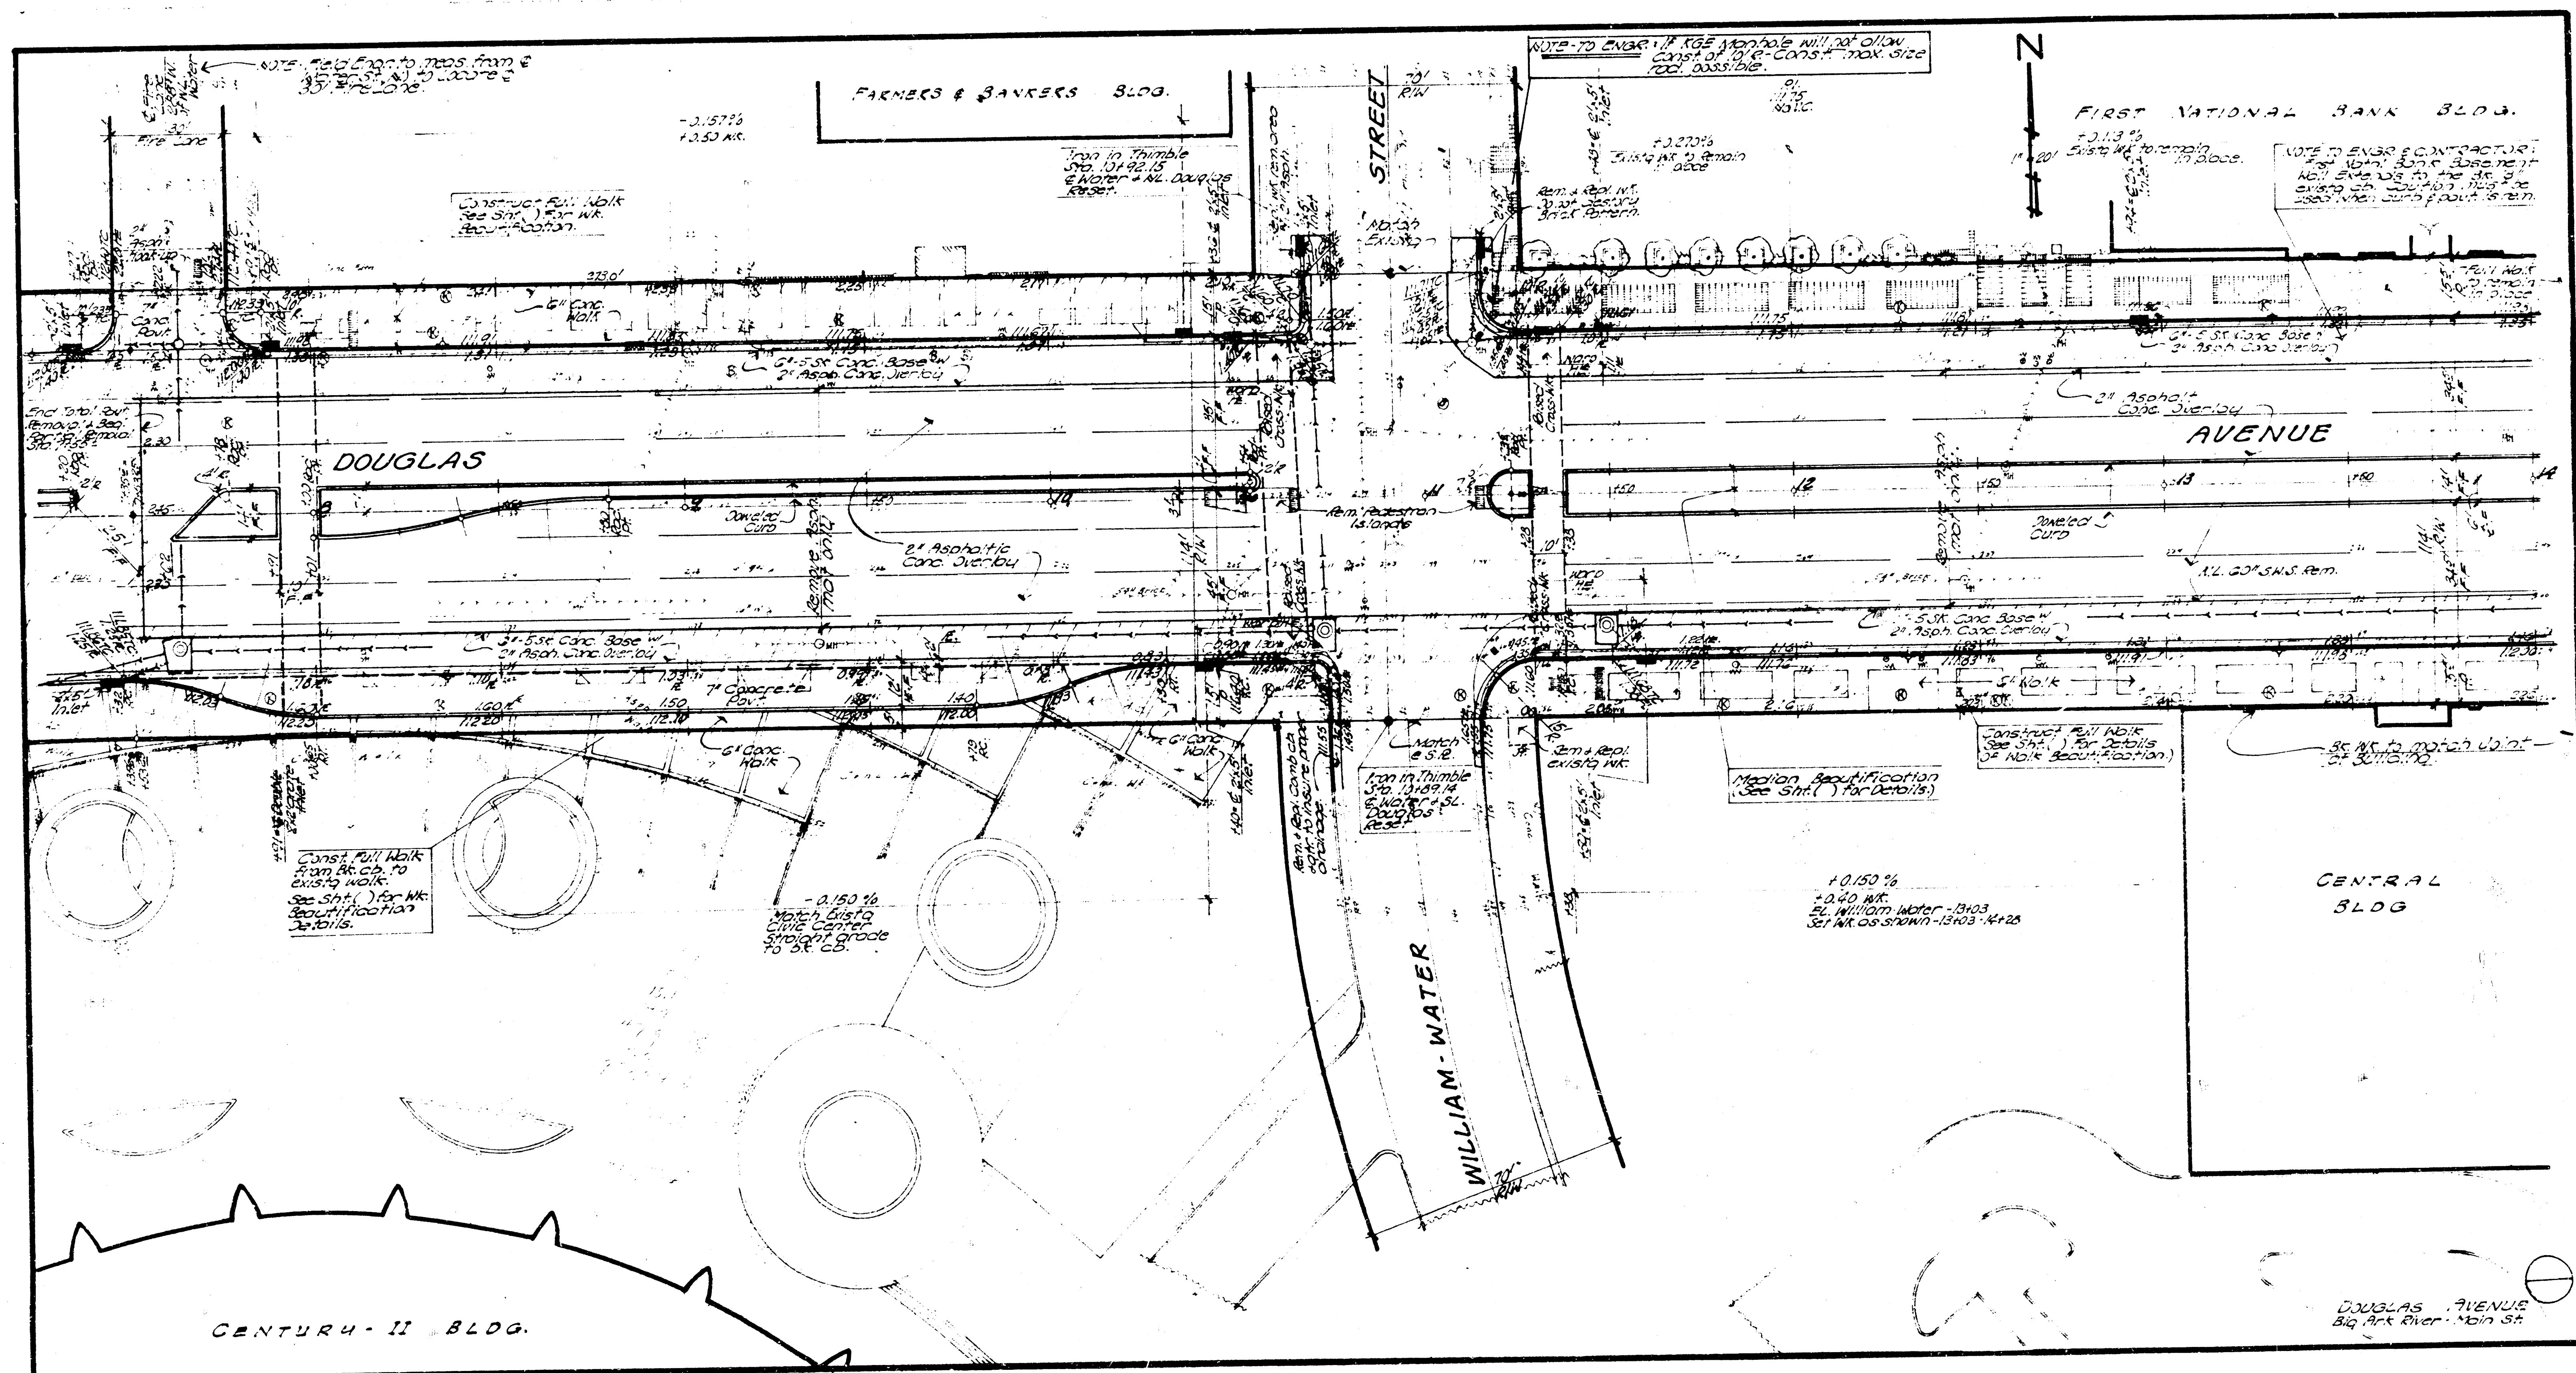

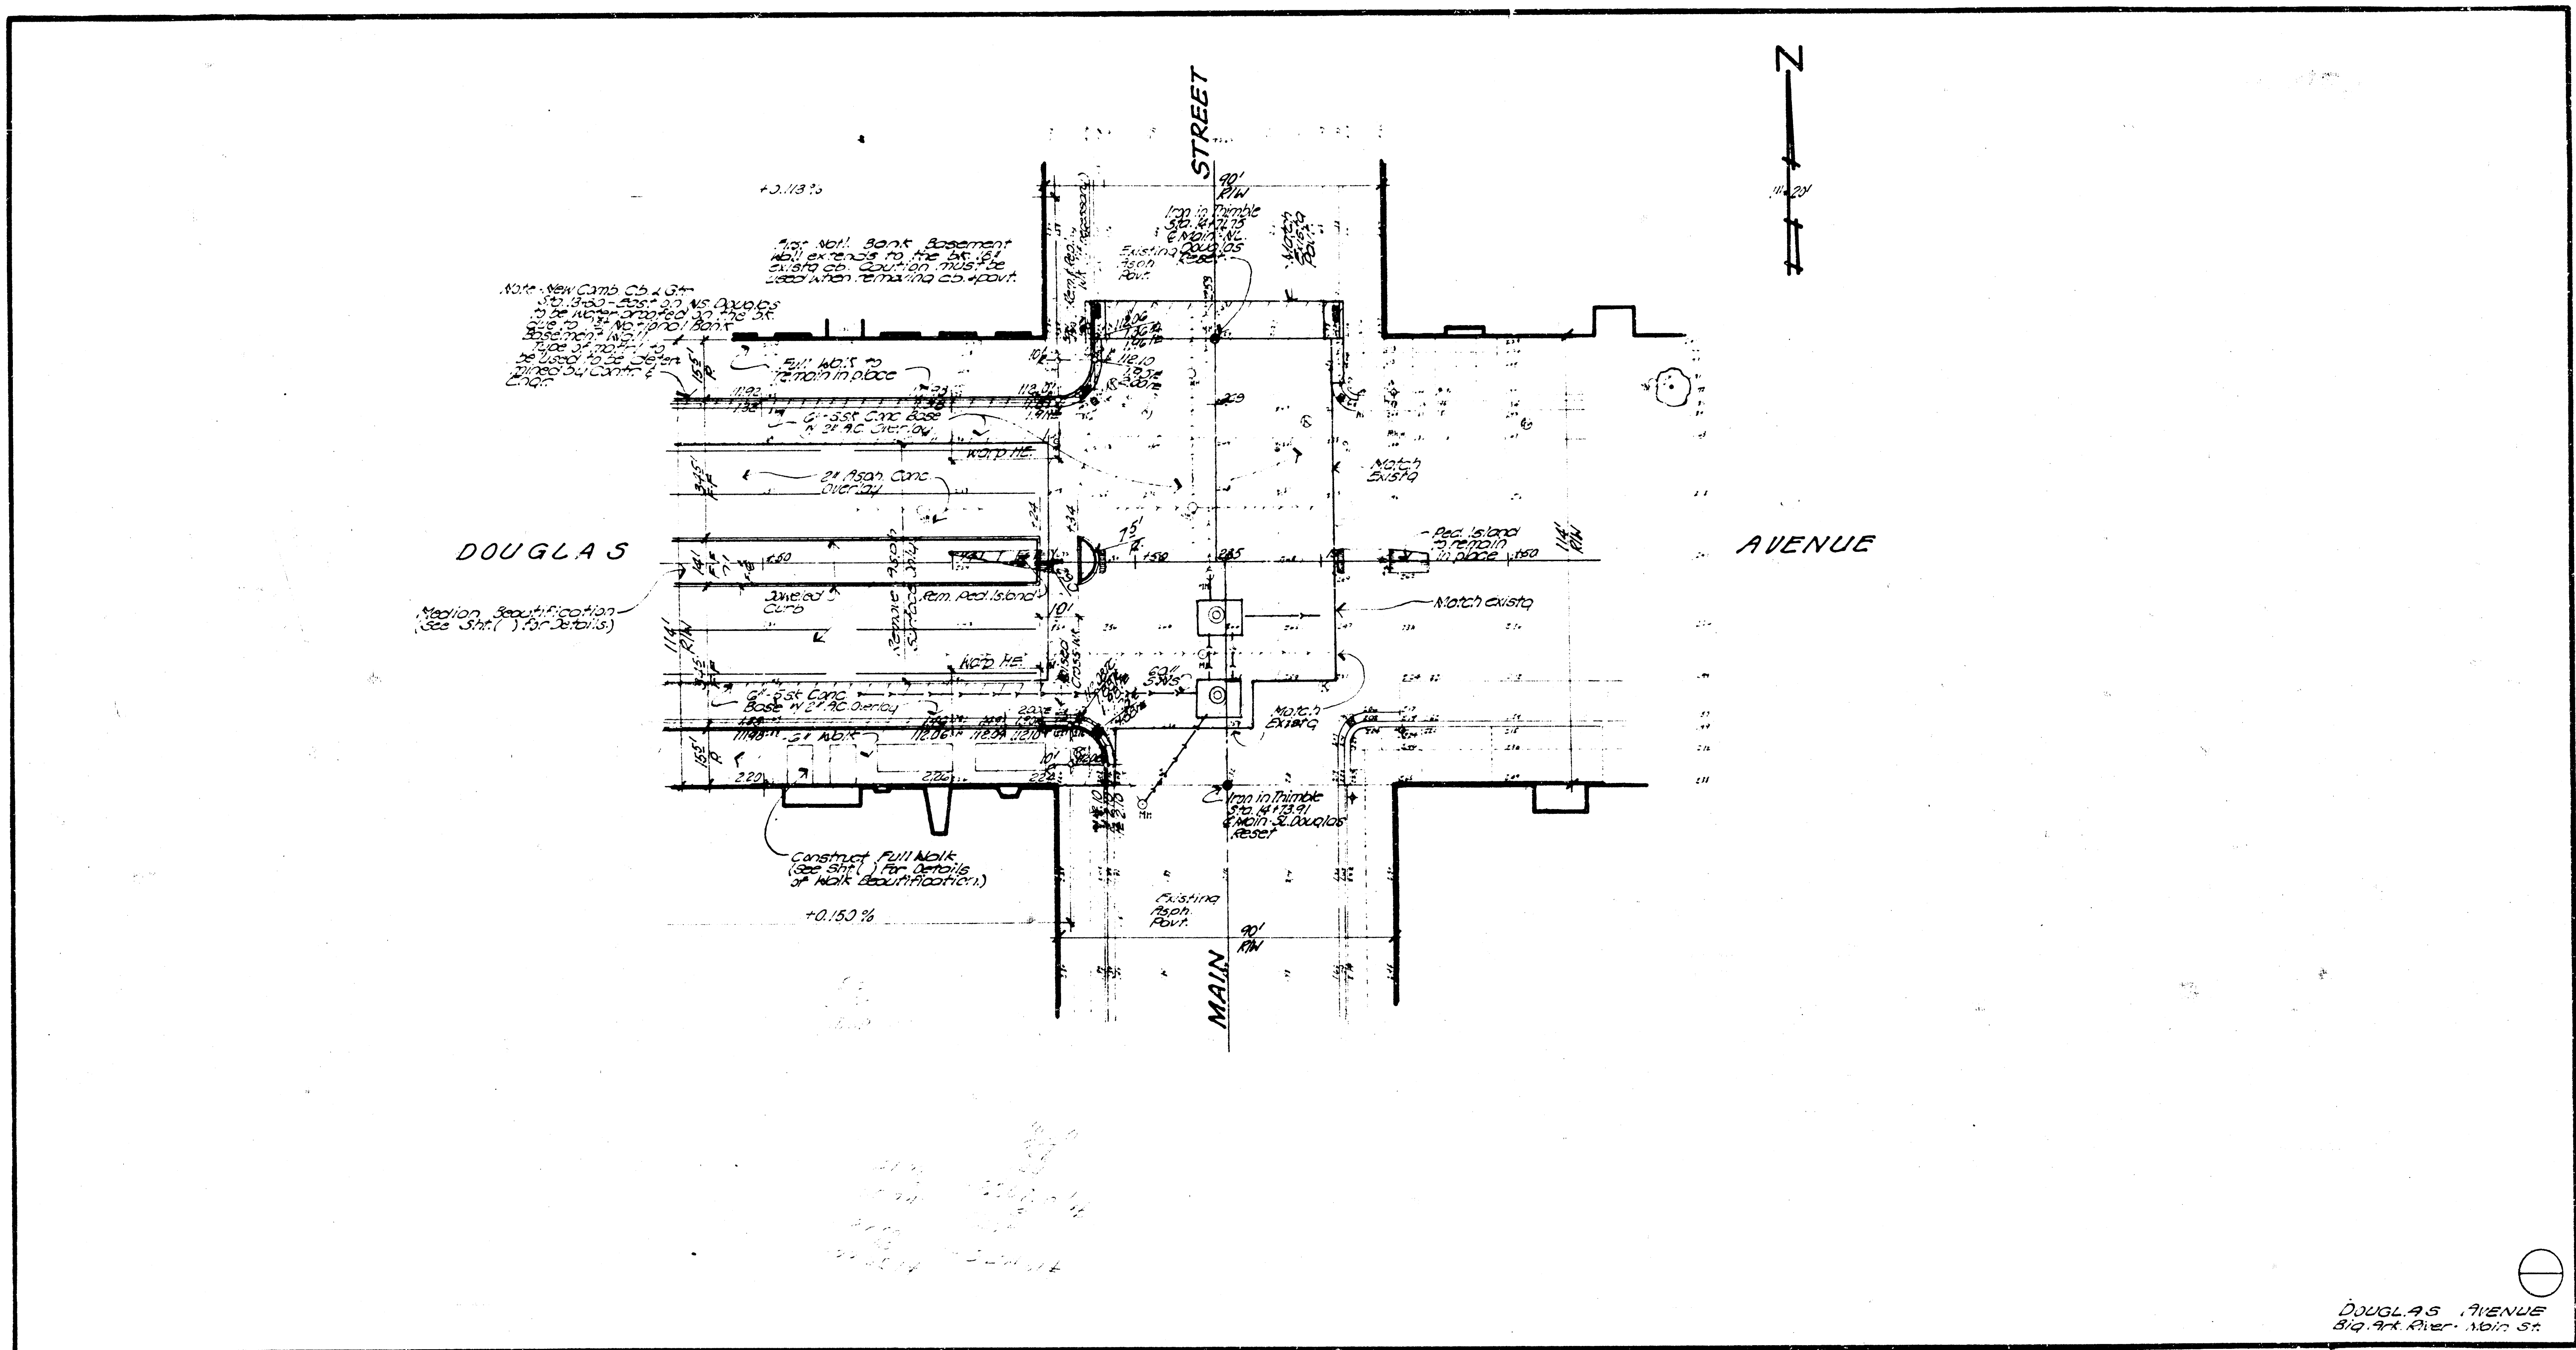

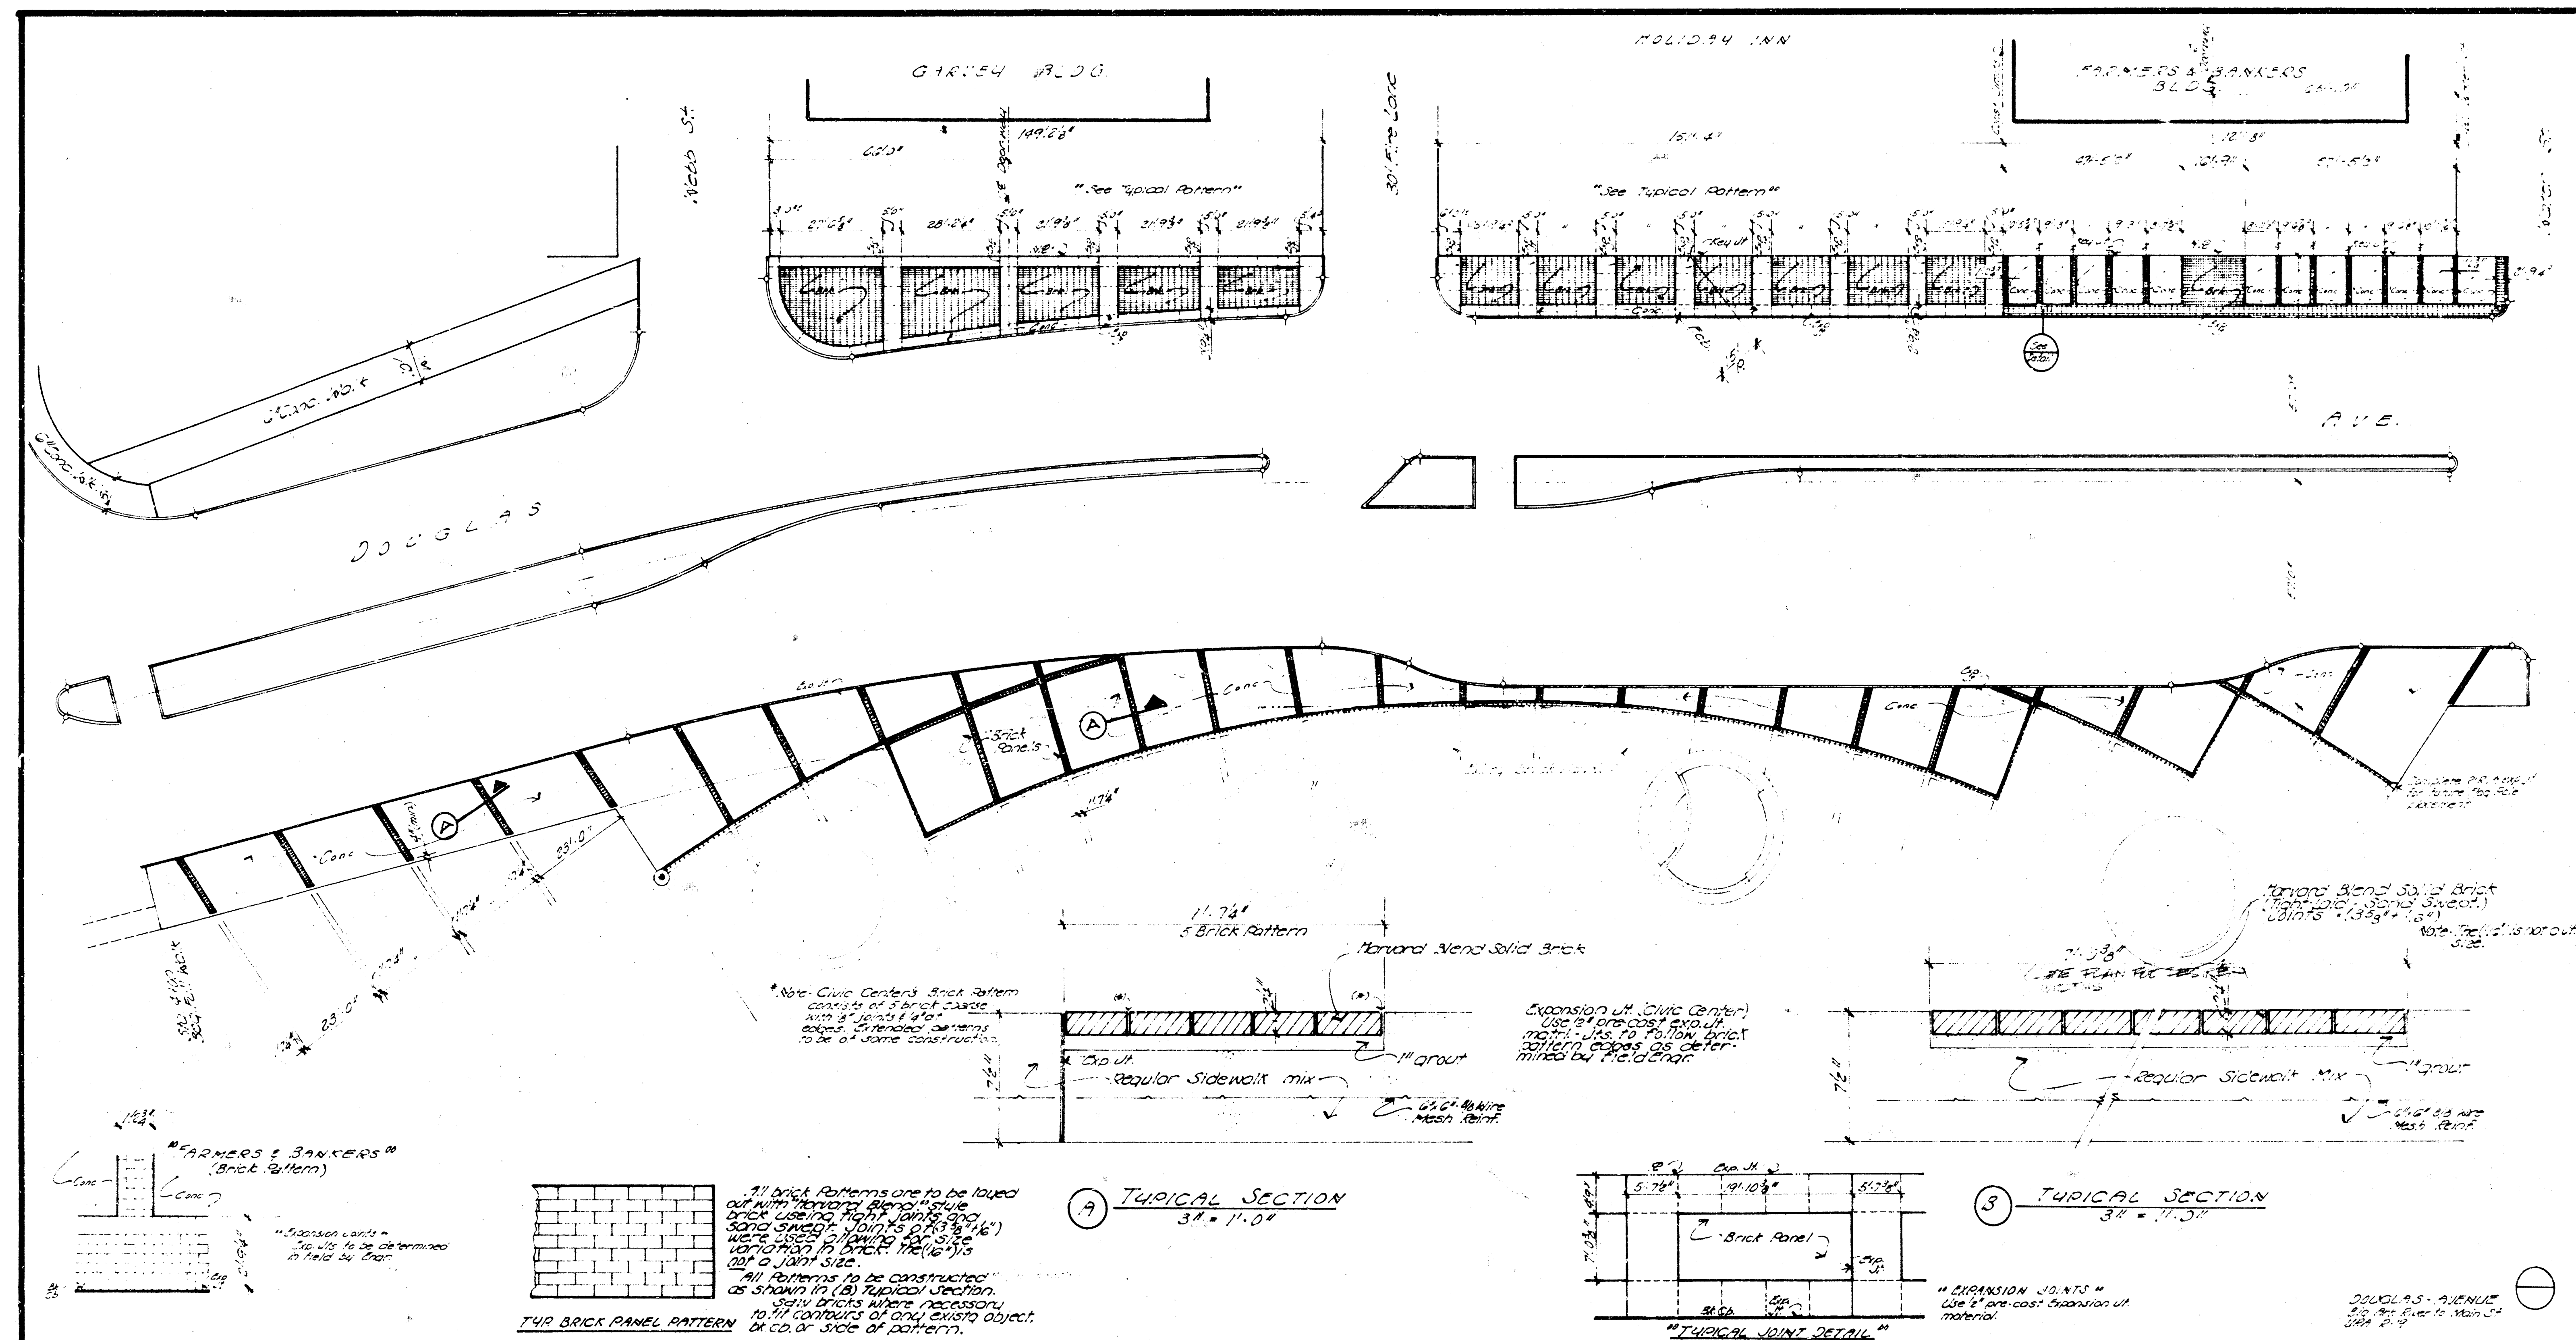

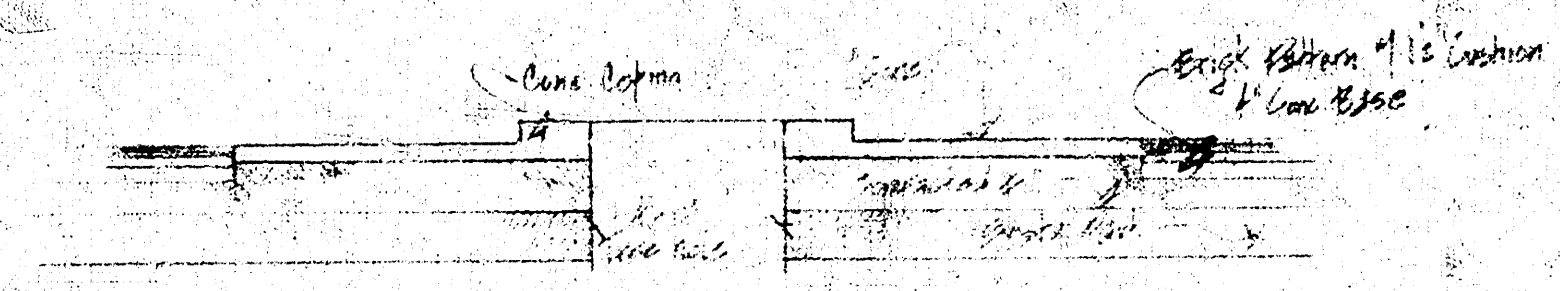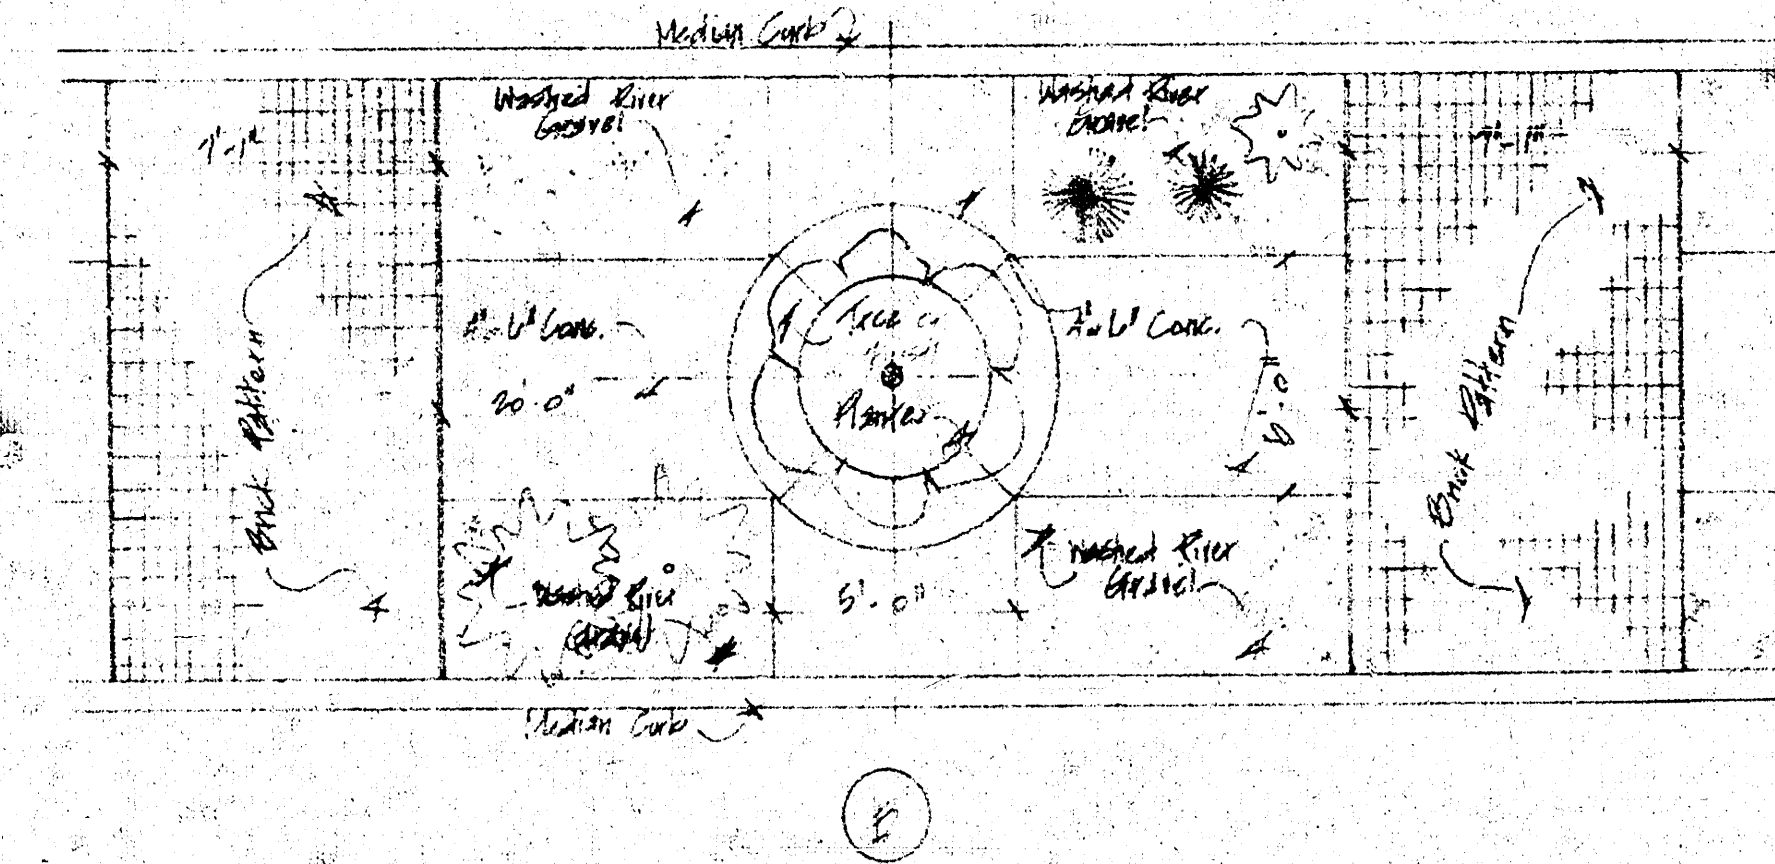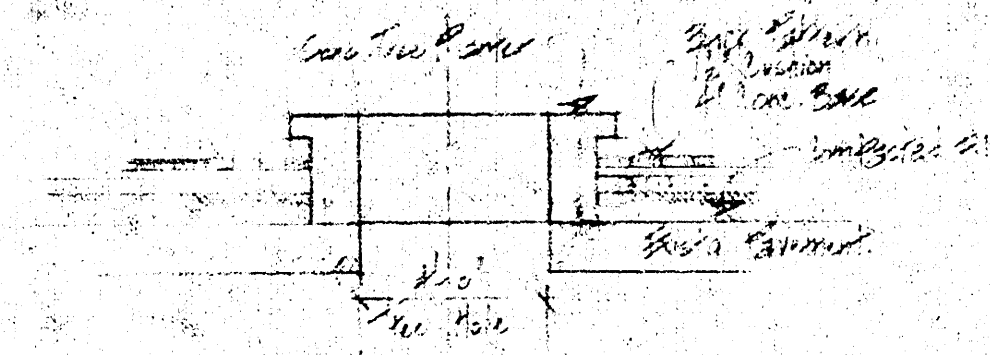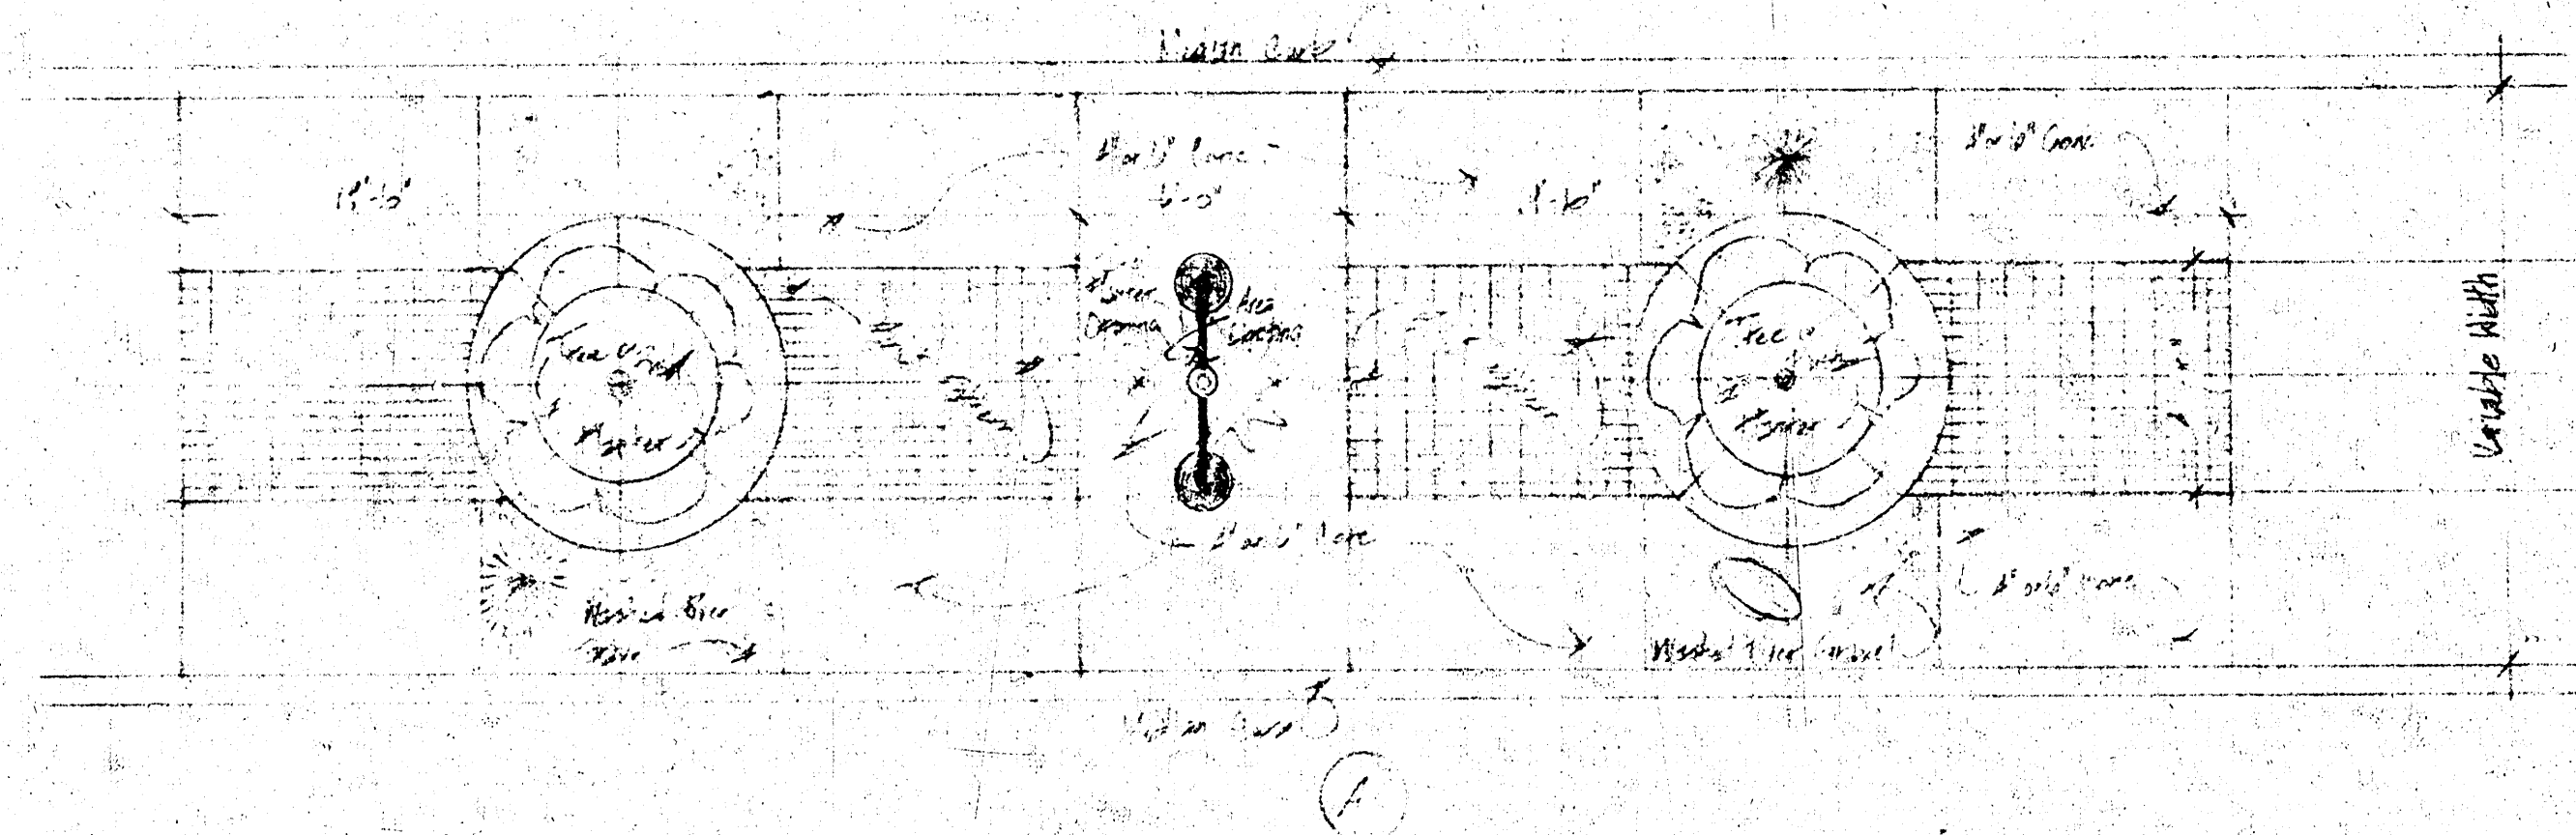

∞MEDIAN DESIGNS∞
DOUGLAS AVE - B River to Main St.

