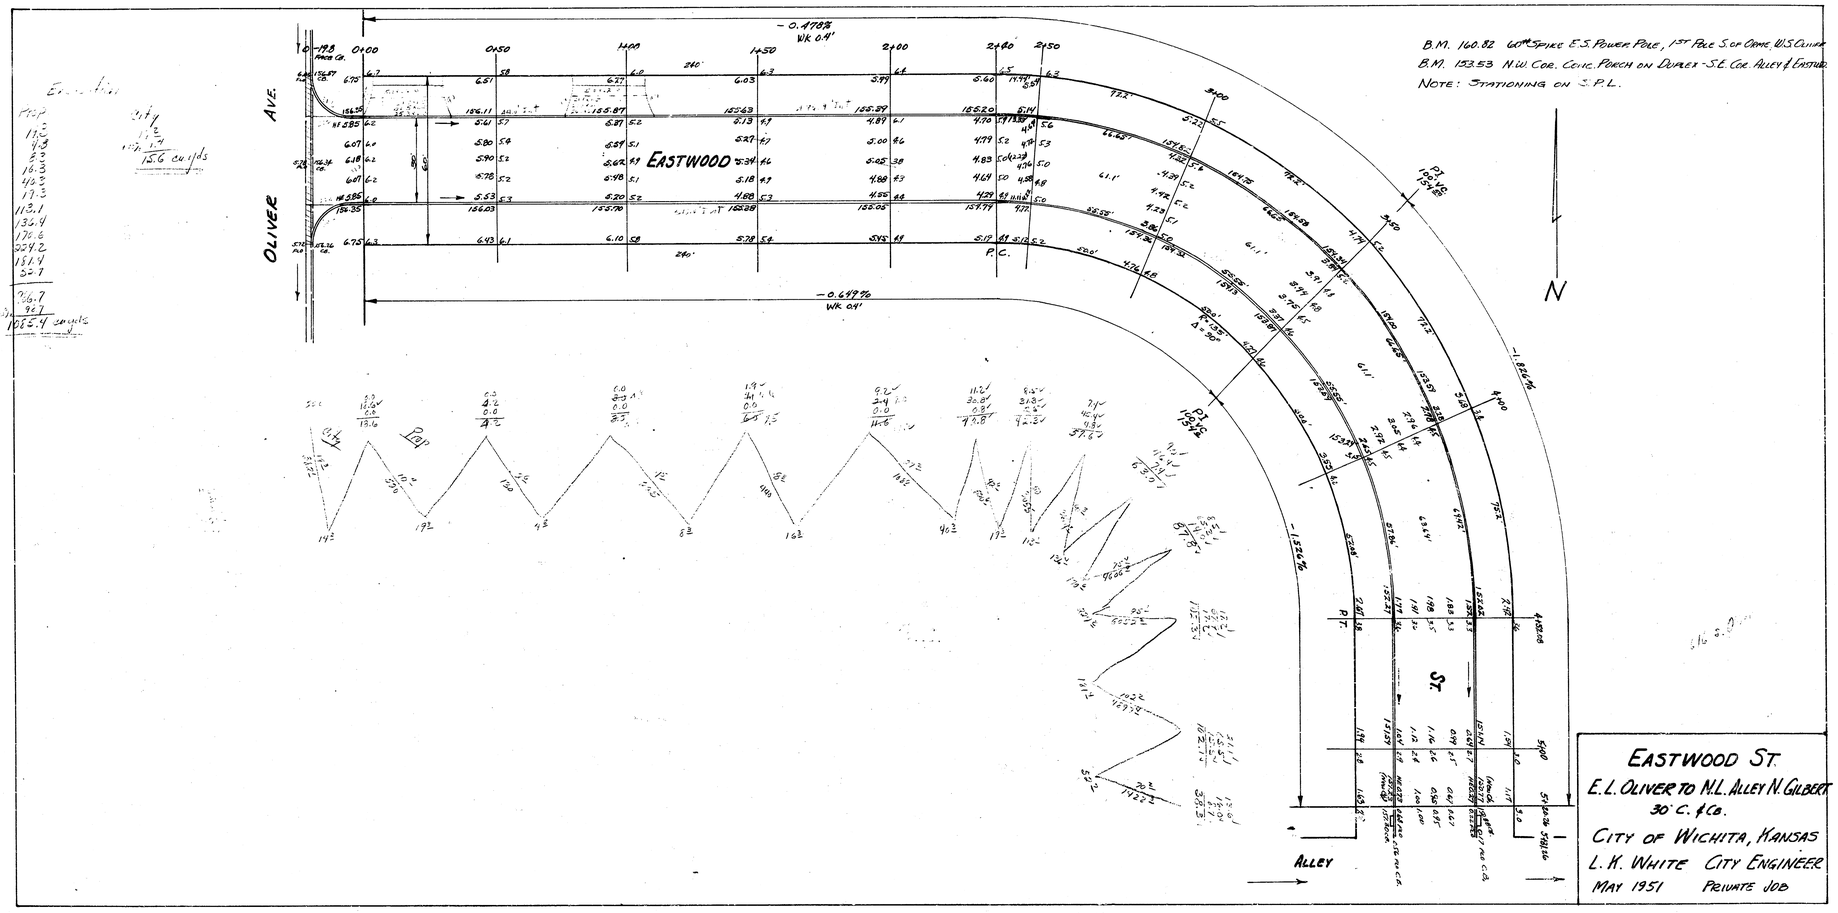
B.M. 160.82 60th Spike E.S. Power Pole, 1st Pole S. of Crme. W.S. Cline
B.M. 153.53 N.W. Cor. Conc. Porch on Duplex - S.E. Cor. Alley & Eastwood
NOTE: STATIONING ON S.P.L.
N
OLIVER AVE.
EASTWOOD
ST.
ALLEY
P.C.
P.T.
-0.4778%
WK 0.4'
-0.4779%
WK 0.4'
EASTWOOD ST.
E.L. OLIVER TO N.L. ALLEY N. GILBERT
30' C. & G.
CITY OF WICHITA, KANSAS
L. K. WHITE CITY ENGINEER
MAY 1951 PRIVATE JOB