


B.M. 121.25 S.W. Cor. Conc
Strip No. #102 Anna


Scale: 1" = 20'


N

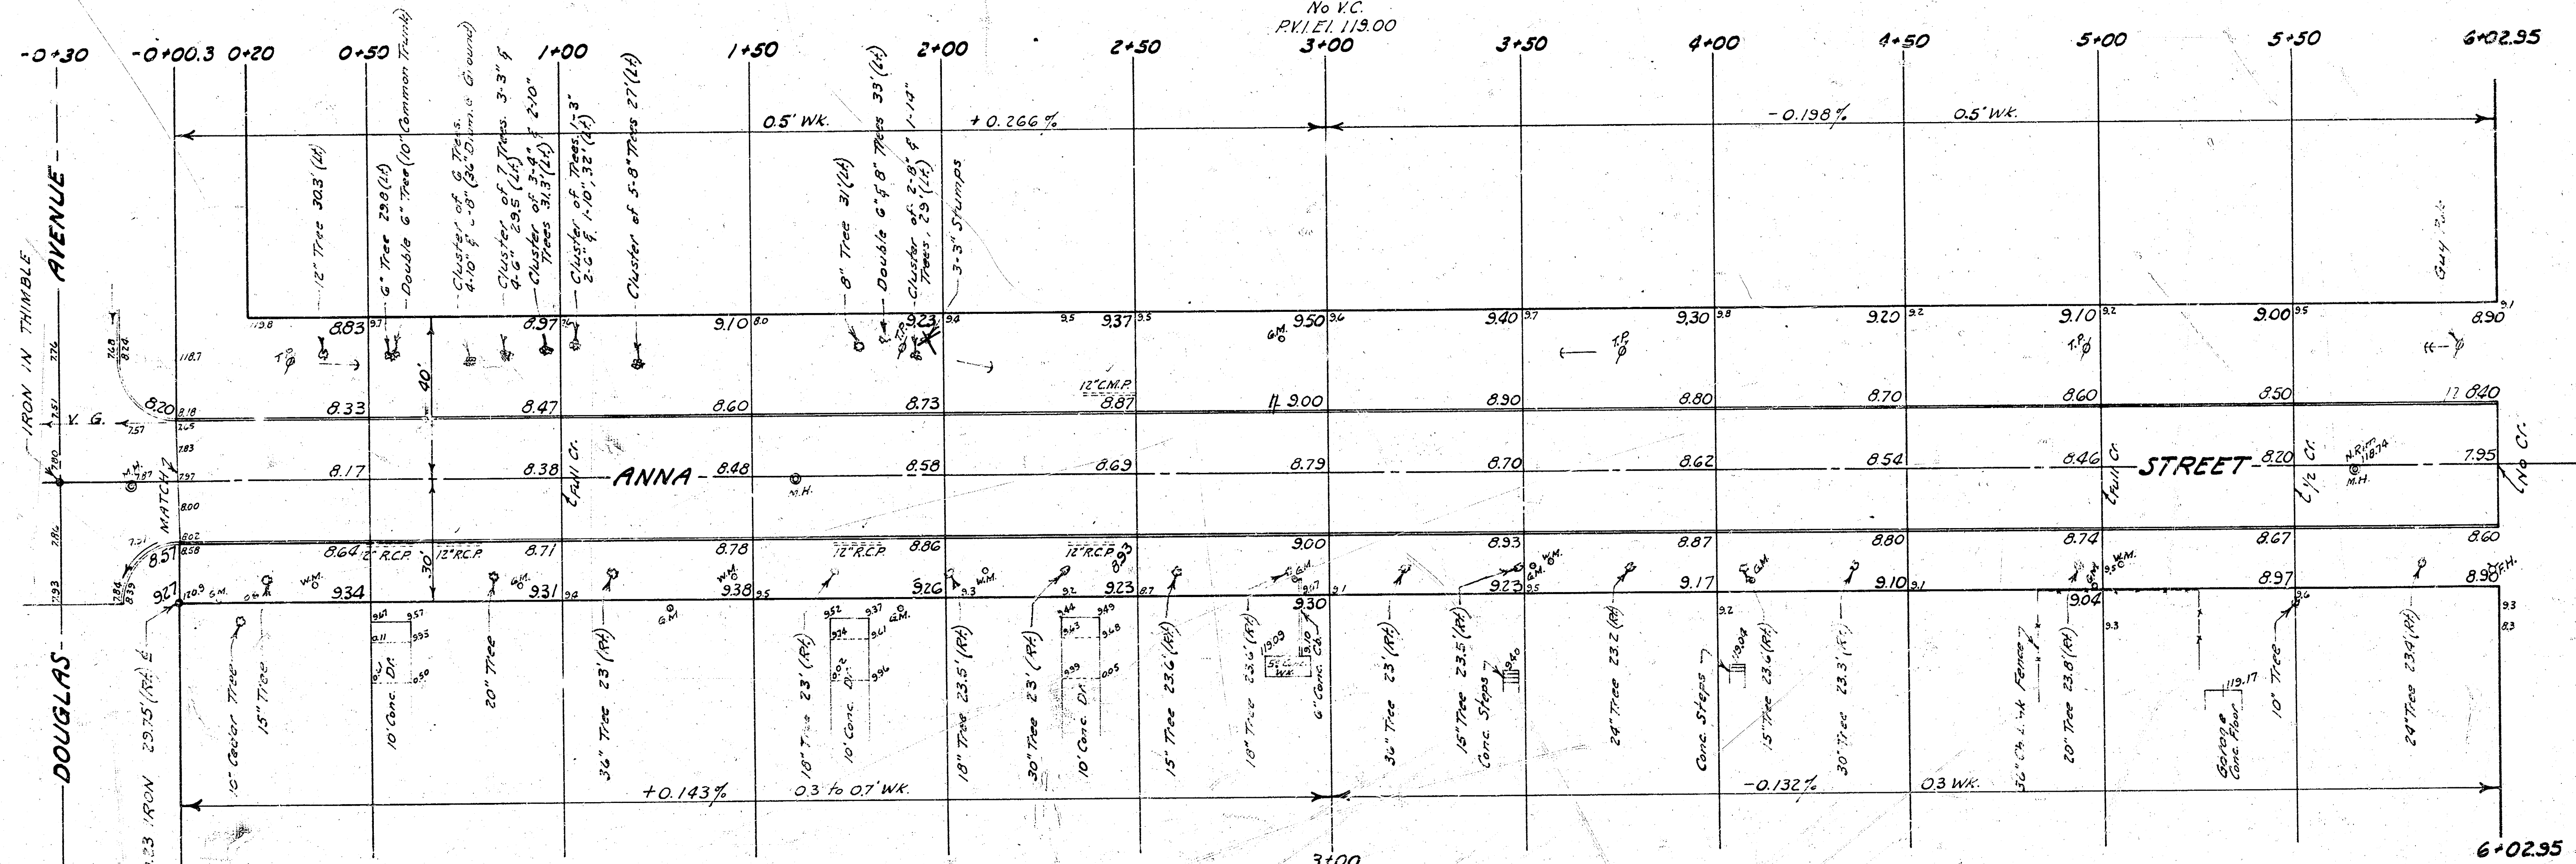


EXCAVATION			
PROPERTY		CITY	
4843	Cu. Yds.	962	Cu. Yds.
+10%	484	96	
Totals	5327	1058	Cu. Yds.

ANNA STREET
FROM N.L. DOUGLAS AVE.
TO S.L. CENTRAL AVE.
6" Conc. & Int. Curb
B.E. SMITH CITY ENGINEER
CITY OF WICHITA KANSAS
1/13 JULY 1963 Proj. No. C15-273

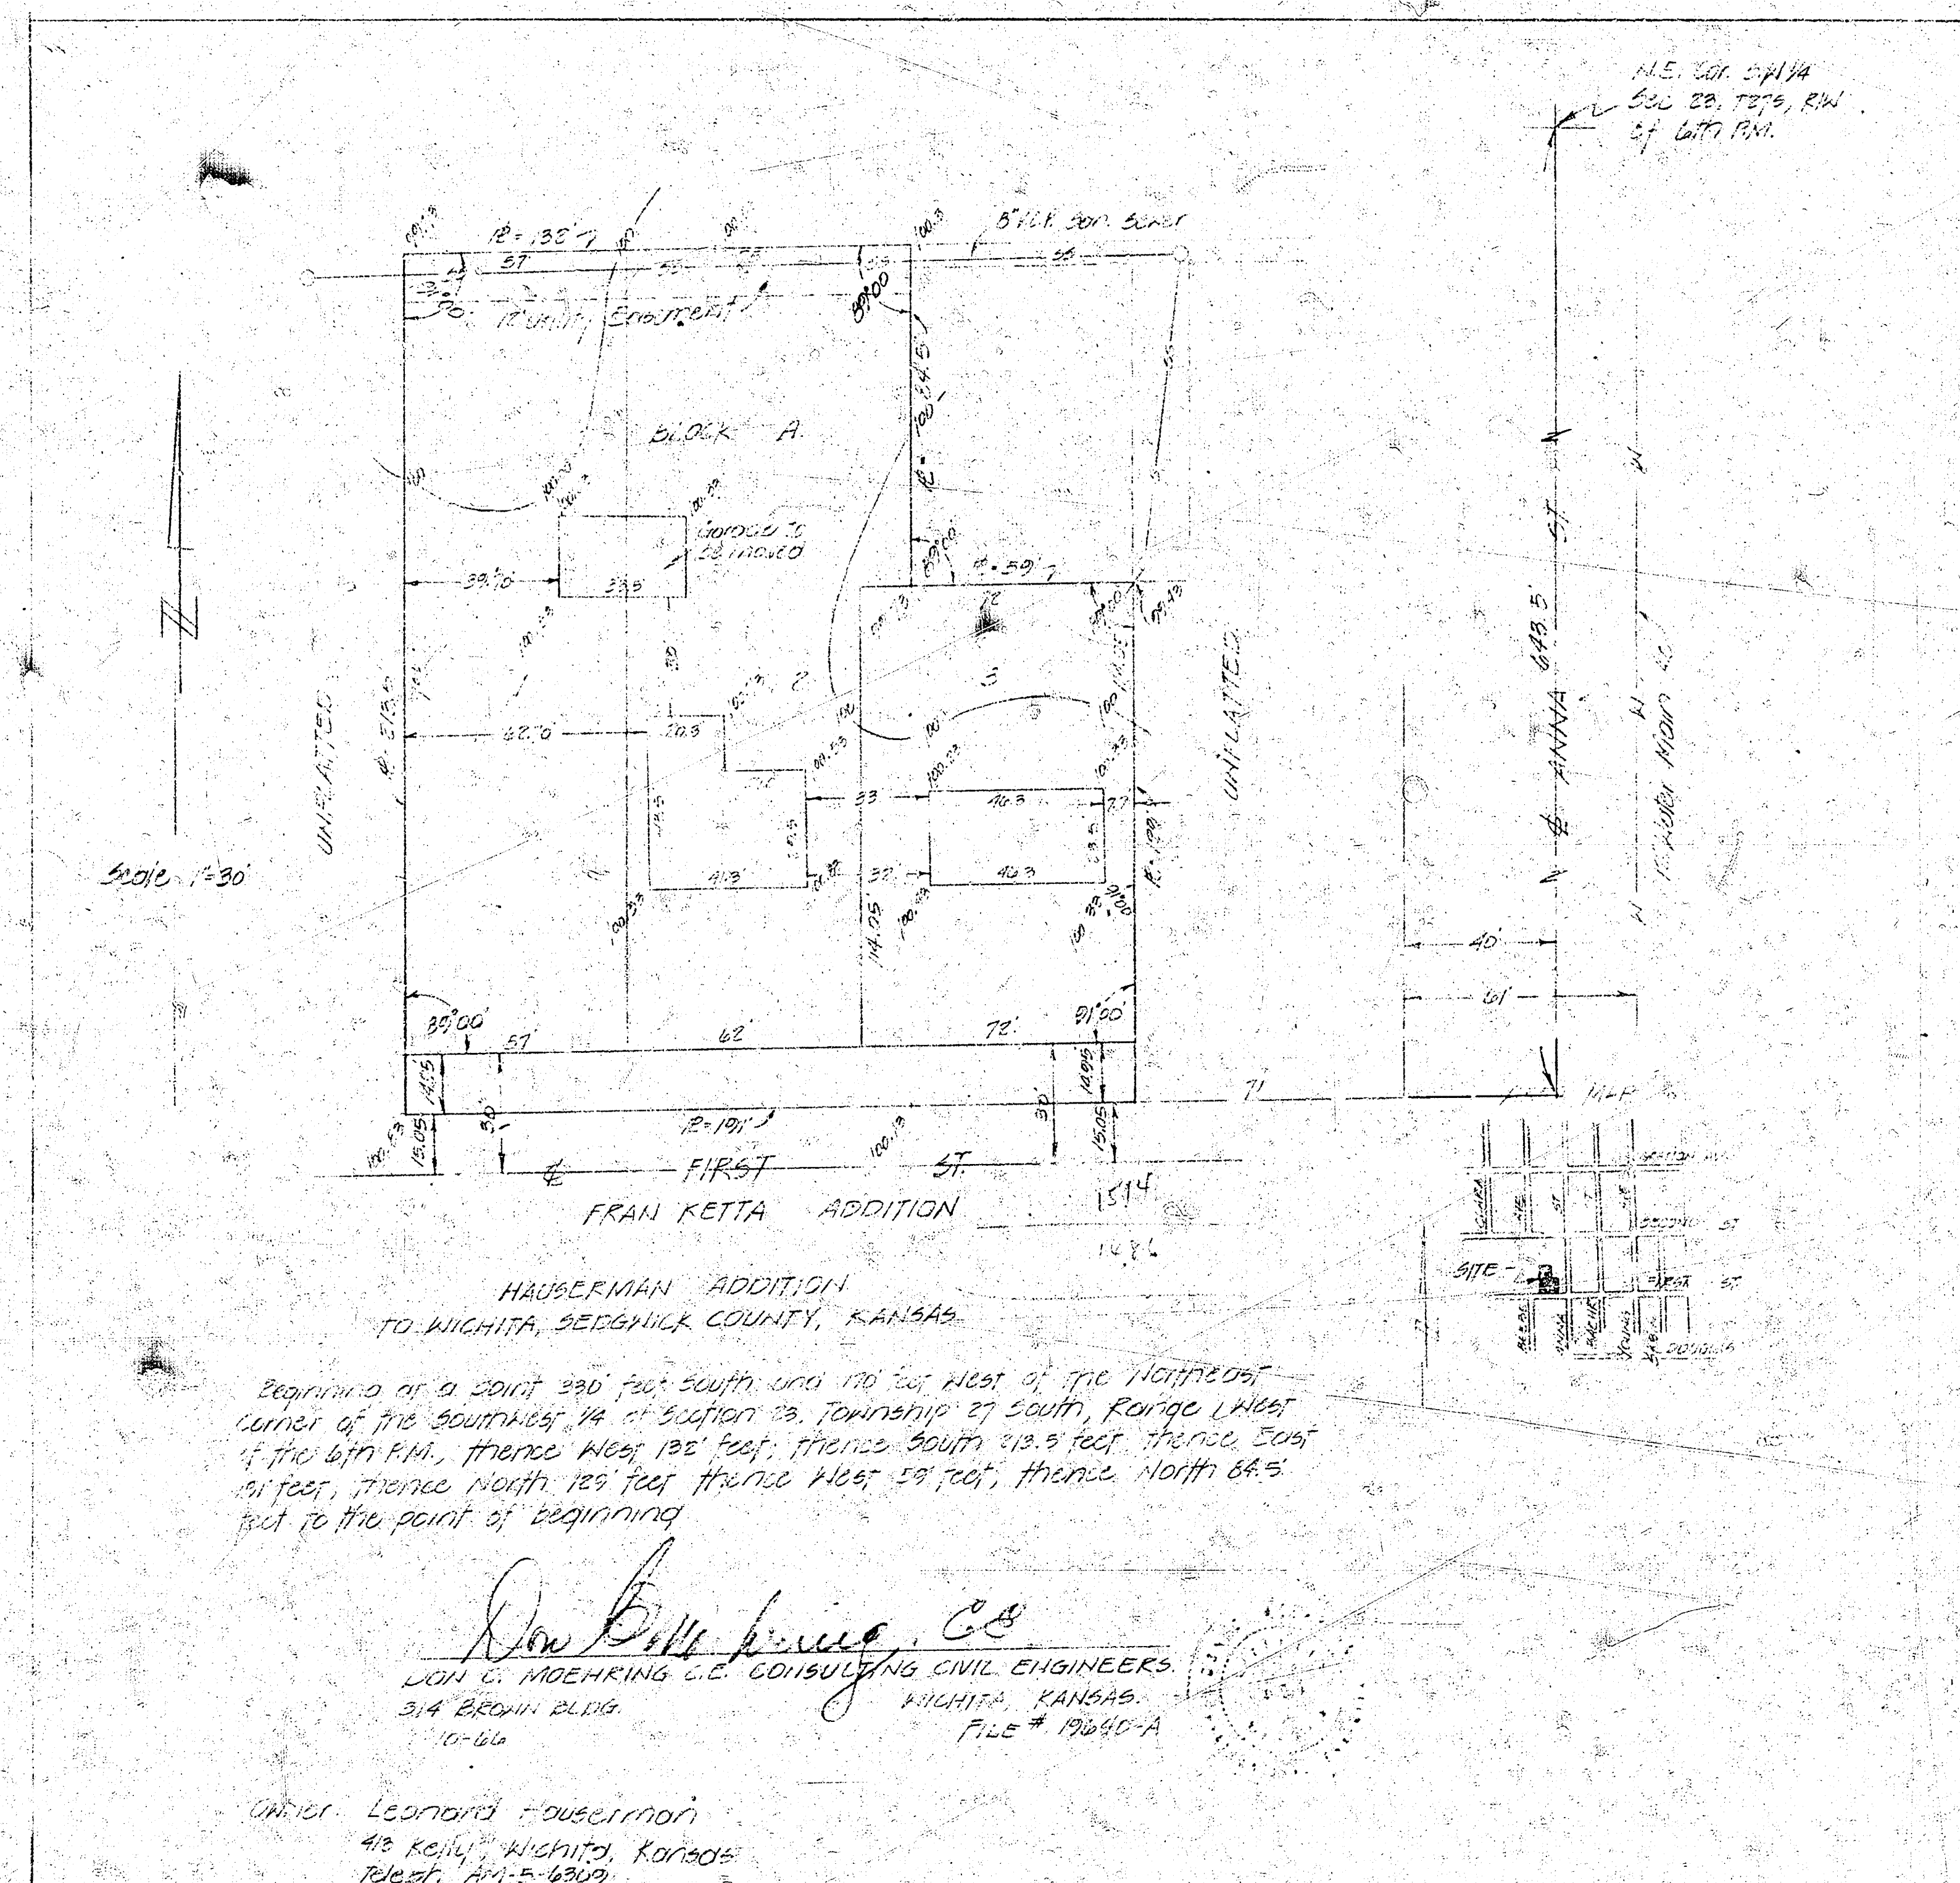

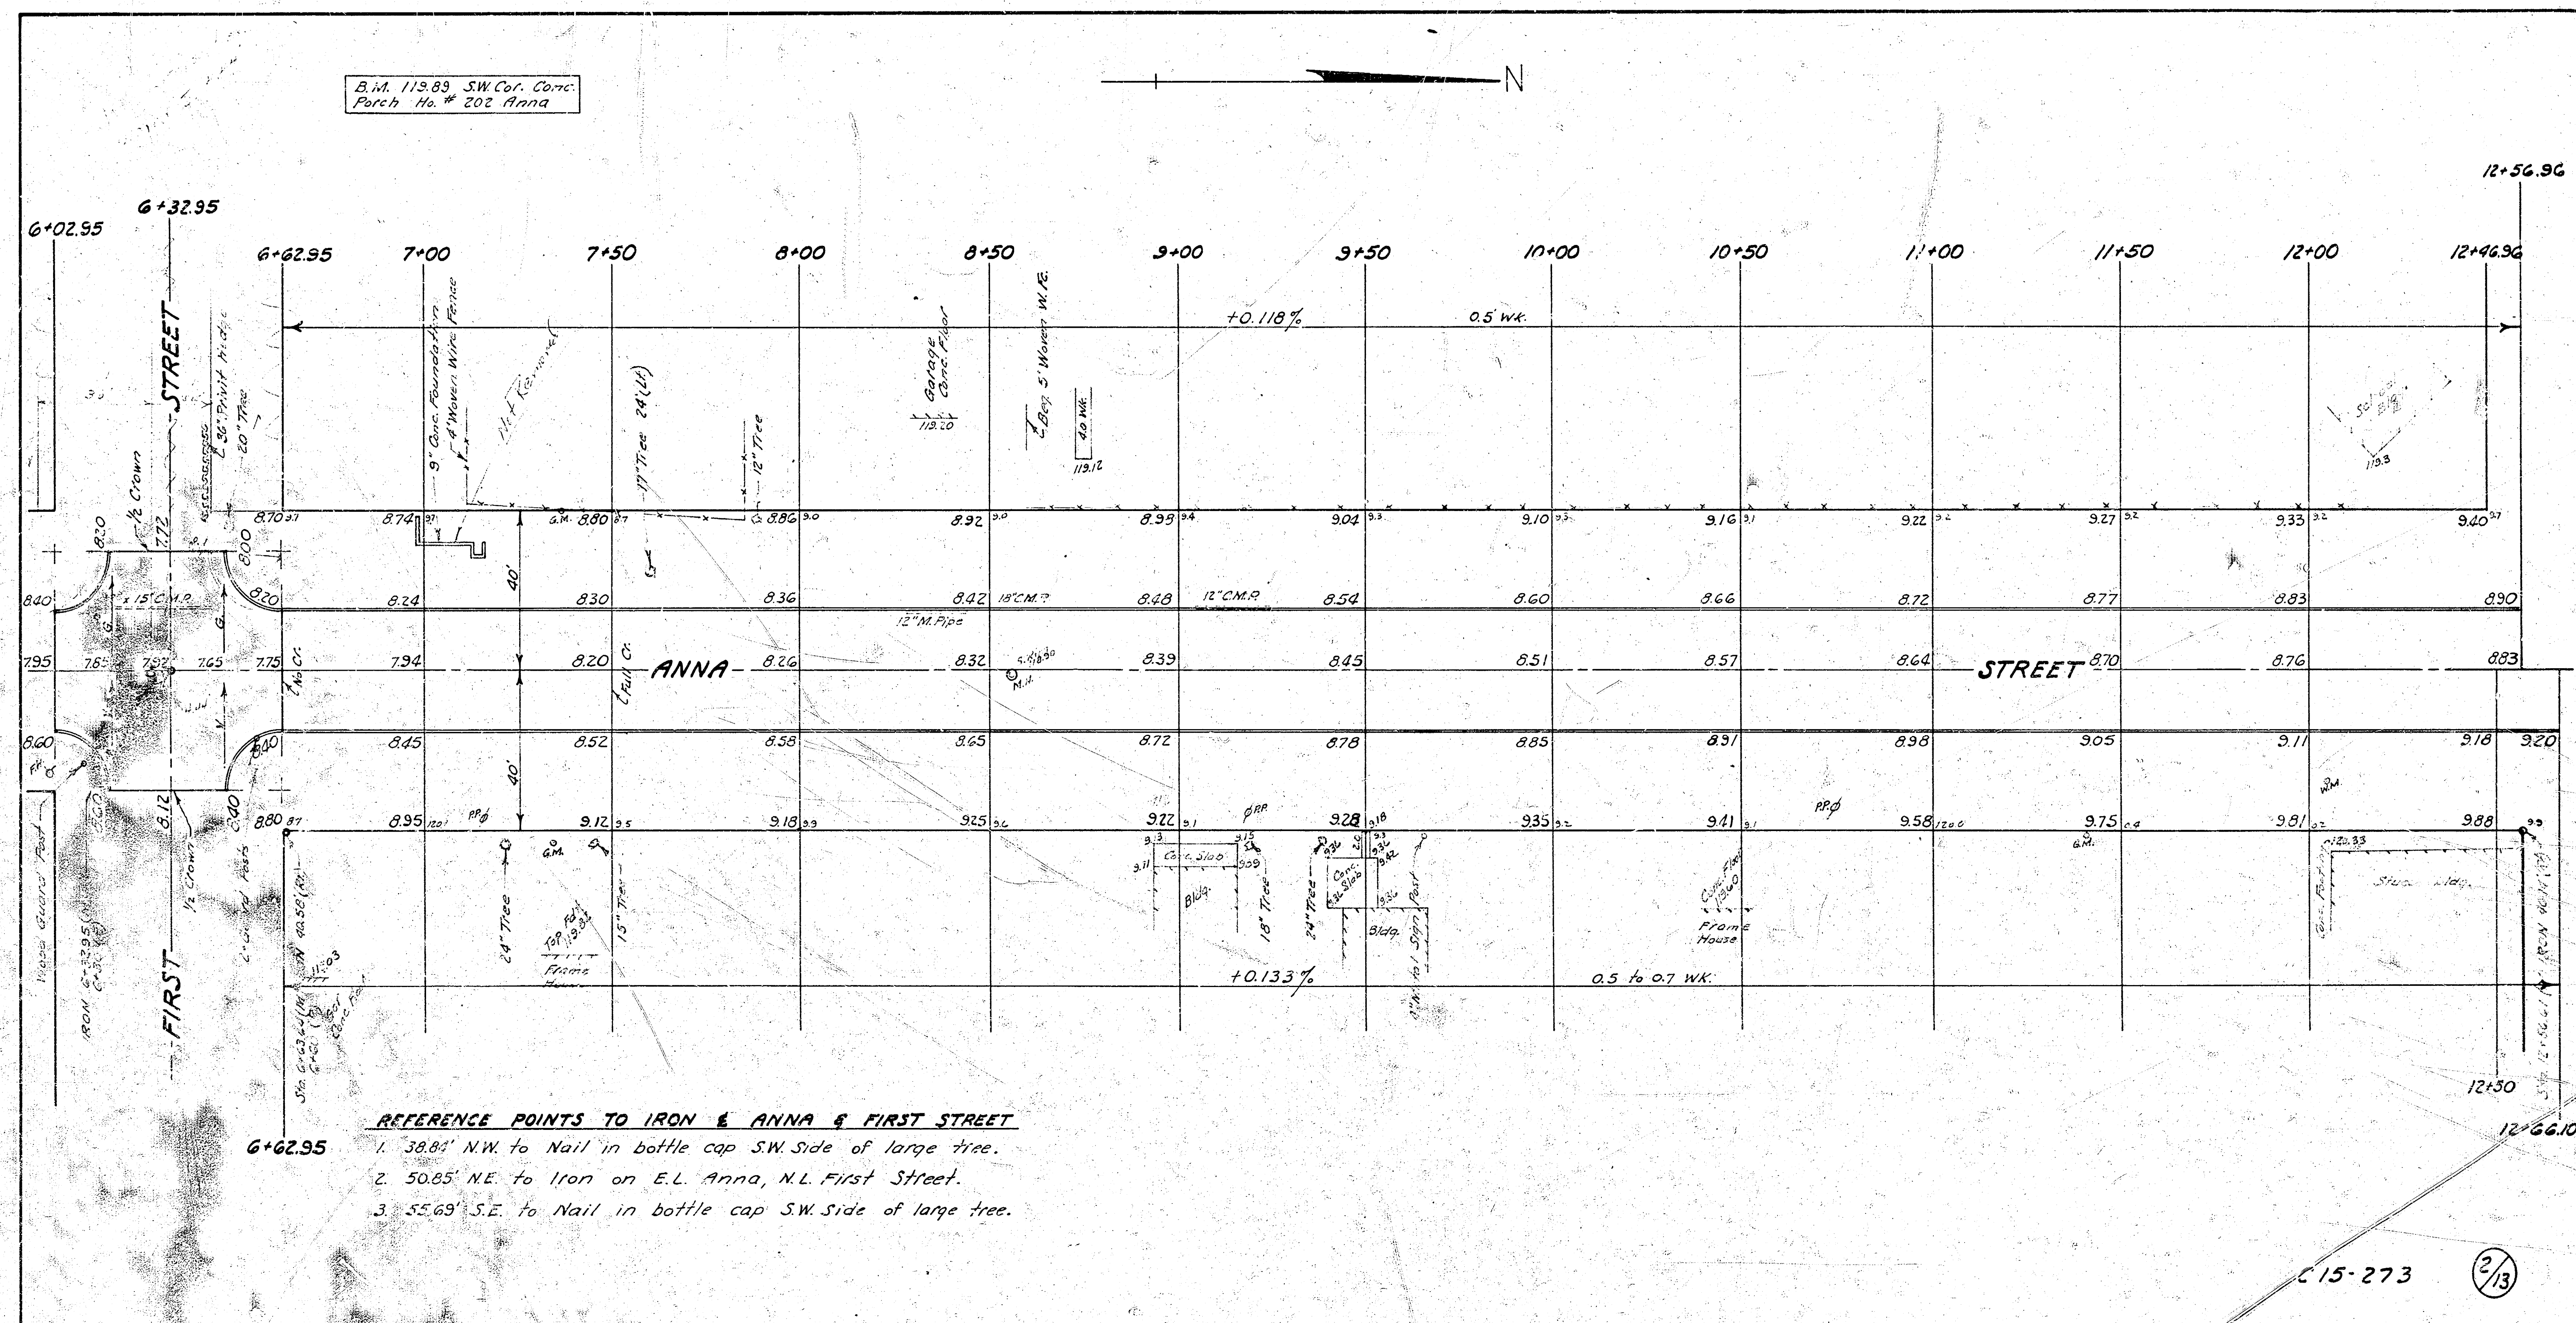

B.M. 113.91 City Standard S.E.
Corner Anna & Second Street.

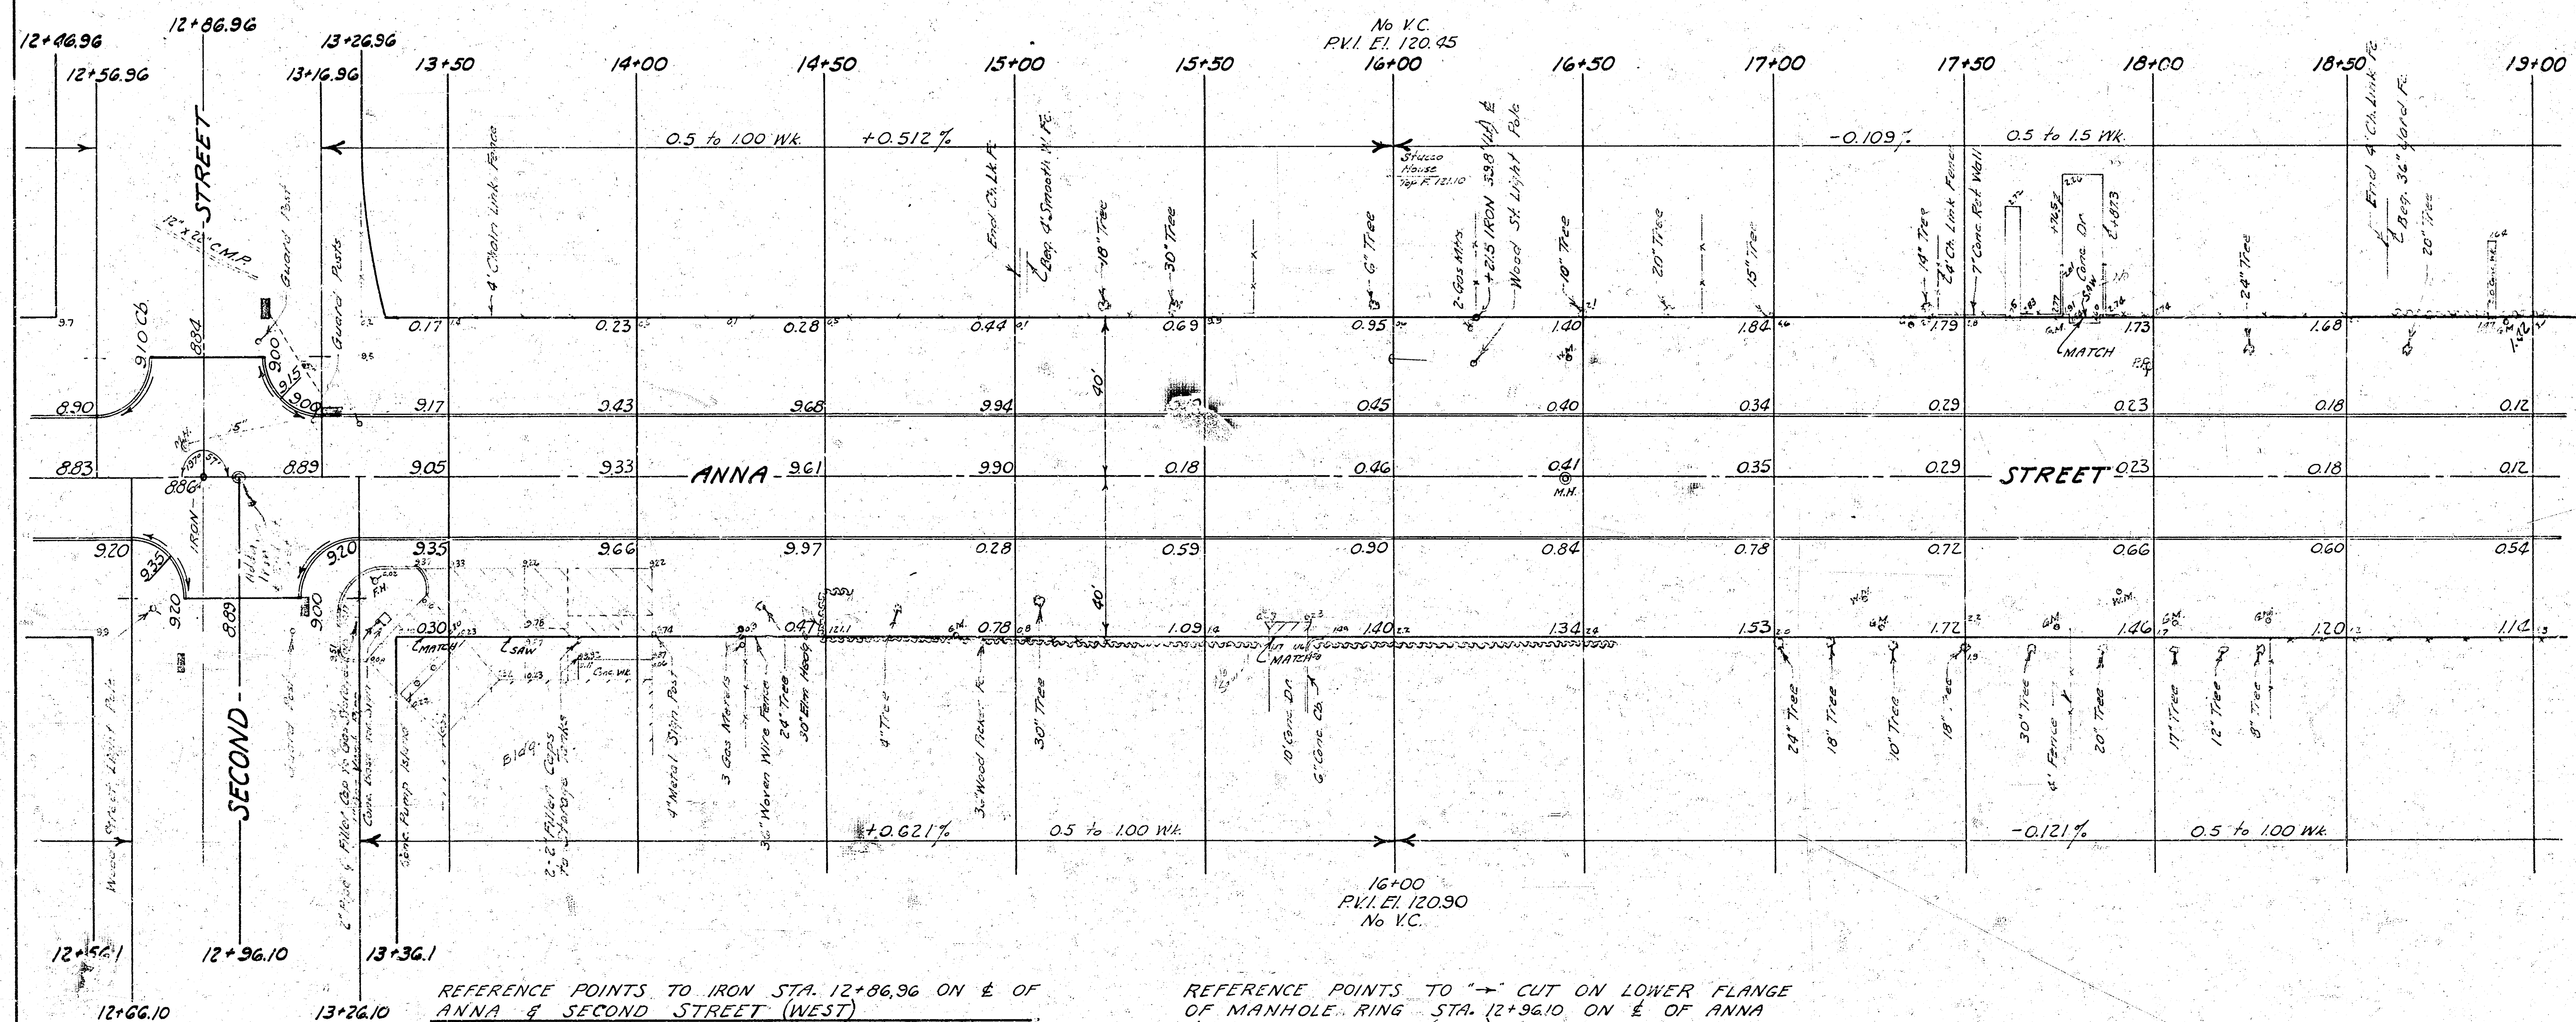

REFERENCE POINTS TO IRON STA. 12+86.96 ON E OF
ANNA & SECOND STREET (WEST)


1. 35.91' S.E. to Nail & Washer, S.W. Side Street Light Pole.
2. 63.18' S.W. to Nail & Washer, North Side 12" Elm.
3. 56.53' N.E. to "X" in S.W. Corner Cone Sign Base.
4. 50.29' S.E. to Iron on E.L. Anna at S.L. Second St.


REFERENCE POINTS TO "X" CUT ON LOWER FLANGE
OF MANHOLE RING STA. 12+96.10 ON E OF ANNA
& SECOND STREET (EAST)


1. 40.76' S.E. to Nail & Washer, S. Side Street Light Pole.
2. 35.25' S.W. to S.E. Corner Dodge Elem. School Building.
3. 49.65' N.E. to "X" Cut in S.W. Corner Cone Sign Base.

C 15 - 273


3/13

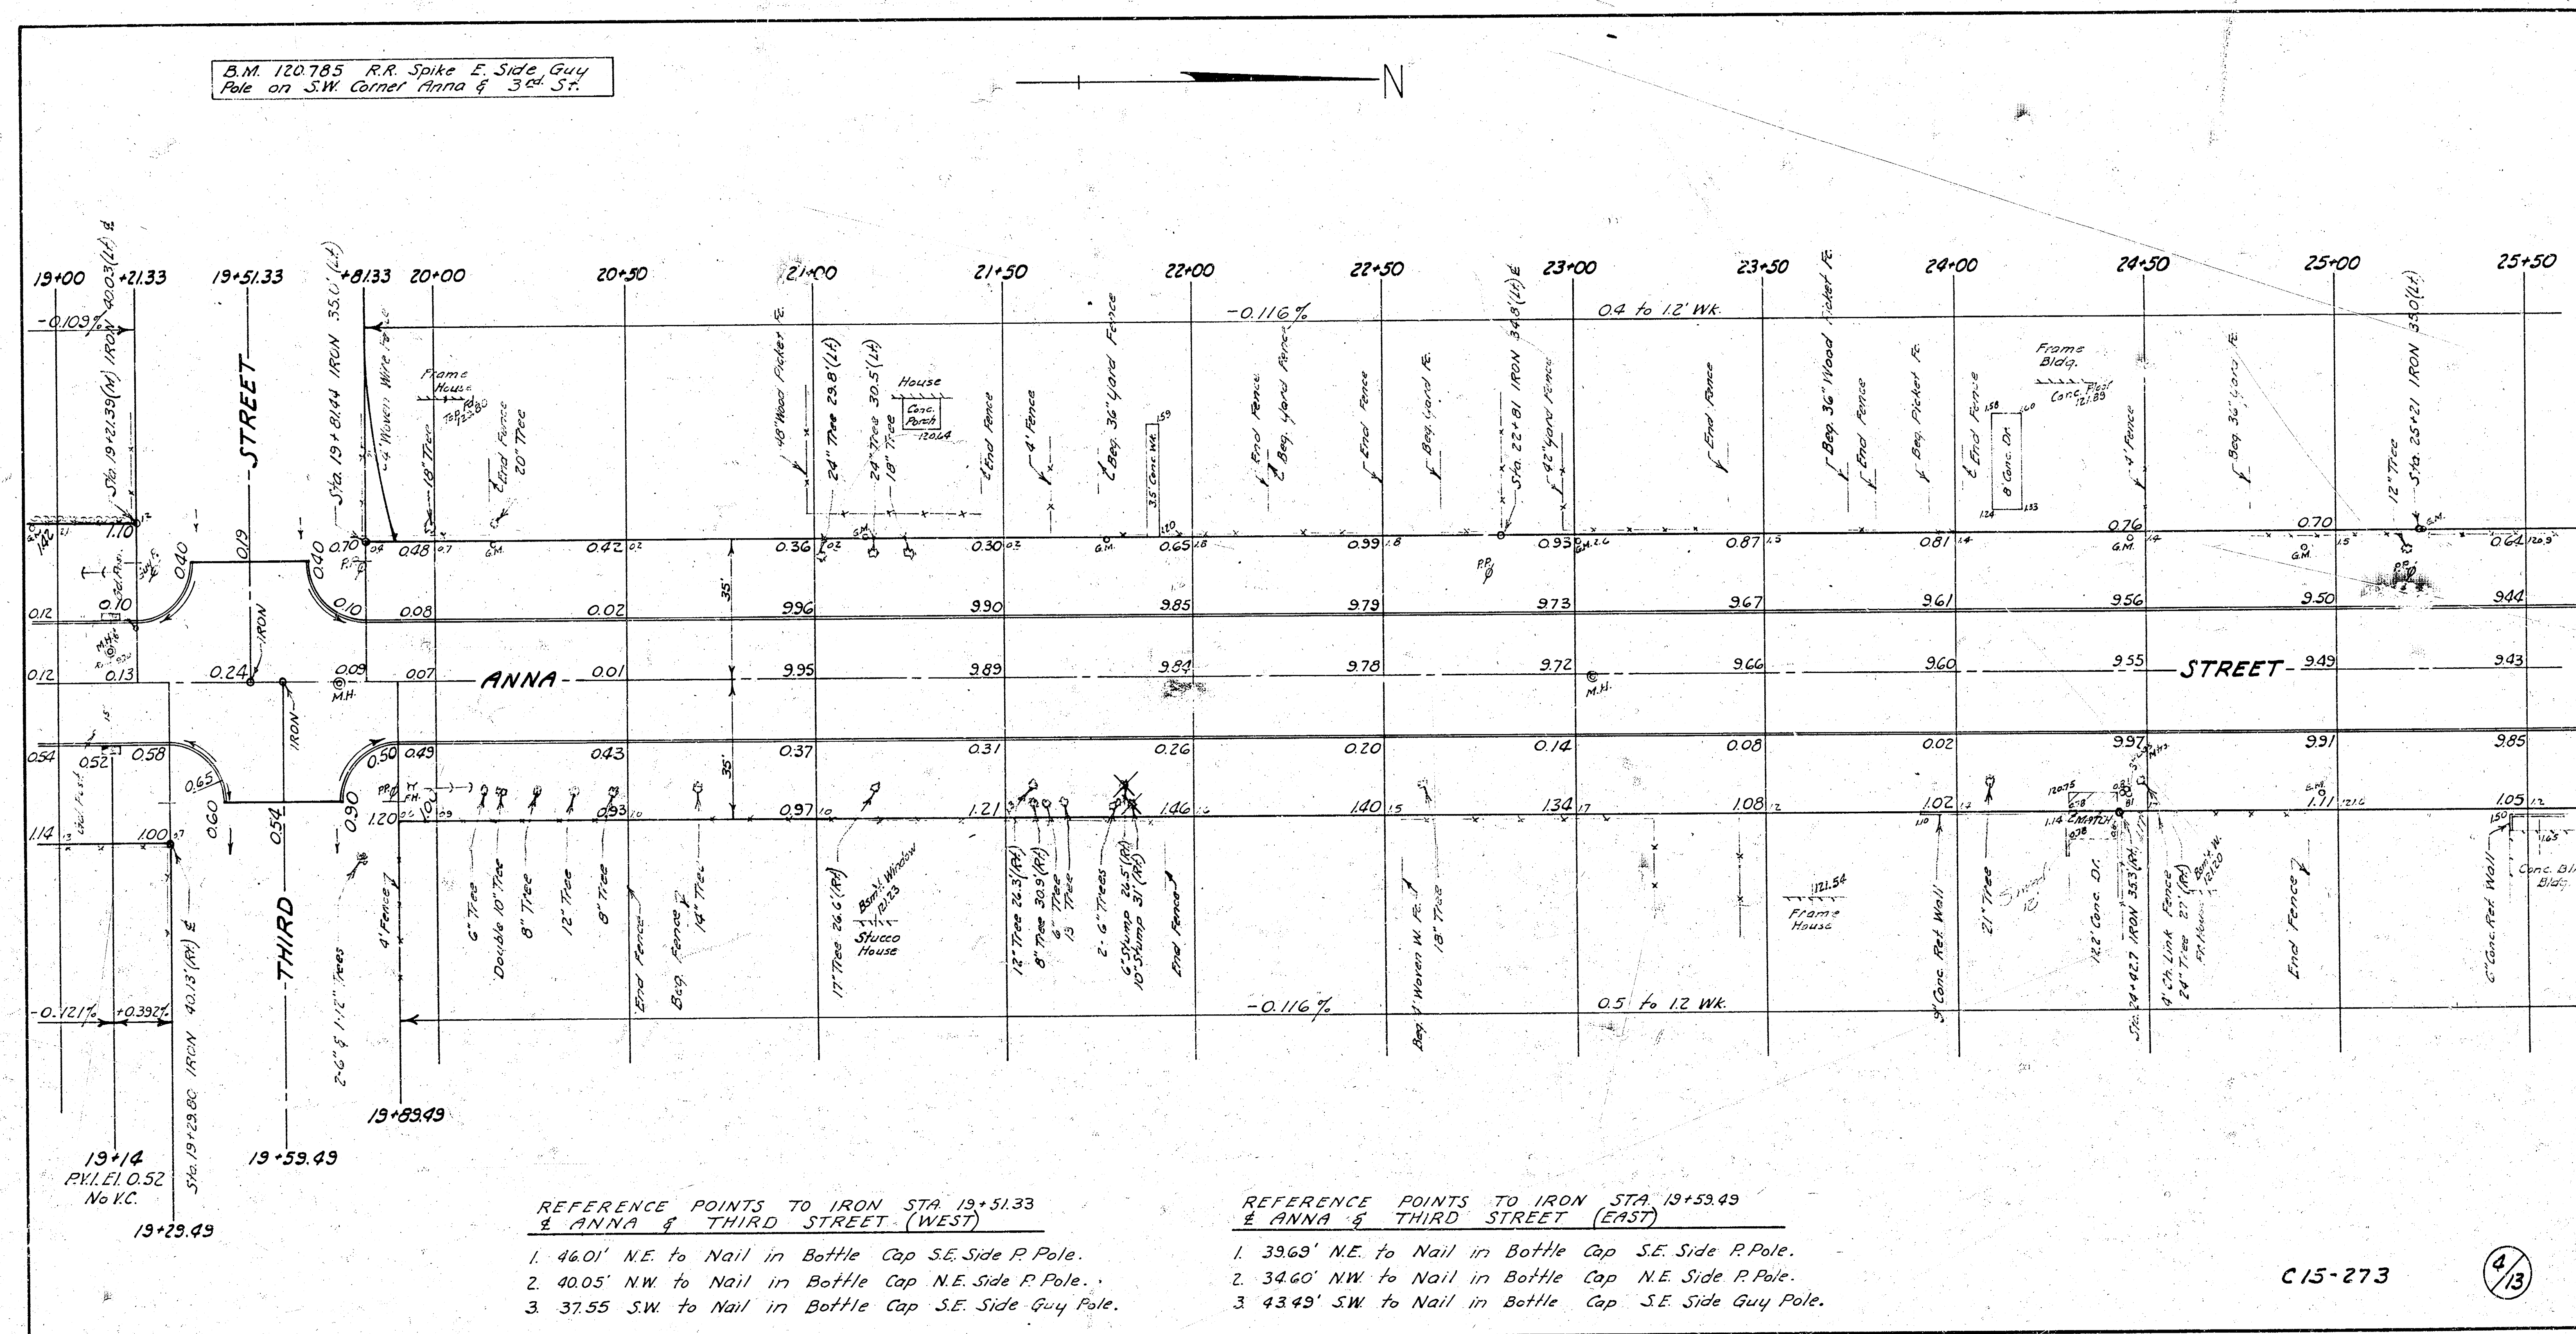

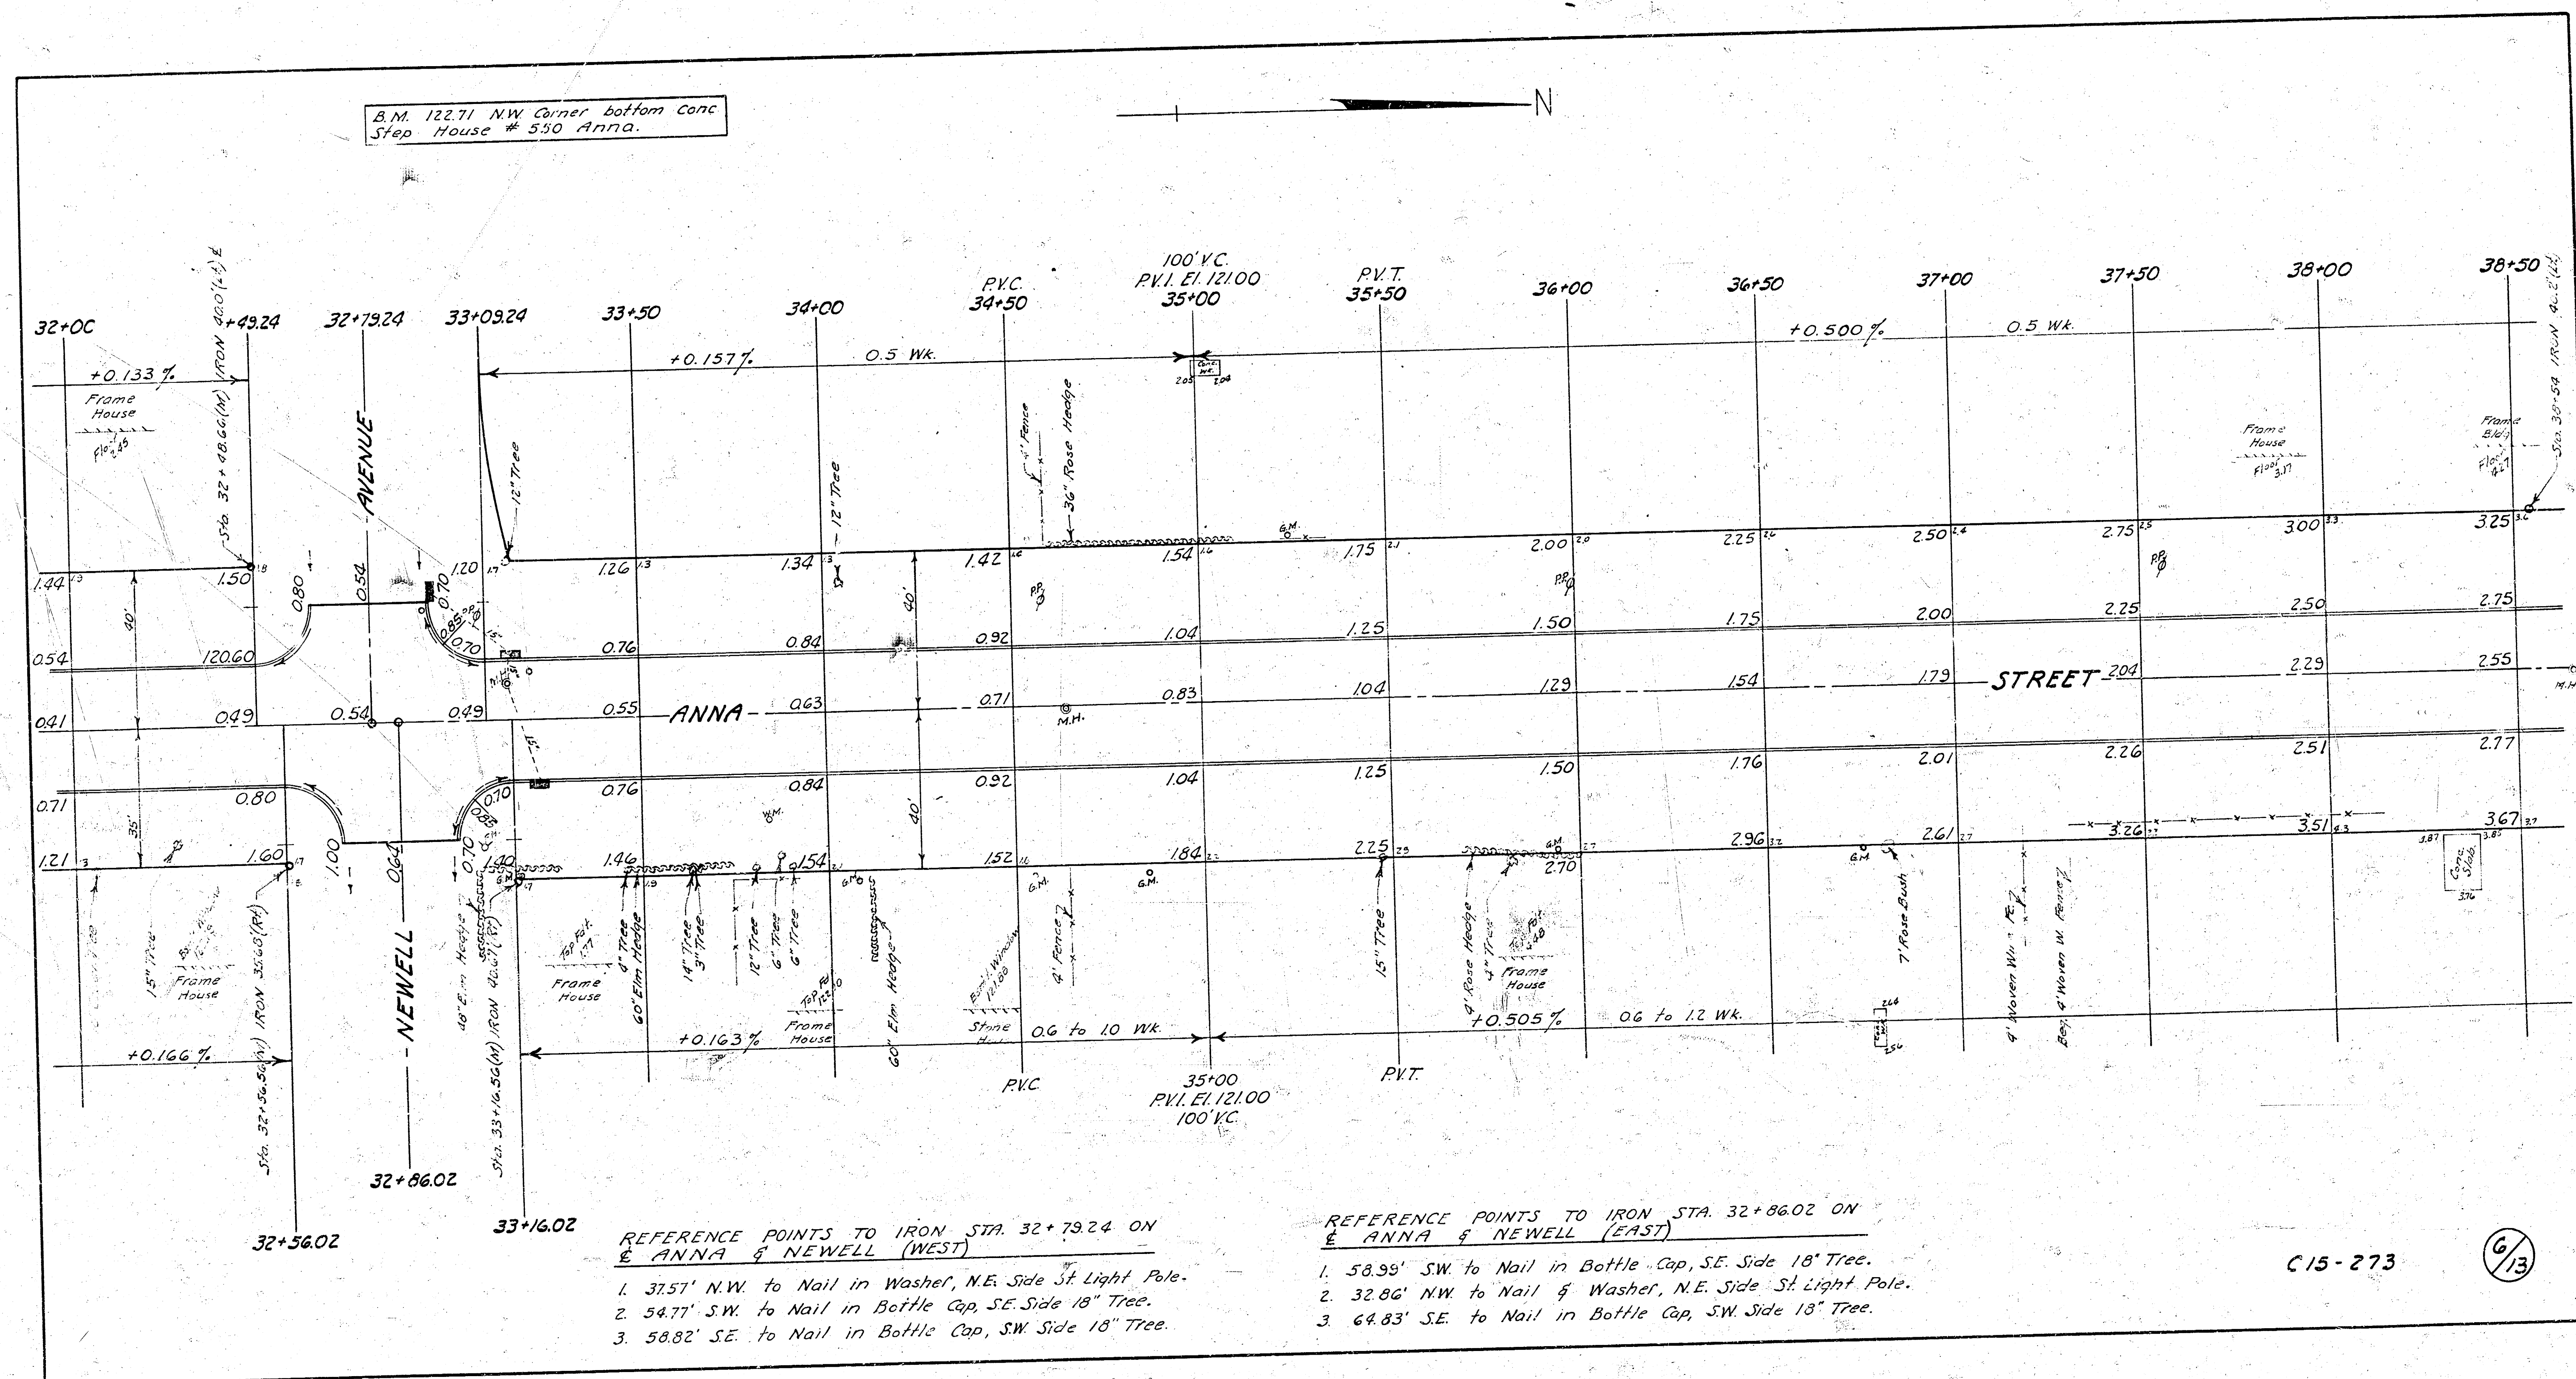

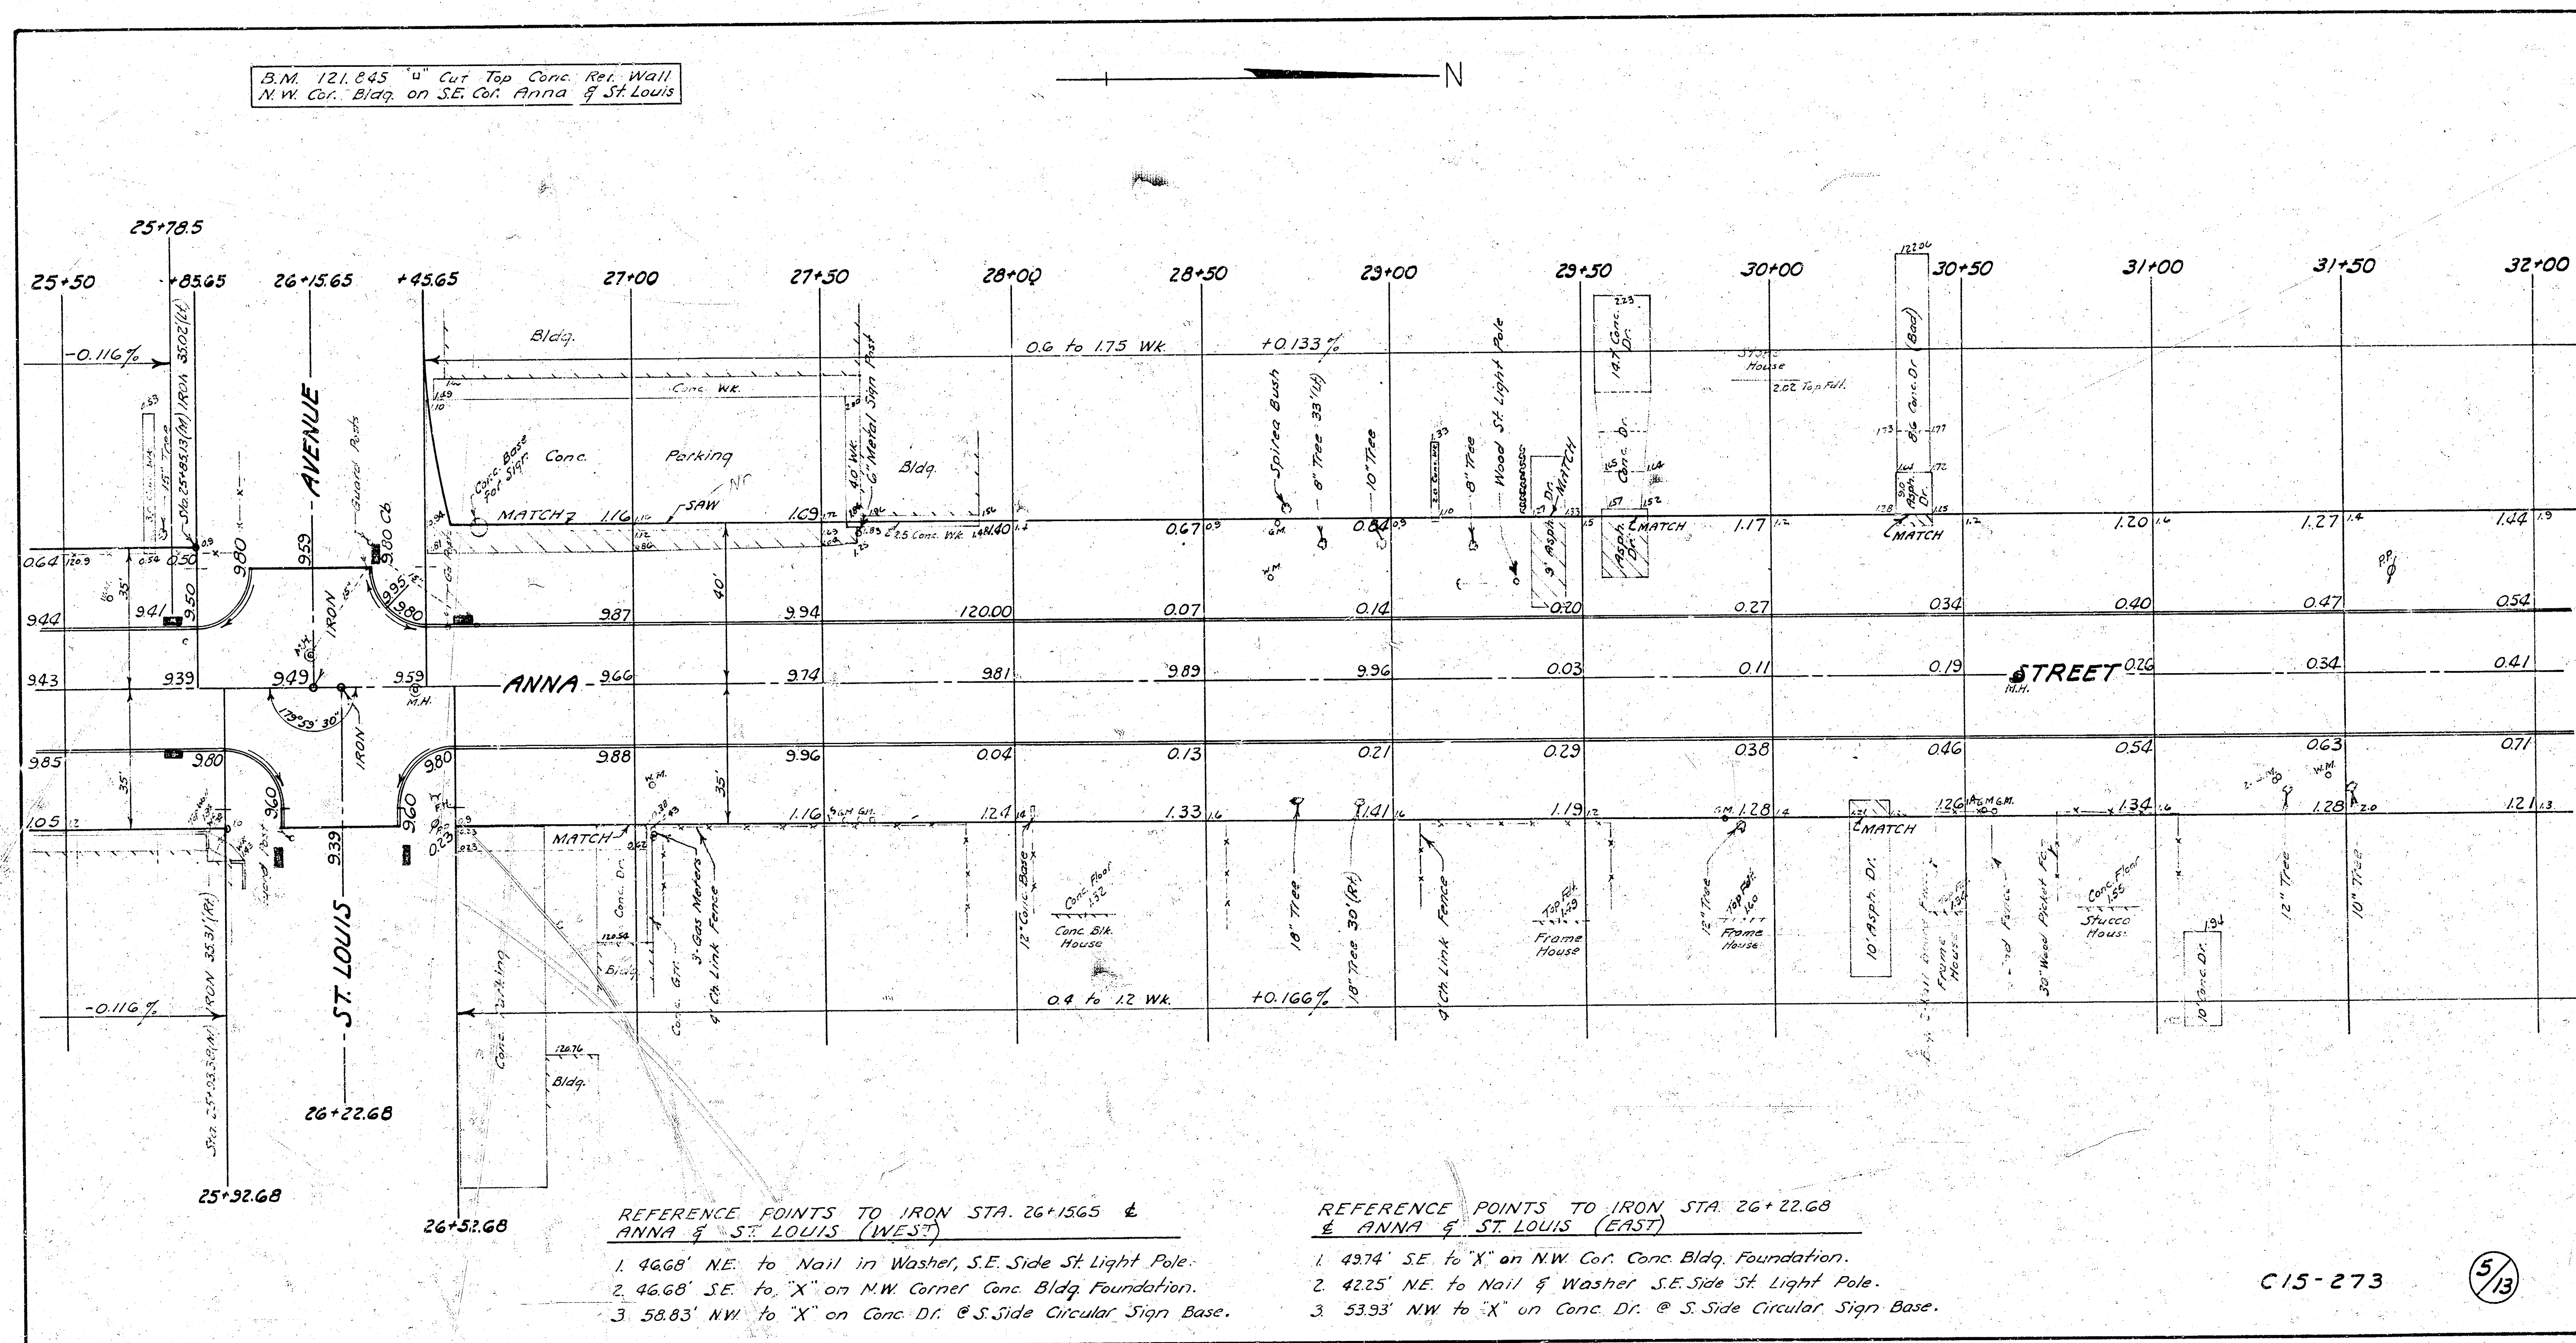

B.M. 124.56 City Standard
NE Corner Anna & Central
N.W.

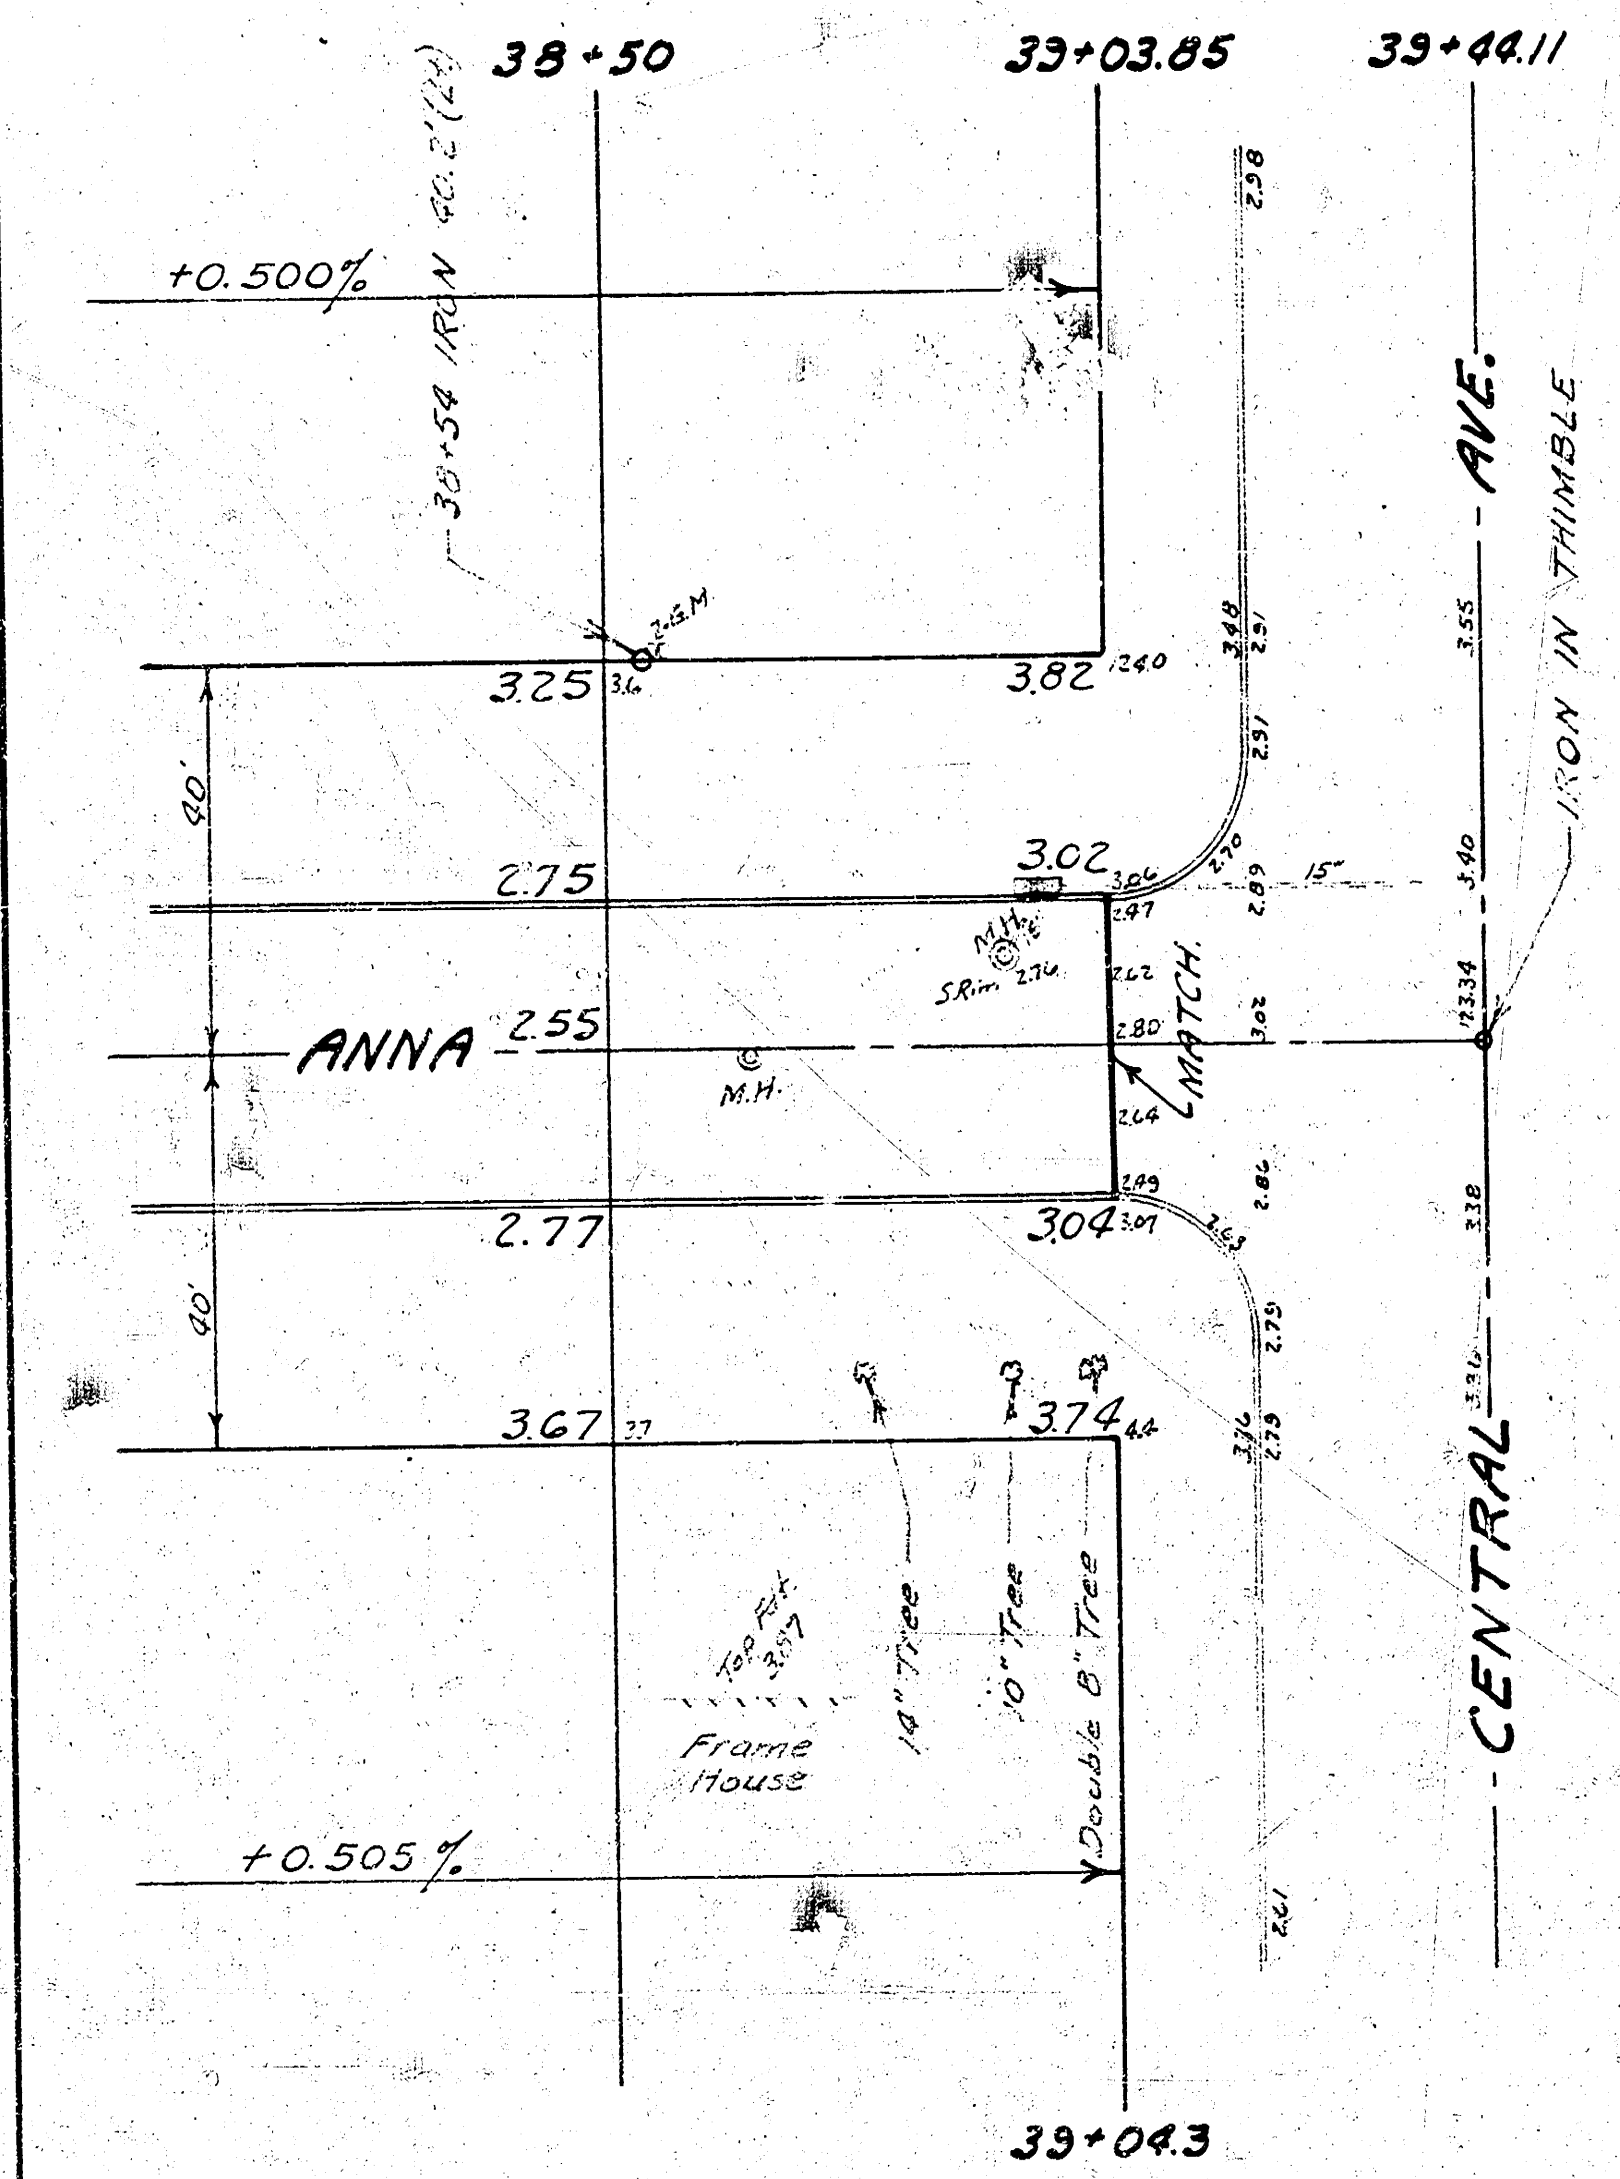

C15-273

7/3