* B.M. 102.76 Iron in thimble SE. Cor Lot 15 W.S. Minneapolis at Kansas.
B.M. 100.64 Iron in thimble NE. Cor Lot 15 W.S. Minnesota, St. Bayley.

* Note:
This iron was changed when iron was thimbled, Use this B.M. for no other work.

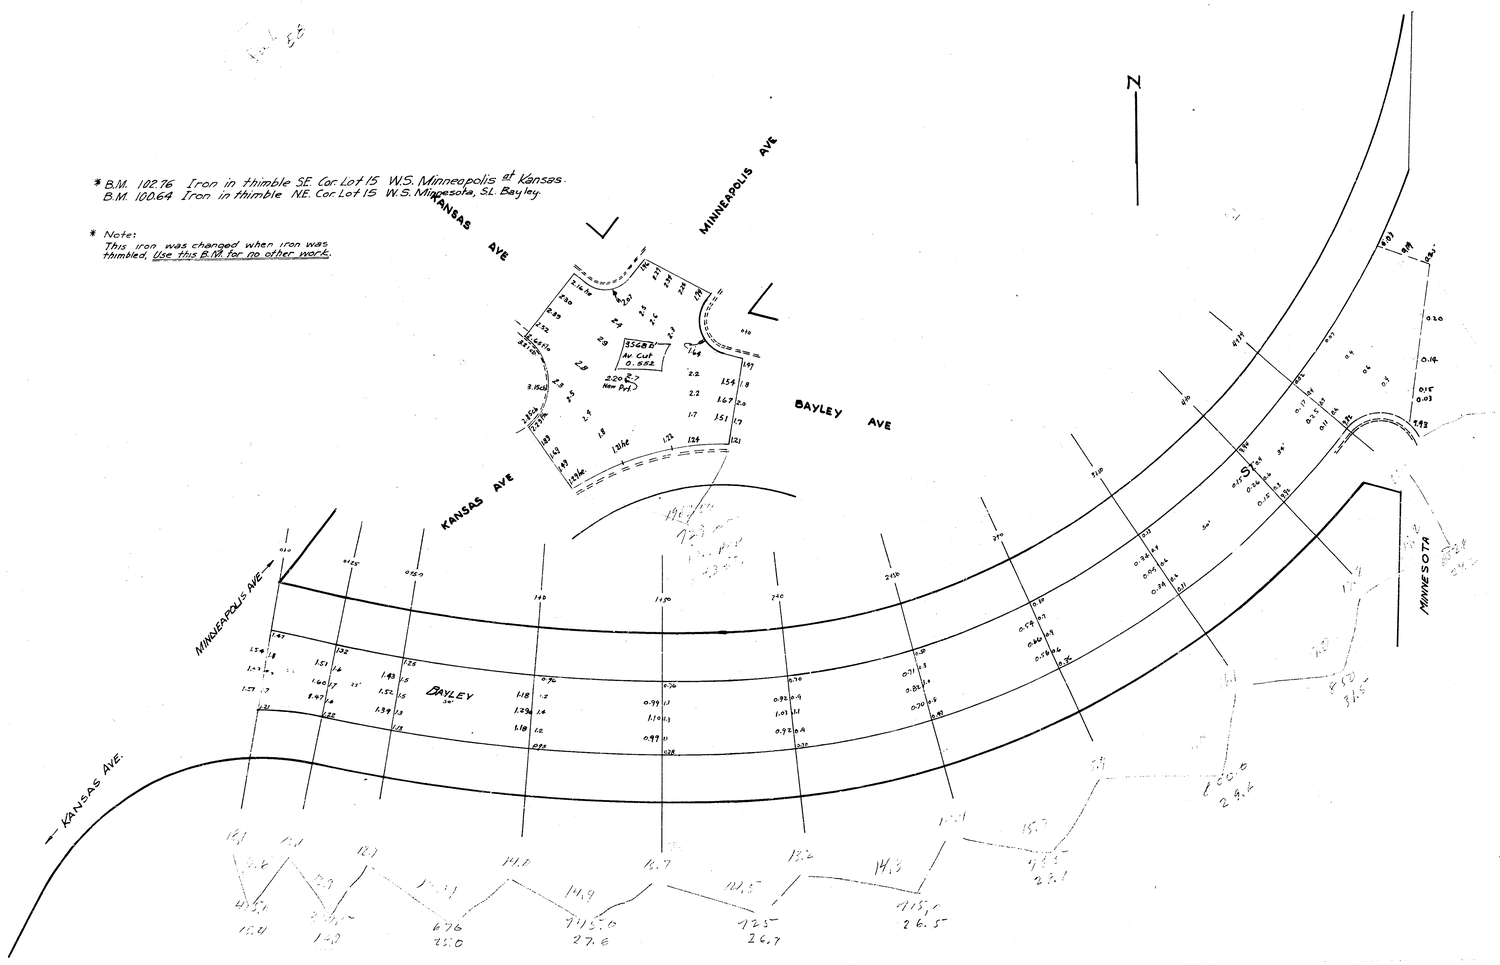

BAYLEY ST.
EL. MINNEAPOLIS TO WL. MINNESOTA
26' CONCRETE
CITY OF WICHITA, KANSAS
ENGINEERING DIVISION
L.K. WHITE CITY ENGINEER
JULY 1947

Bk L 55

* B.M. 102.76 Iron in thimble S.E. Cor. Lot 15 W.S. Minneapolis at Kansas.
B.M. 100.64 Iron in thimble N.E. Cor. Lot 15 W.S. Minnesota, St. Bayley

* Note:
This iron was changed when iron was thimbled. Use this B.M. for no other work.

KANSAS AVE

MINNEAPOLIS AVE

BAYLEY AVE

KANSAS AVE

MINNEAPOLIS AVE

BAYLEY

KANSAS AVE

MINNESOTA

Note: Sta. are along ℄ of pavement

N

PROPERTY	CITY
27.5	27.9
27.5	54.2
29.4	82.1
29.1	111.2
16.1	127.3
16.1	143.4
16.1	159.5
16.1	175.6
16.1	191.7
16.1	207.8
16.1	223.9
16.1

MINNESOTA
AVE
ST
BAYLEY
MINNEAPOLIS
KANSAS
AVE
BM. Elev.
C+G Only