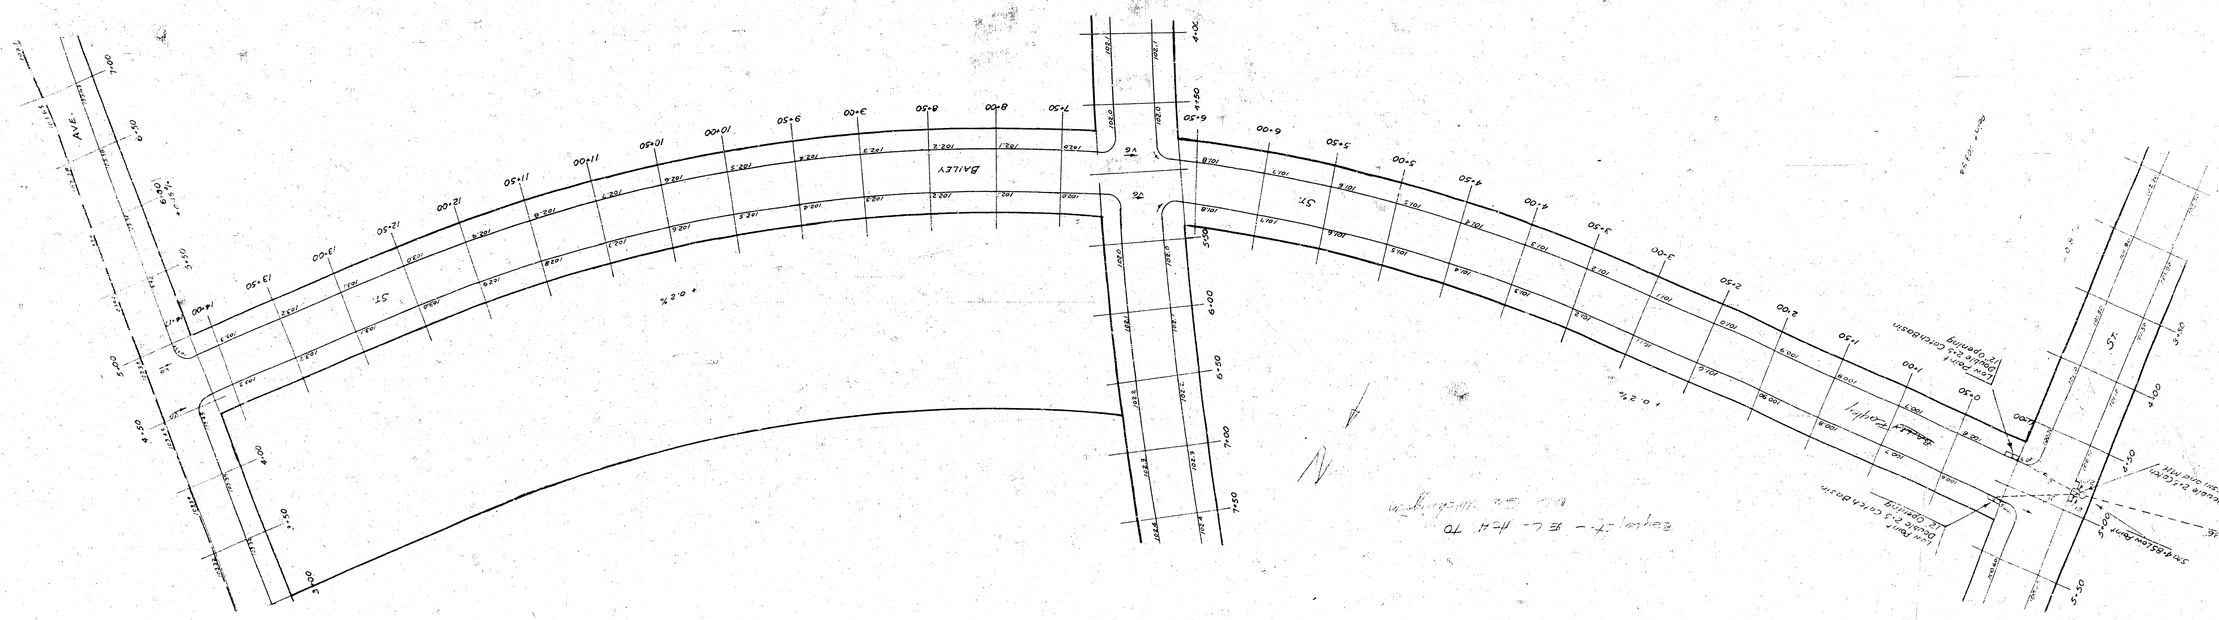
BAILEY
ST.
ST.
AVE.
Equal 17 - E.L. 14.4' TO
N.L. 5.5' underlayer
Sewer Point
Double c.i.s
12" opening
Sewer Point
Double c.i.s
12" opening
Sewer Point
Double c.i.s
12" opening