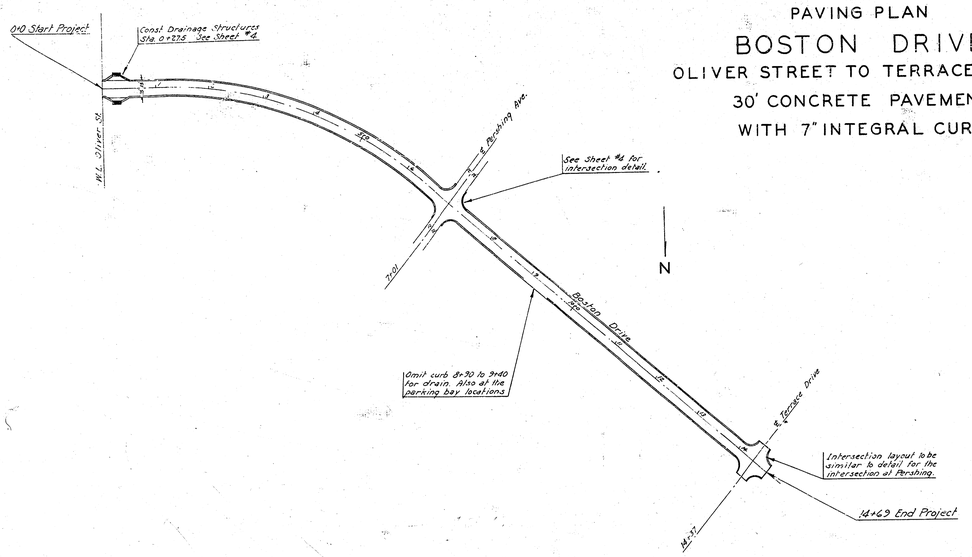

PAVING PLAN

BOSTON DRIVE

OLIVER STREET TO TERRACE DRIVE

30' CONCRETE PAVEMENT

WITH 7" INTEGRAL CURB

B.M. Elev 141.28 "X" E. end N. coping on culvert at Oliver

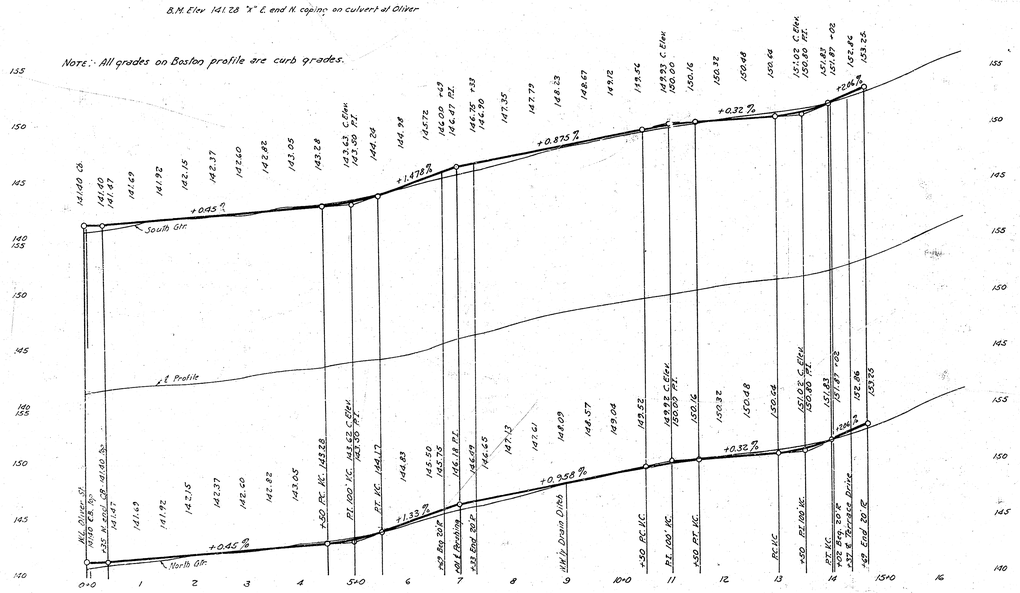

PAVING PLAN

BLUFFVIEW DRIVE

24' CONCRETE PAVEMENT

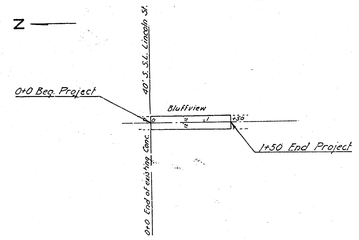

B.M. Elev 149.18 "G" in Globe N cb. Lincoln at E.L. Broadview

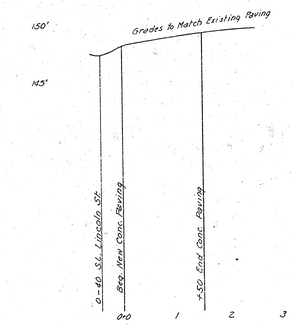

PAVING PLAN

BAYLEY STREET

OLIVER ST. TO PERSHING AVE.

24' CONCRETE PAVEMENT

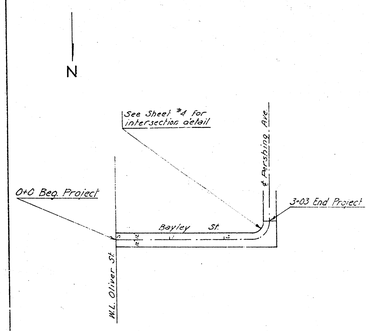
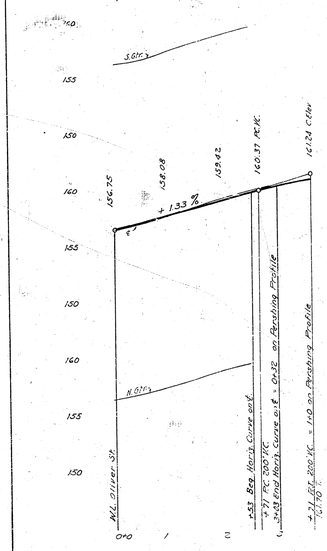
NOTE: All grades on Bayley are ℄ flow